





1 Front Elevation
1 : 50

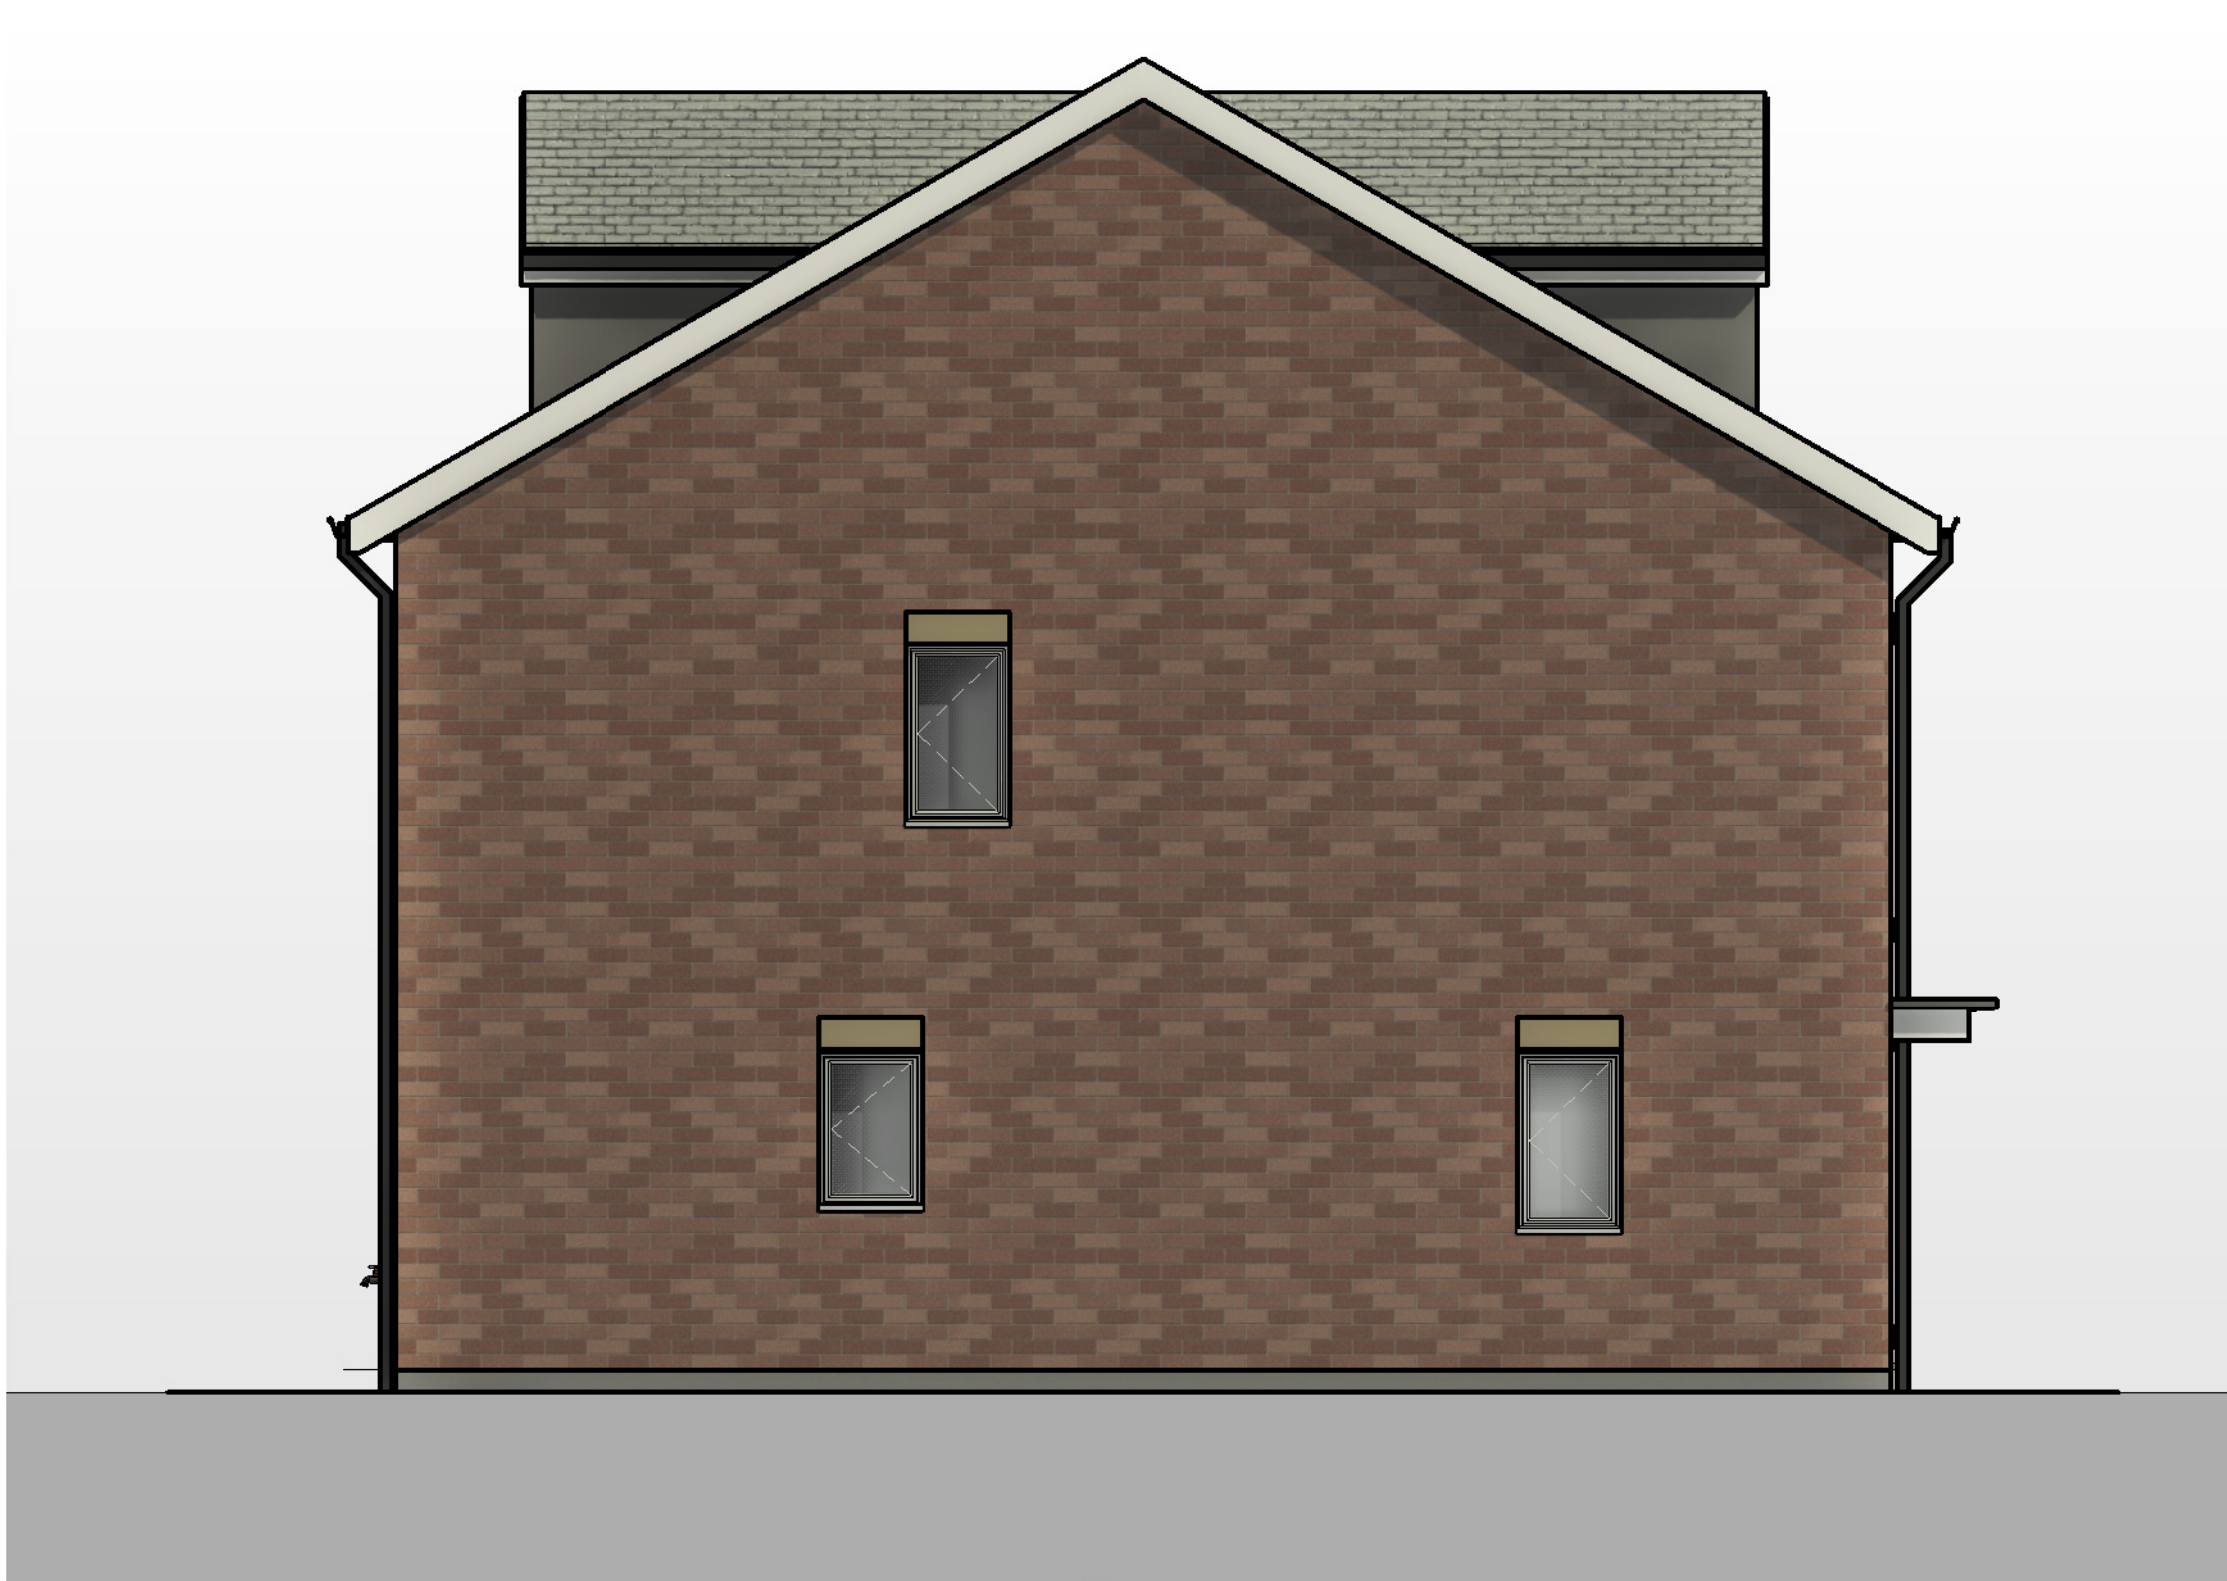

3 Side Elevation
1 : 50

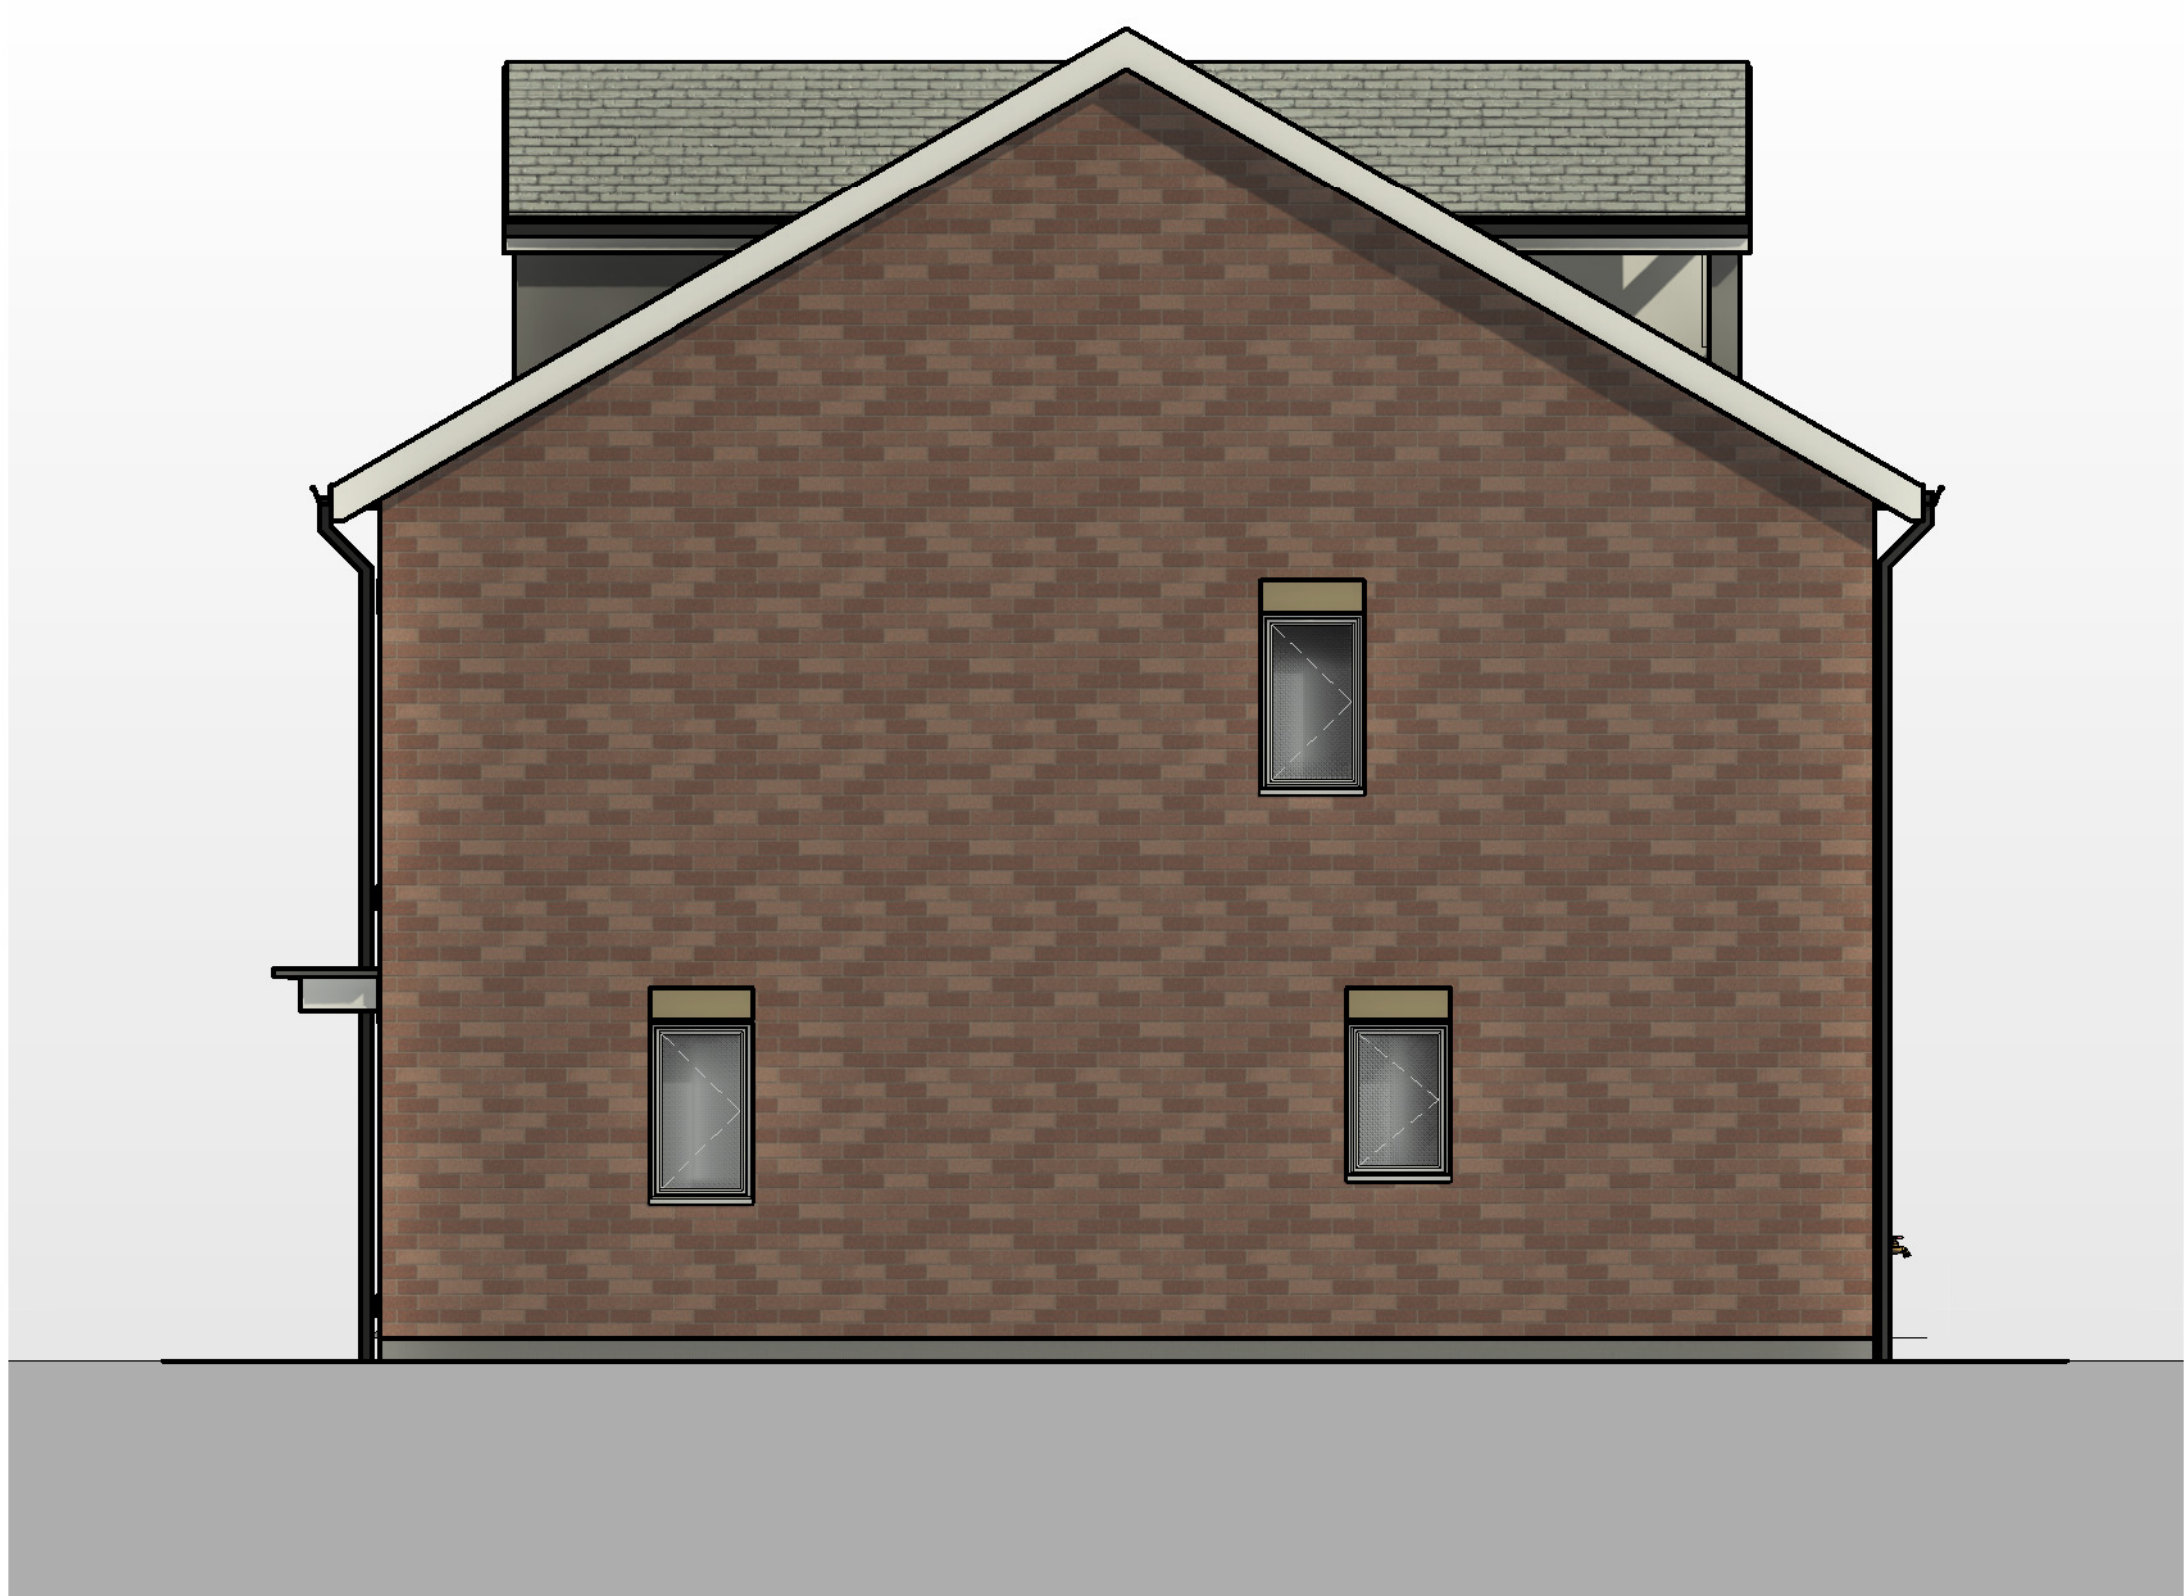

4 Side Elevation 2
1 : 50



2 Rear Elevation
1 : 50

nicol thomas

Rev	Date	Description

nicol thomas
architects project managers construction cost consultants Principle Designer
Registered in England and Wales. Reg No. 2140639
Quality Assured to BS ENISO 9001:1994 Certificate Number GB 4723
Heyside House, Blackshaw Lane, Heyside, Royton, Oldham OL2 6NS
t: 01706 290088 f: 01707 290099 e: oldham@nicolthomas.com
Also at Birmingham (Registered office)
Do not scale from this drawing. All dimensions must be checked and verified before preparing drawings or commencing works. This drawing and design is the copyright of Nicol Thomas Ltd and may not be reproduced in any form whatsoever without their prior express written consent.

Material Legend
Red Multi Brick
Stone Window Head
Stone Window Cills
Grey Flat concrete Tile
Grey UPVC Window
Black Gutters and RWP
Grey Fascia's and Soffits

Client	Hallmark Developments		
Job	Oakenrod, Rochdale		
Drawing title House Type D - Elevations Rear and Front Dormer			
Project number	M4832	PL(24)	Rev
Scale	1 : 50 @ A1		
Date	05/03/22		
Drawn by	MI	Checked by	AS