



PLANNING

0m1m2m3m4m5m


Scale Bar 1:50 @ A1

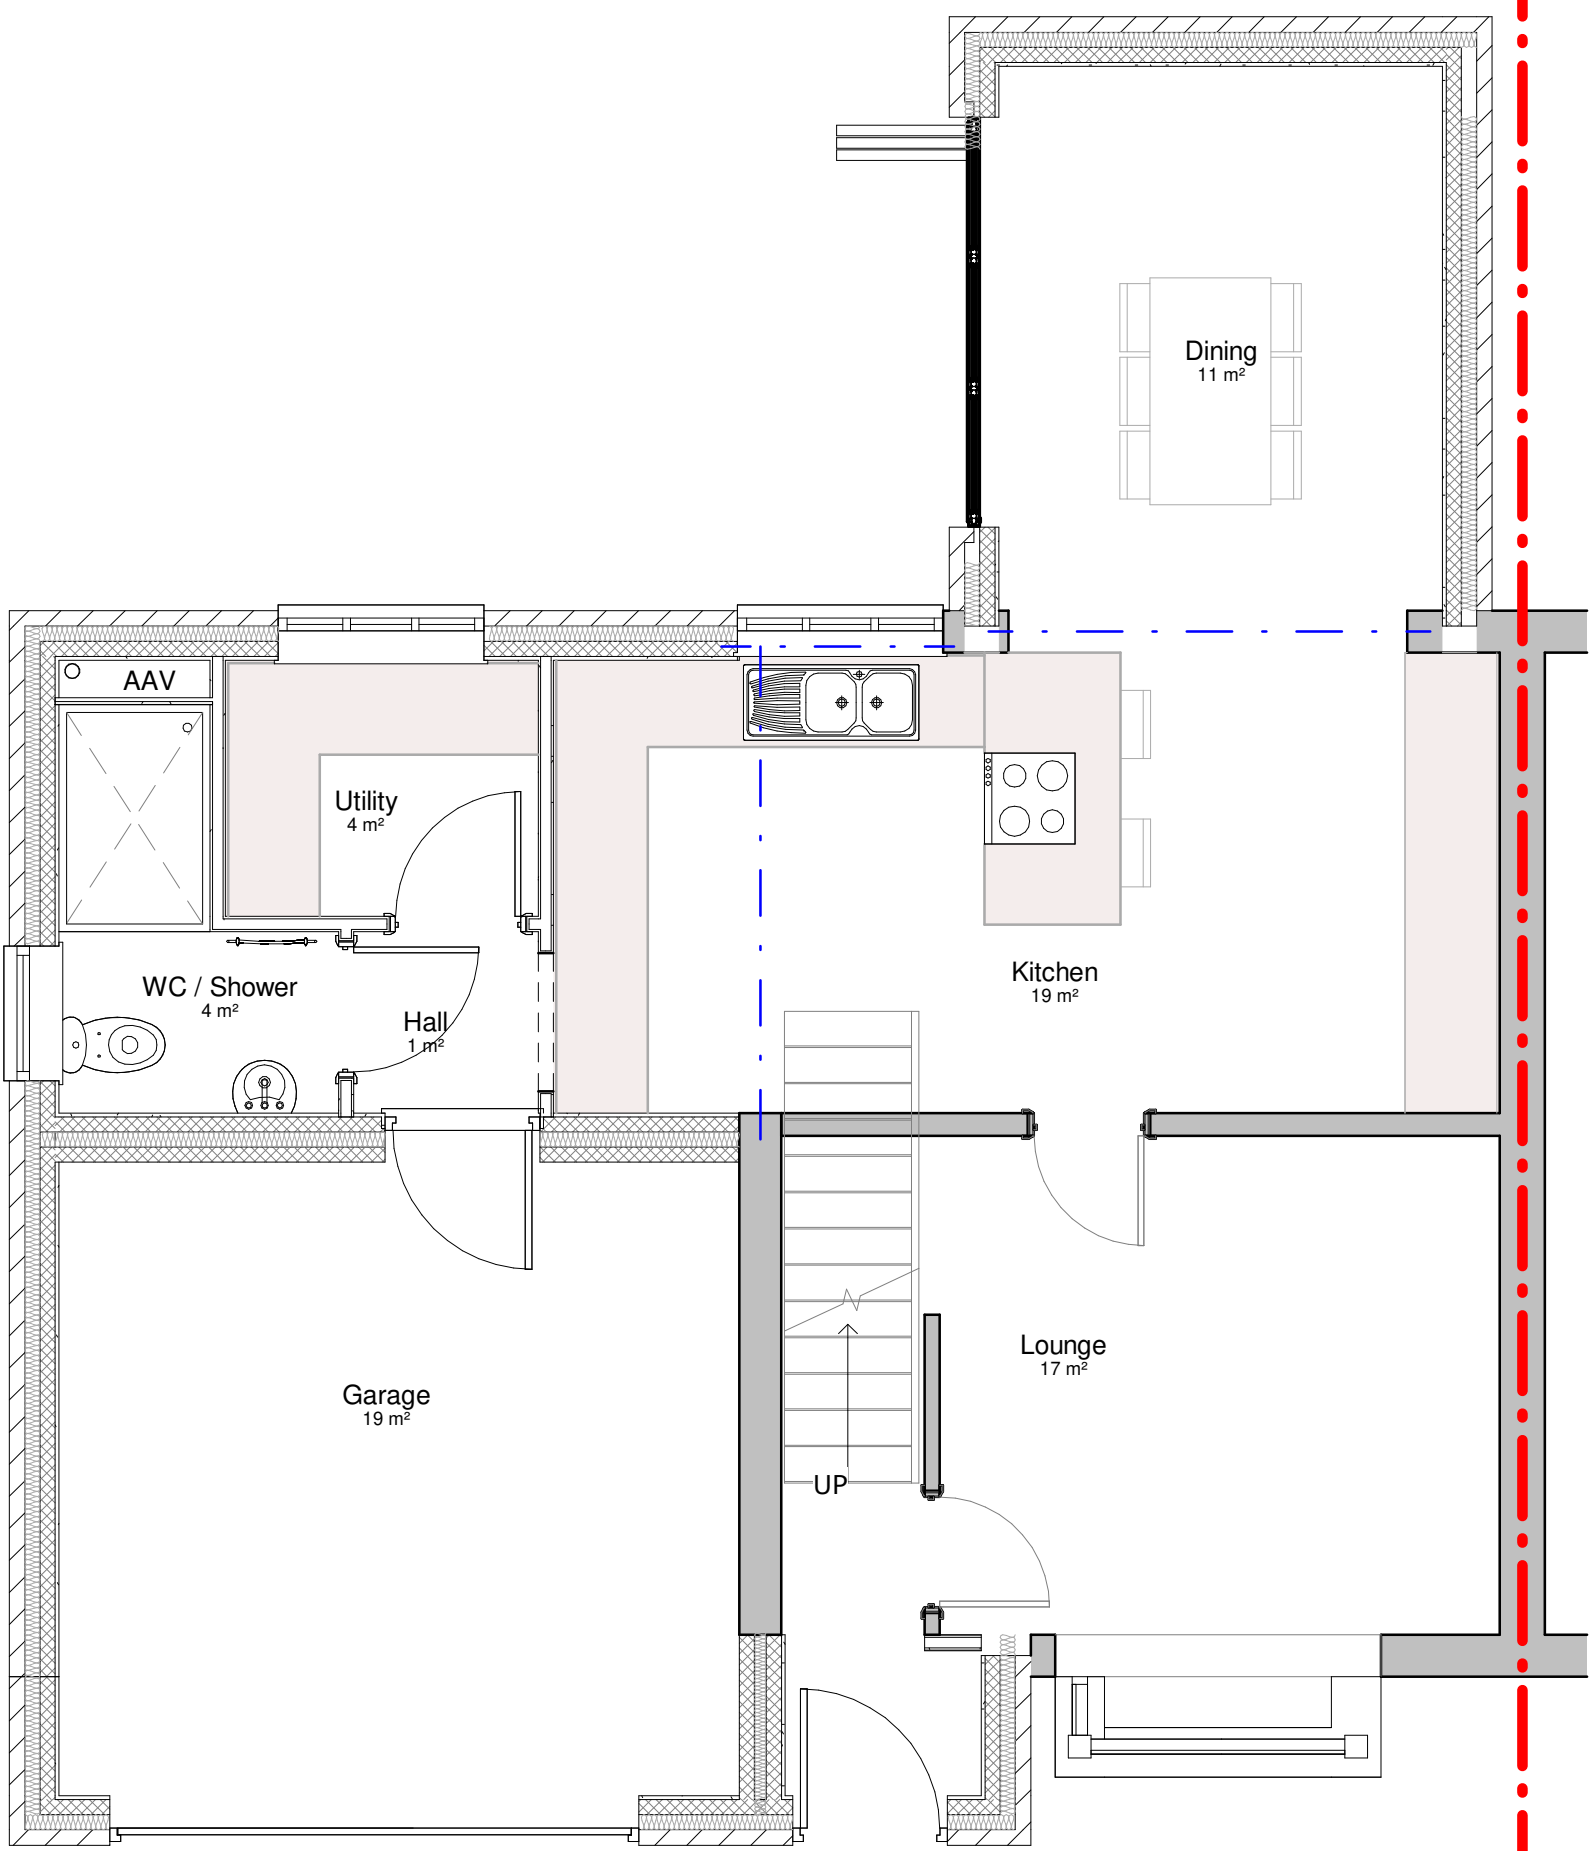

Proposed Ground Floor Plan
Scale 1 : 50

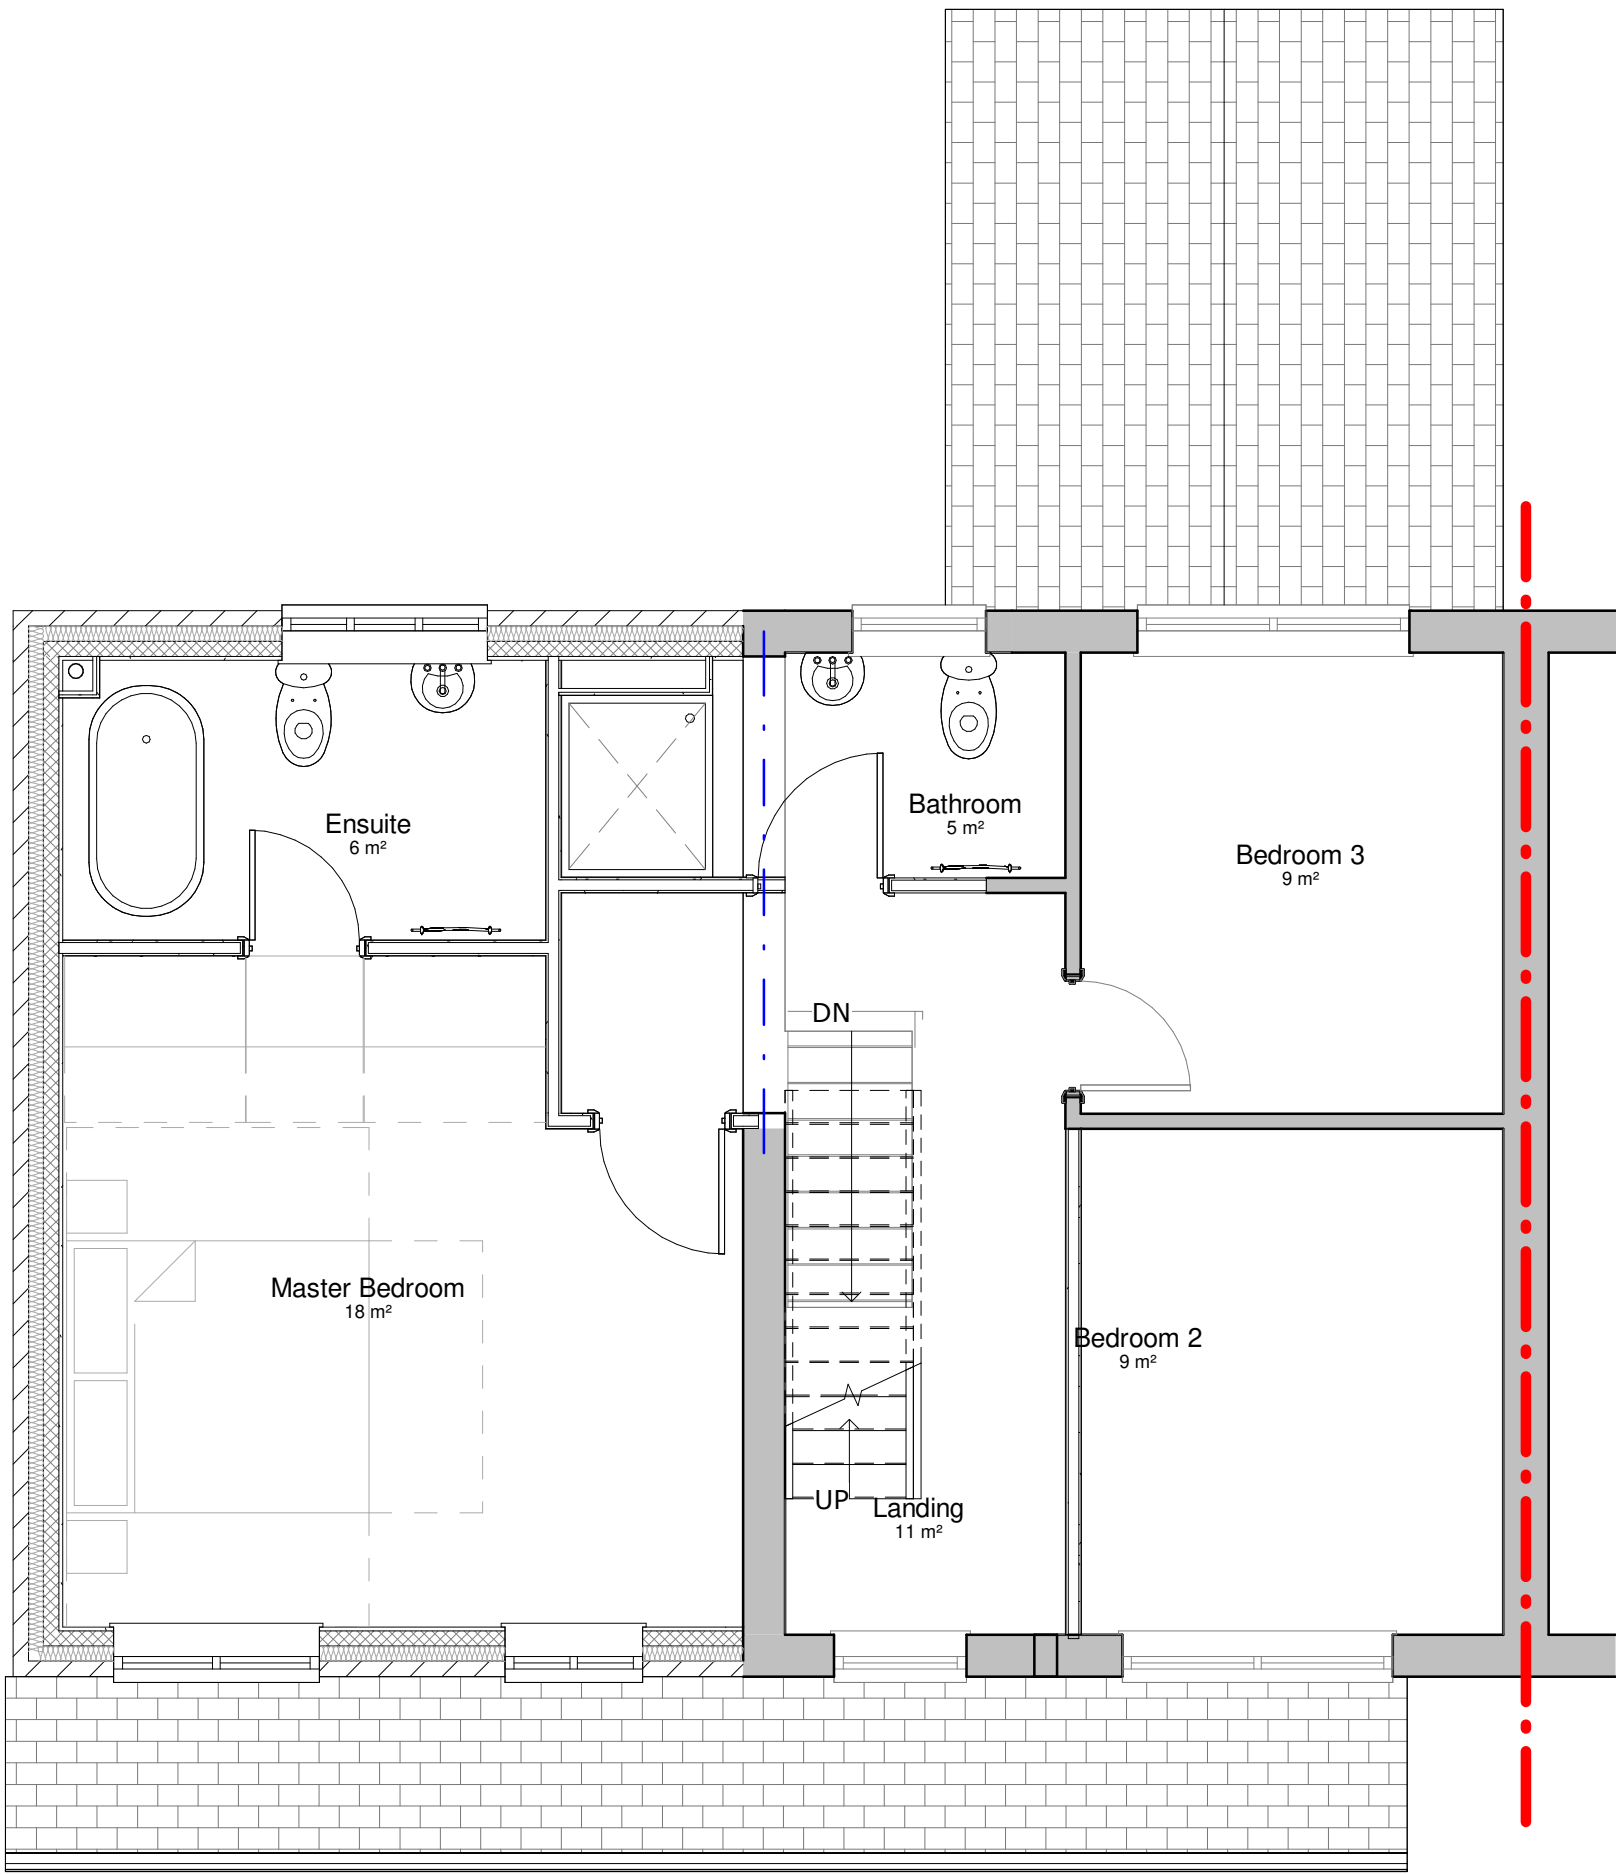

Proposed First Floor Plan
Scale 1 : 50

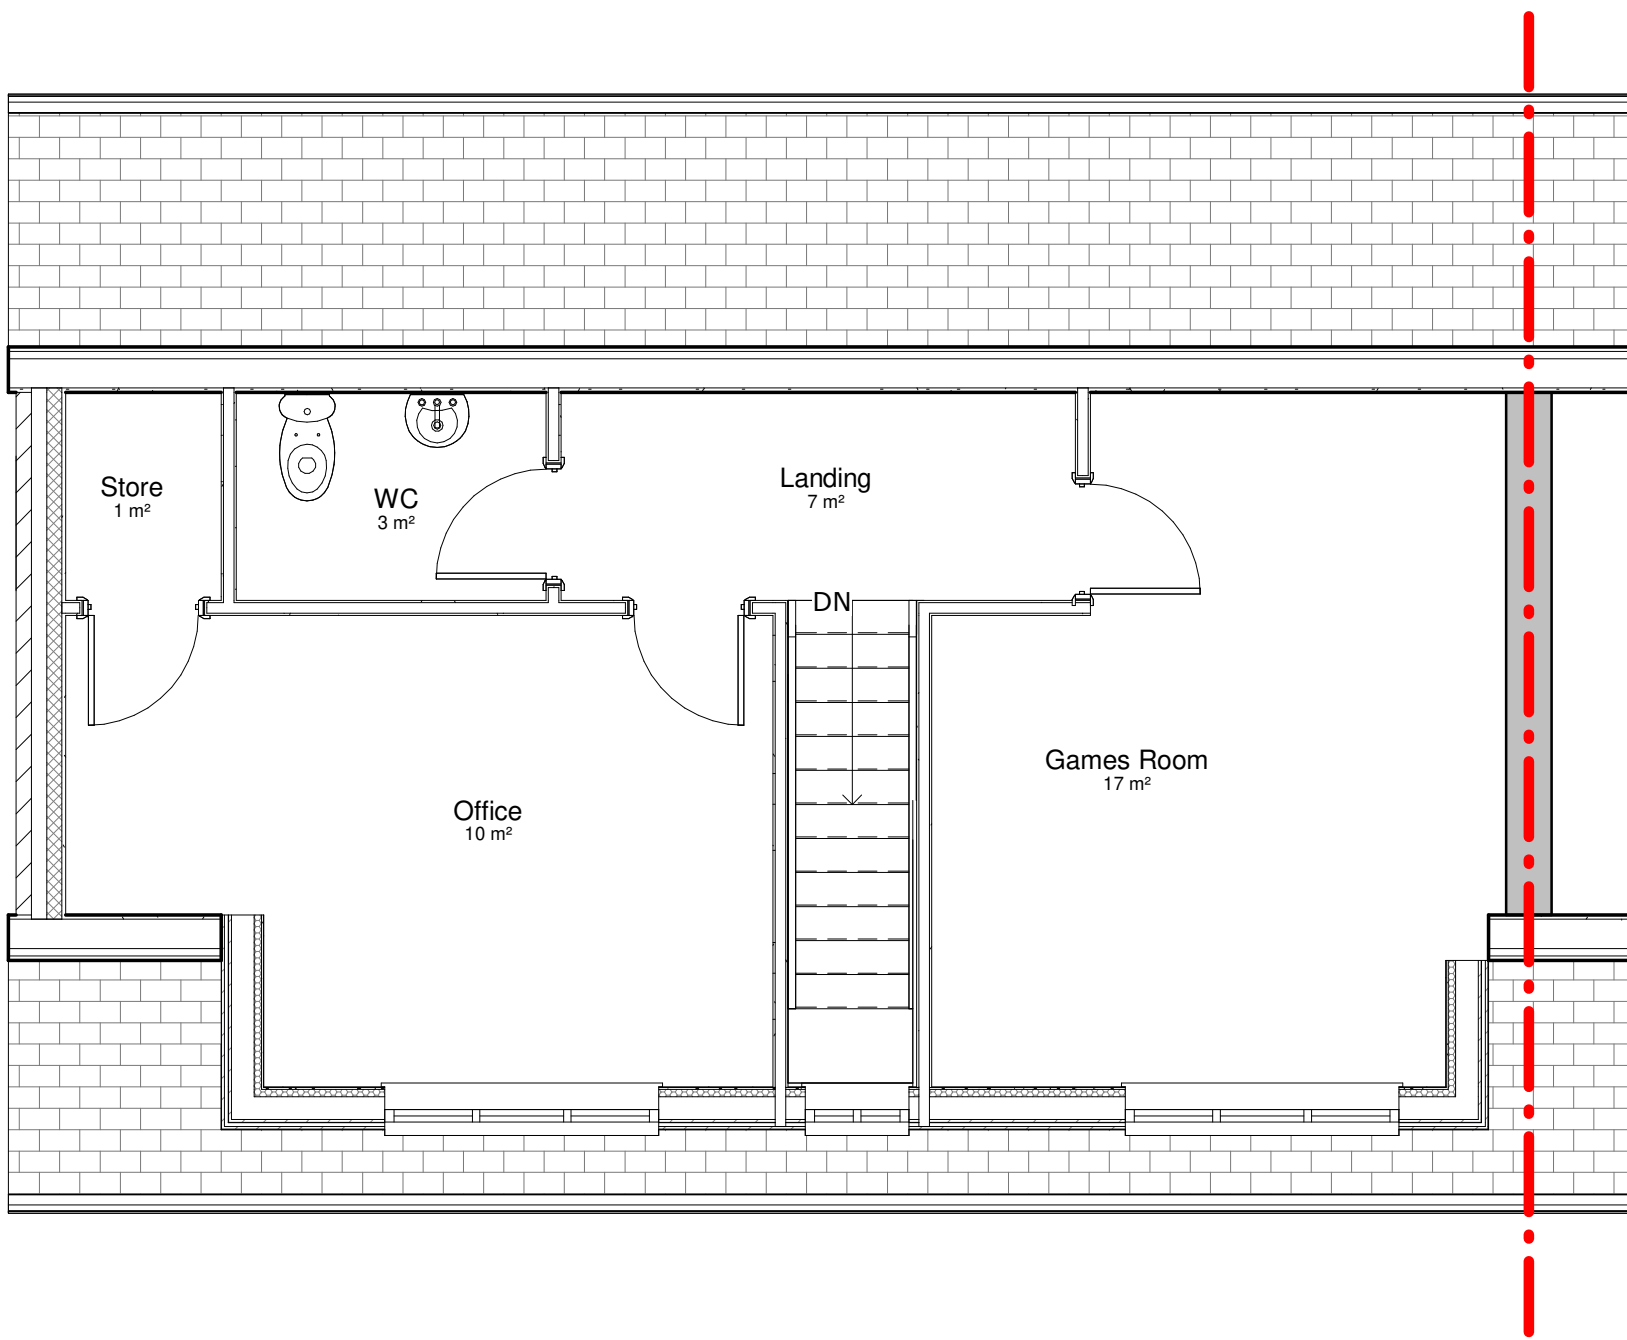

Proposed Second Floor Plan
Scale 1 : 50

Rev	Description	by	Chk by	Date
Project:	Residential Extension			
	1 Clifton Road			
Title:	Proposed Plans			
Client:	Mr C Bailey			
Drawn By:	TM	Checked By:	TM	on Jan 2024
Original Size:	A1	Project Number:	TMA-1124	
Drawing Number:	B1-ZZ-DR-A-2000			REV