




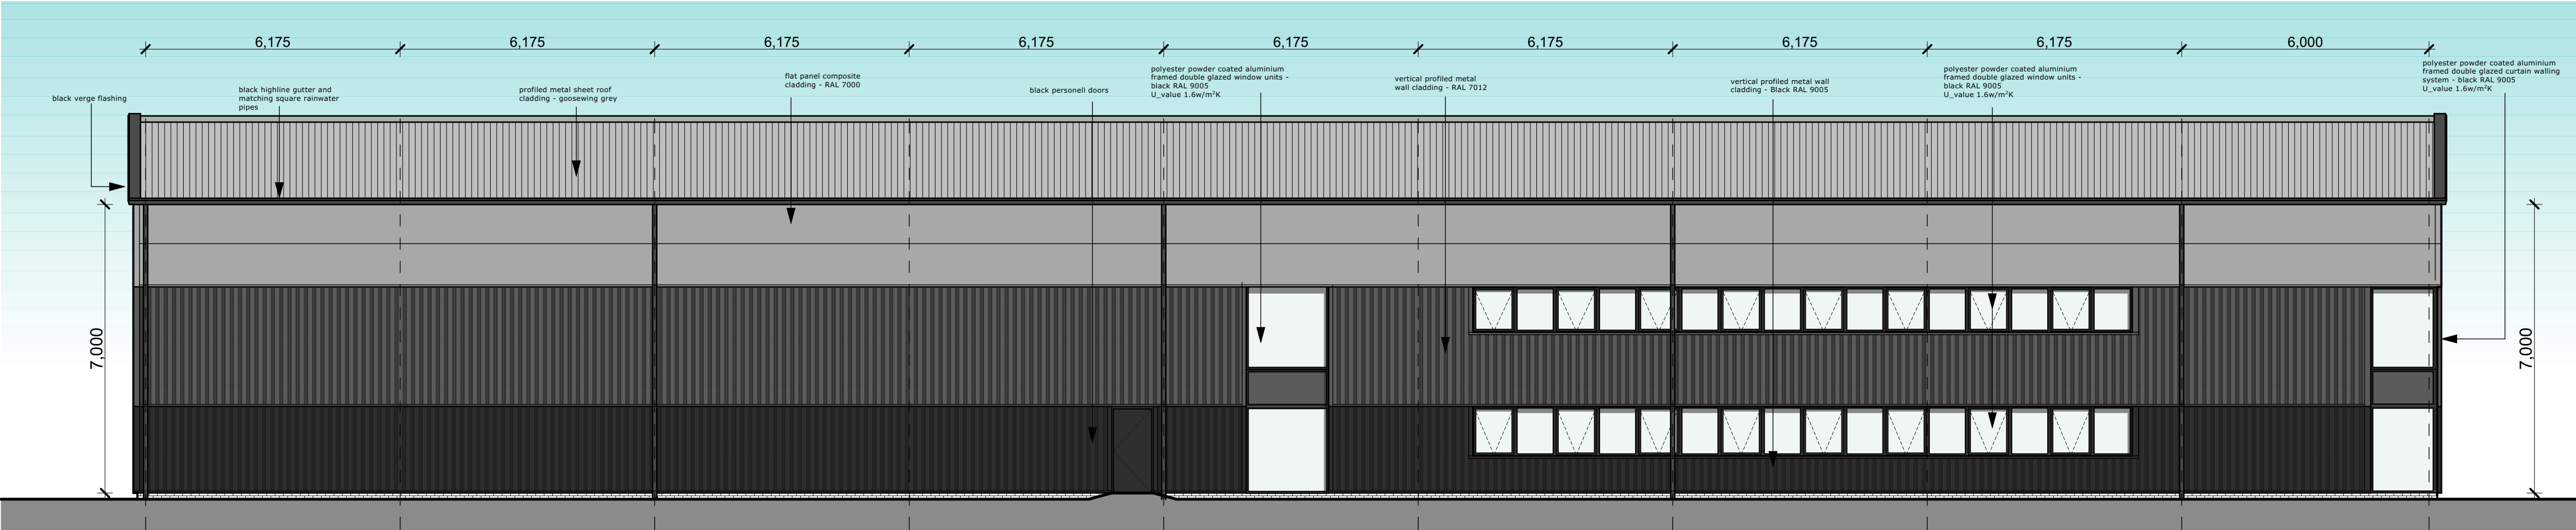


north west elevation 1:100

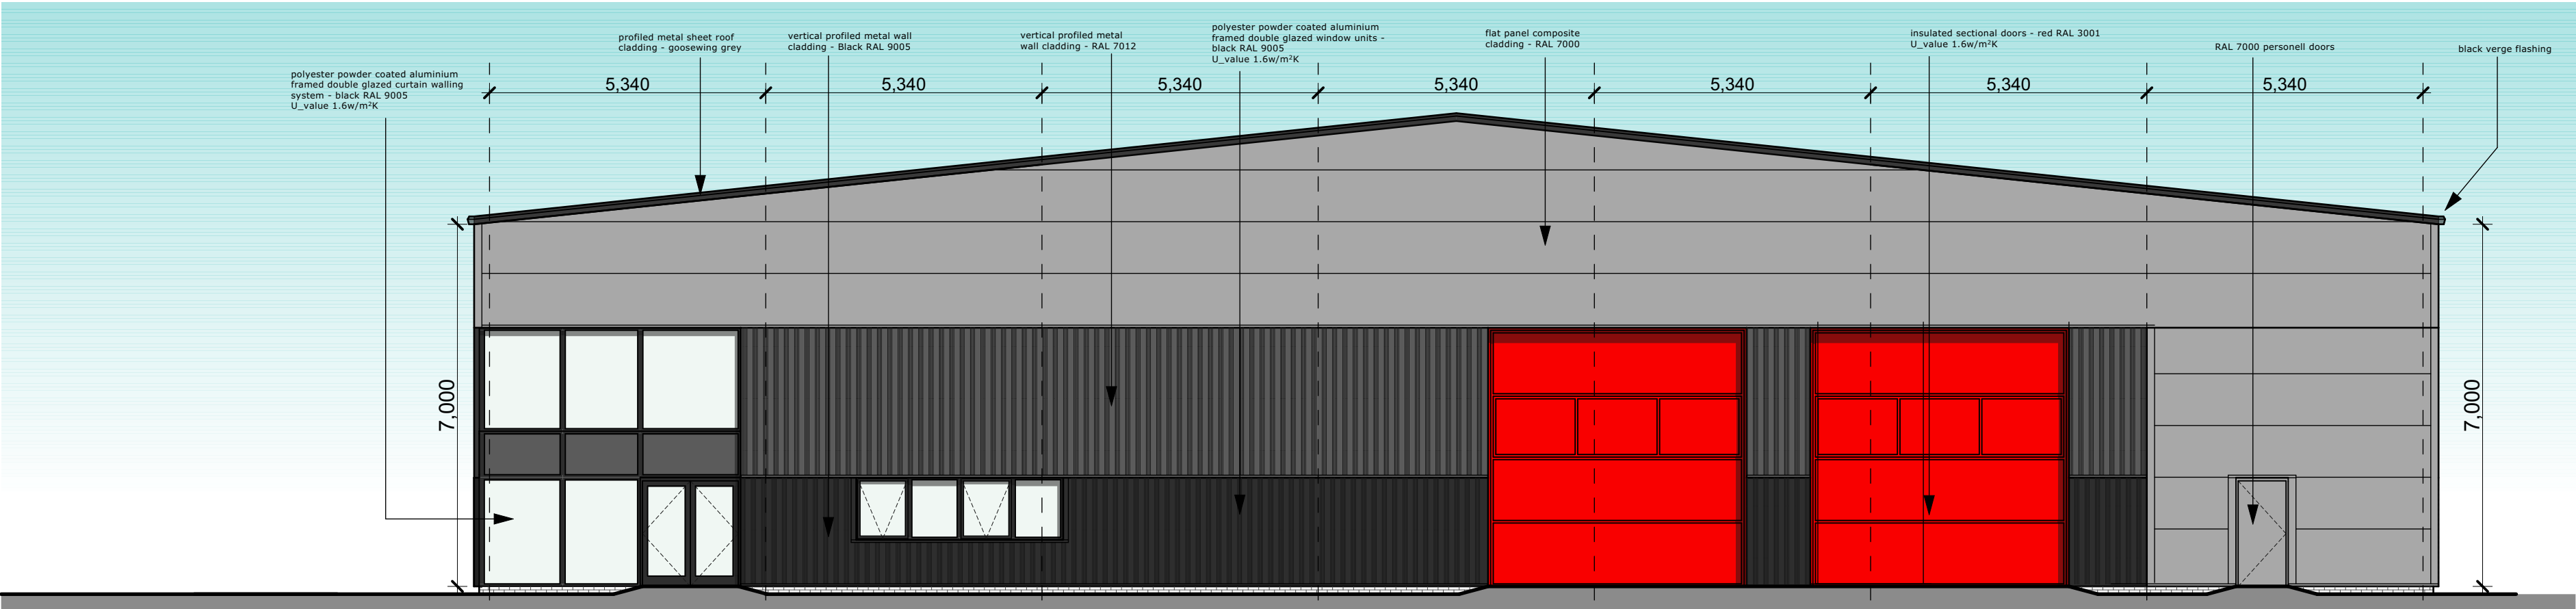


south west elevation 1:100

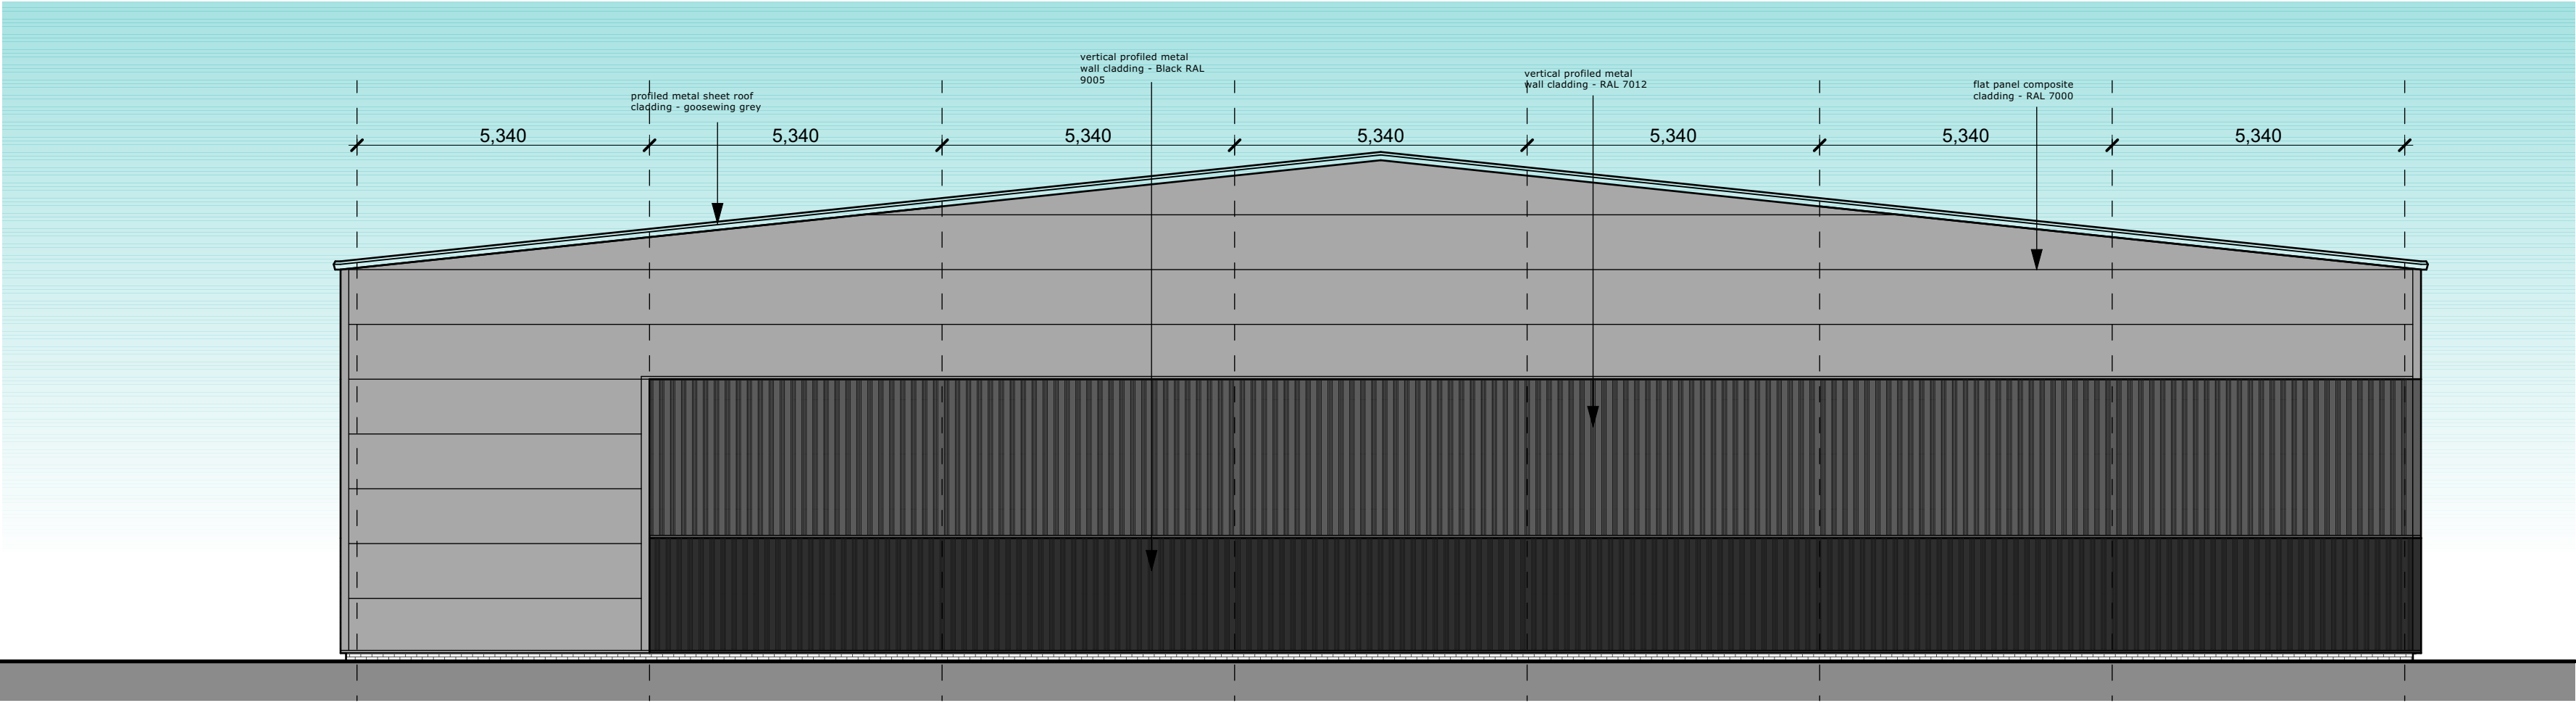

north east elevation 1:100

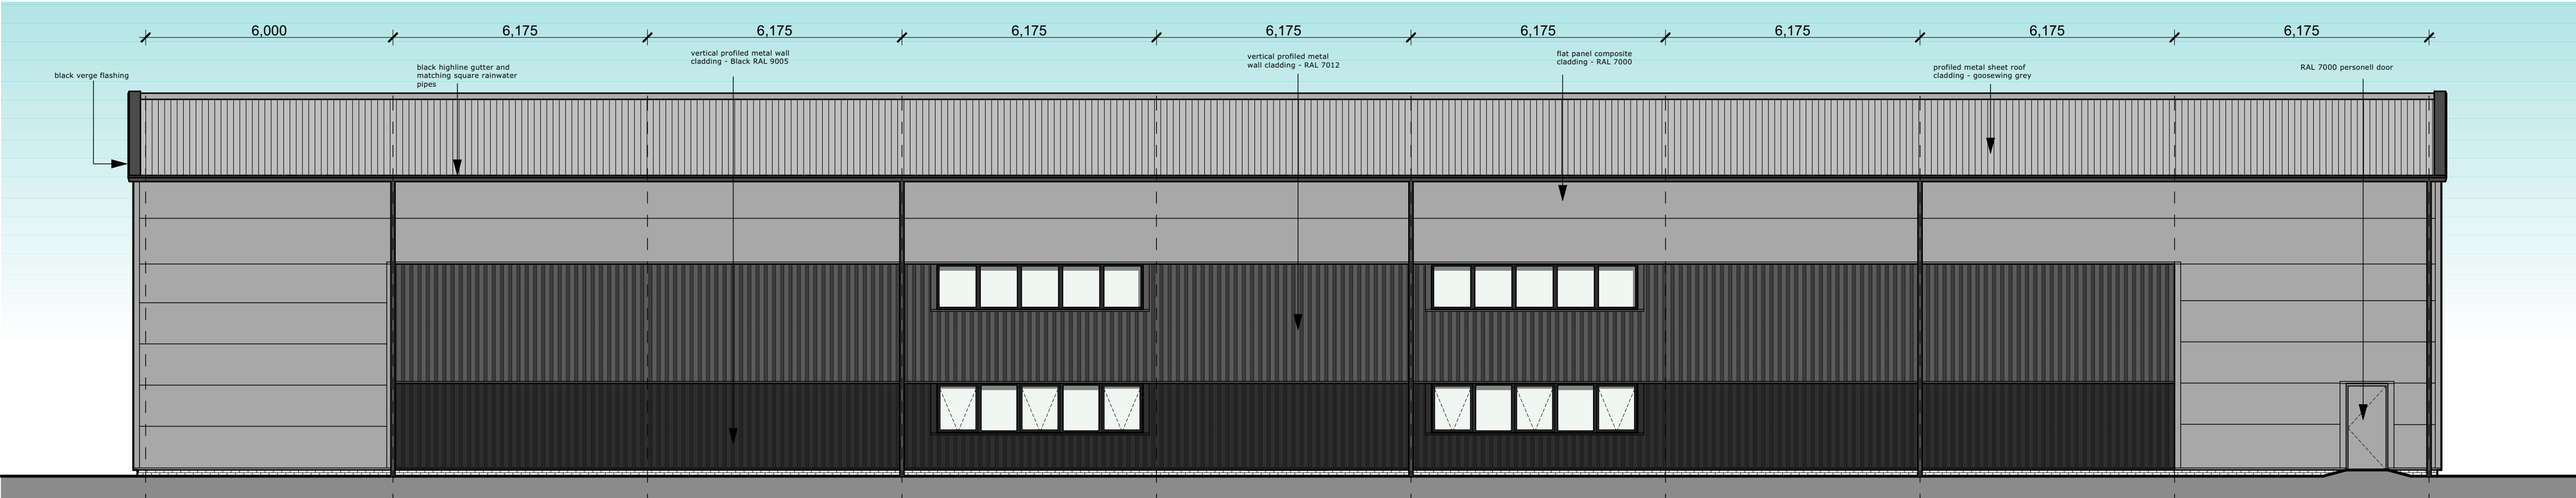

south east elevation 1:100

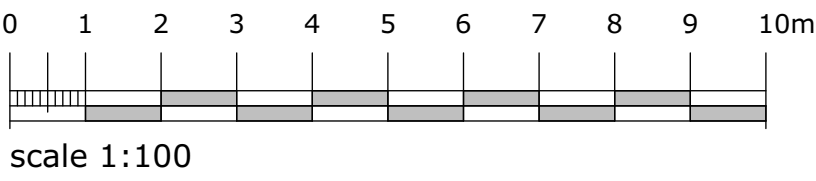

revision notes			
rev	date	by	description
A:	/	/	original issue
B:	03/10/22	lg	updated cladding layout, additional windows added
C:	27/10/22	jb	shutter door removed
D:	05/01/24	lg	updated to suit new position and shape on site plan
E:	06/03/24	lg	elevation names updated
F:	12/03/24	jb	updated to reflect layout changes

cdp

architects

campbell driver partnership

Suite 25, Unit 2
Northlight House
Pendle Road
Brierfield
Nelson
BB9 5FL
01254 297700
www.cdparchitects.co.uk

client:	MSM		
project:	new facility		
	Hanson Close Middleton		
sheet:	proposed elevations		
drawing no:	22.135_01_004	sheet	F
scale:	1:100 @ A1		
date:		drawn by:	