

Copyright of this drawing is owned by Whittaker Design


NOTES

All dimensions to be checked on site and any discrepancies notified prior to commencement of work.

Do not scale from this drawing - If in any doubt, ask.

REVISIONS

Date	Ref.	By
------	------	----

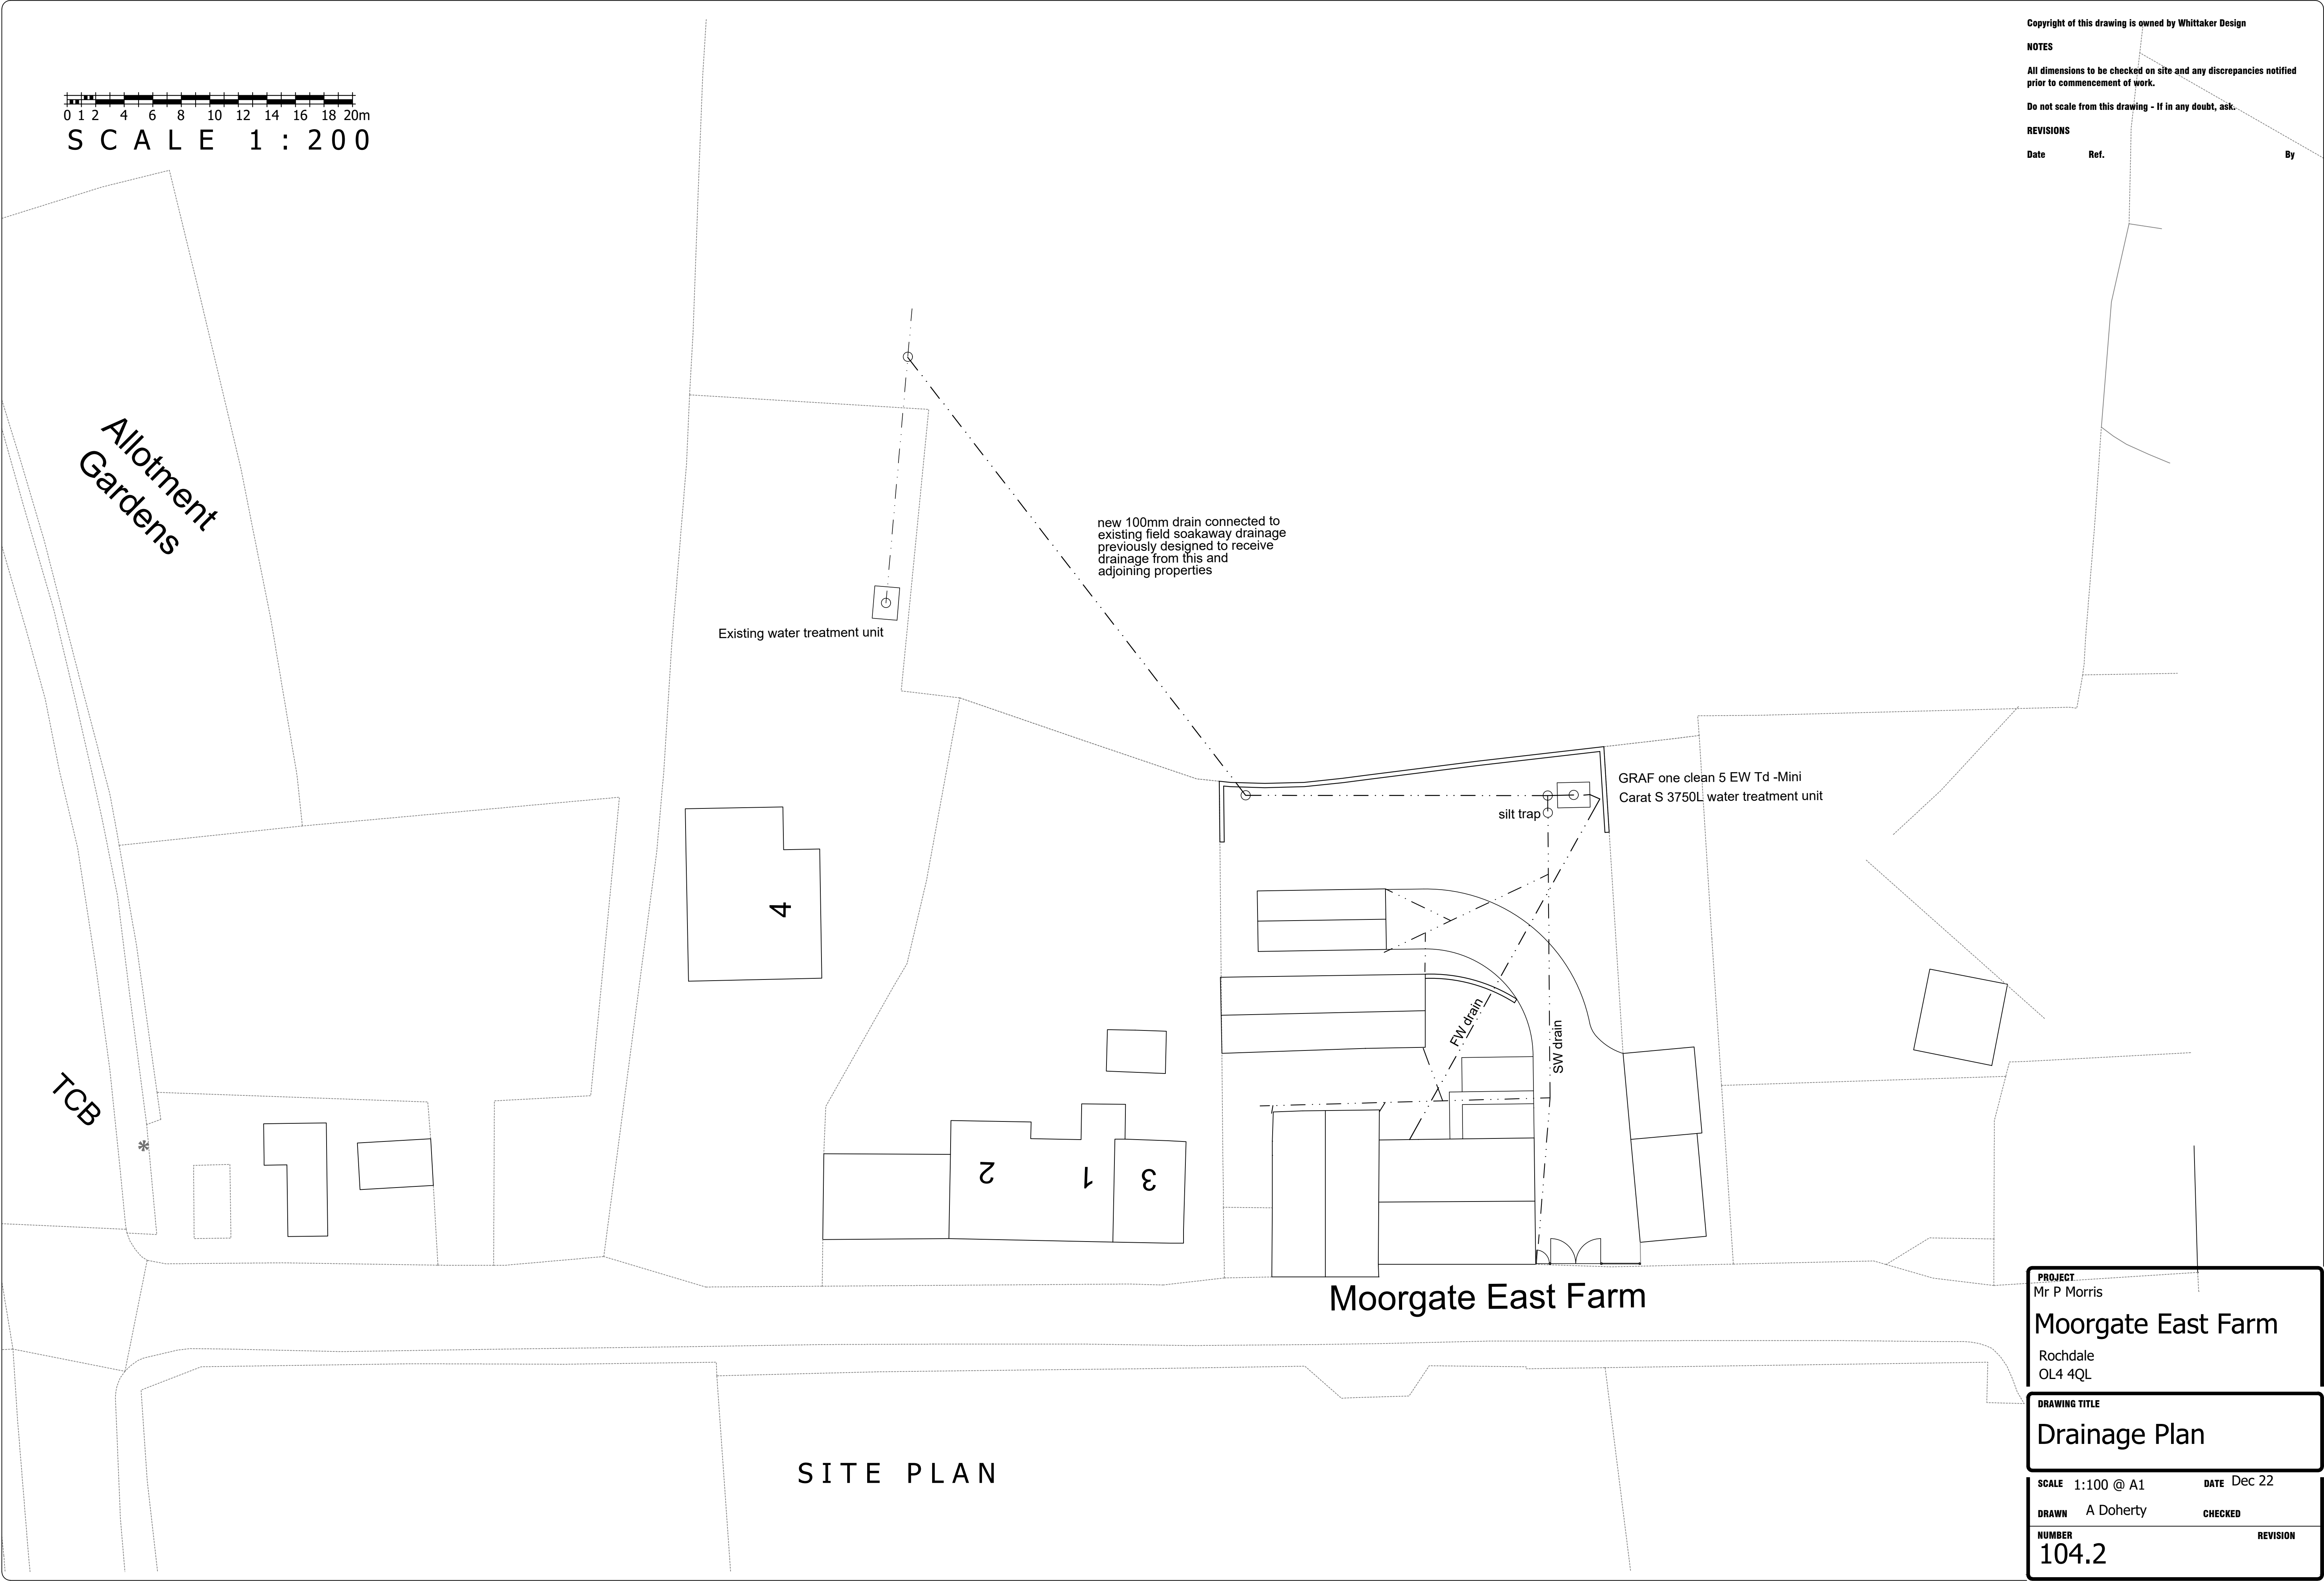

SITE PLAN

PROJECT Mr P Morris			
Moorgate East Farm Rochdale OL4 4QL			
DRAWING TITLE Drainage Plan			
SCALE	1:100 @ A1	DATE	Dec 22
DRAWN	A Doherty	CHECKED	
NUMBER	104.2		REVISION