


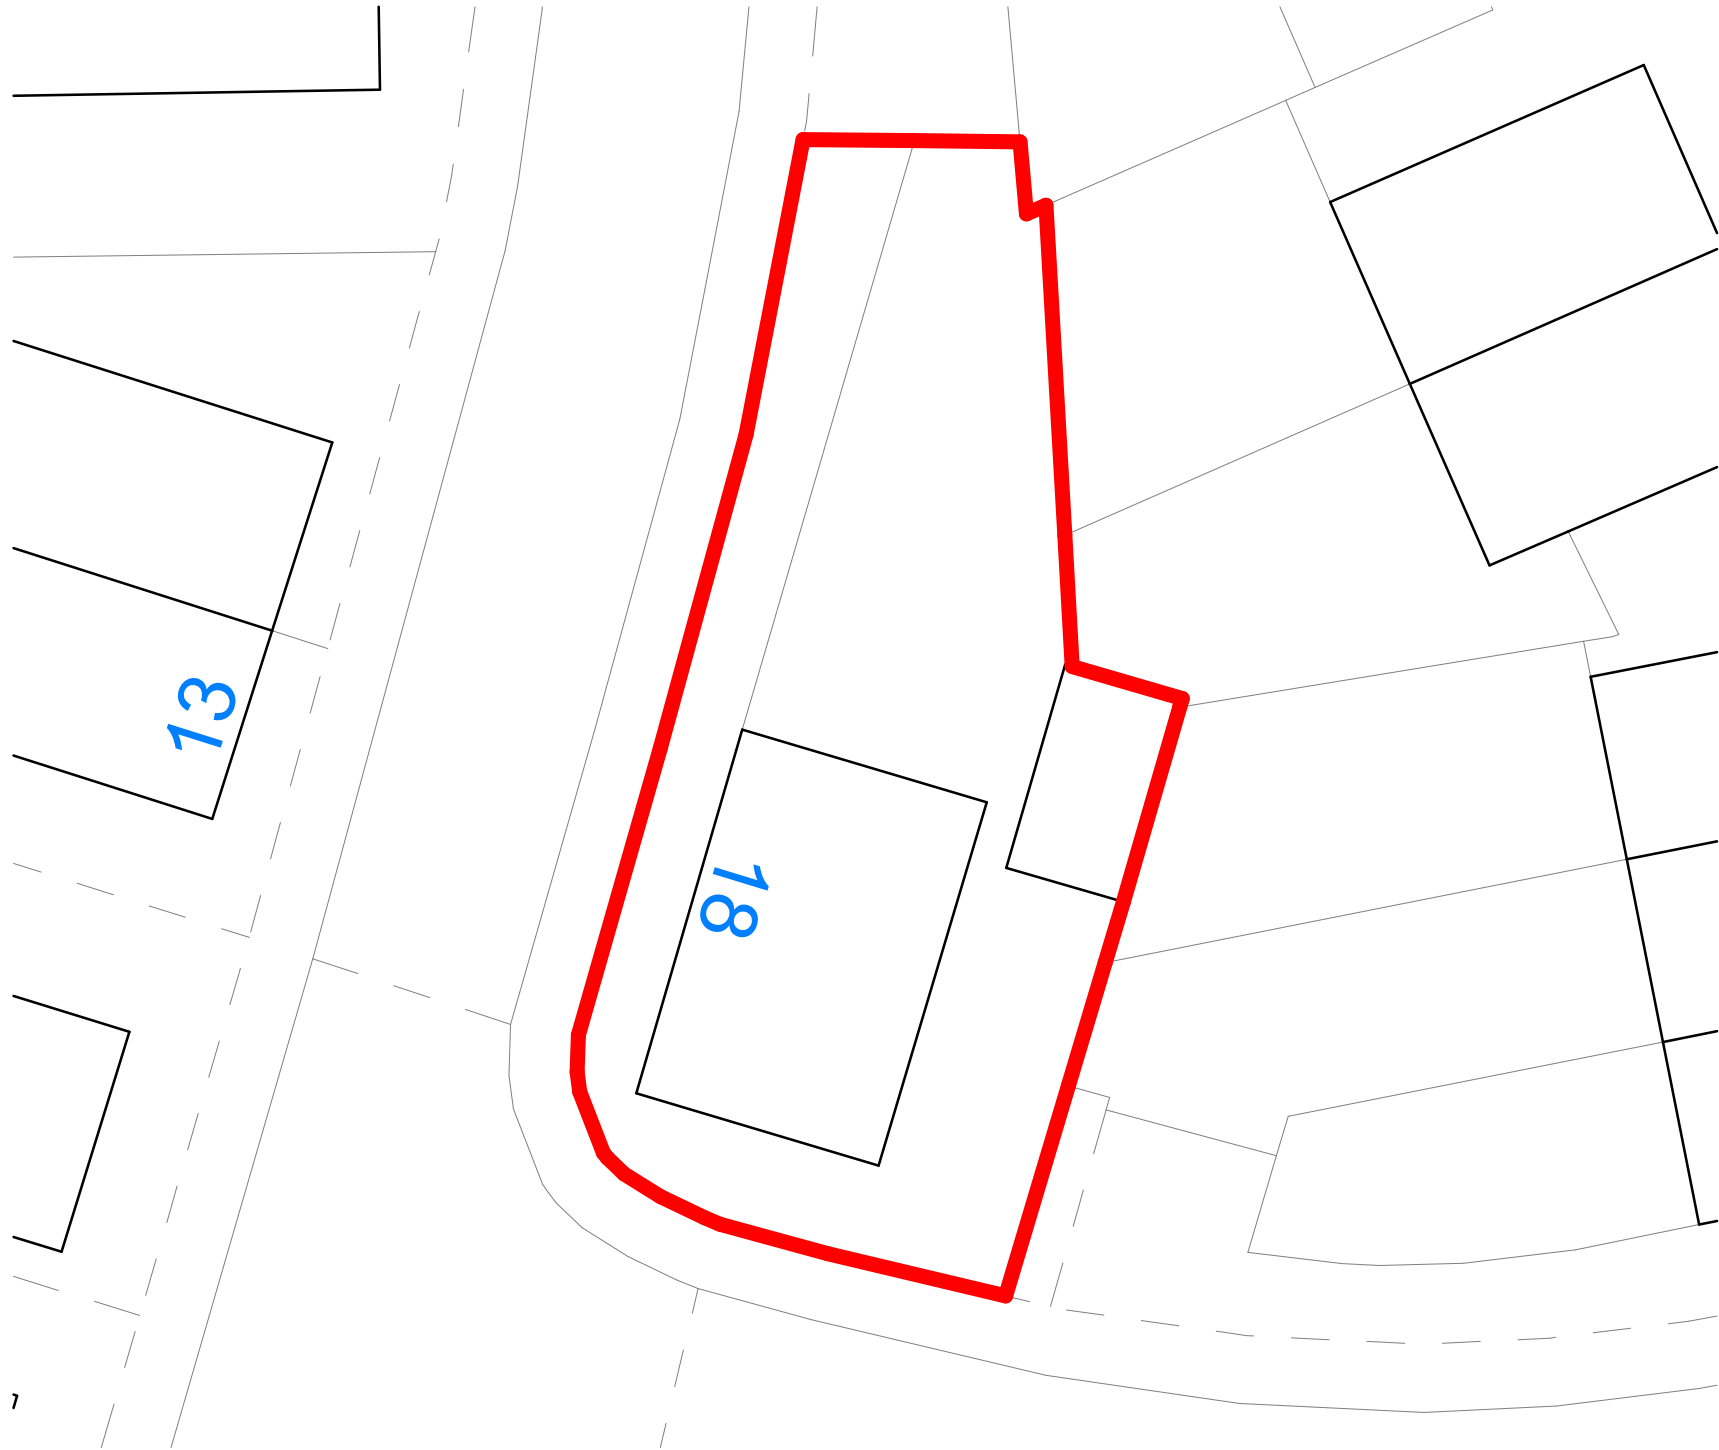

CLIENT:

Osaze Ehizojie

© Copyright Diogel Architecture. All dimensions to be checked and verified on site. This drawing is to be read in conjunction with all other relevant drawings and specifications. Any discrepancies in the drawings are to be reported immediately to Diogel Architecture. This drawing is not to be used for construction or sales purposes unless marked 'issued for construction'.

Dimensions and area schedules are subject to change.

DIOGEL

Your Home, Your Safe Place, Your World

adam@diogelarchitecture.co.uk / +44 (0)1248 800 321

REV	DESCRIPTION	DATE

Garage Conversion to Office
18 Dunnderdale Hill, M24 5AN
Site Layout Plan - Existing & Proposed

REVISION




SCALE: 1 : 200


DRAWN: AM

JOB / DRAWING No.

1263-01-02-01

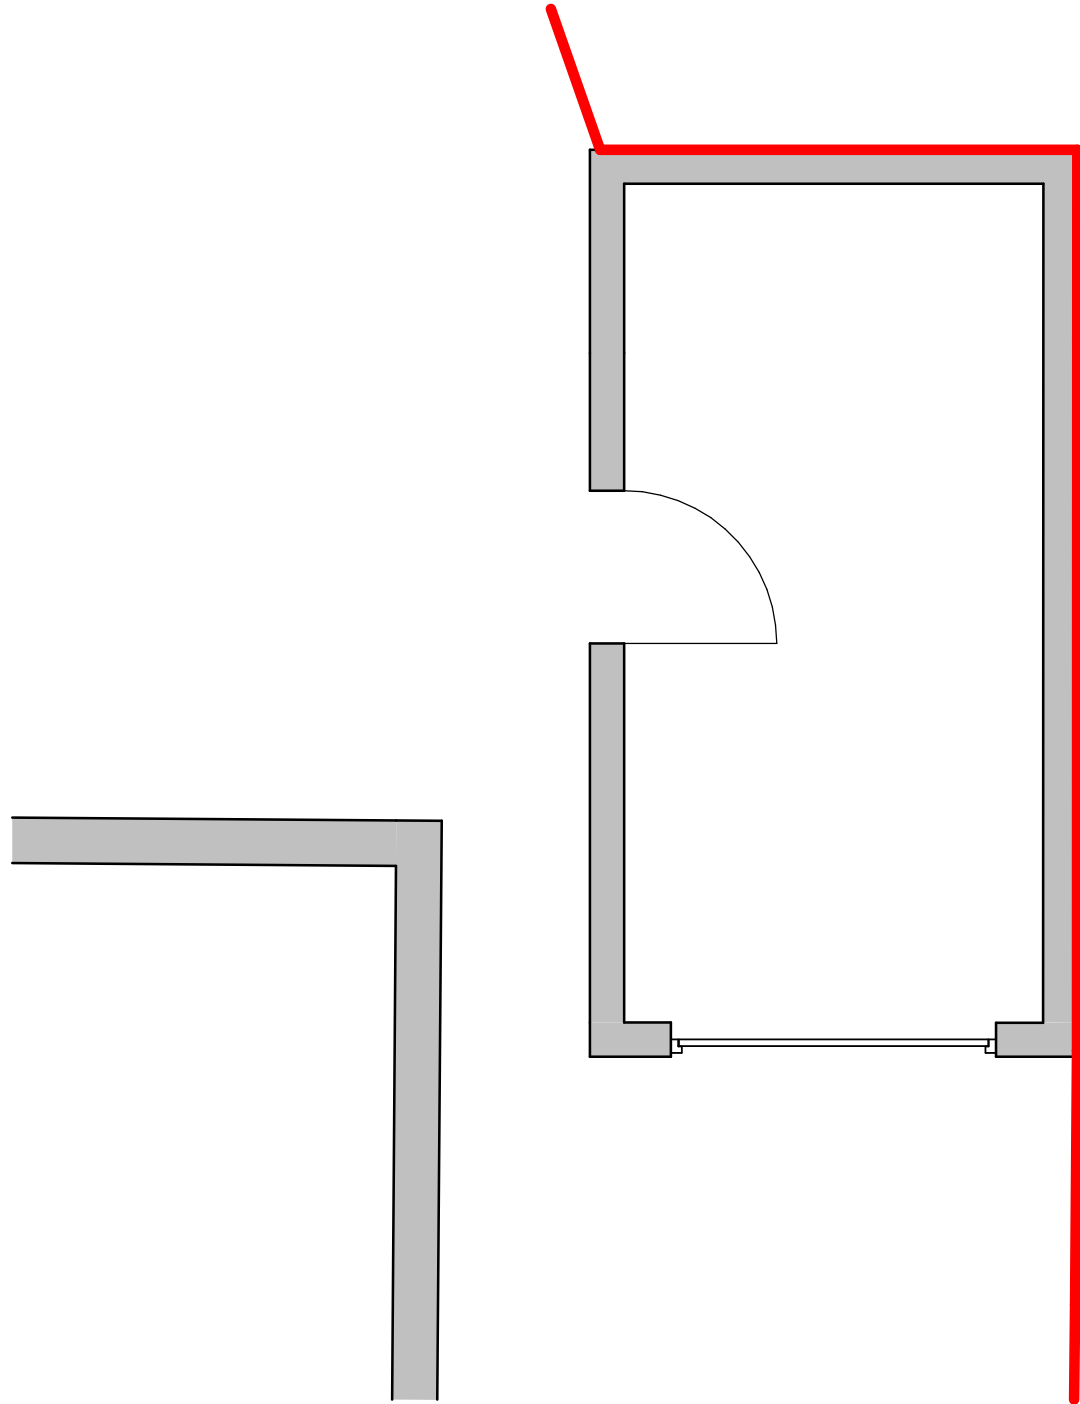

1 Existing
1 : 50

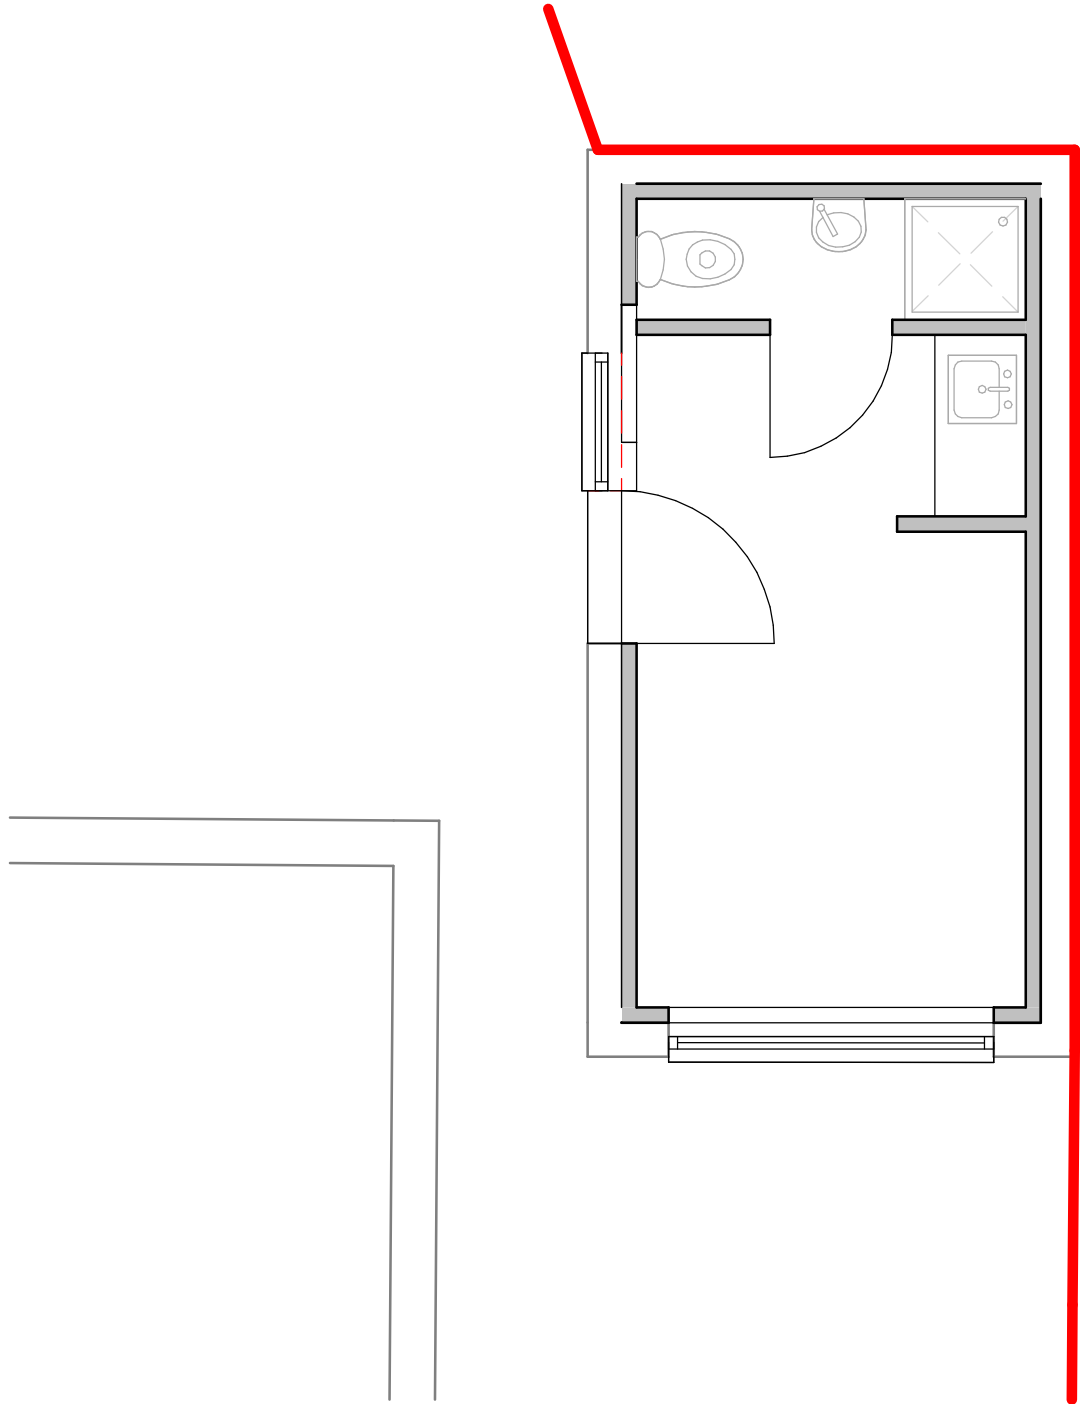

2 Proposed
1 : 50

CLIENT:

Osaze Ehizojie

© Copyright Diogel Architecture. All dimensions to be checked and verified on site. This drawing is to be read in conjunction with all other relevant drawings and specifications. Any discrepancies in the drawings are to be reported immediately to Diogel Architecture. This drawing is not to be used for construction or sales purposes unless marked 'issued for construction'.

Dimensions and area schedules are subject to change.

DIOGEL

Your Home, Your Safe Place, Your World
adam@diogelarchitecture.co.uk / +44 (0)1248 800 321

REV	DESCRIPTION	DATE
A	Alternative layout	01/06/24

Garage Conversion to Office
18 Dunnderdale Hill, M24 5AN
Ground Floor Plan

REVISION


A

SCALE: 1 : 50

DRAWN: AM


JOB / DRAWING No.

1263-01-03-01

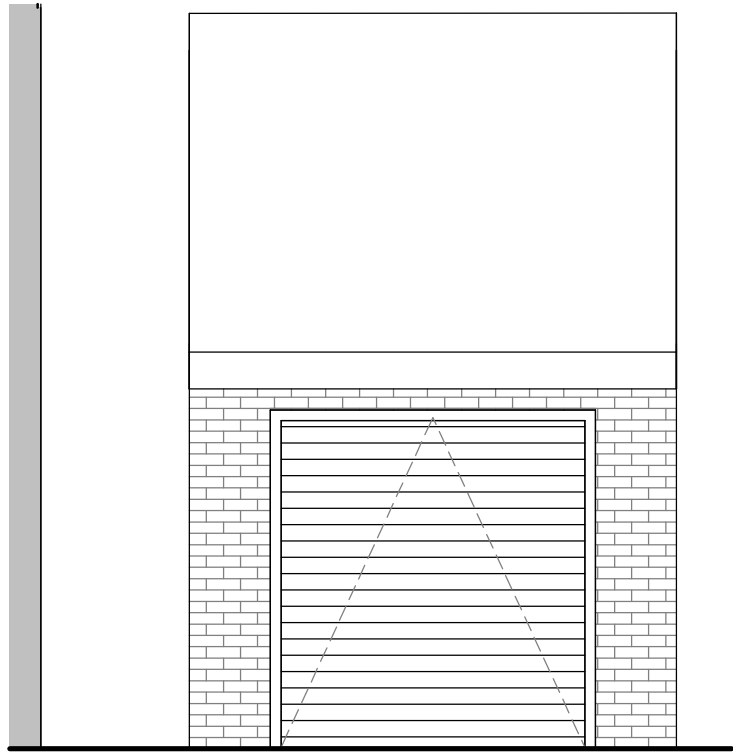

1

Front Elevation
1 : 50

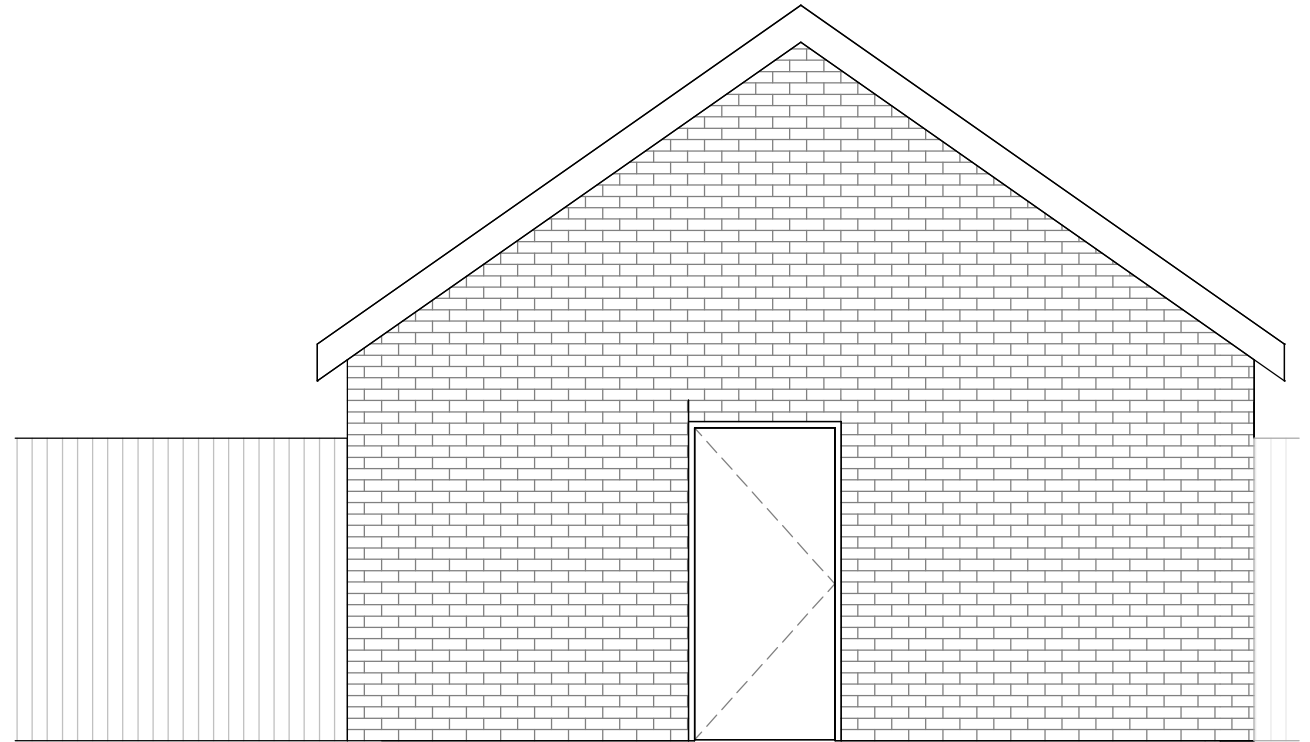

2

Side Elevation
1 : 50

CLIENT:

Osaze Ehizojie

© Copyright Diogel Architecture. All dimensions to be checked and verified on site. This drawing is to be read in conjunction with all other relevant drawings and specifications. Any discrepancies in the drawings are to be reported immediately to Diogel Architecture. This drawing is not to be used for construction or sales purposes unless marked 'issued for construction'.

Dimensions and area schedules are subject to change.

DIOGEL

Your Home, Your Safe Place, Your World

adam@diogelarchitecture.co.uk / +44 (0)1248 800 321

REV	DESCRIPTION	DATE

Garage Conversion to Office
18 Dunnderdale Hill, M24 5AN
Elevations - Existing

SCALE: 1 : 50


DRAWN: AM

REVISION




JOB / DRAWING No.

1263-01-05-01

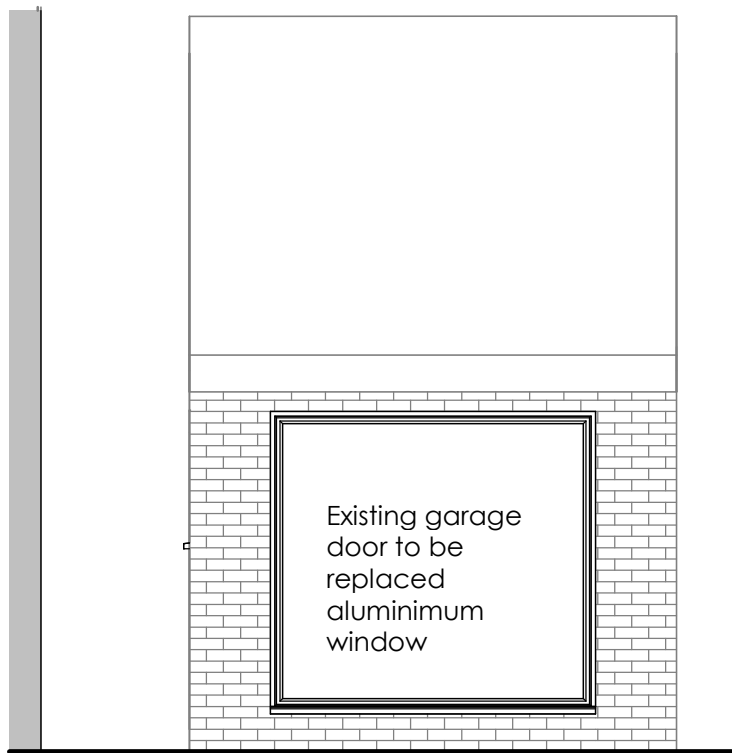

1 Front Elevation
1 : 50

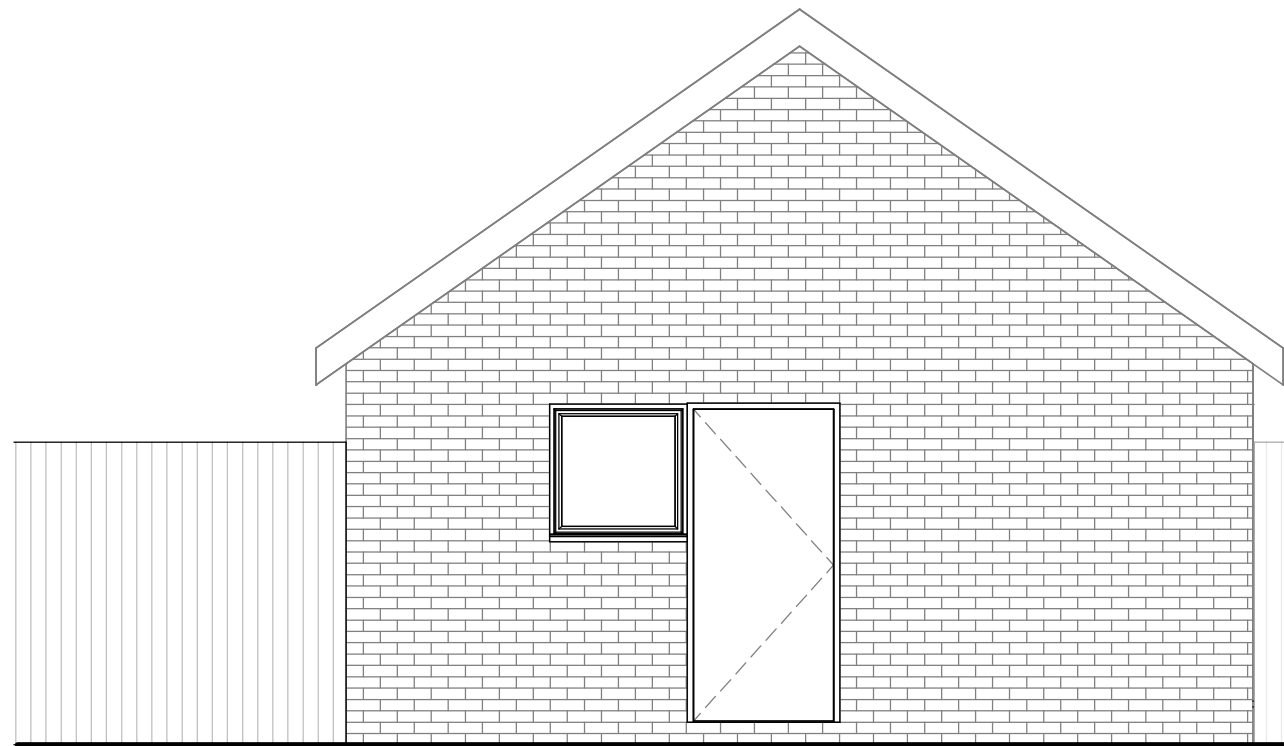

2 Side Elevation
1 : 50

CLIENT:

Osaze Ehizojie

© Copyright Diogel Architecture. All dimensions to be checked and verified on site. This drawing is to be read in conjunction with all other relevant drawings and specifications. Any discrepancies in the drawings are to be reported immediately to Diogel Architecture. This drawing is not to be used for construction or sales purposes unless marked 'issued for construction'.

Dimensions and area schedules are subject to change.

DIOGEL

Your Home, Your Safe Place, Your World
adam@diogelarchitecture.co.uk / +44 (0)1248 800 321

REV	DESCRIPTION	DATE

Garage Conversion to Office
18 Dunnderdale Hill, M24 5AN
Elevations - Proposed

REVISION



SCALE: 1 : 50

DRAWN: AM

JOB / DRAWING No.

1263-01-05-02