



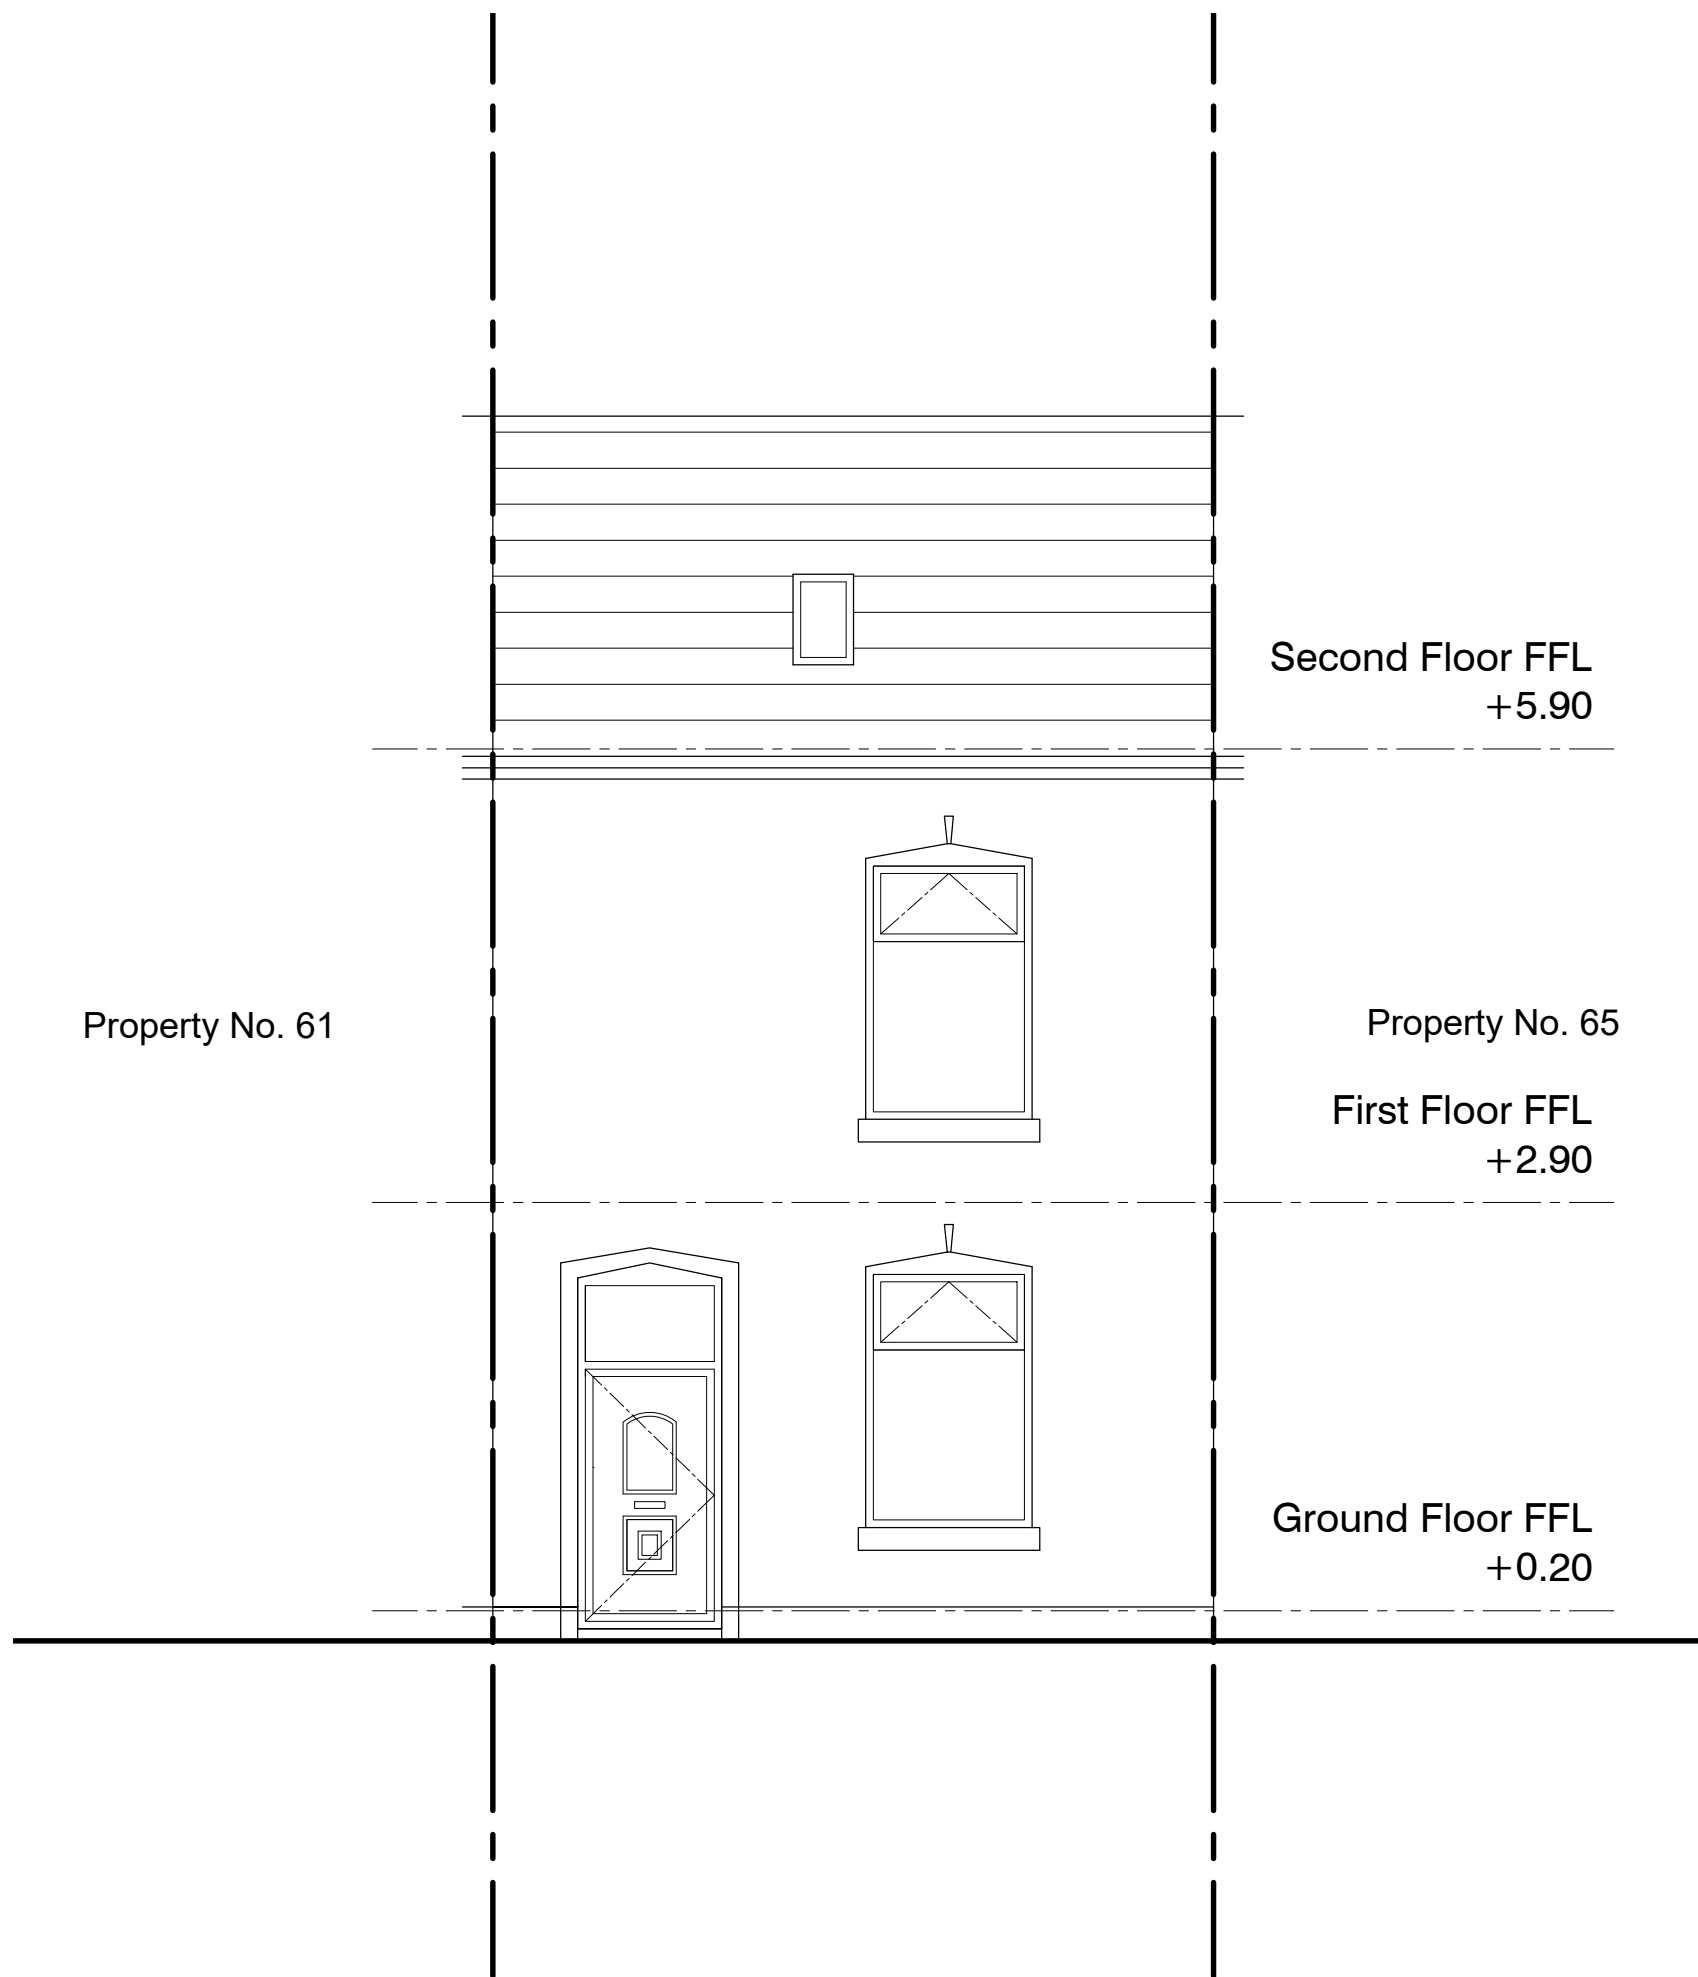


Existing Front Elevation - A

scale 1:50

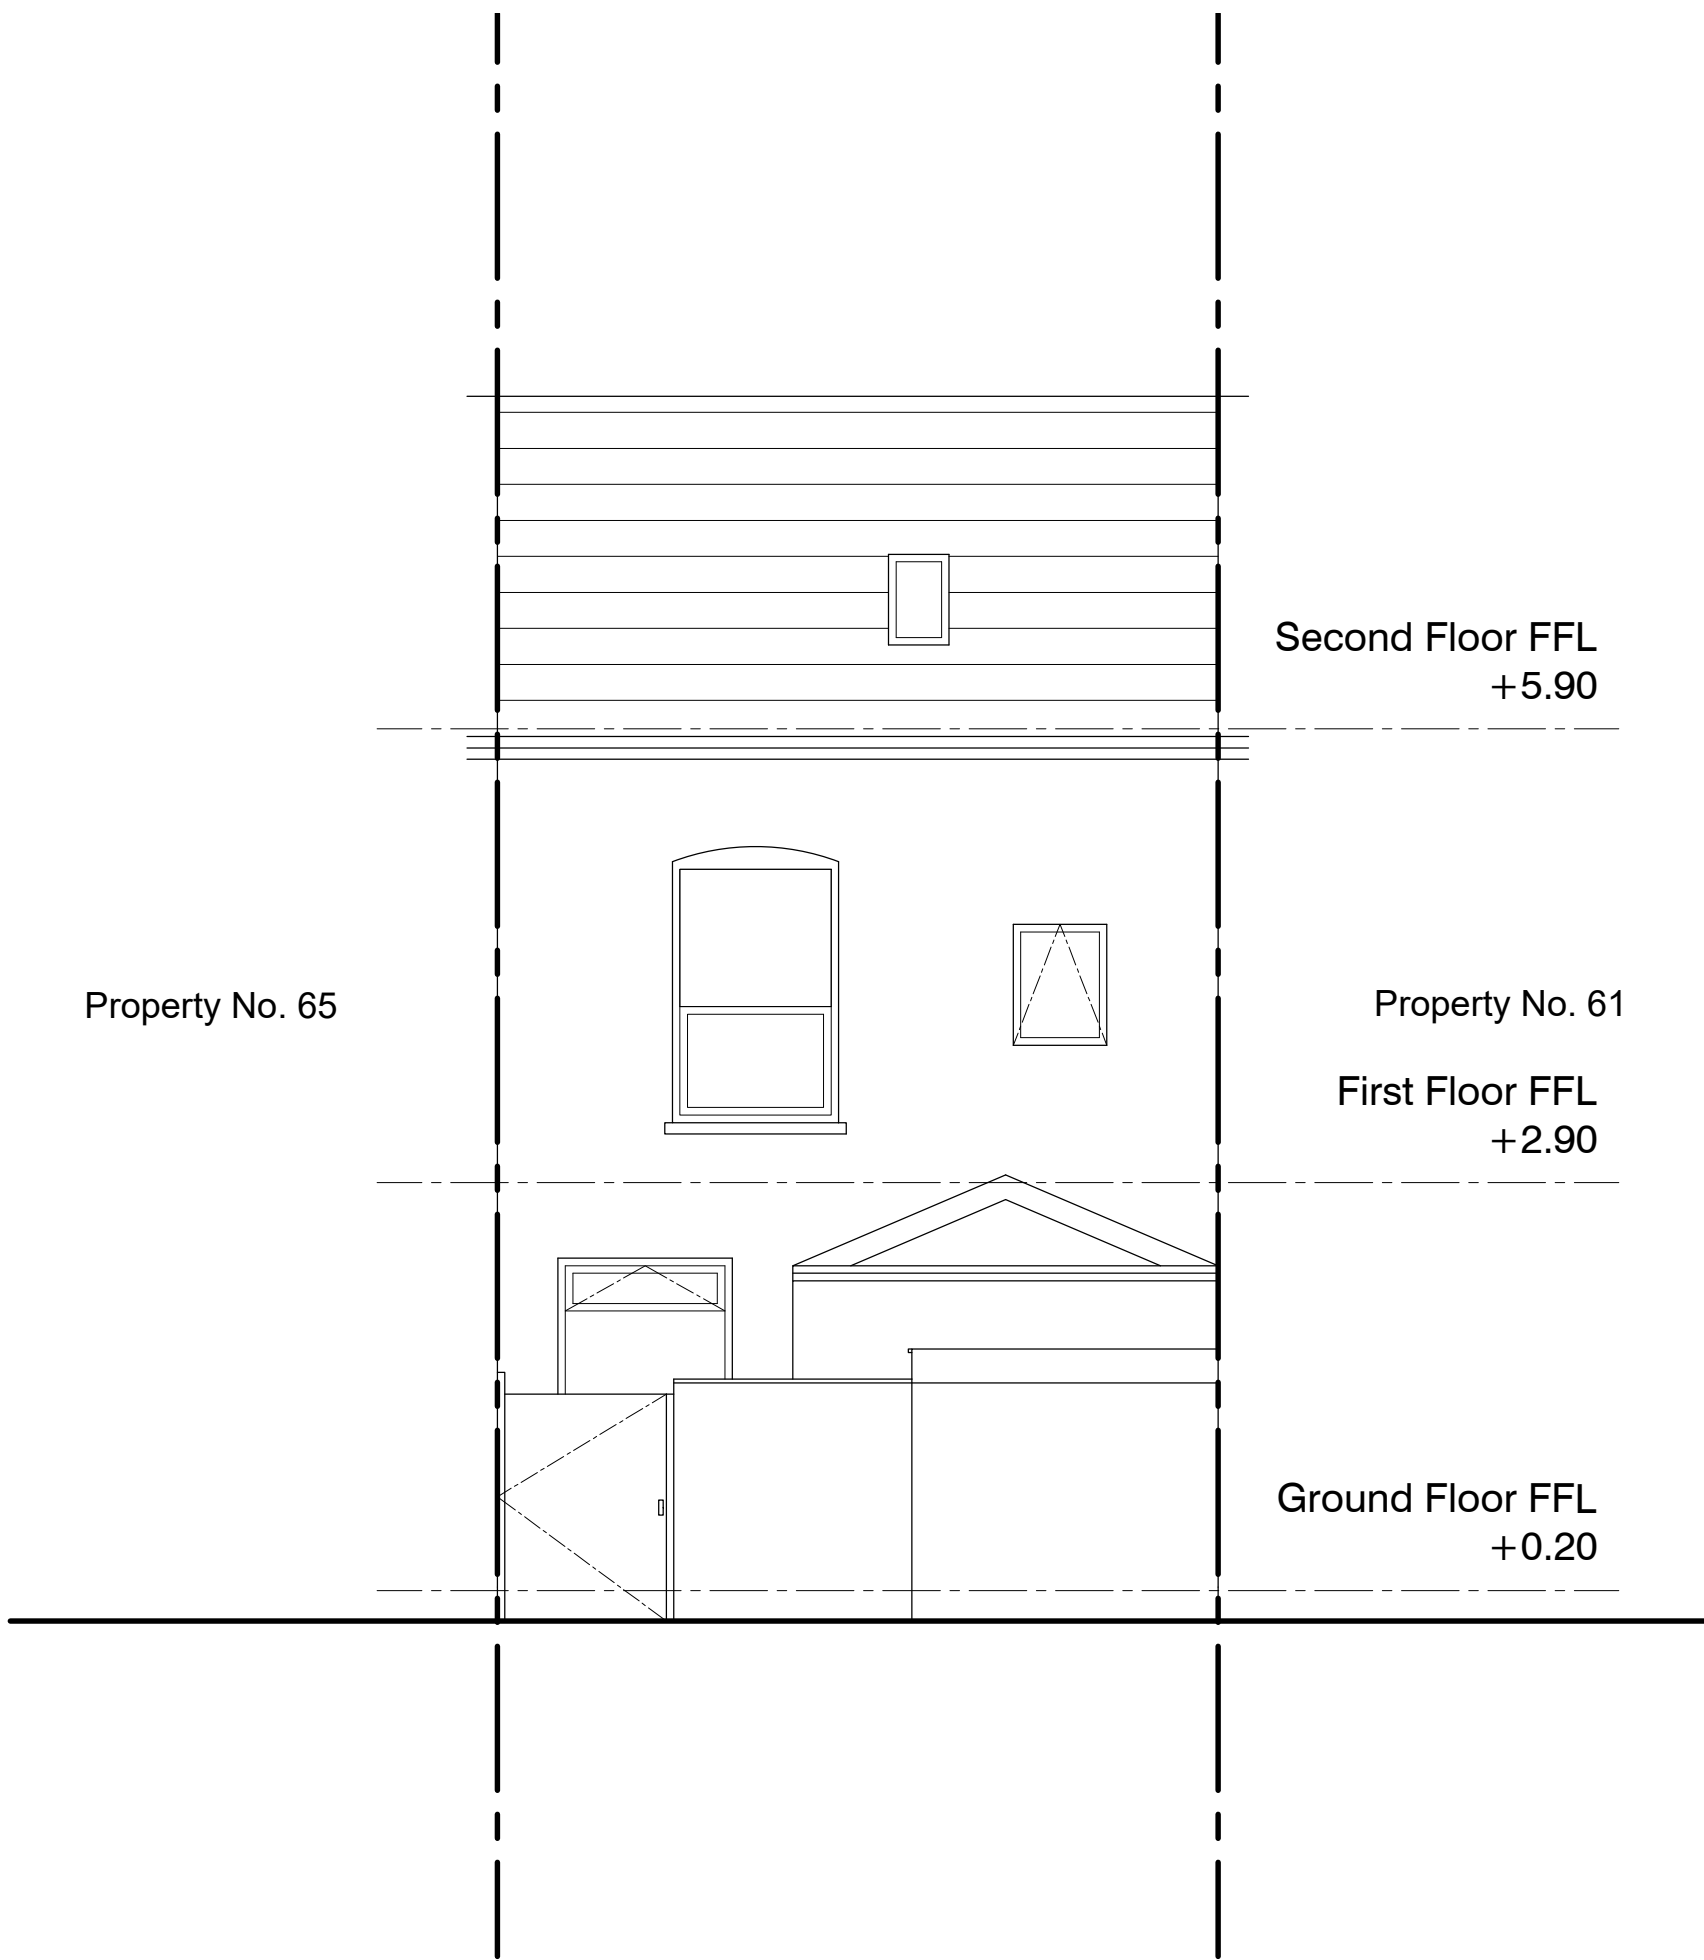


Existing Back Elevation - B

scale 1:50

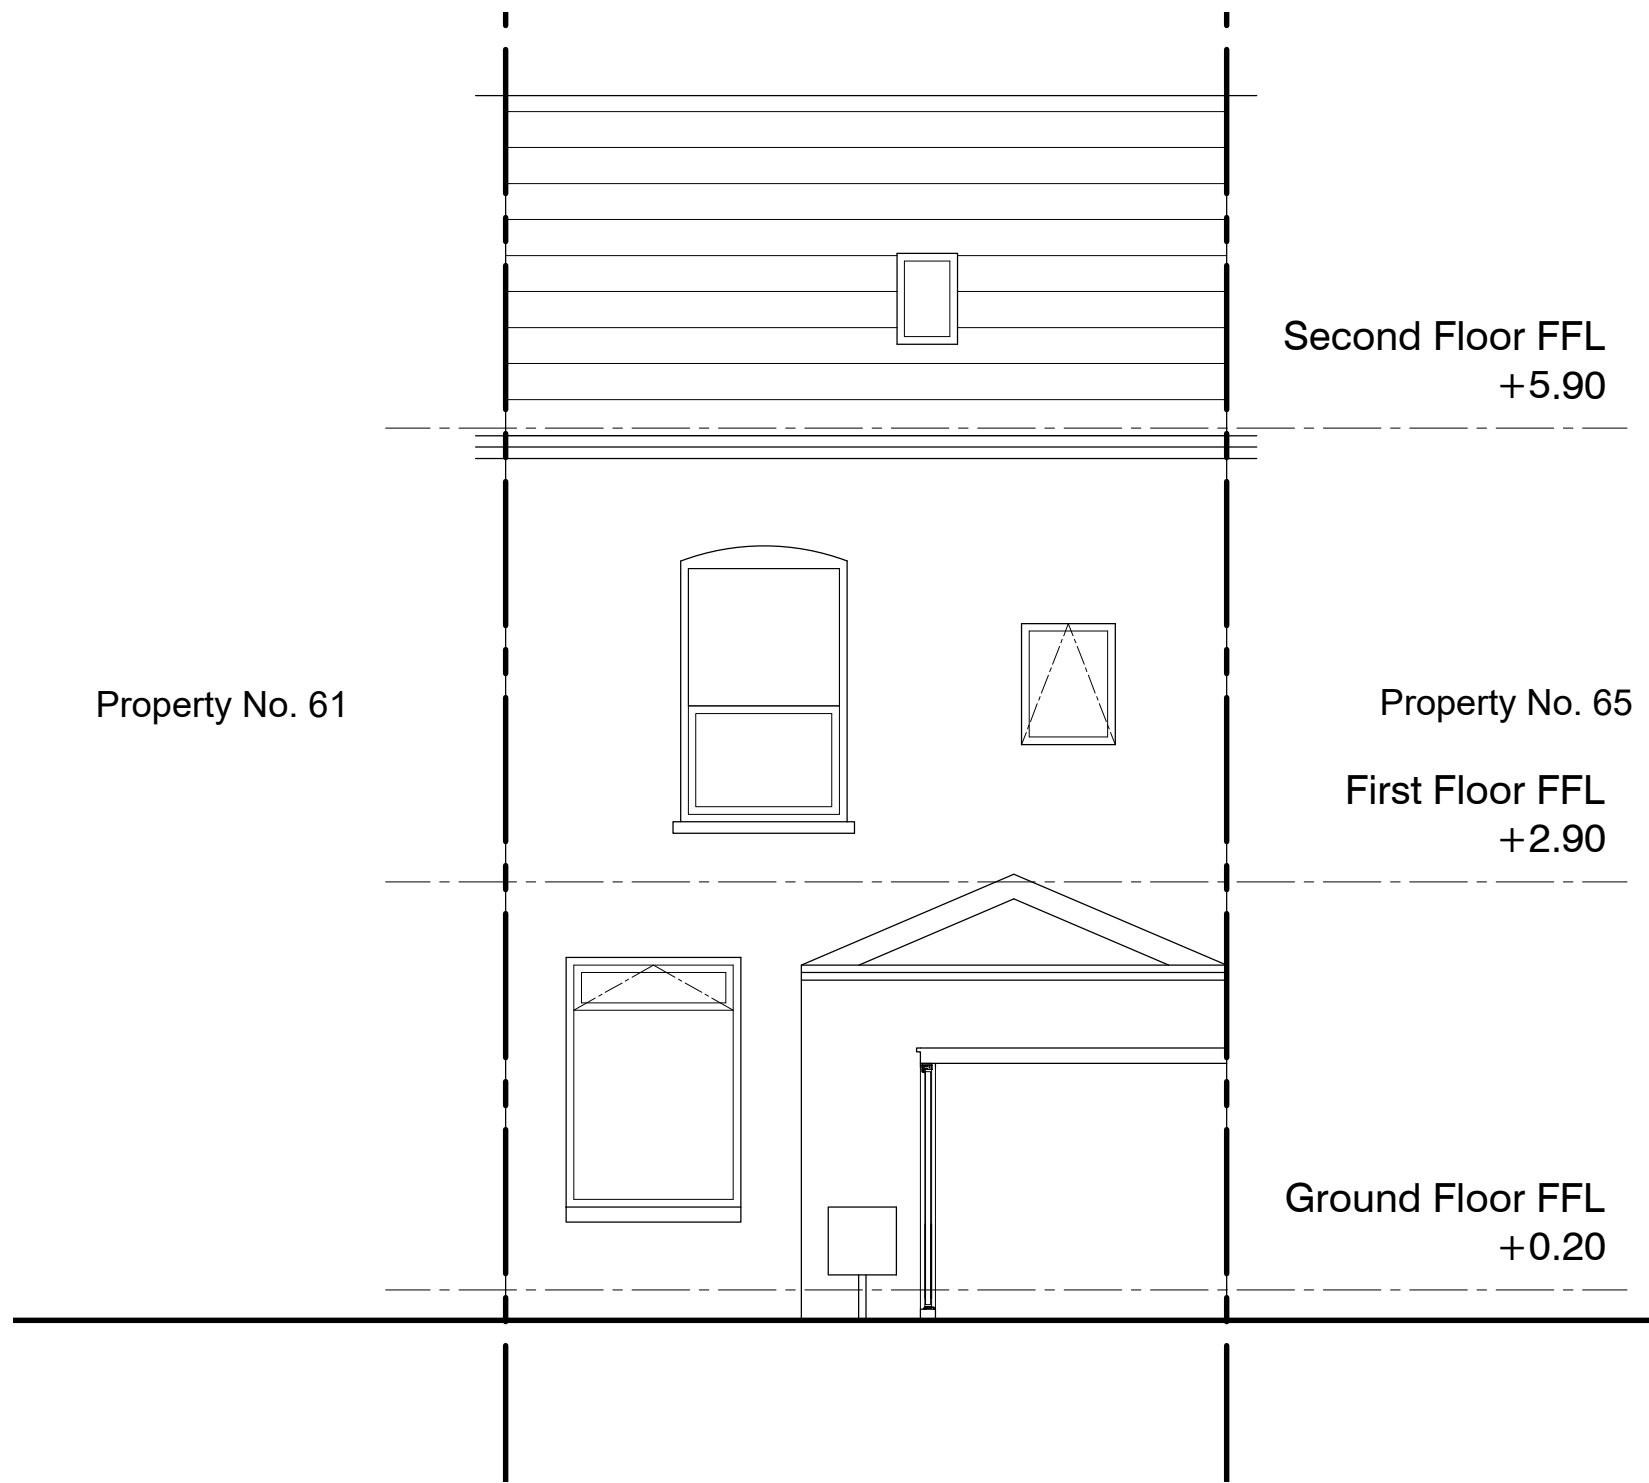


Existing Back Elevation Without Garden Wall - C

scale 1:50

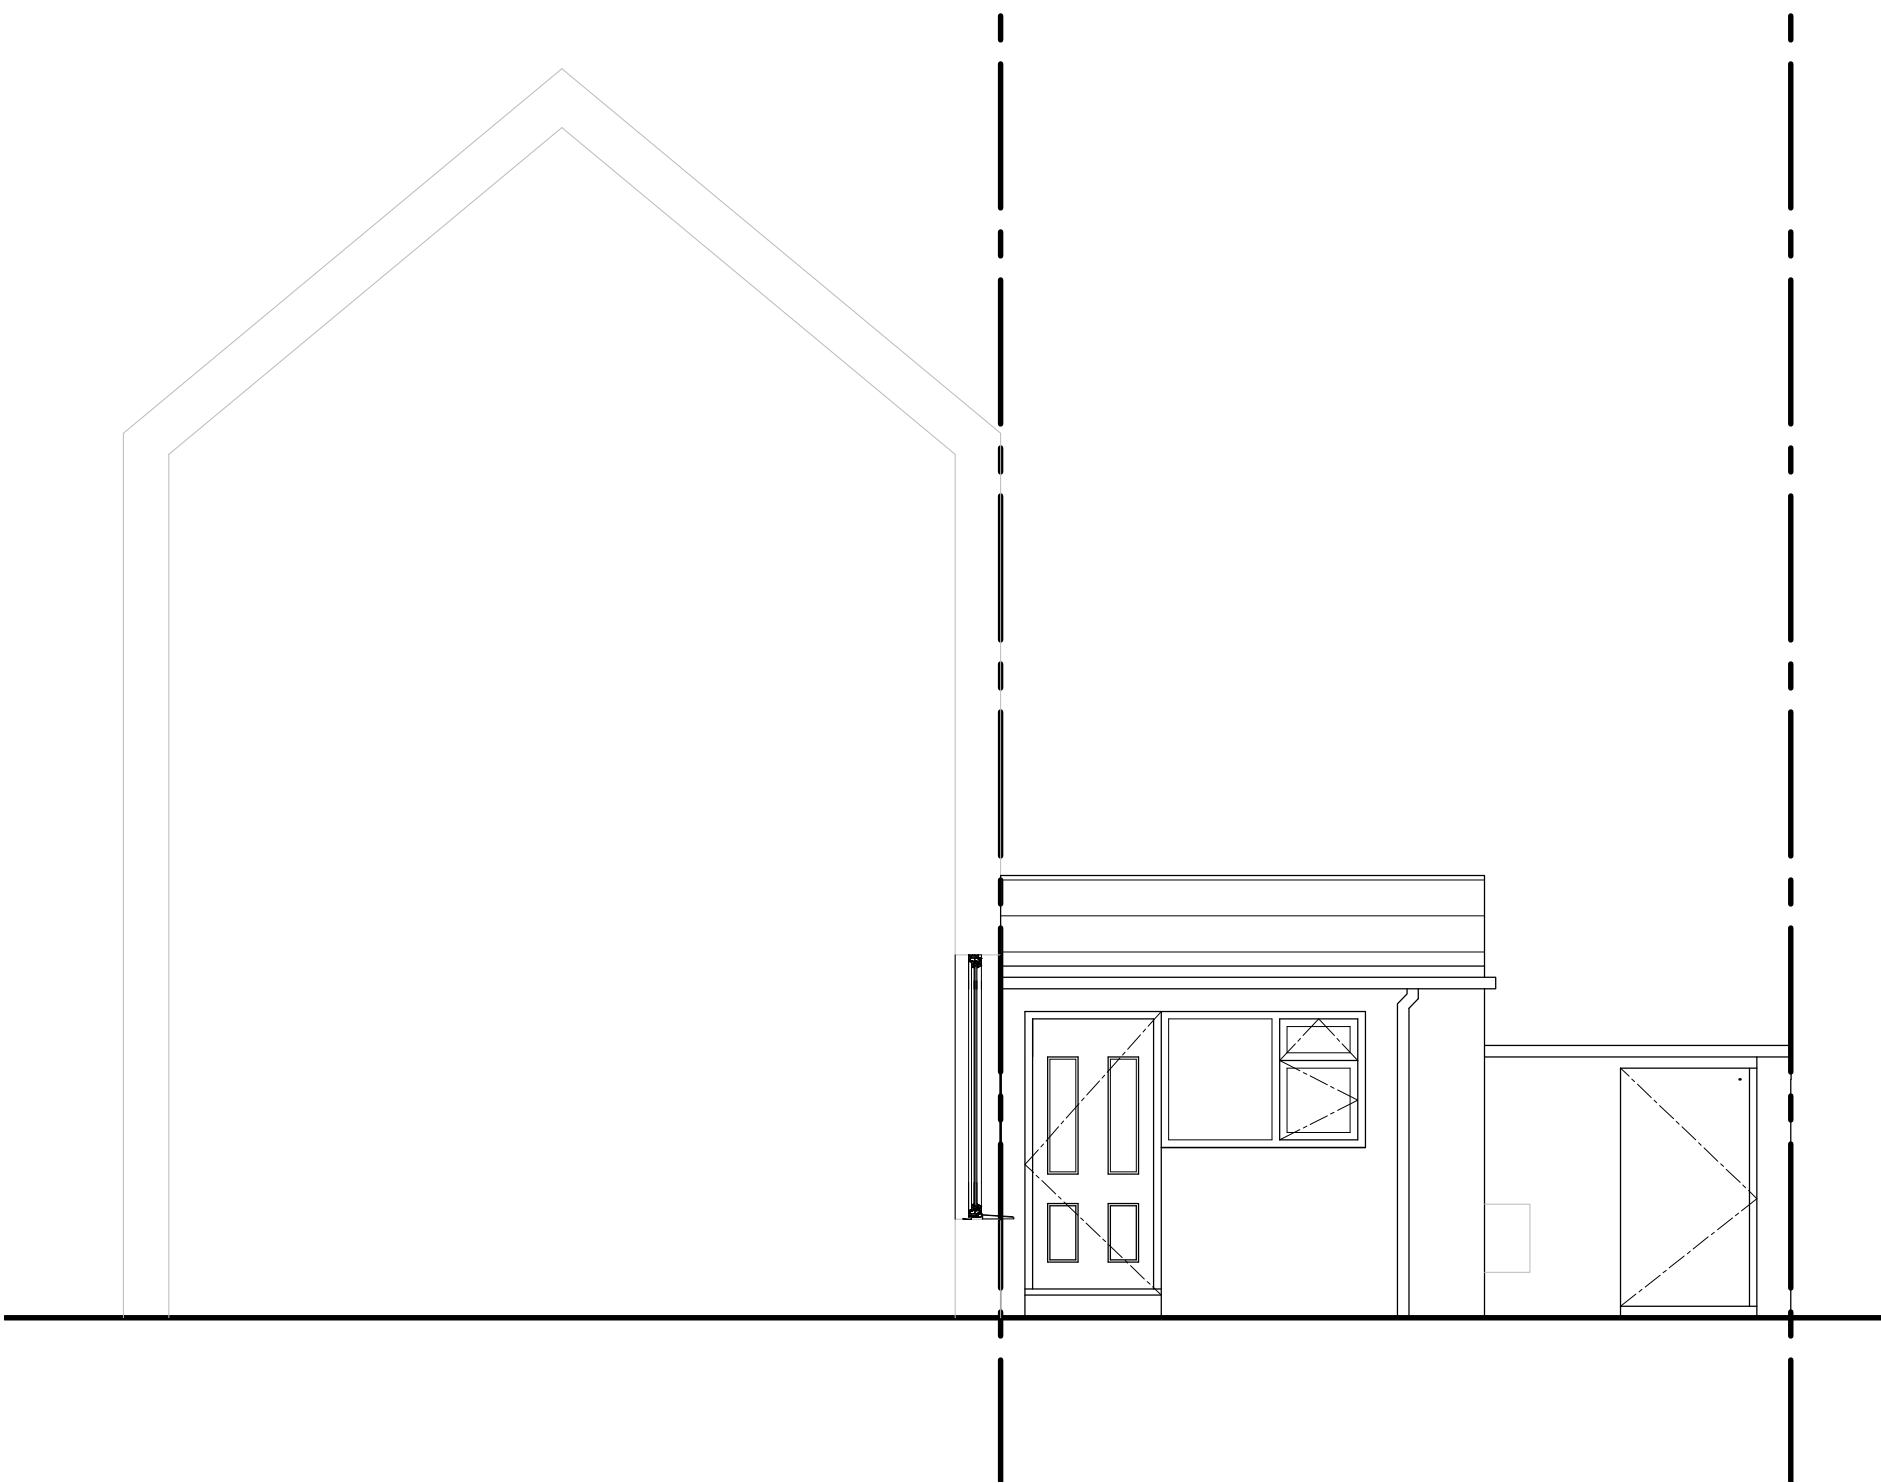

Existing Kitchen Extension - D

scale 1:50

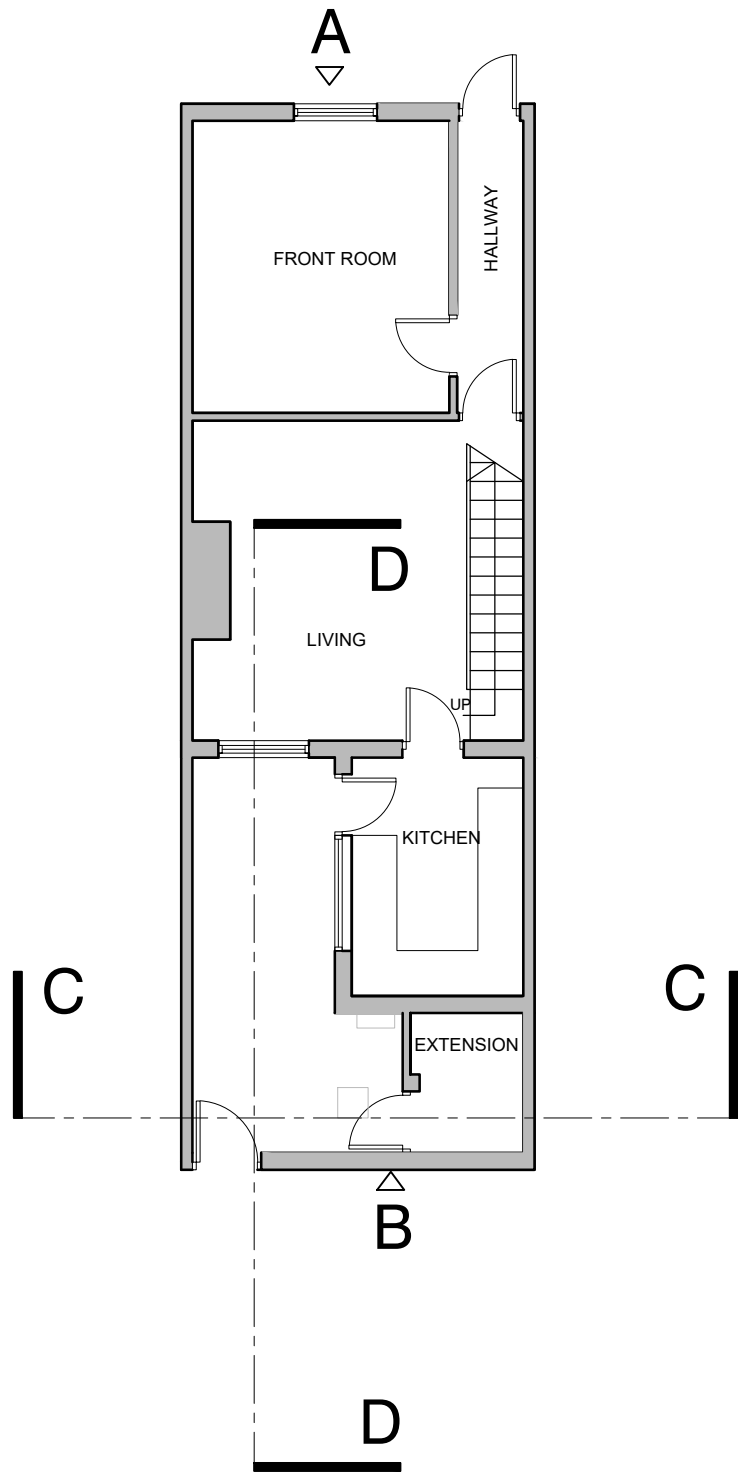

DRAWING STATUS:			INFORMATION			FOOTPRINT DESIGN		
REVISION	DATE	DESCRIPTION	CLIENT:	SCALE:	DATE:	E: info@footprintdesign.net W: www.footprintdesign.net		
A	24.04.24	Amended key and elevations	AMIR MUSHTAQ	1:50@A1	09.04.24	PROJECT: 63 EXETER STREET, ROCHDALE		
			DRAWING TITLE: EXISTING ELEVATIONS					
			DRAWING NO: A118_L(63)002					