




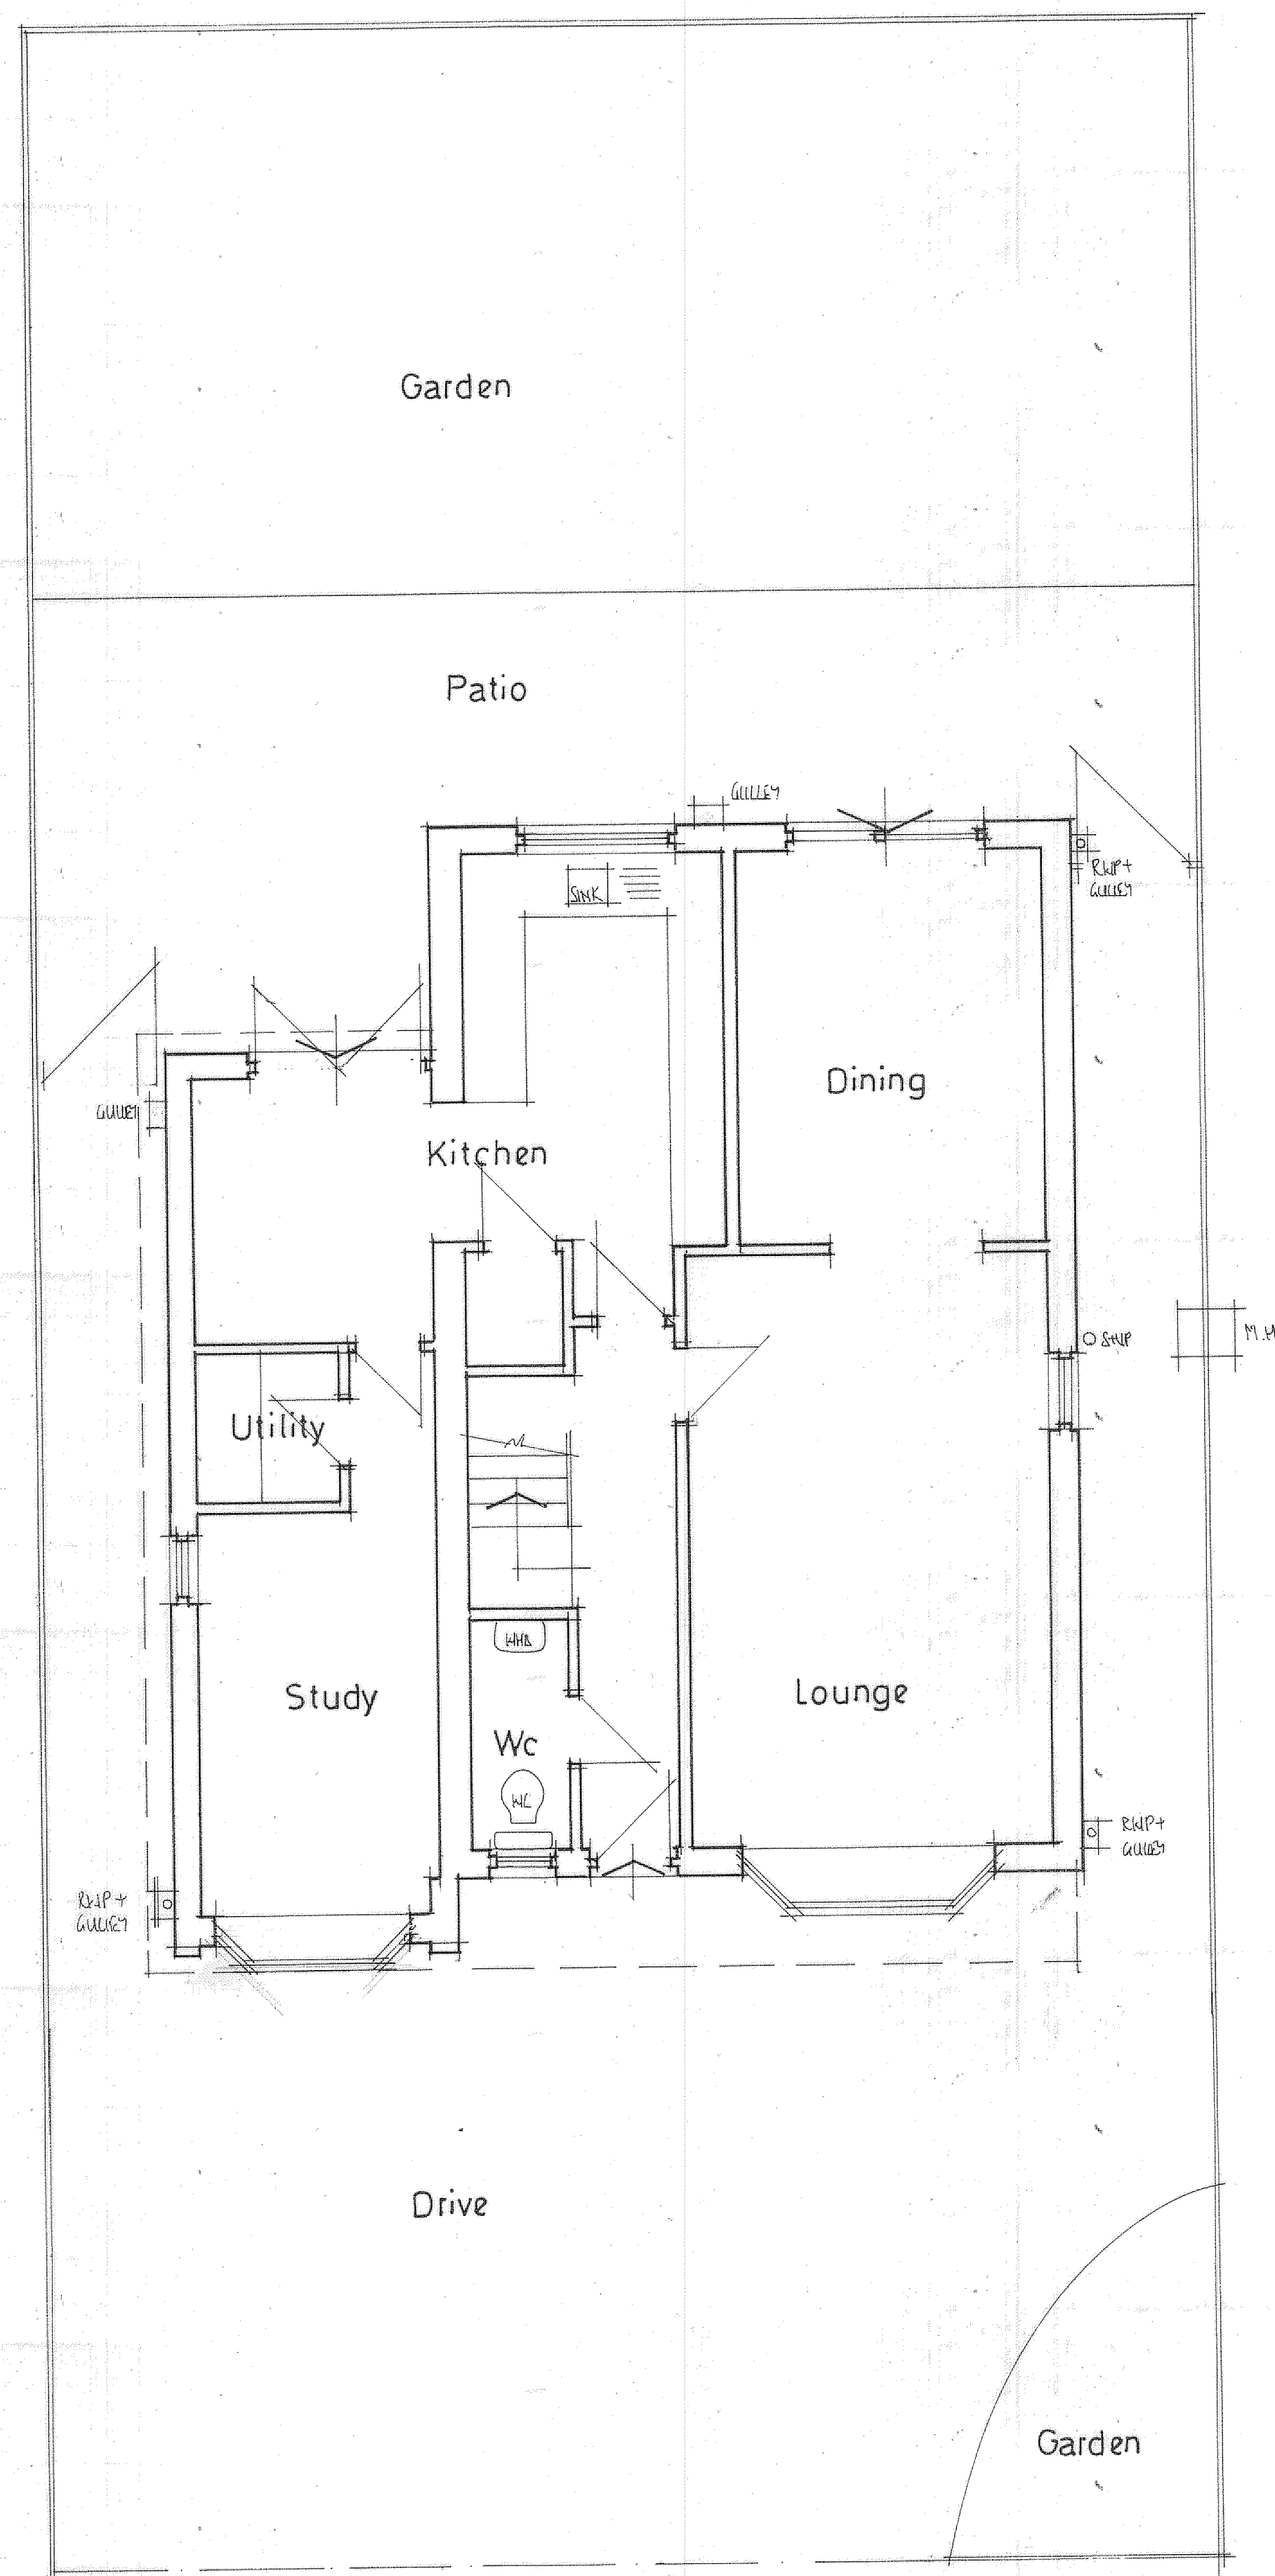

GROUND FLOOR PLAN

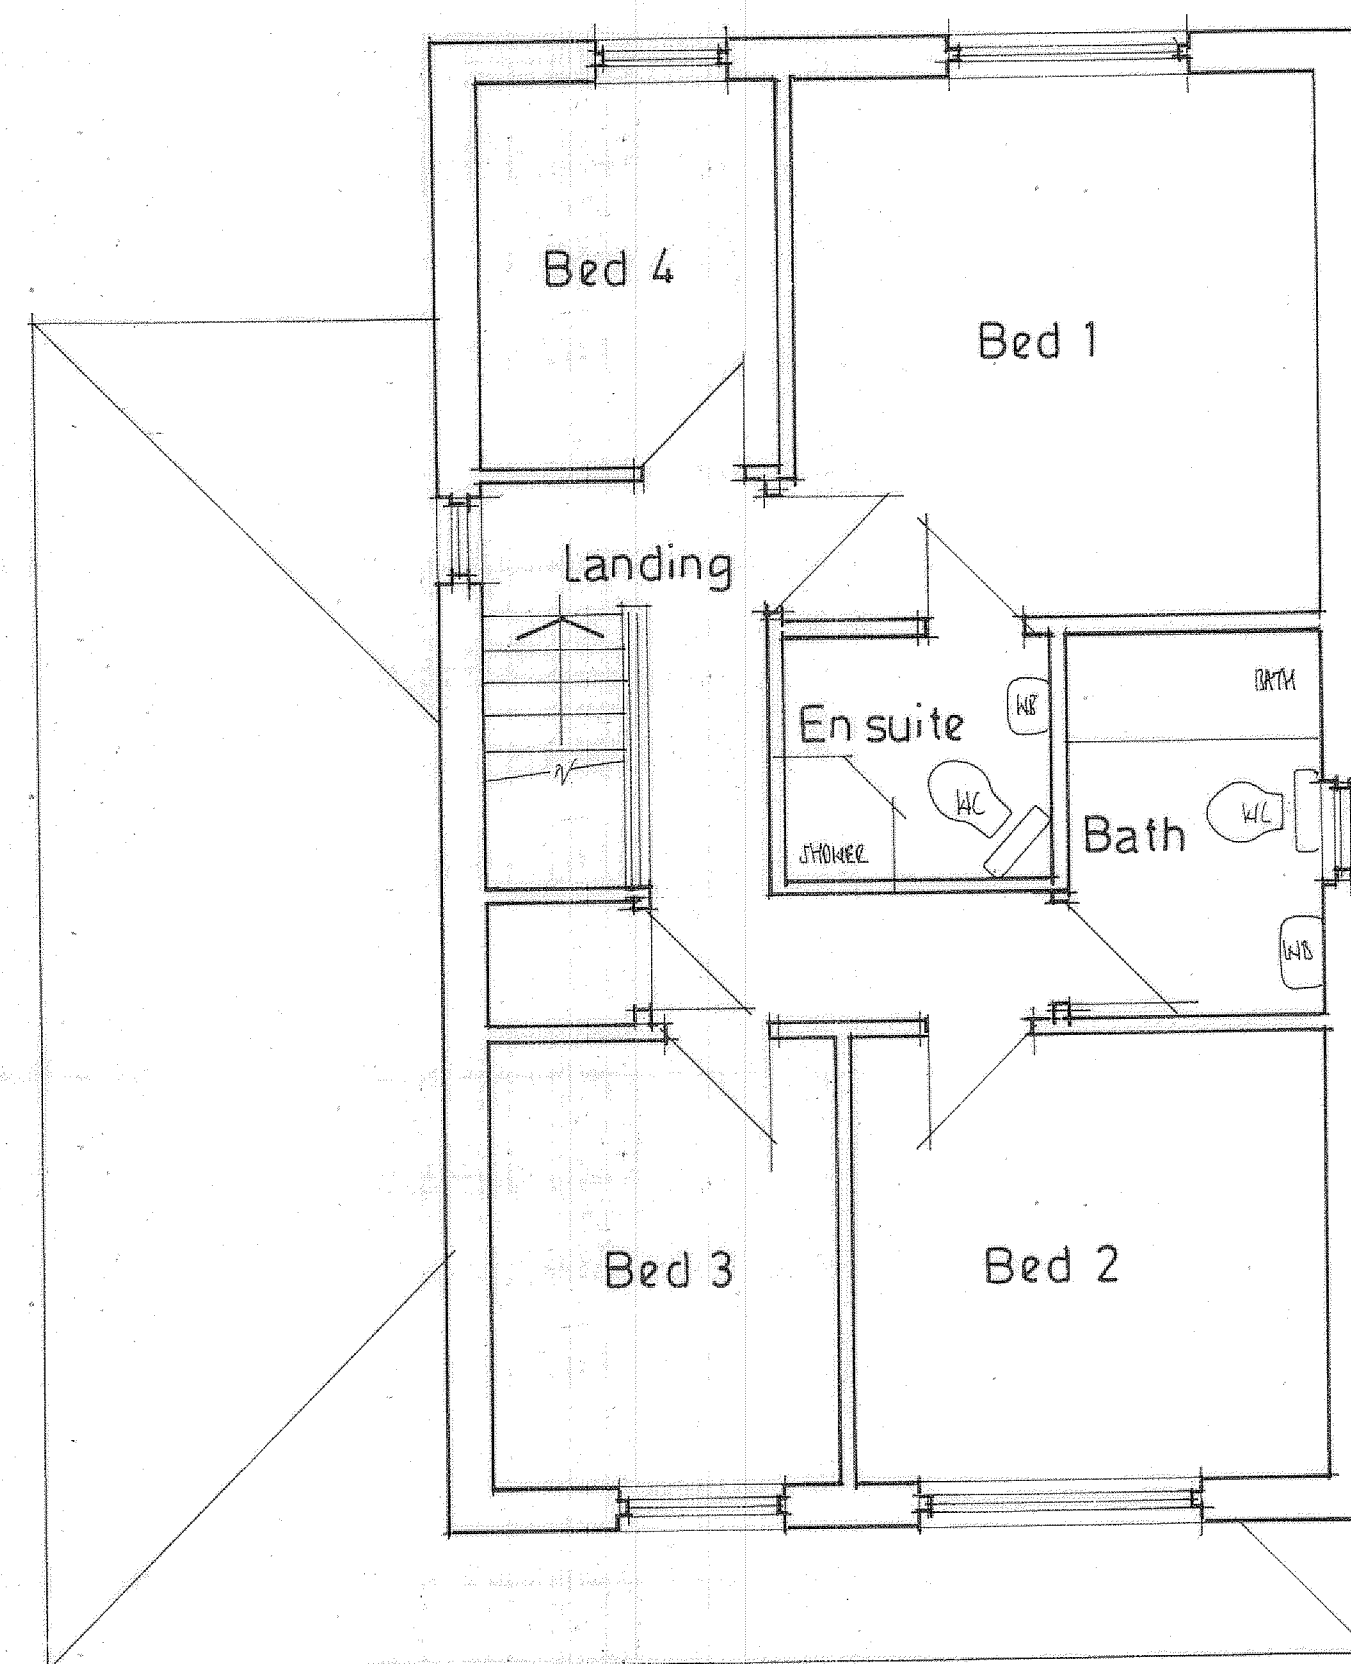

FIRST FLOOR PLAN

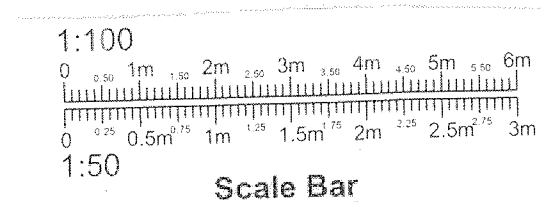

PROJECT
PROPOSED GROUND FLOOR SIDE
EXTENSION WITH FULL LENGTH
FIRST FLOOR SIDE EXTENSION.
DRAWING TITLE
EXISTING LAYOUTS.
CLIENT
MR. A. NAGY.
ADDRESS
4, WHITTAKER LANE,
ROCHDALE, OL11 5PL.
SCALE
SCALE 1:50@A1
DRAWING No
FO 05235848/1.
DATE
MAY 2023.