


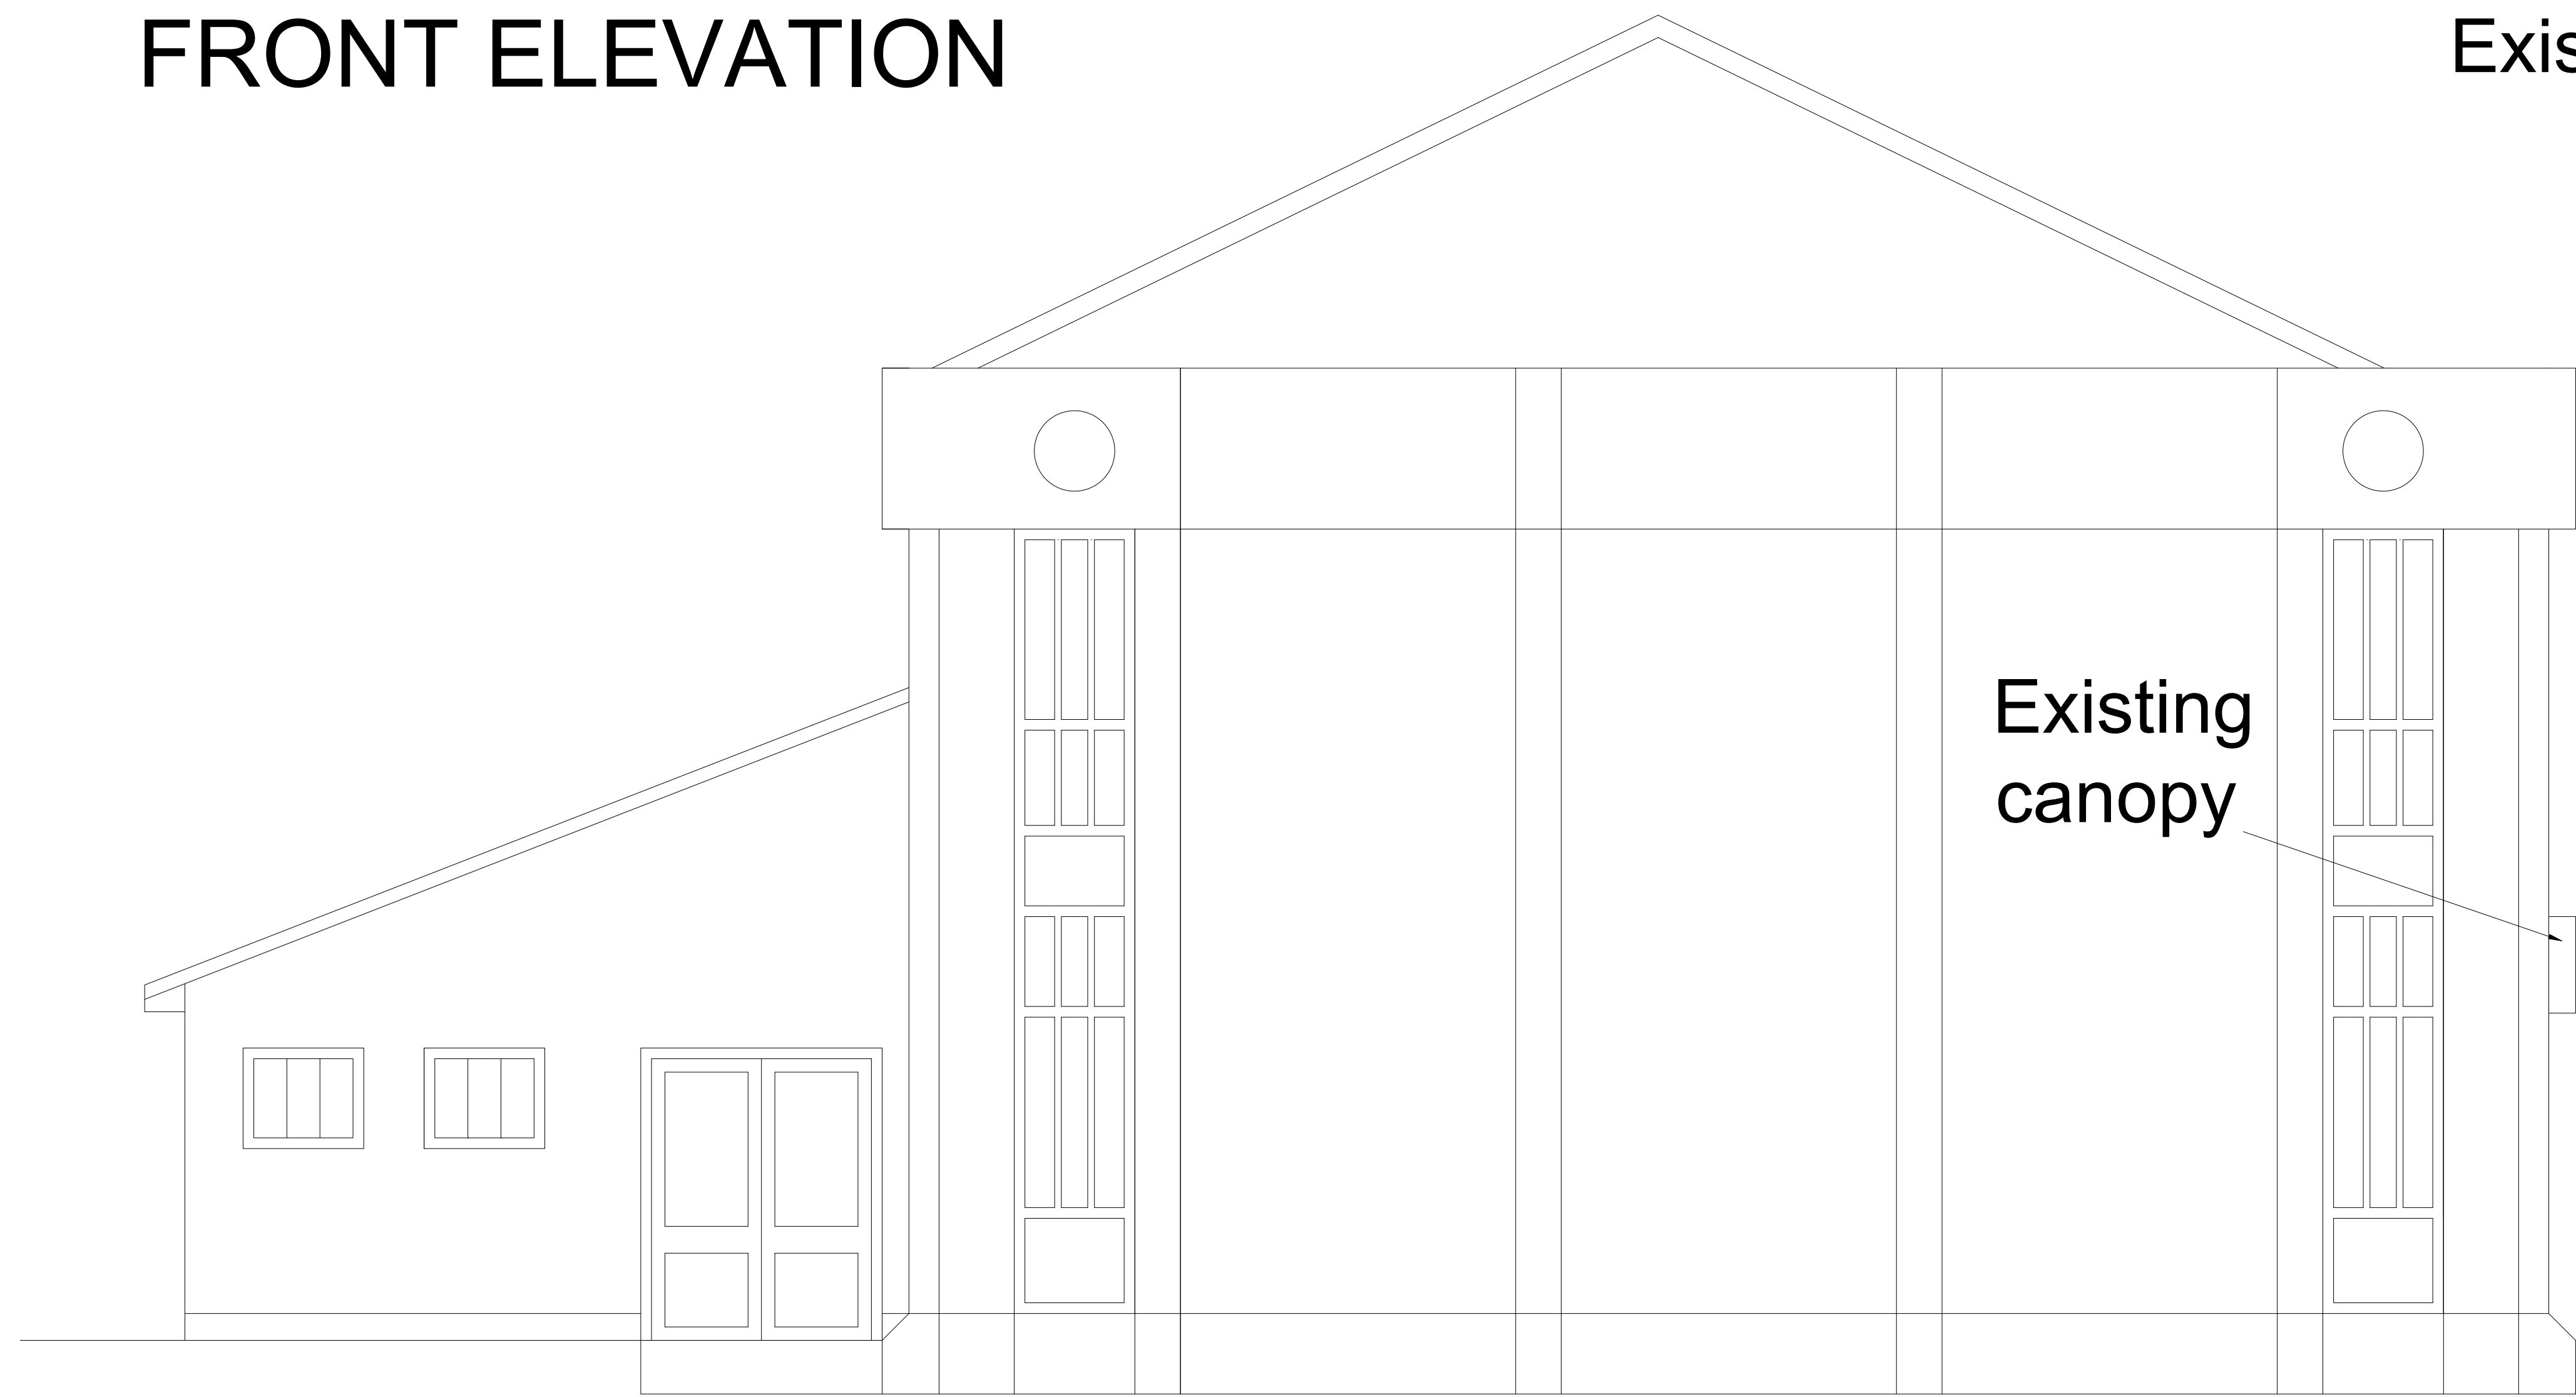

FRONT ELEVATION


Existing canopy

Existing aluminium windows/doors
with natural finish (plain metal)



LEFT HAND SIDE ELEVATION

Existing
canopy

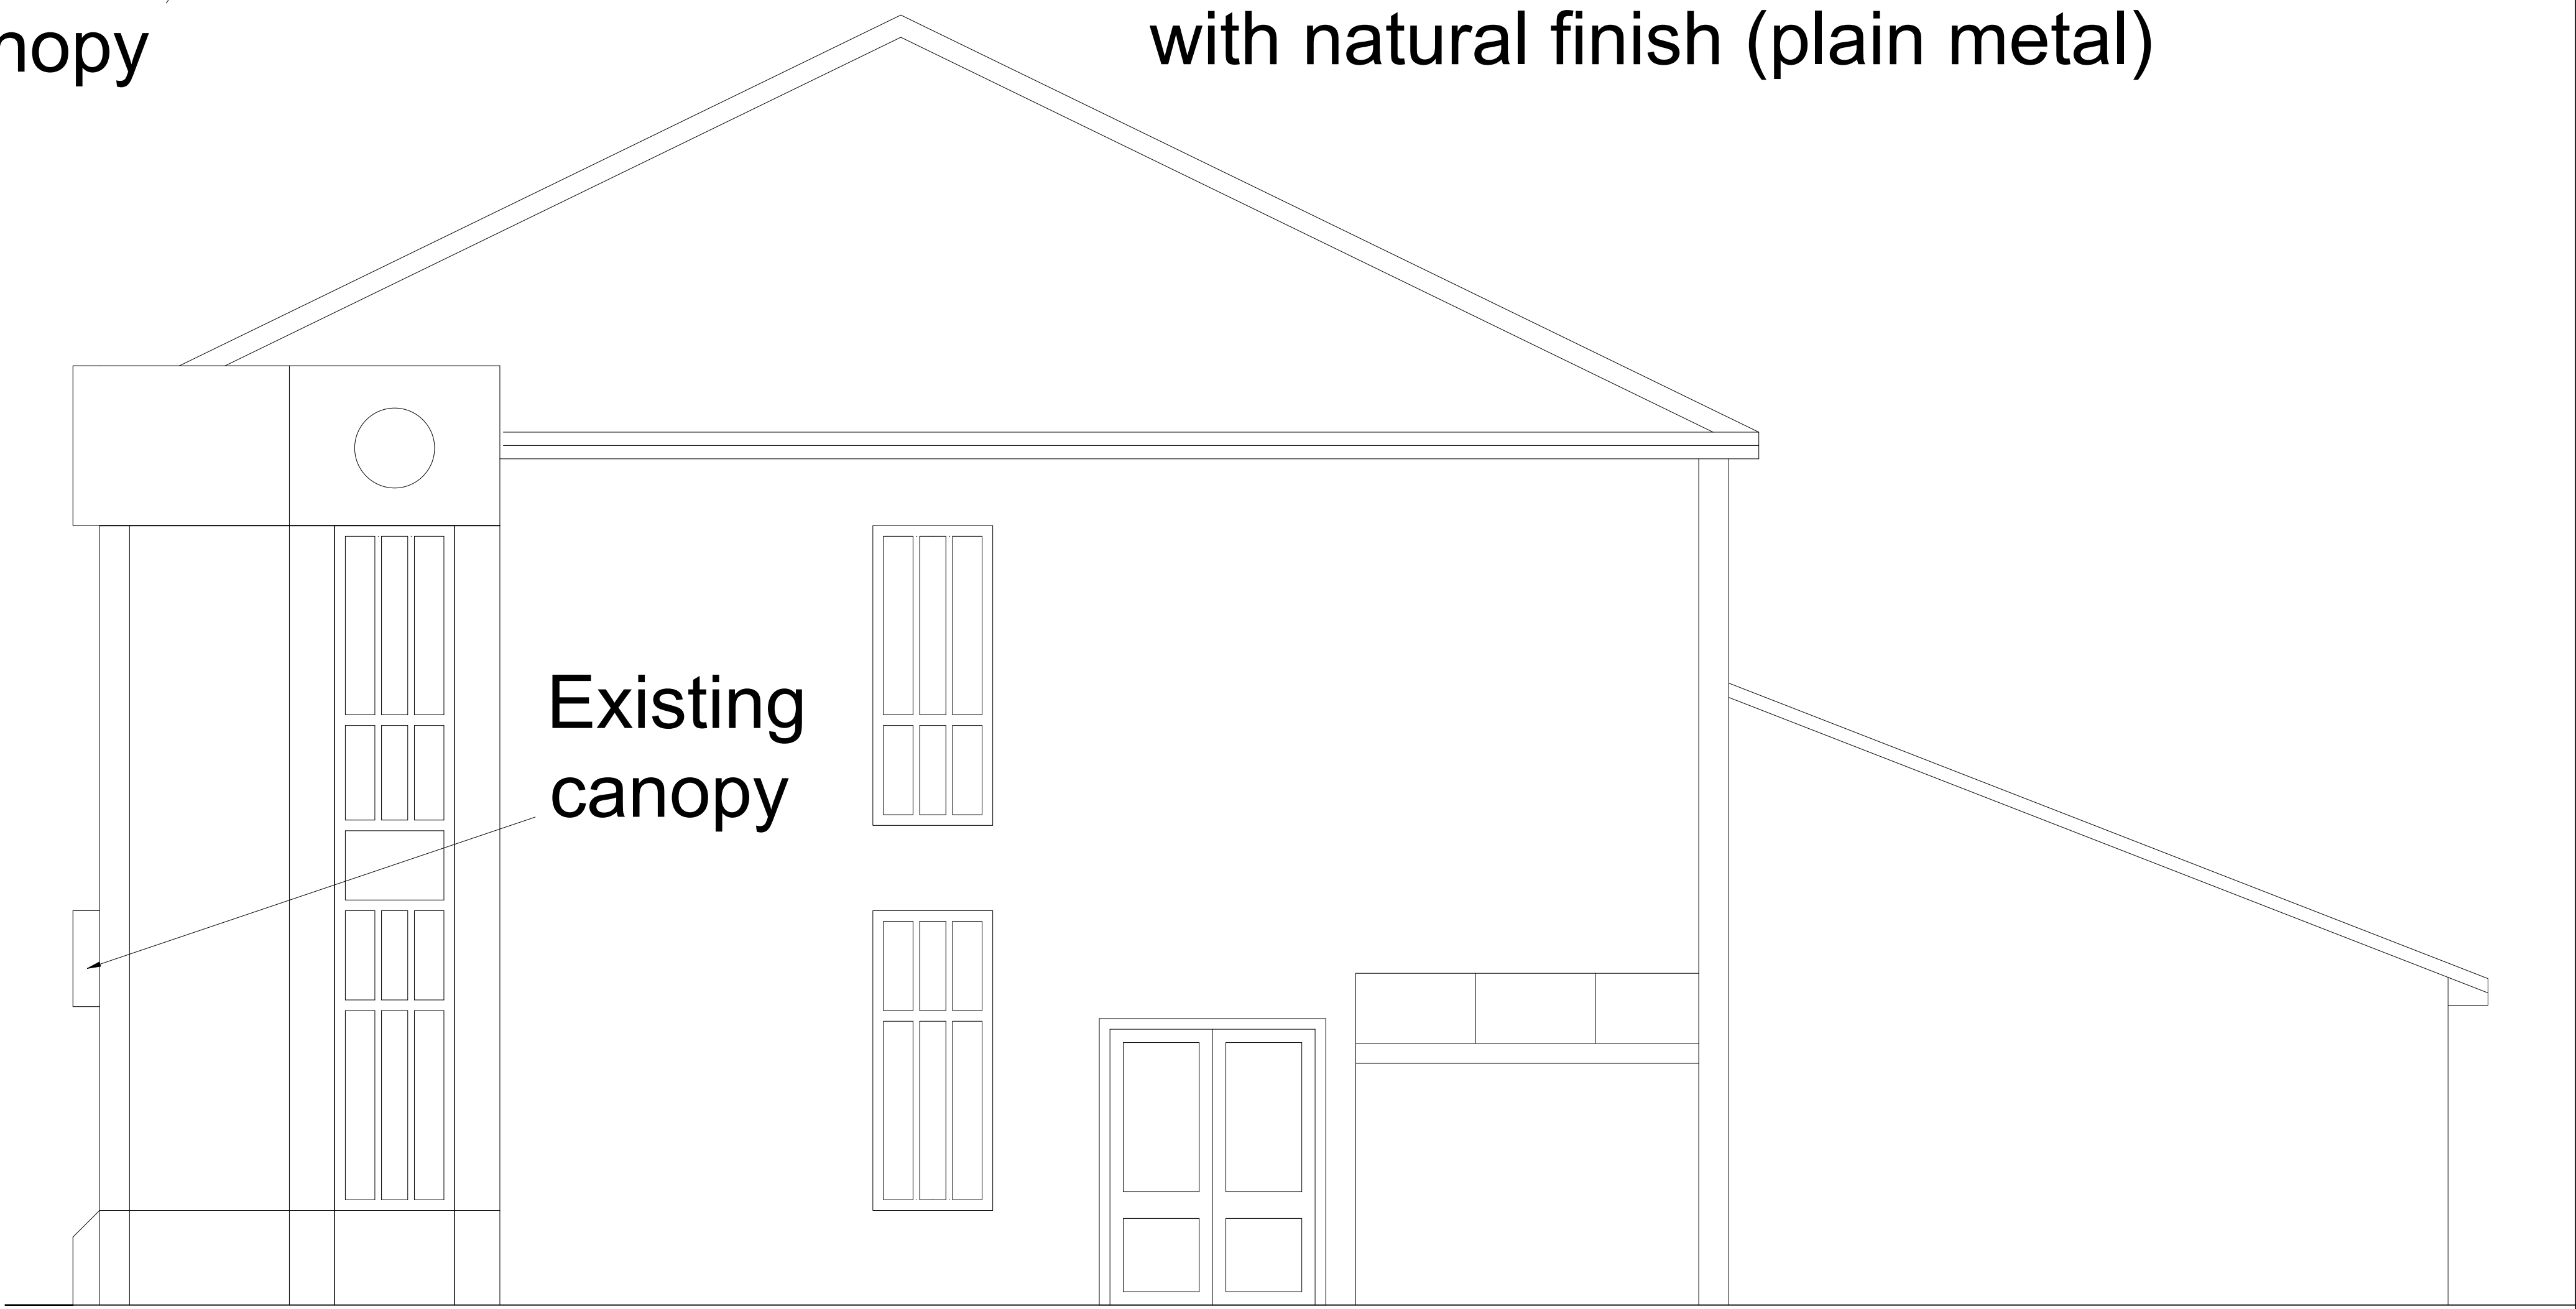

RIGHT HAND SIDE ELEVATION

Existing
canopy



Surverify Ltd
Suite One, The Parade Enterprise Centre
14 The Parade, Blacon, Chester, CH1 5HN

Project
Salvation Amry - Rochdale Corp
Window & Door replacement
scheme including canopy

Drawing Title
Existing Elevations

Scale 1:100@A3	Date 07.08.23	Drawn CPW
Drawing Number 01		Revision