


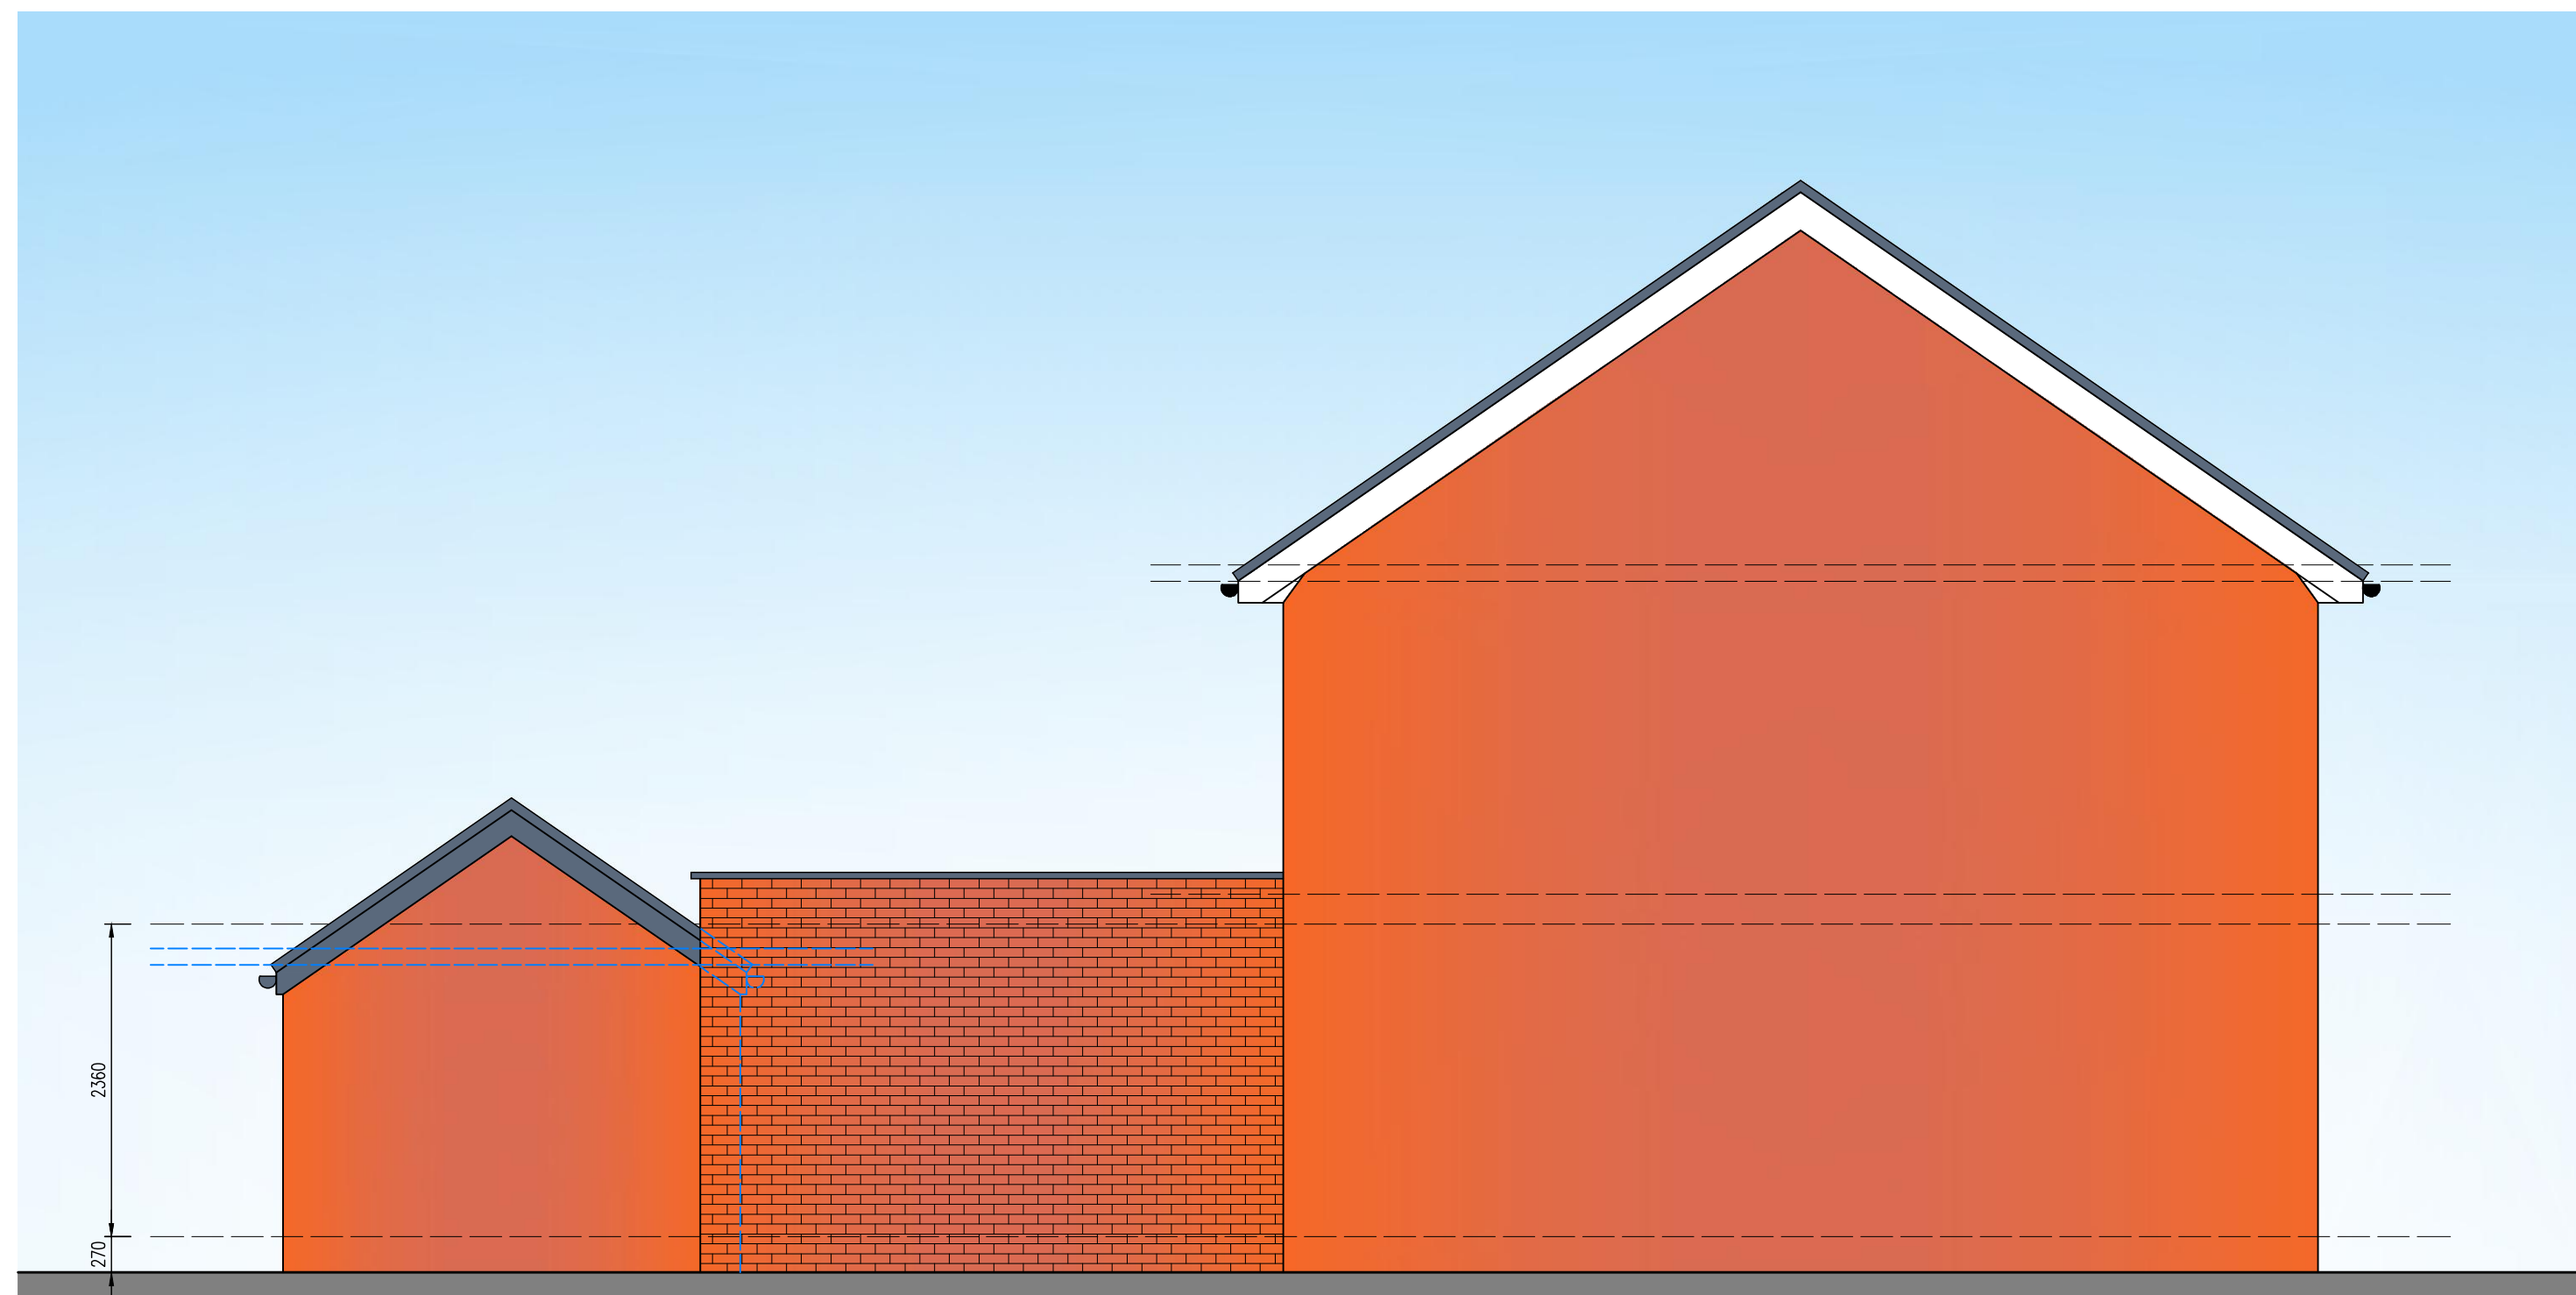


PROPOSED SIDE ELEVATION scale 1:50



EXISTING G.F. PLAN
scale 1:100


EXISTING ROOF PLAN

scale 1:100

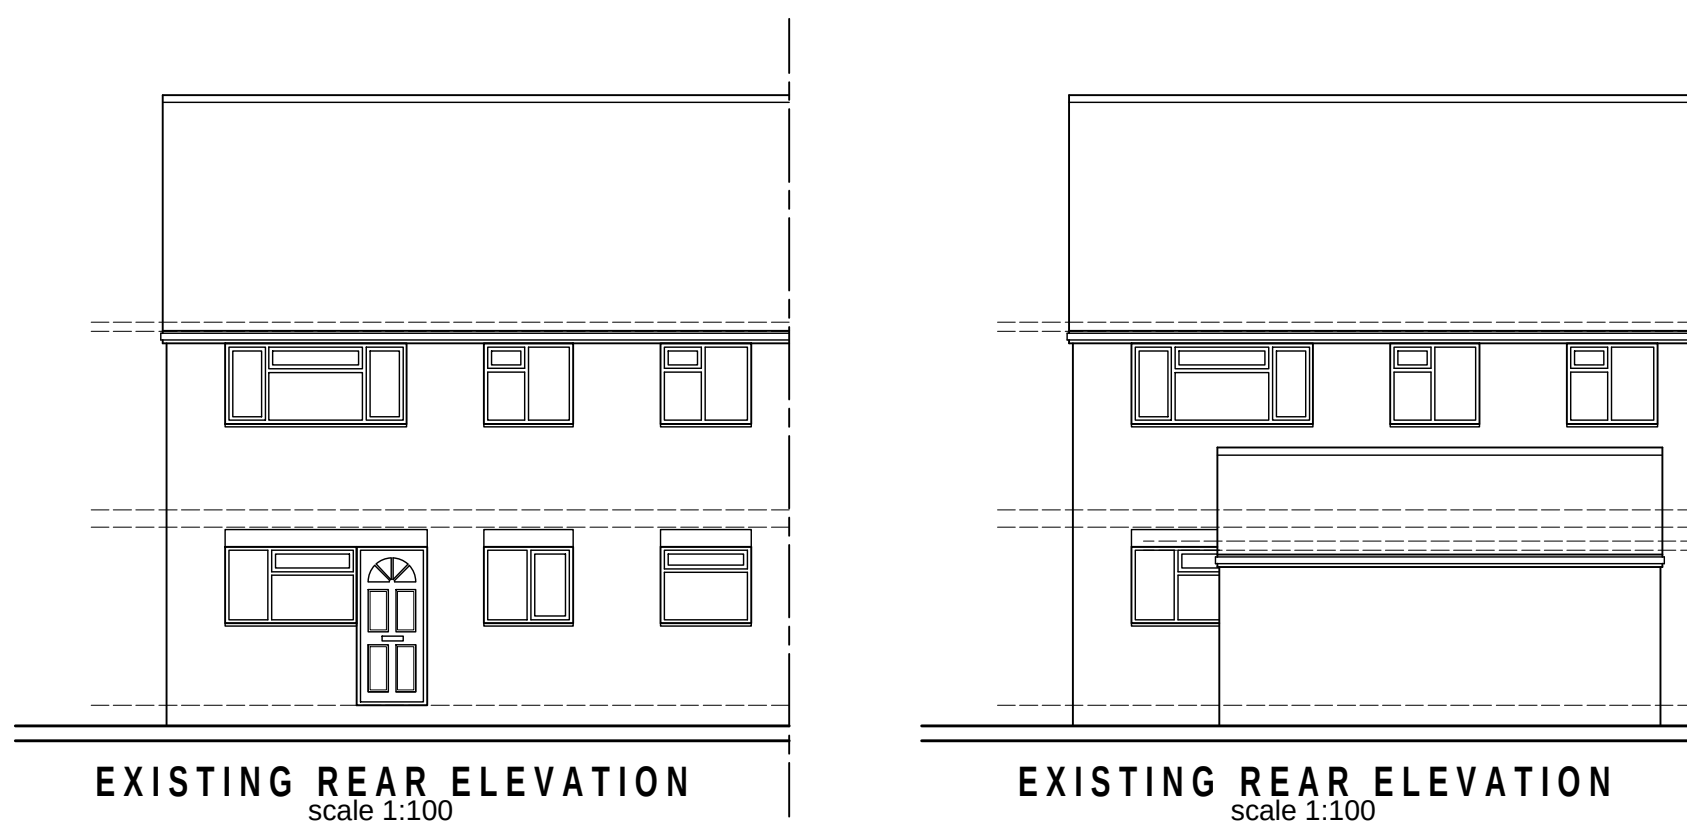


EXISTING REAR ELEVATION
scale 1:100


EXISTING REAR ELEVATION
scale 1:100

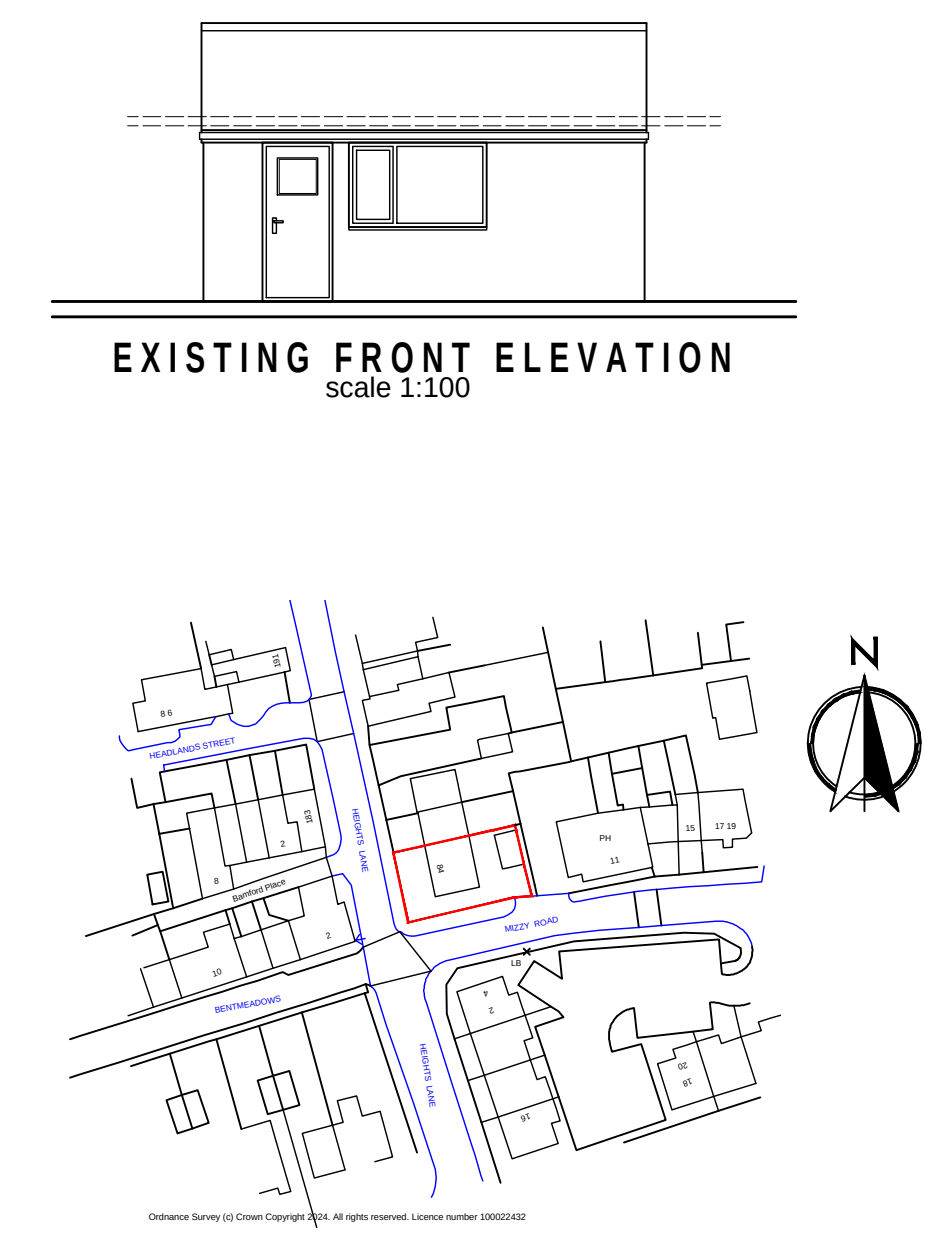


LOCATION PLAN scale 1:1250

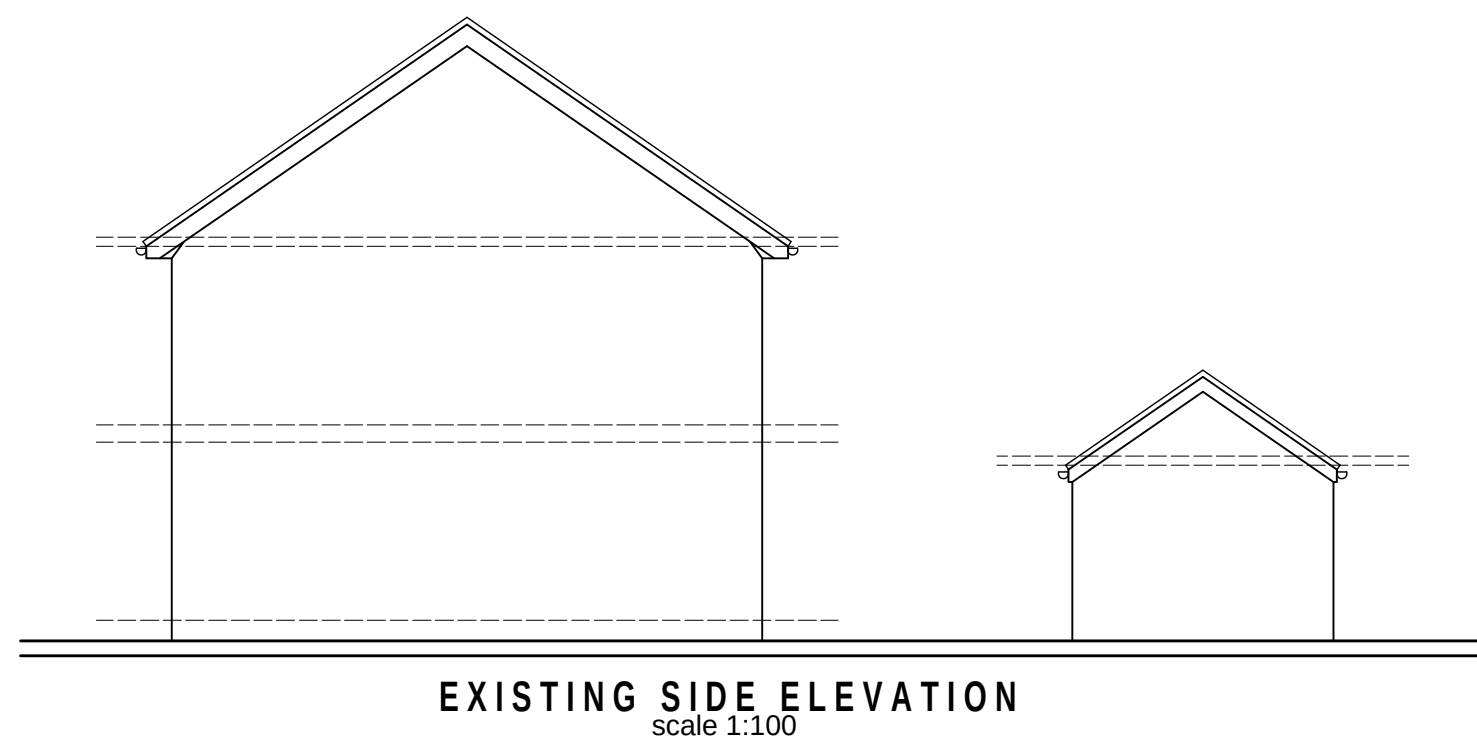


EXISTING SIDE ELEVATION
scale 1:100

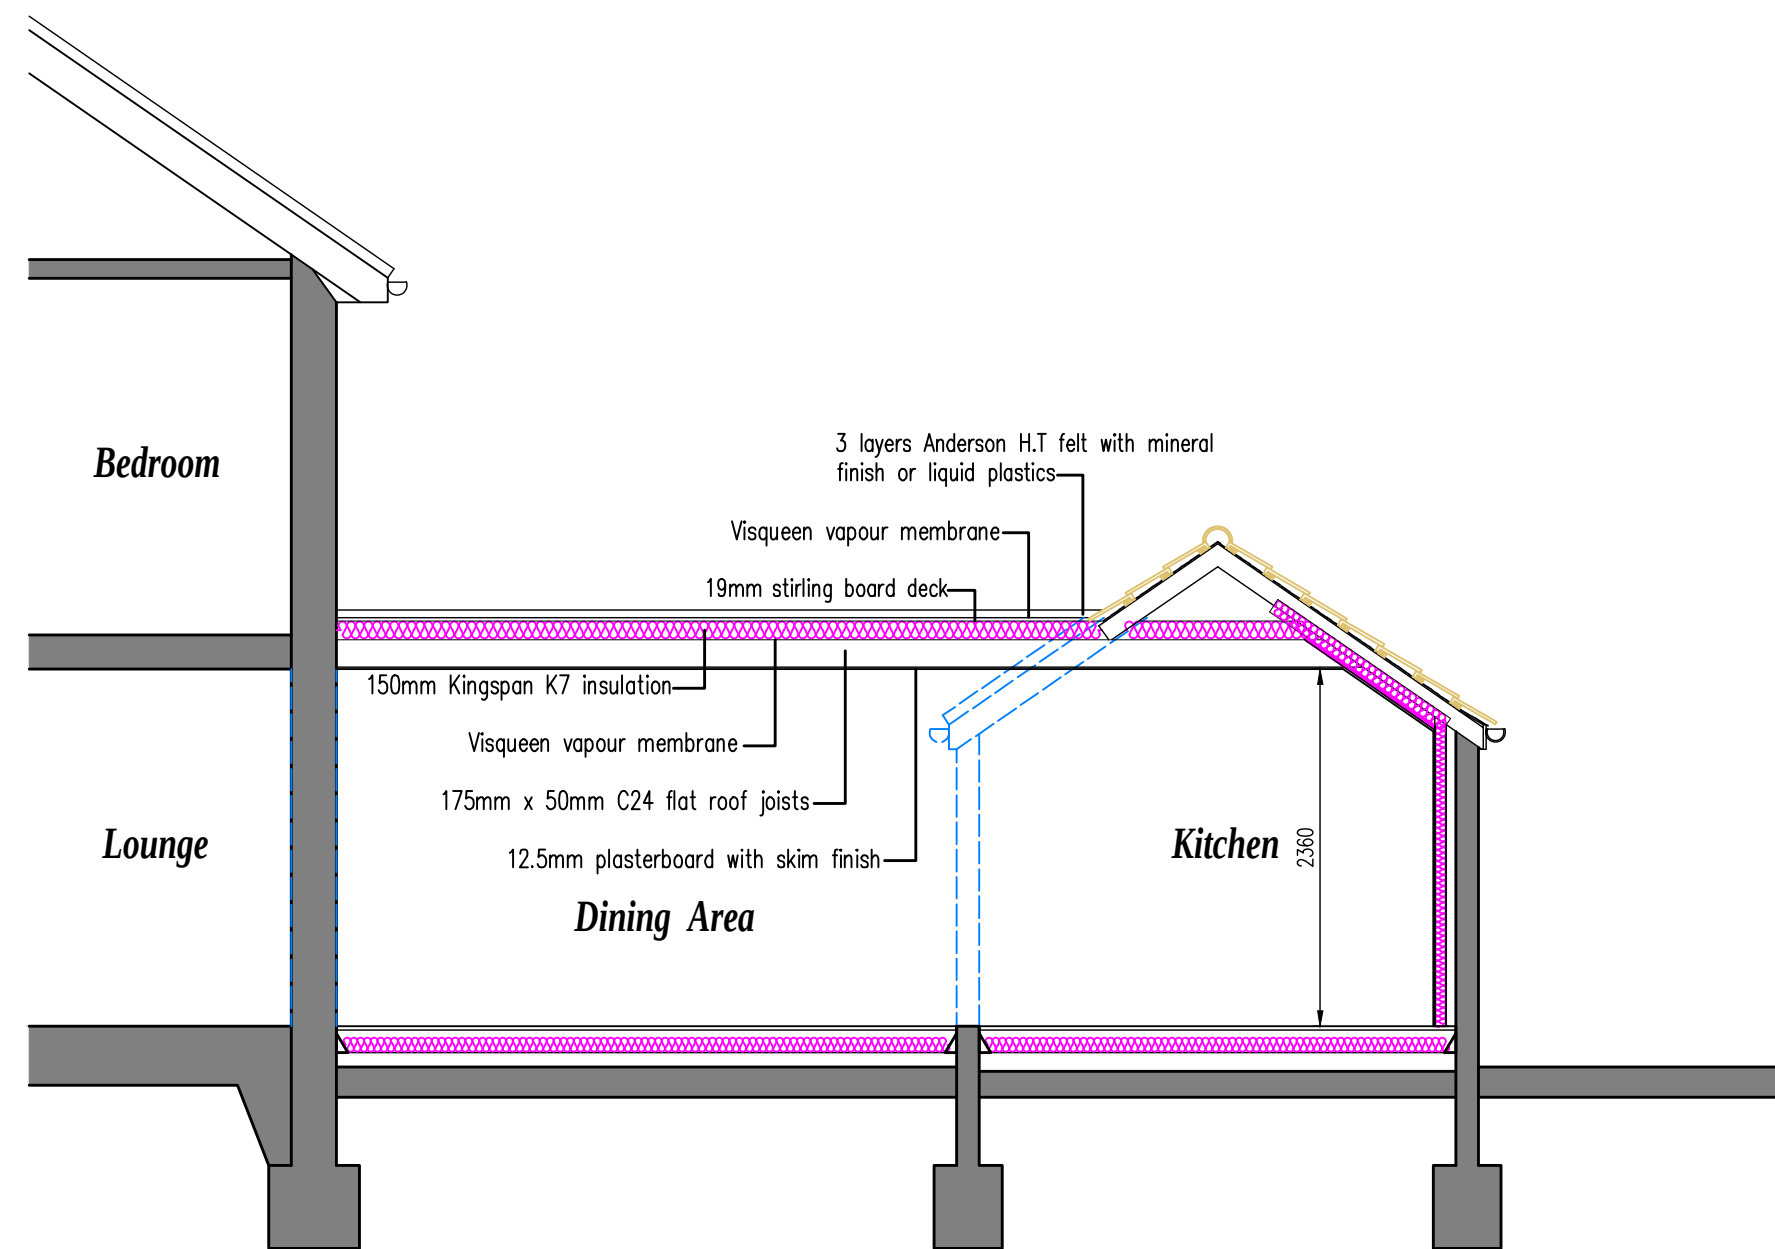

PROPOSED SECTION scale 1:50

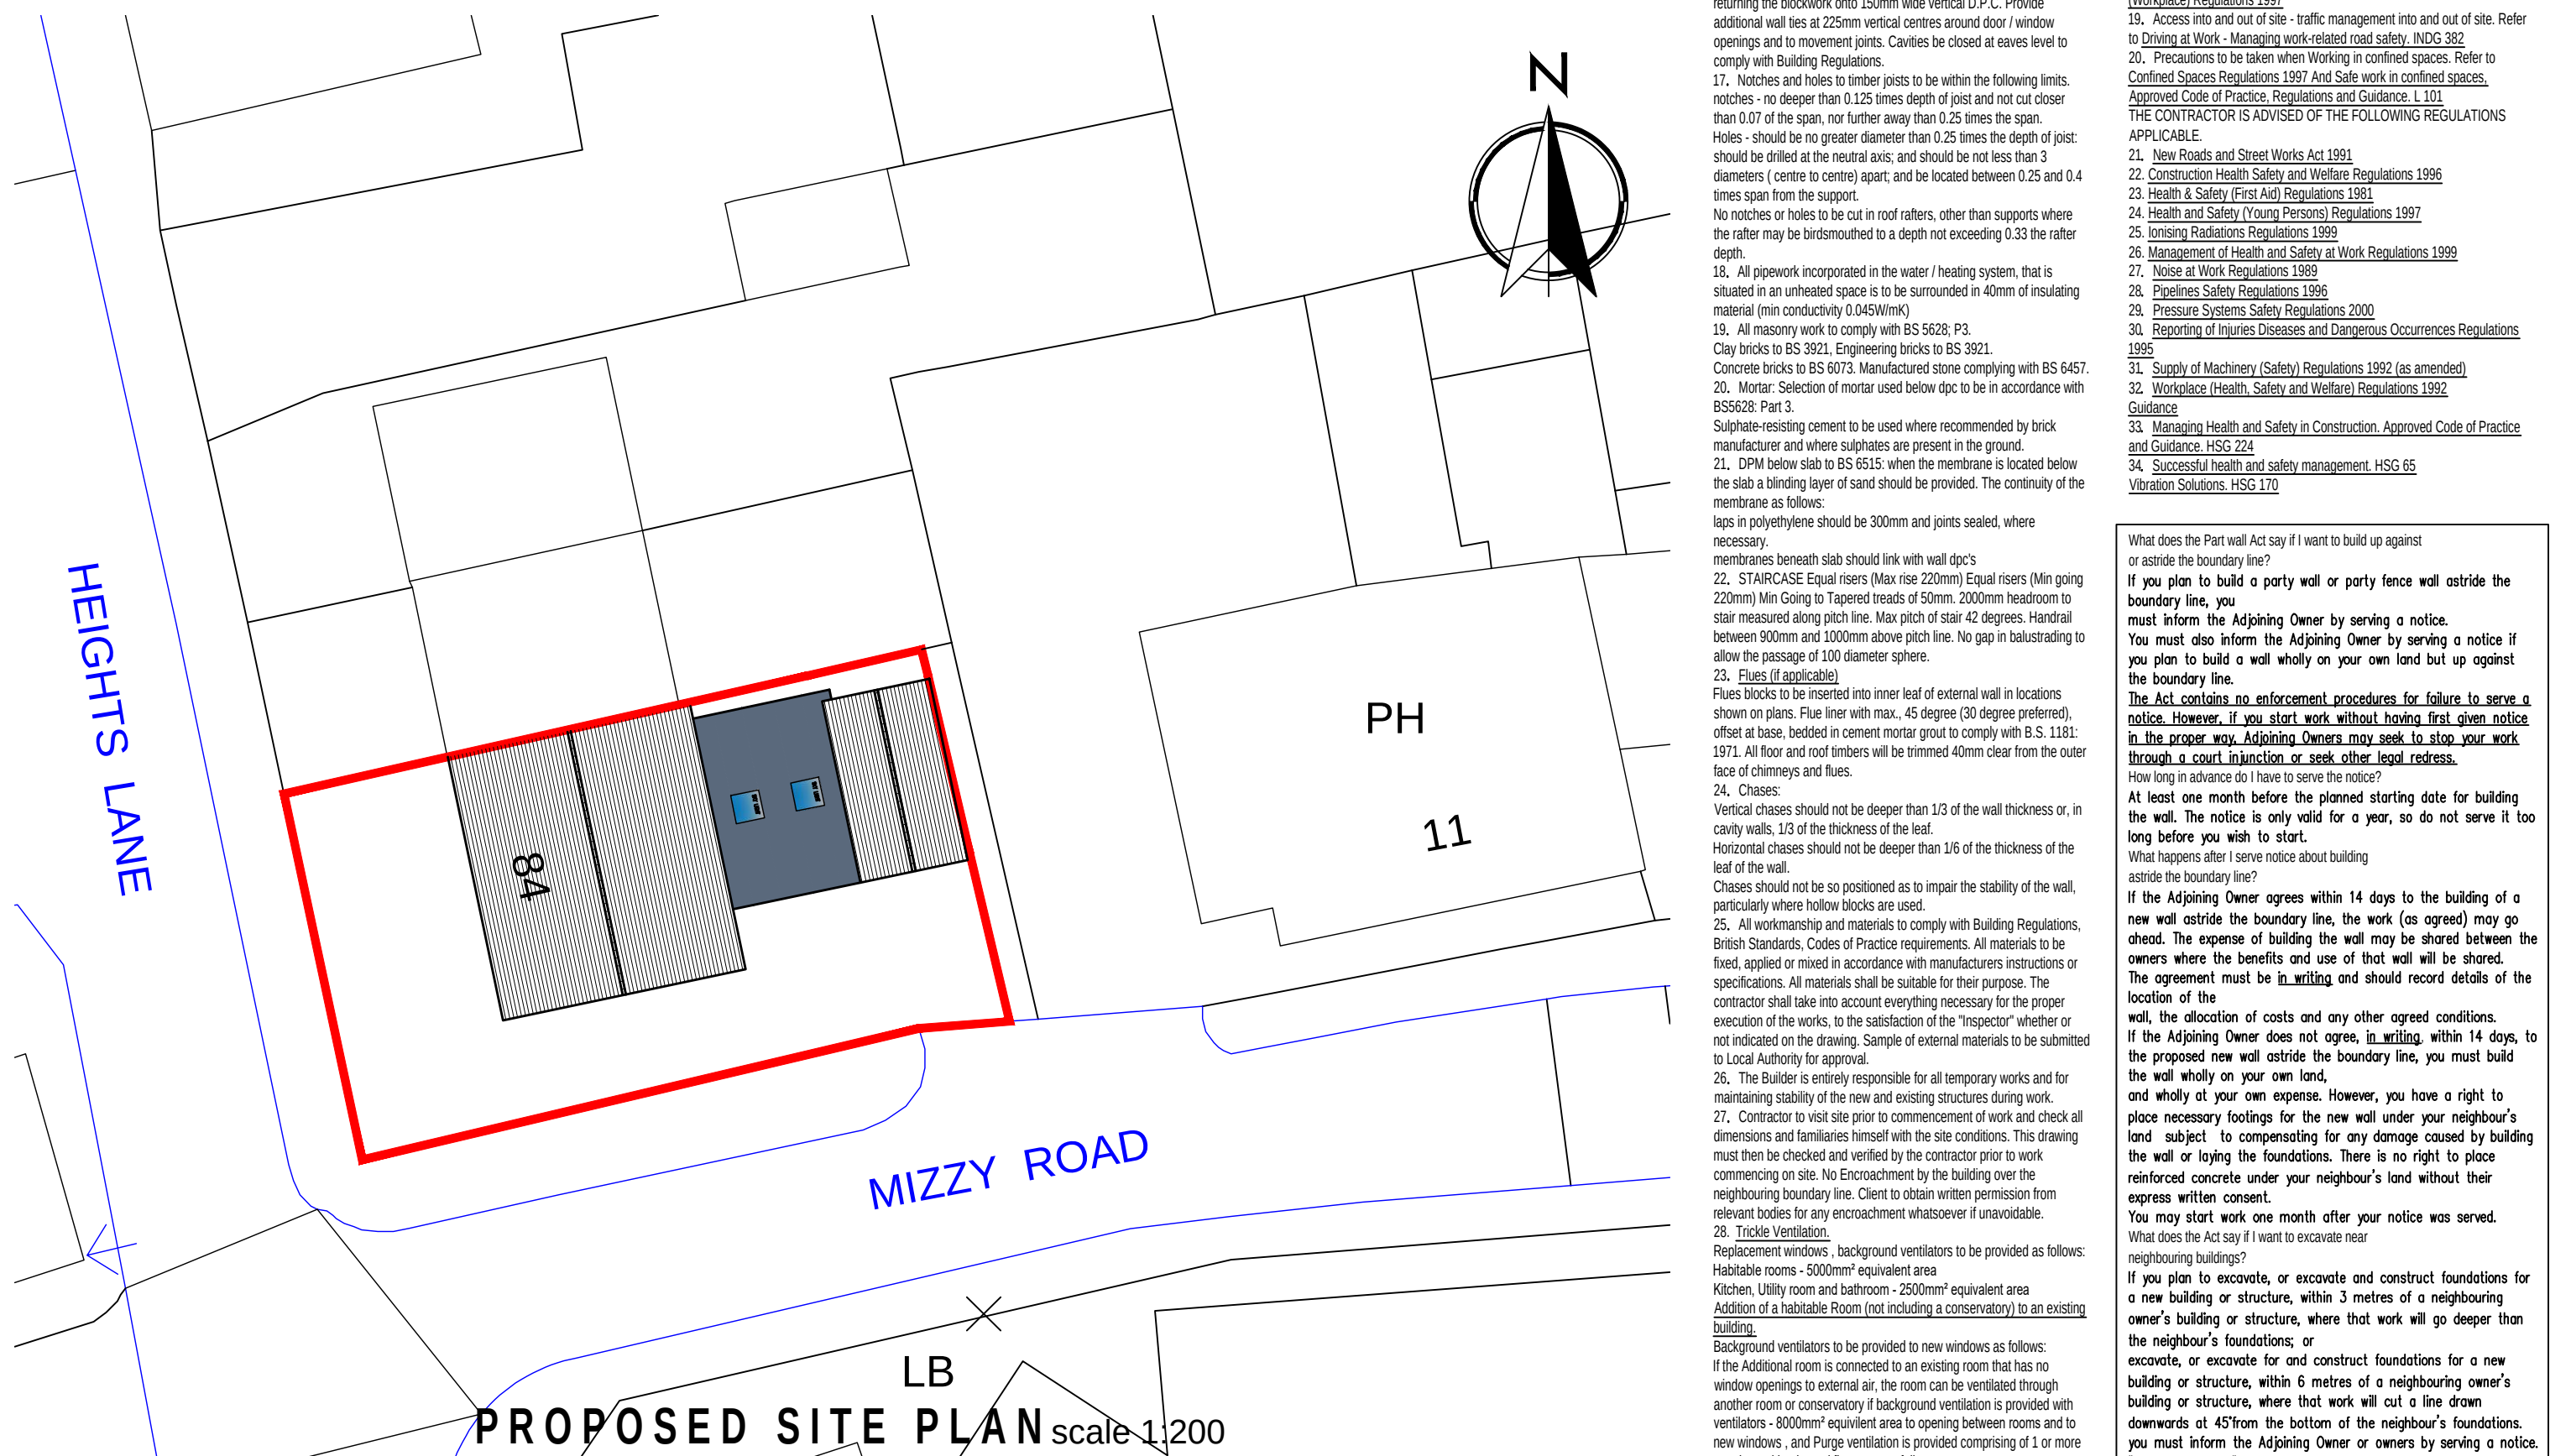

PROPOSED SITE PLAN scale 1:200

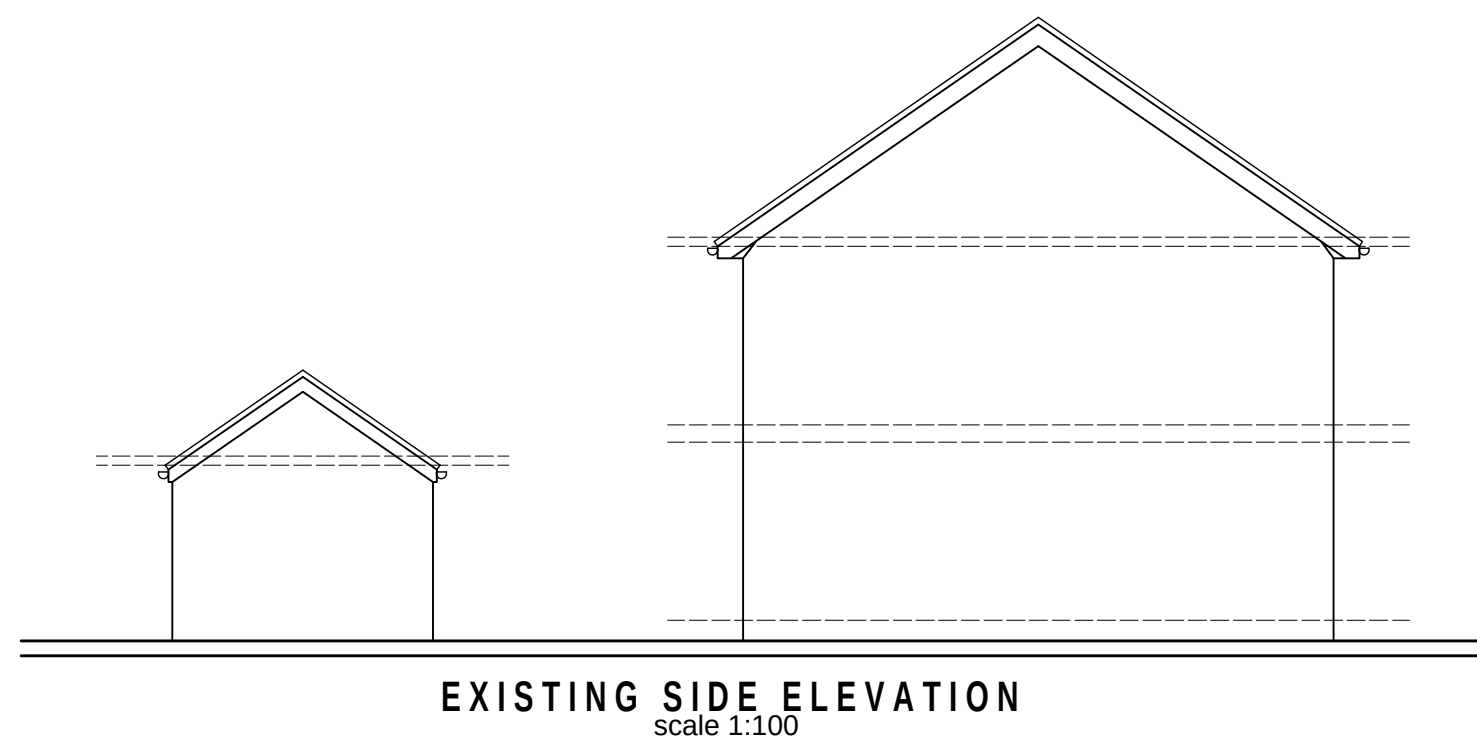

EXISTING SIDE ELEVATION
scale 1:100

- [illegible]