


DRAWING TITLE

site plans


SCALE

as shown @ A3

WD

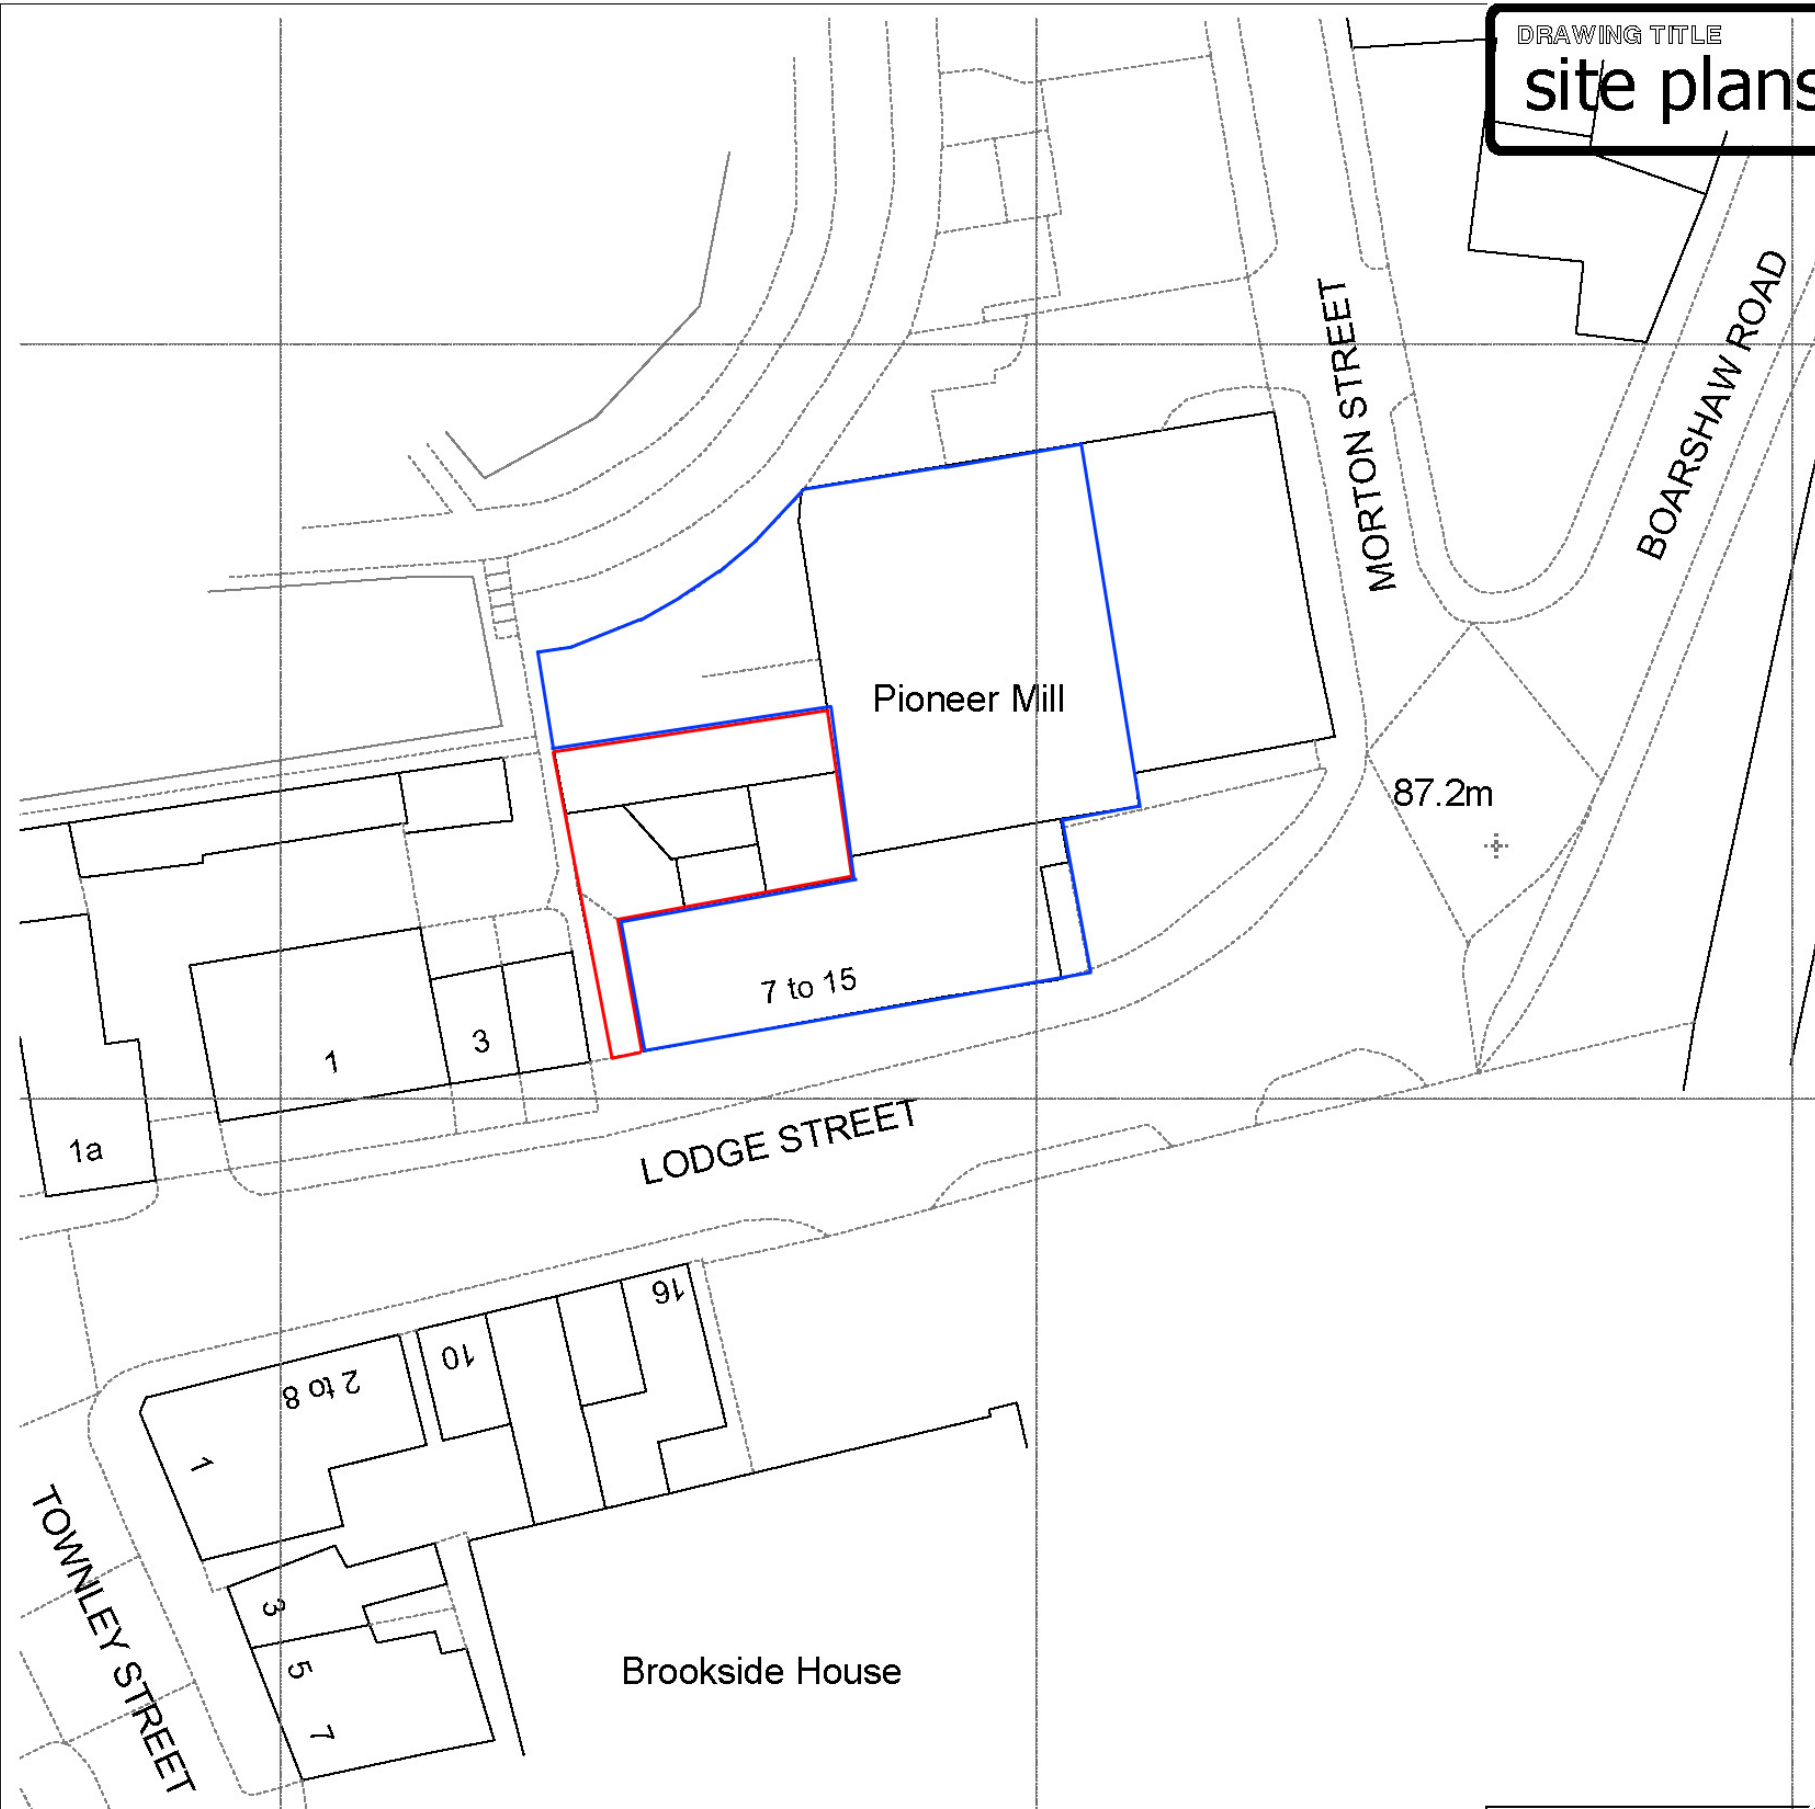

SITE PLAN - 1:500

 


Whittaker Design

50 OLD GUN STREET
LEES
OLDHAM OL4 3BS
T 0161 250 1133
E INFO@WHITTAKERDESIGN.CO.UK
W WWW.WHITTAKERDESIGN.CO.UK

PROJECT
Pioneer Mill
Middleton M24 3AE

DATE March 2025
DRAWN LH
REVISION

NUMBER
4044.10

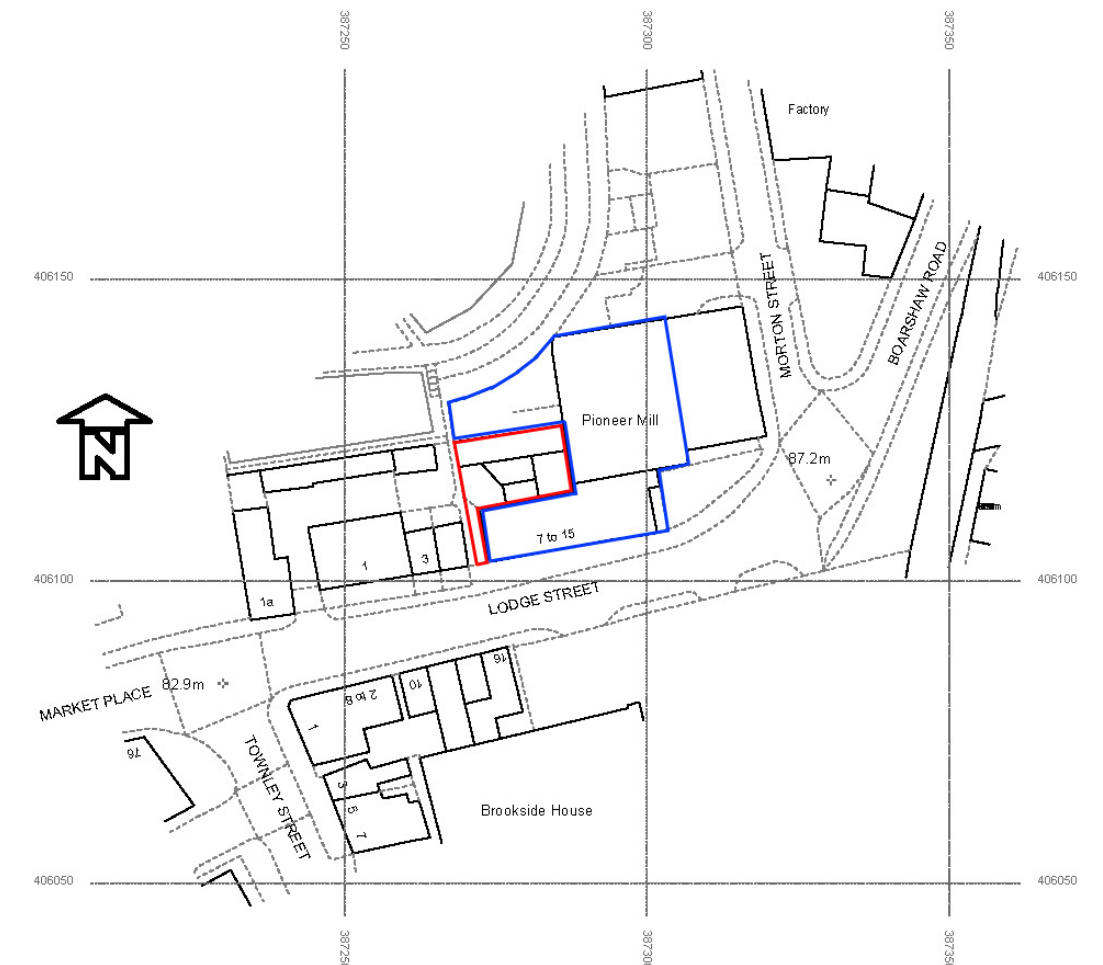

LOCATION PLAN - 1:1250

