


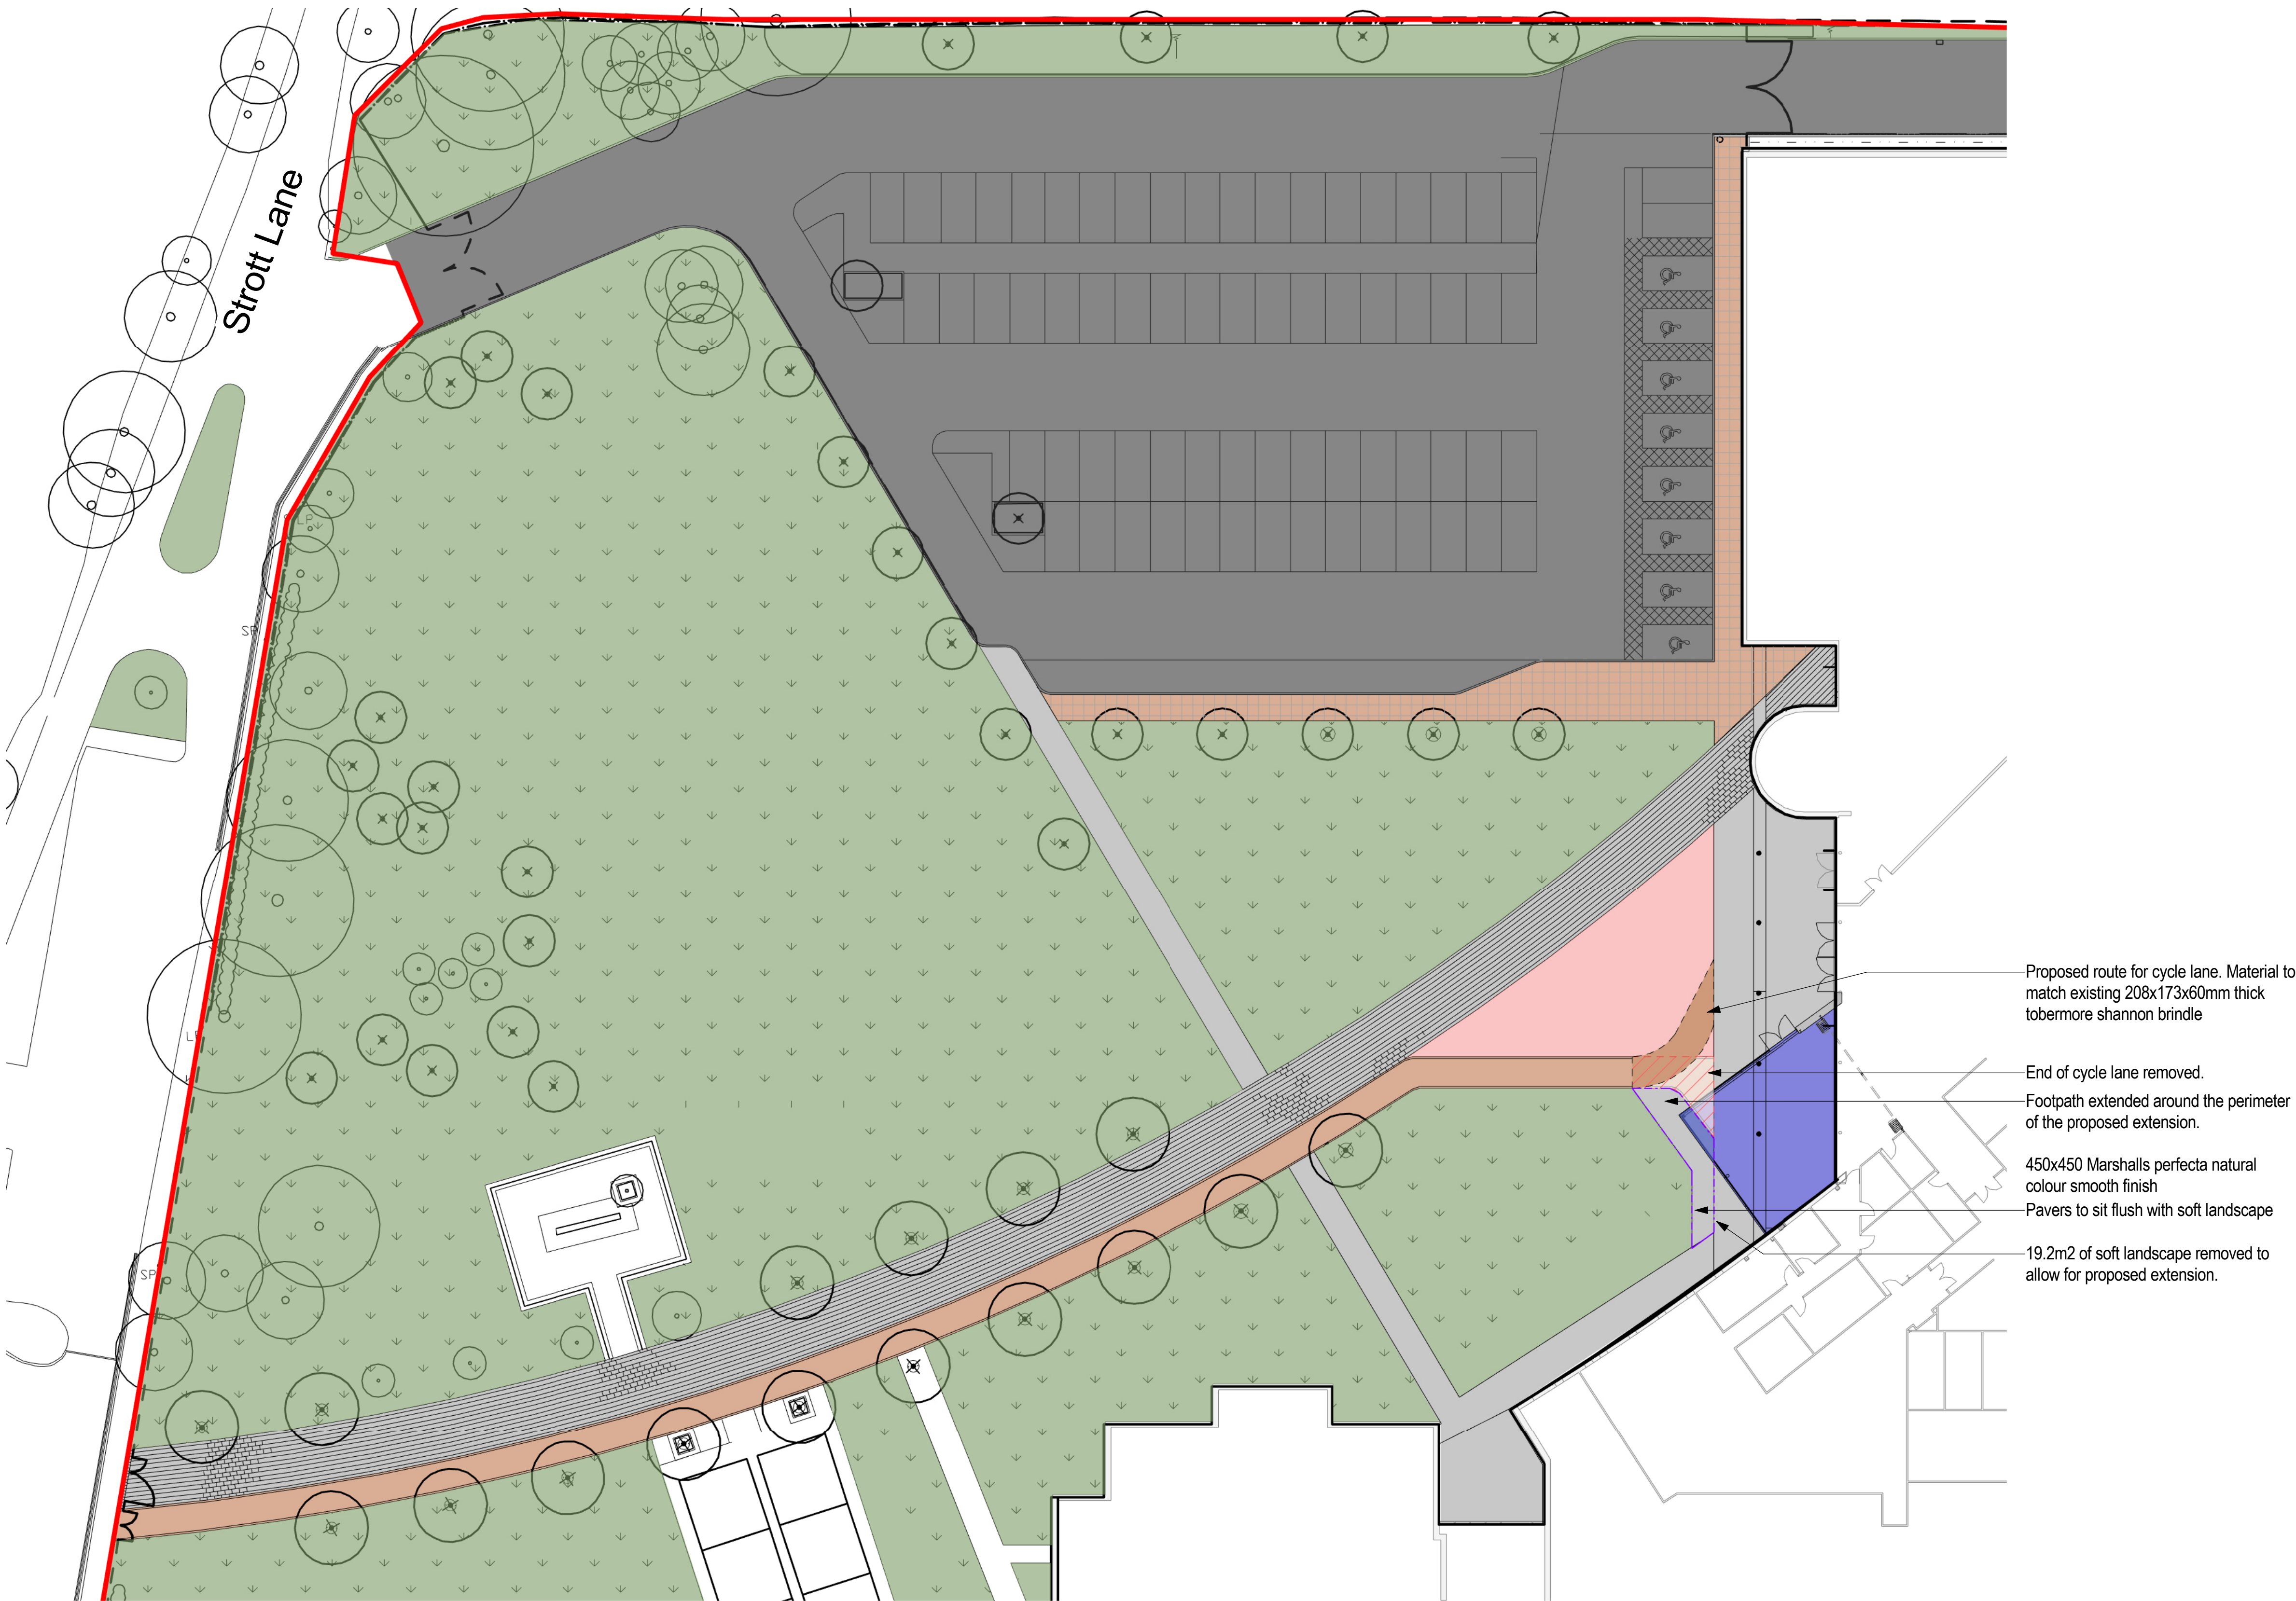

Site Proposed Landscape

1 : 250

P03	Issue for planning	12/06/24	JP	PEH
P02	Issue for information	30/05/24	JP	PEH
P01	Initial Issue for Information	08/05/24	JP	PEH

Revision	Description	Date	Drawn	Checked
----------	-------------	------	-------	---------

Halliday Meecham Architects Limited

111 Piccadilly Manchester M1 2HY
+44 (0)161 661 5566

4 Devonshire Street London W1W 5DT
+44 (0)203 440 5175

hma@hallidaymeecham.com
www.hallidaymeecham.com



Client:	Halliday Meecham				
Project:	St Annes Academy Heart Extension				
Phase/ Location:	Hollin Ln, Middleton, Manchester M24 6XN				
Drawing:	Proposed Site Plan				
Scale @ A1	Scale @ A3	Date:	Drawn:	Checked:	Job No.
1:100	1:200	08.05.24	JP	PEH	5769
Drawing No. 20000					Status:
N 01m2m5m 1:100 Scale					Stage / Suitability:
Information					Revision:
Drawing Ref. 5769-HMA-STA-00-DR-A-20000					P03