


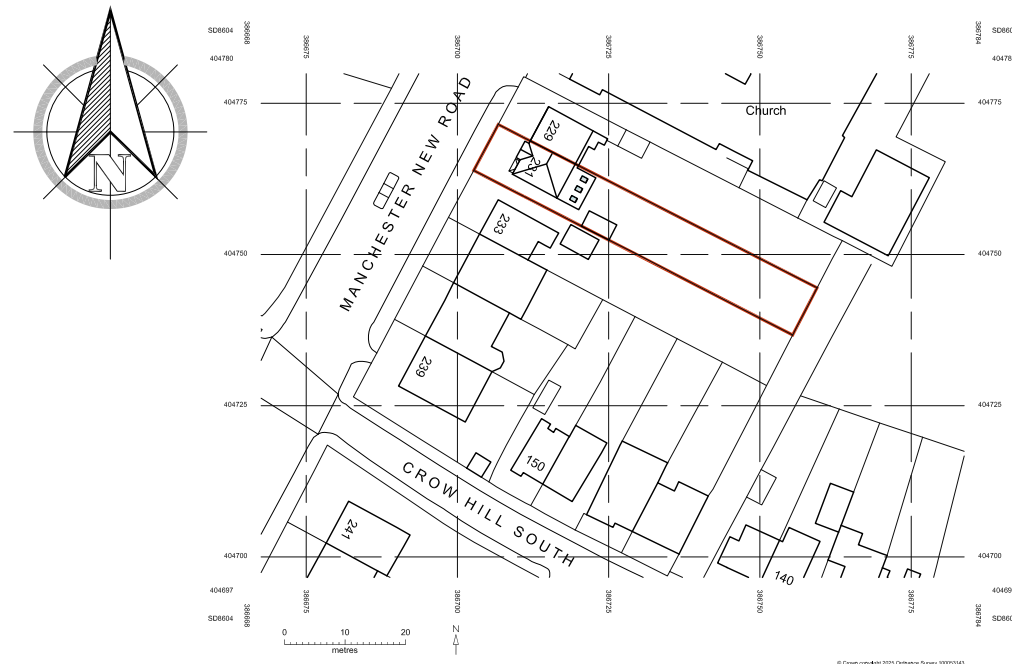

LOCATION PLAN scale 1:1250


Denotes: Curtilage of Existing dwelling




PROPOSED SIDE ELEVATION scale 1:100




PROPOSED REAR ELEVATION scale 1:100

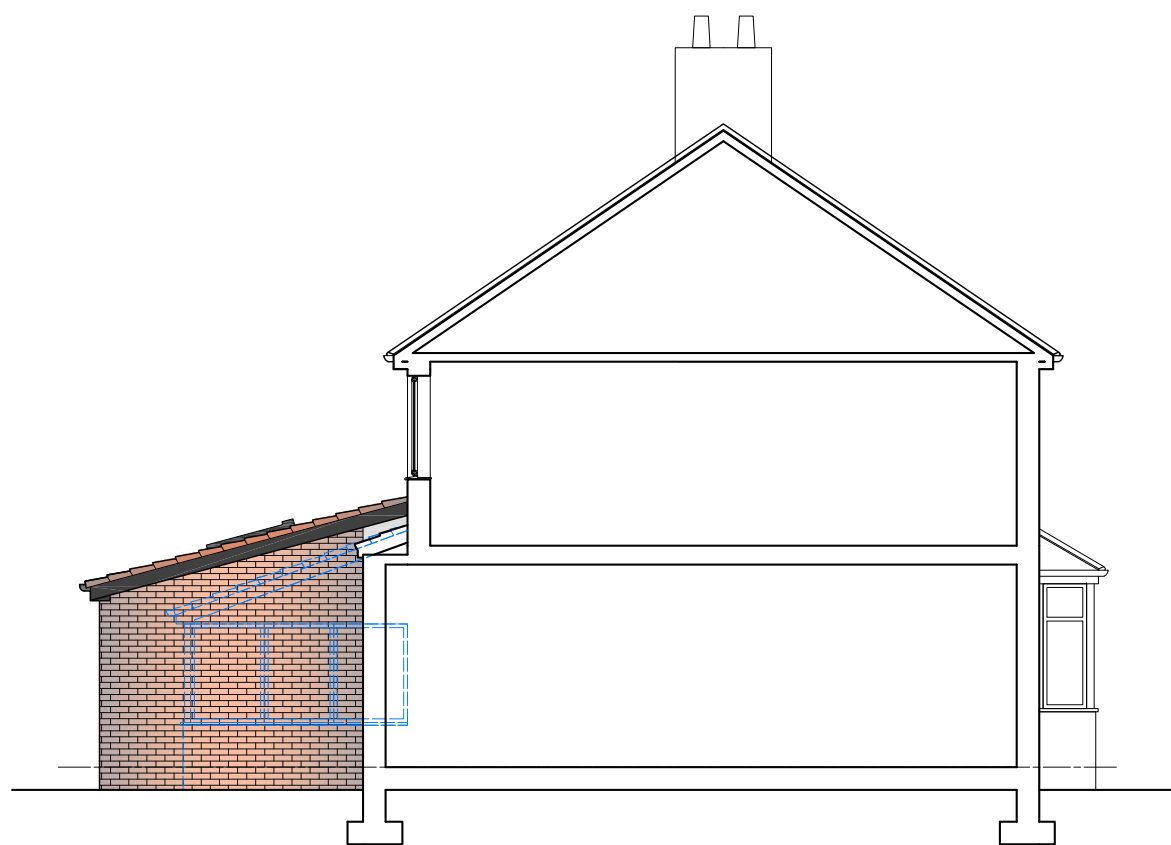

PROPOSED SIDE ELEVATION scale 1:100

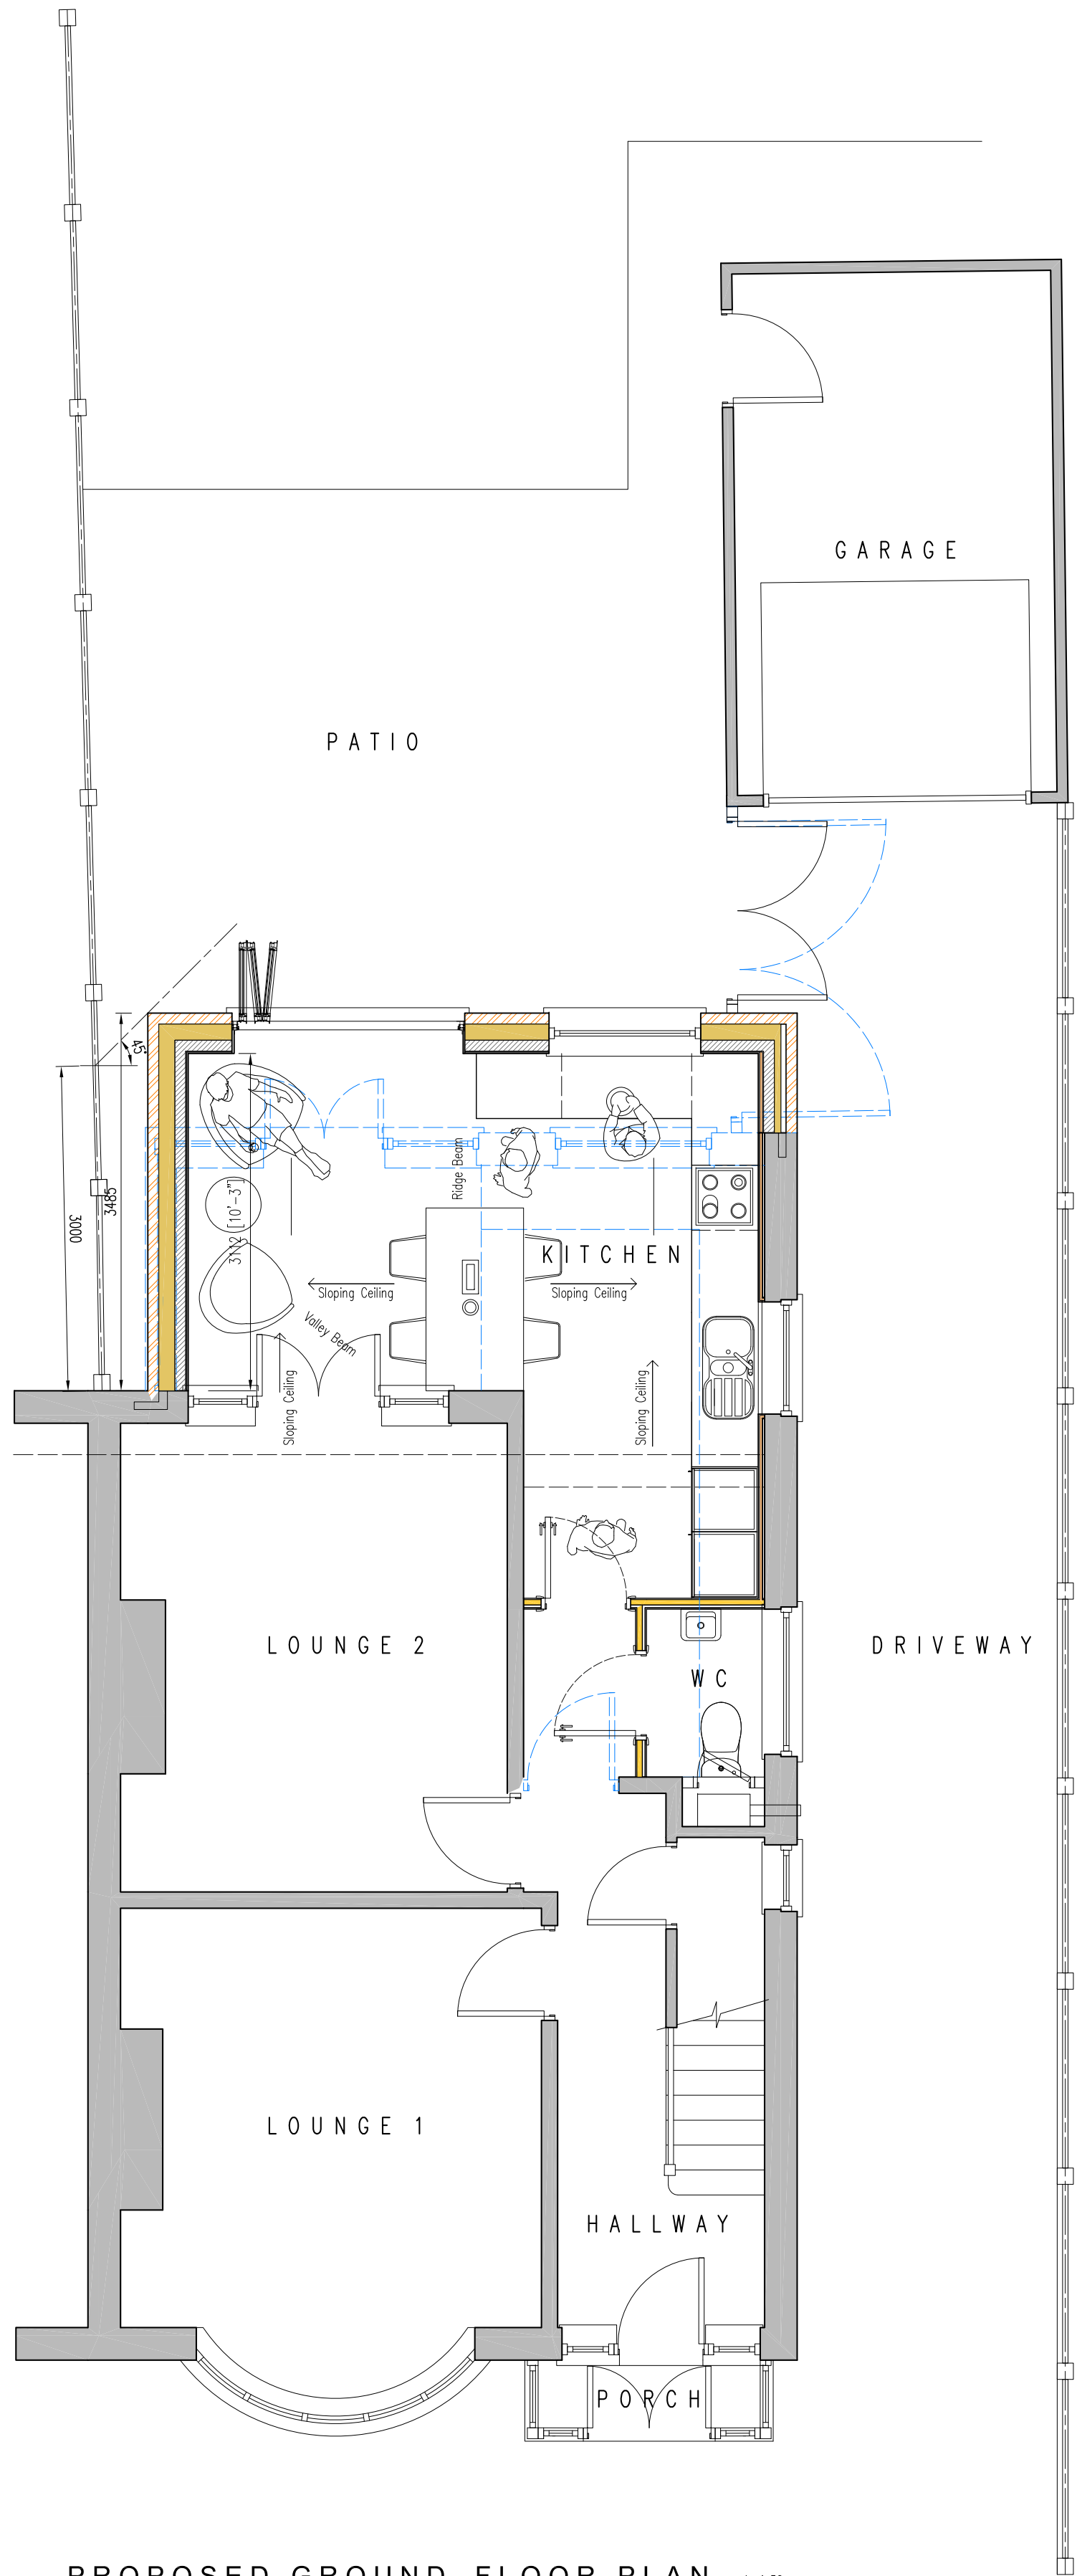

PROPOSED GROUND FLOOR PLAN scale 1:50

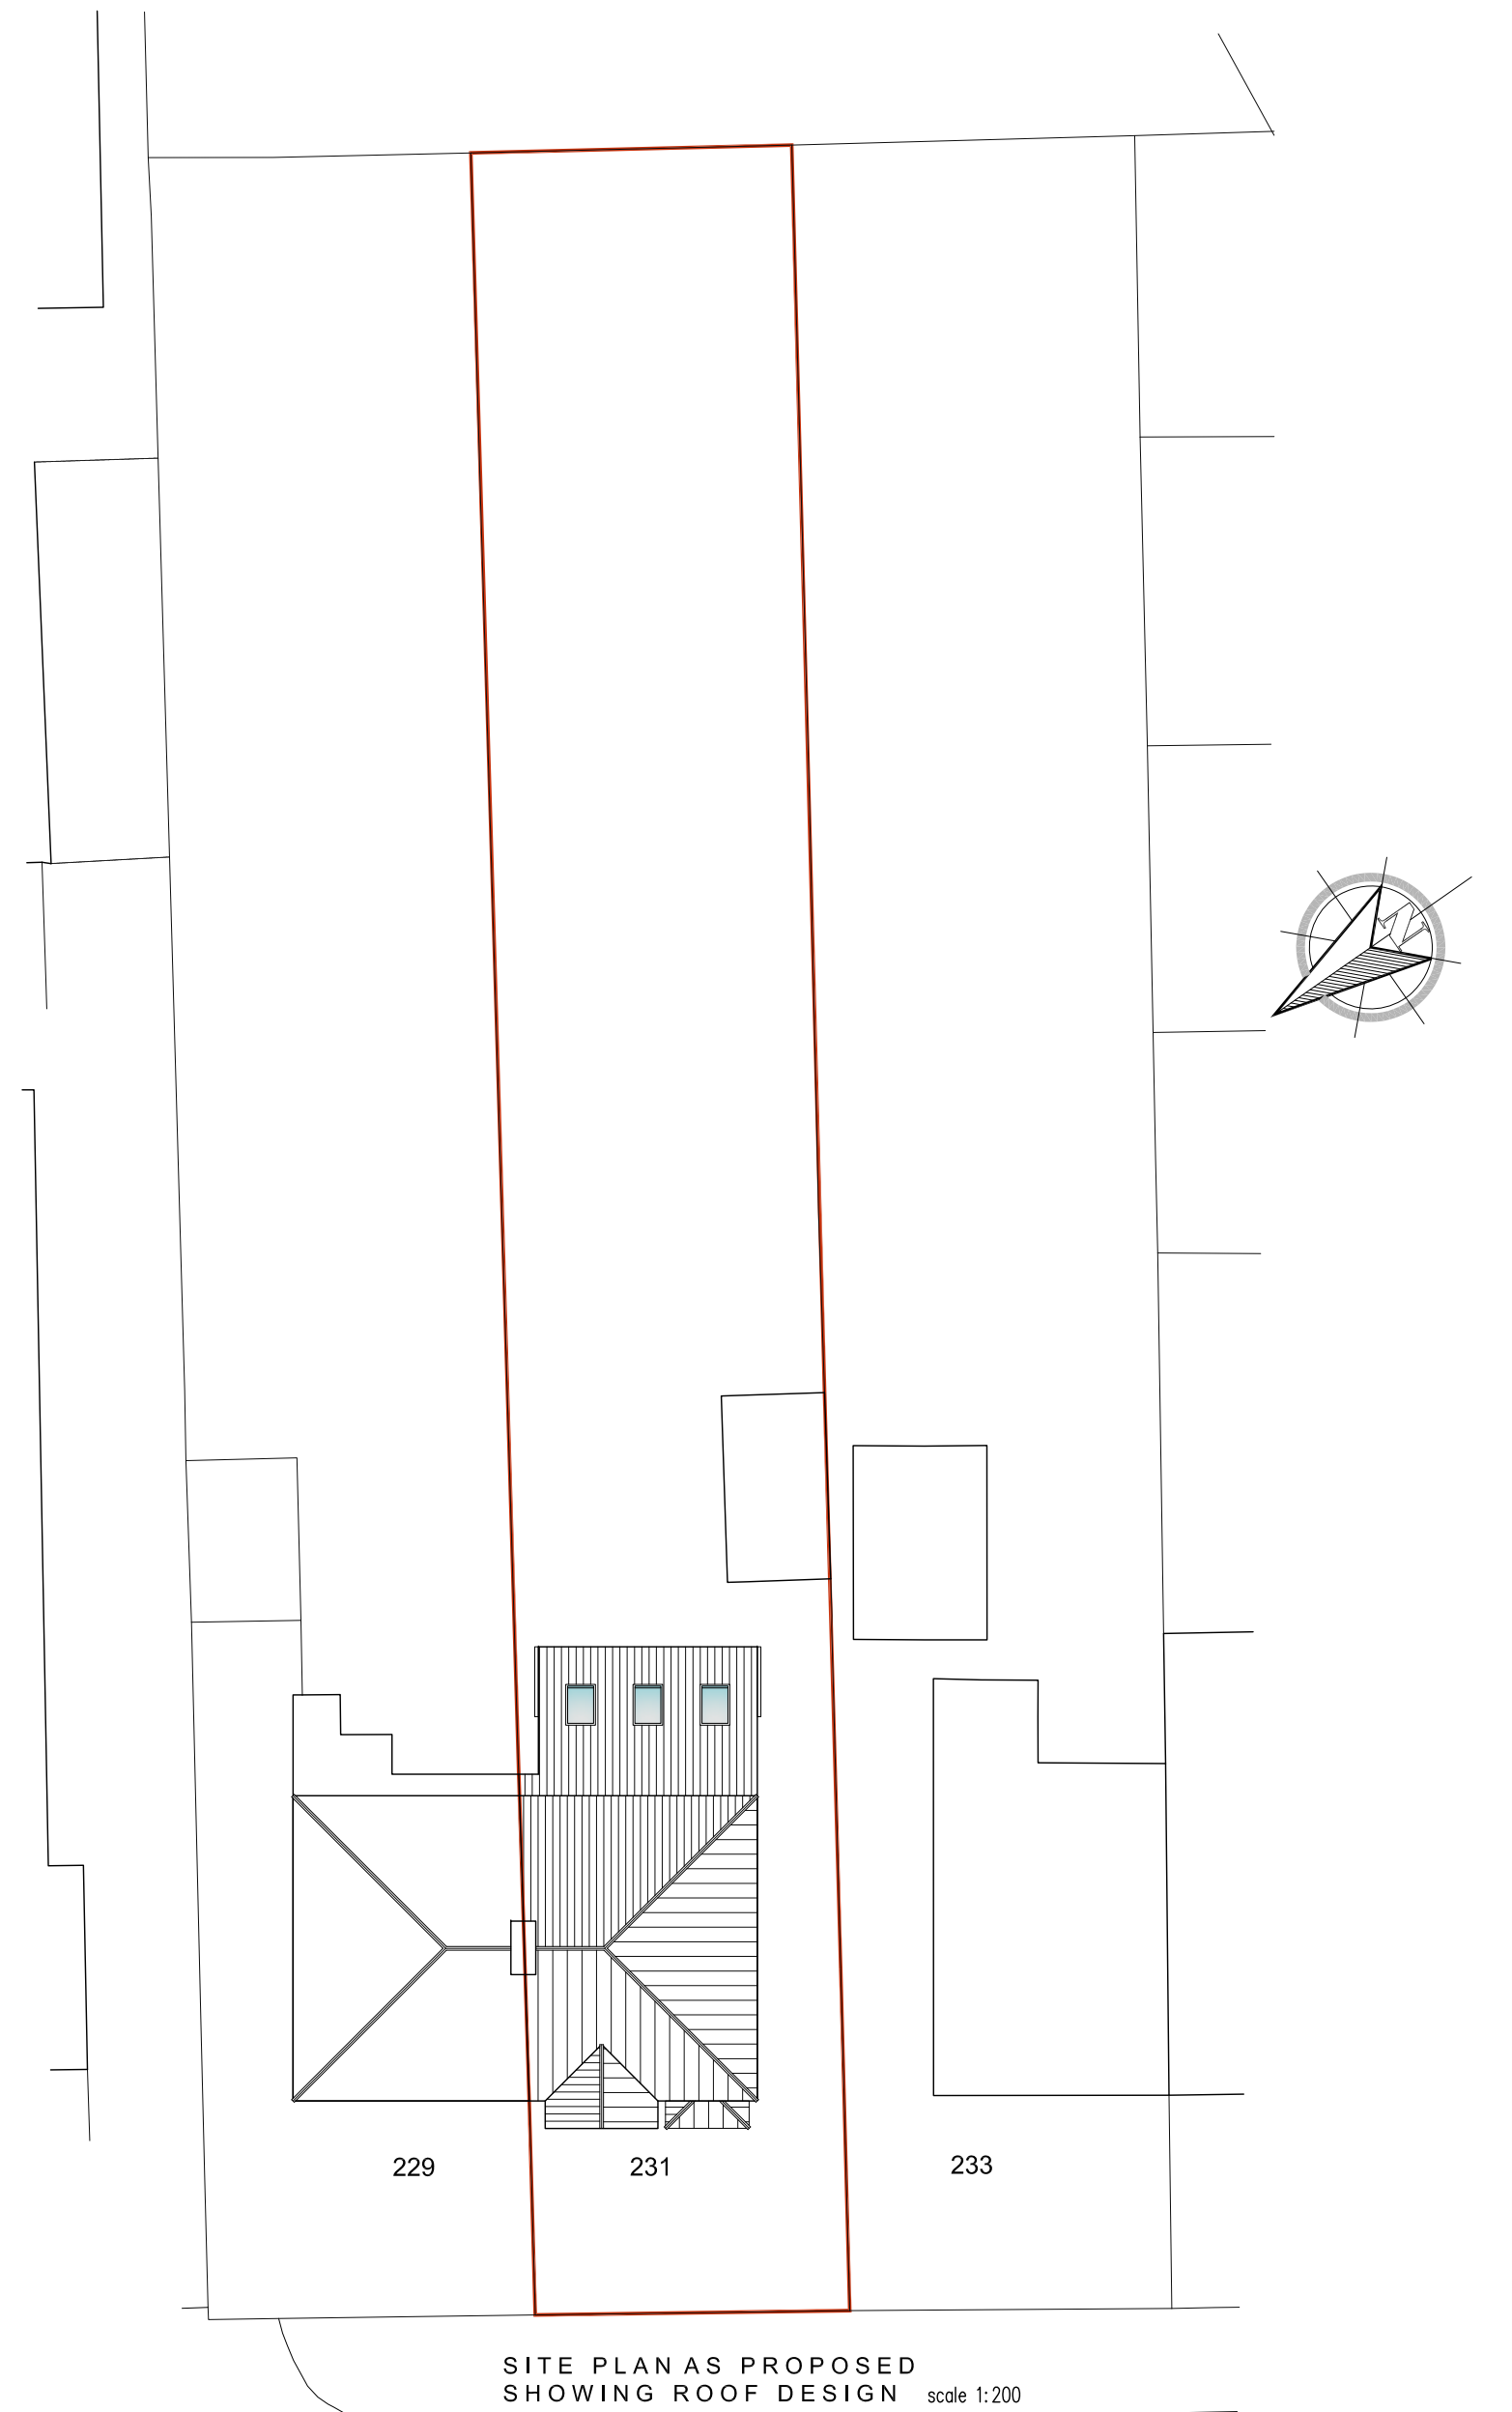

SITE PLAN AS PROPOSED
SHOWING ROOF DESIGN scale 1:200

MANCHESTER NEW ROAD