




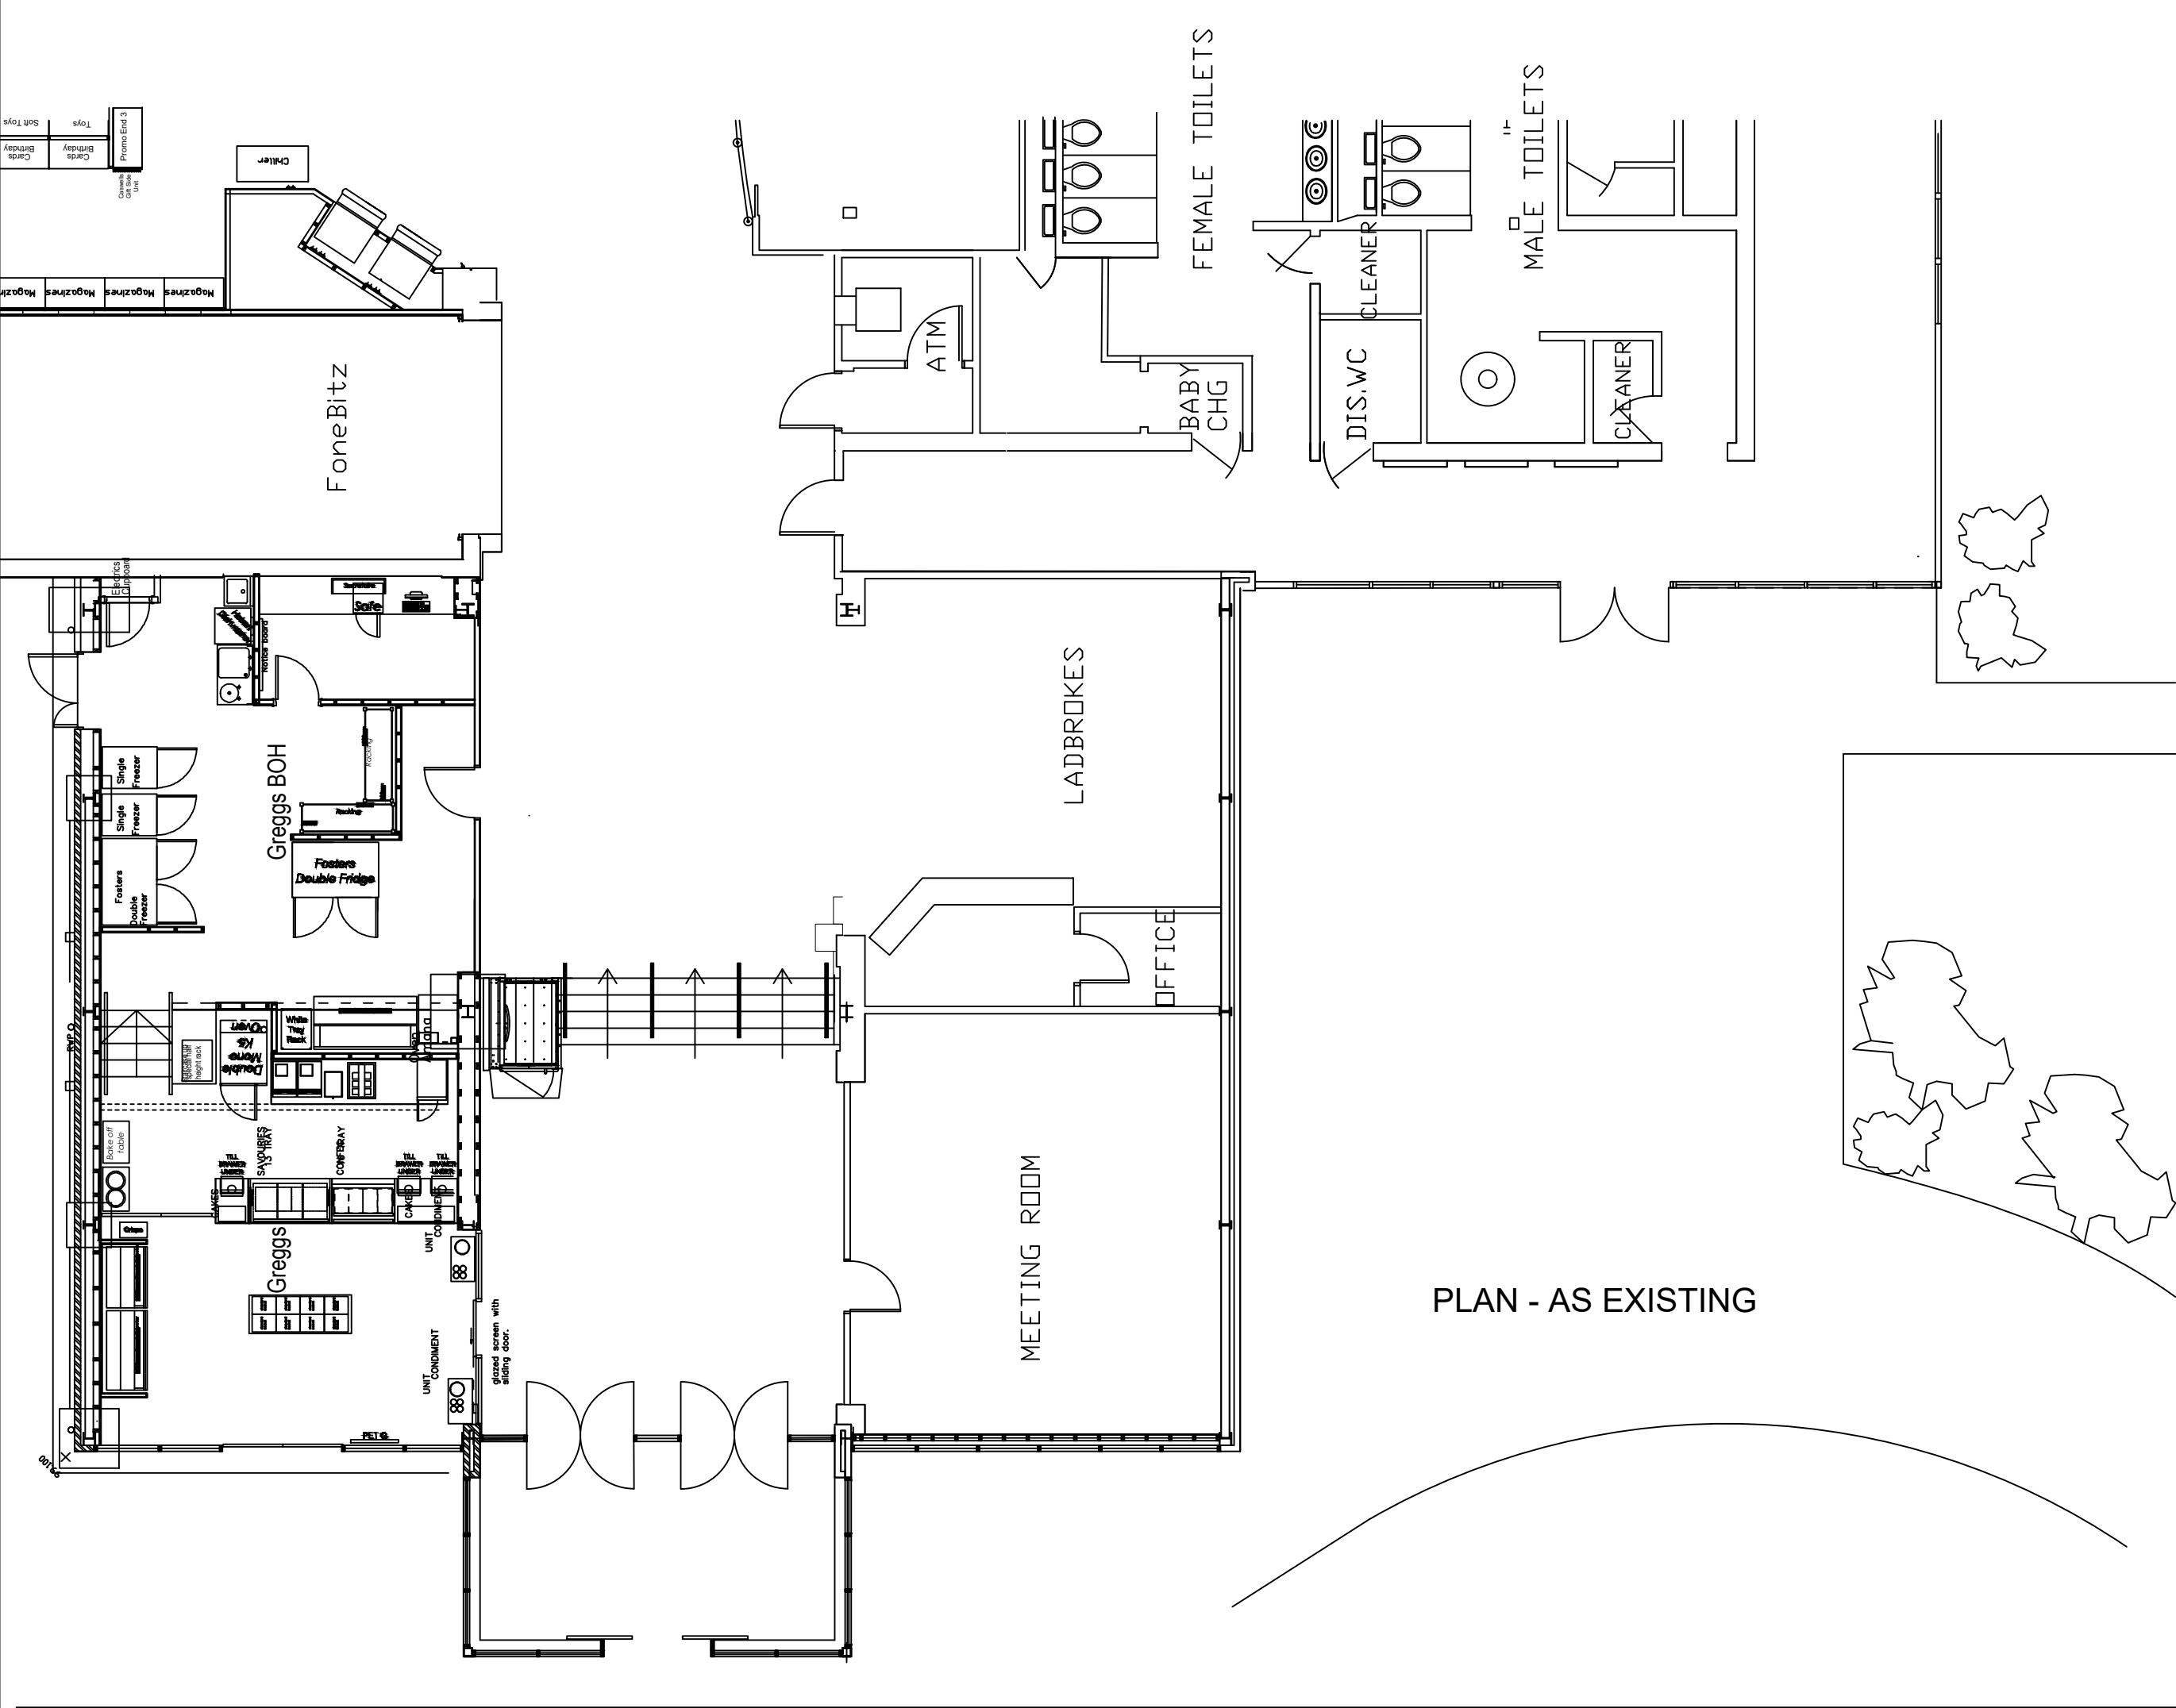

PLAN - AS EXISTING

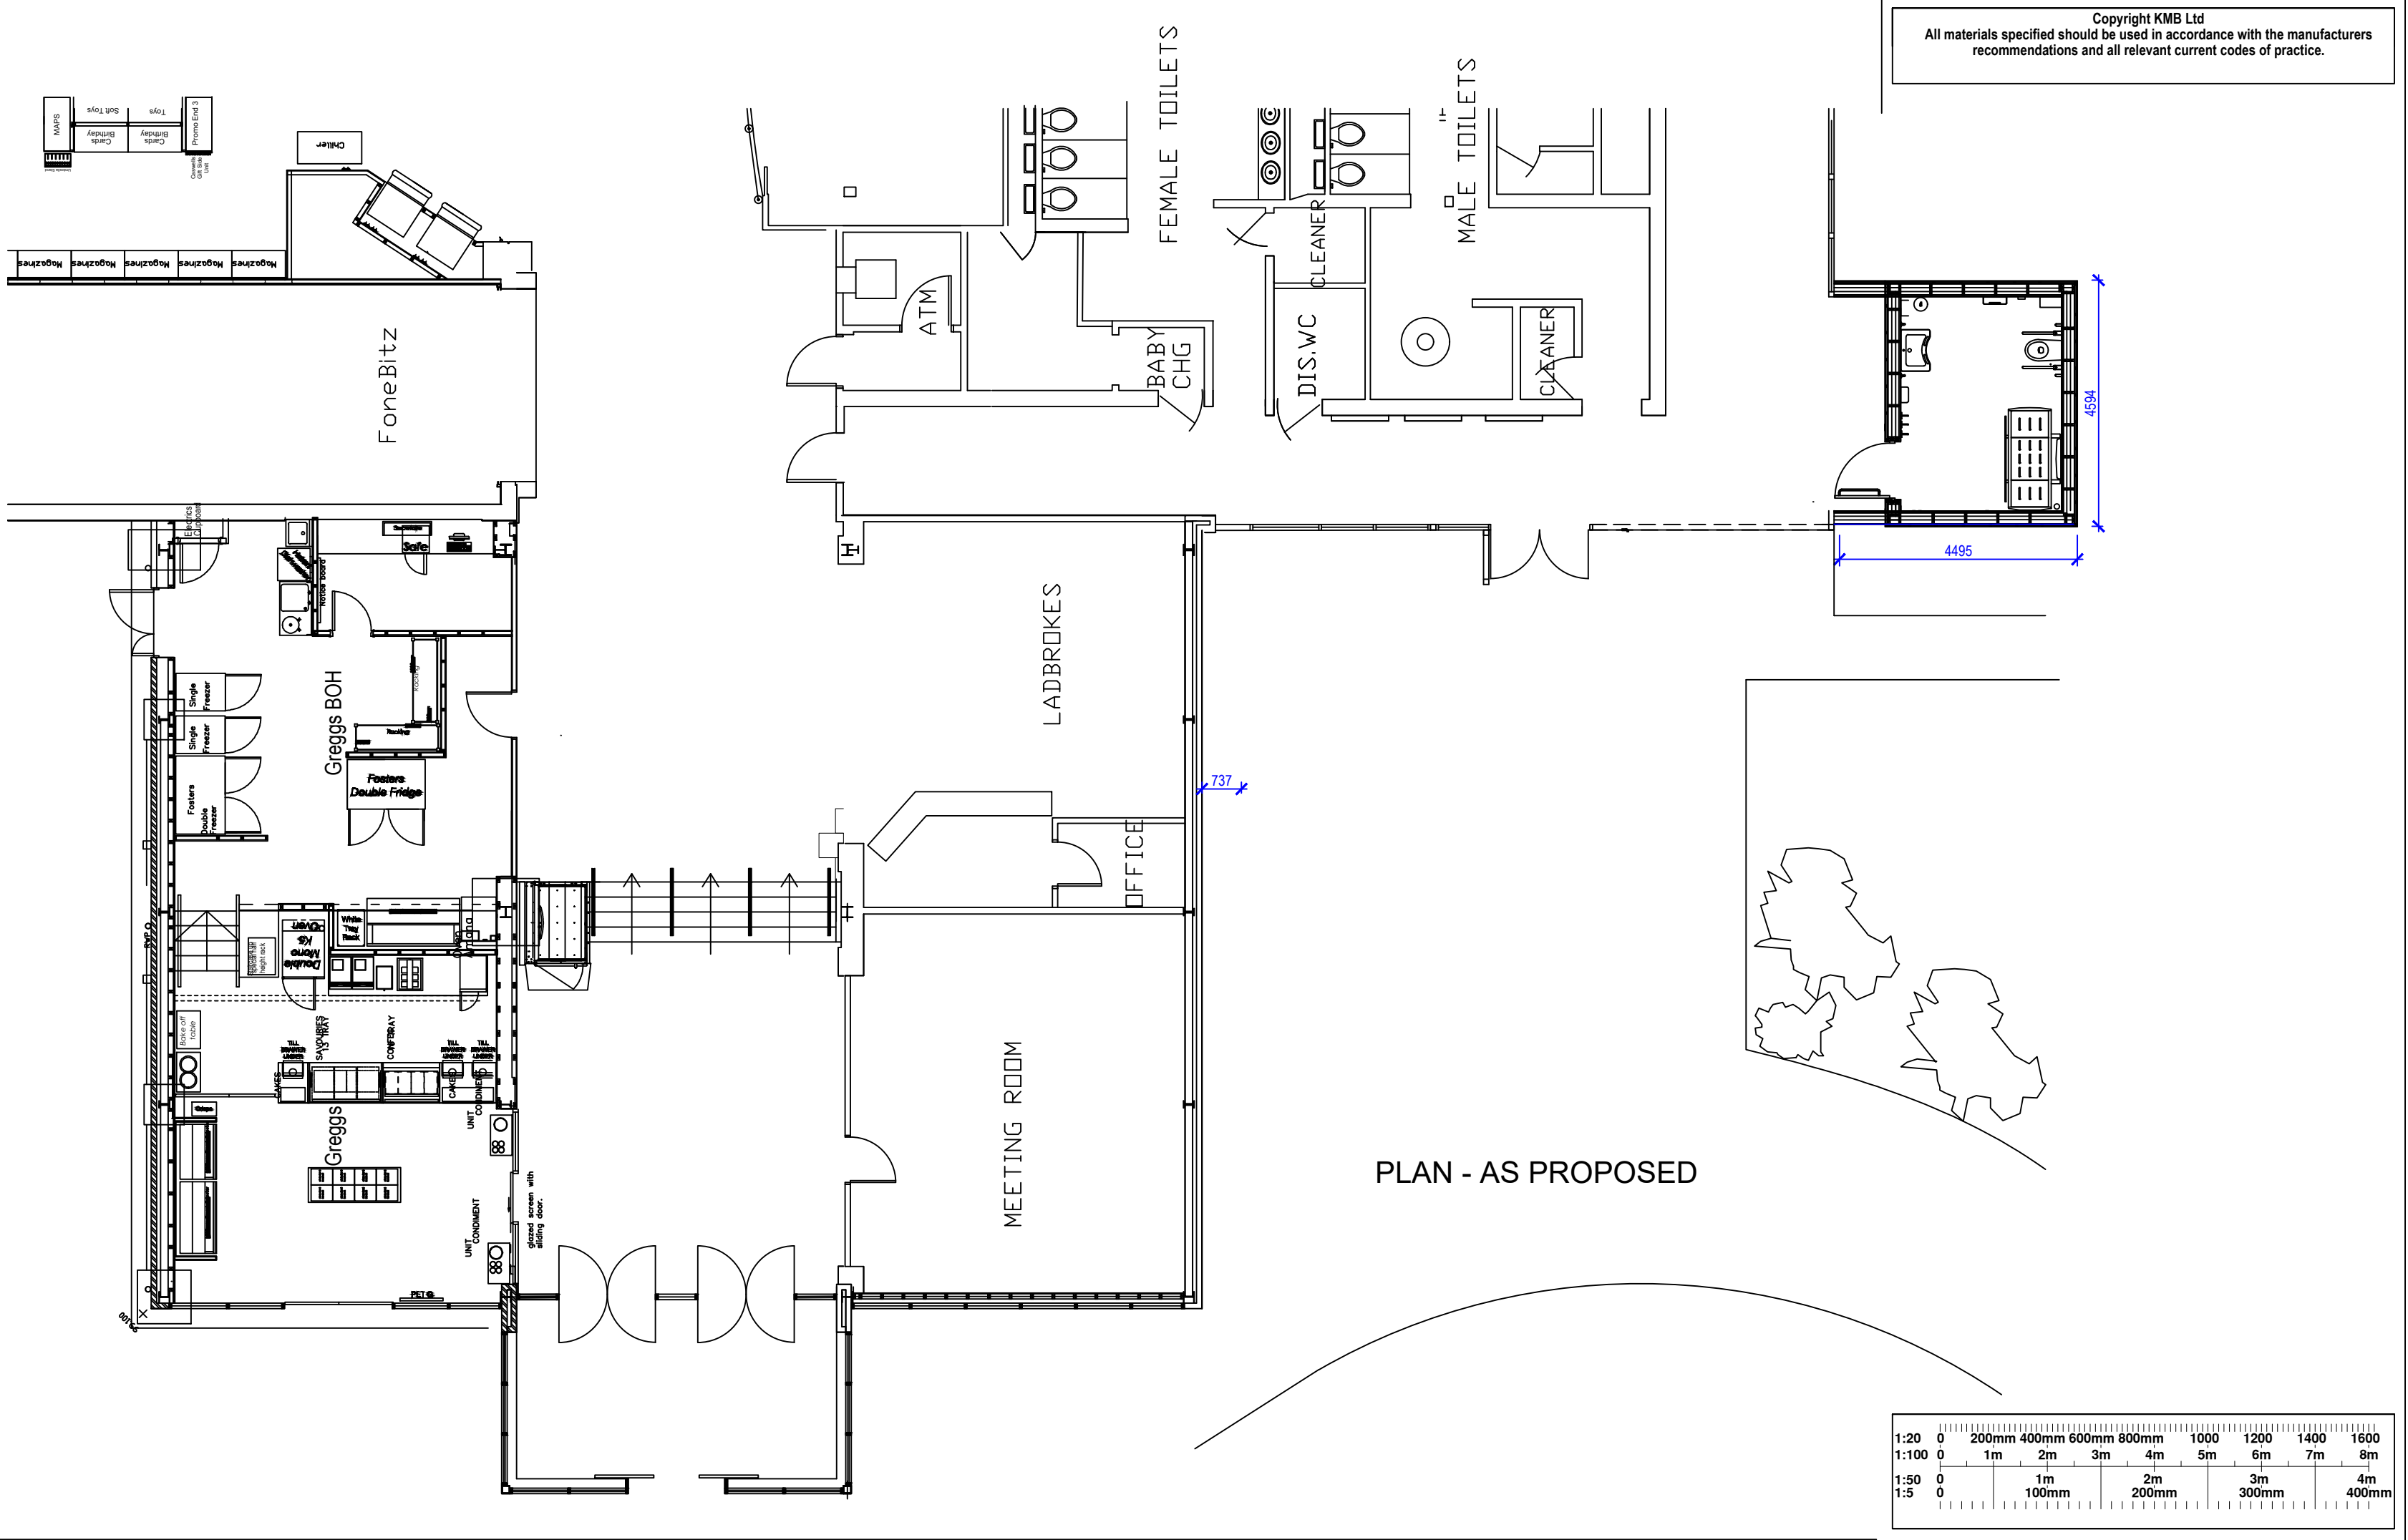

PLAN - AS PROPOSED

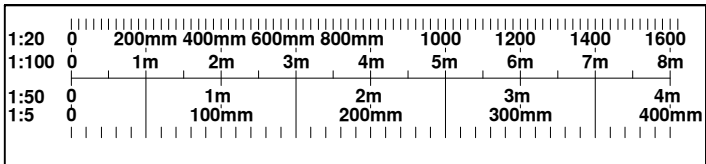


D	26.04.23	Pod relocated around the corner	DH	-
C	15.07.22	Shower removed	DH	-
B	17.05.22	Third elevation as Prop and Plan as Existing added	DH	-
A	04.05.22	Minor amendment	DH	-
Rev	Date	Description	Drawn	Checked

Drawing Status

PLANNING




SIDE ELEVATION - AS PROPOSED

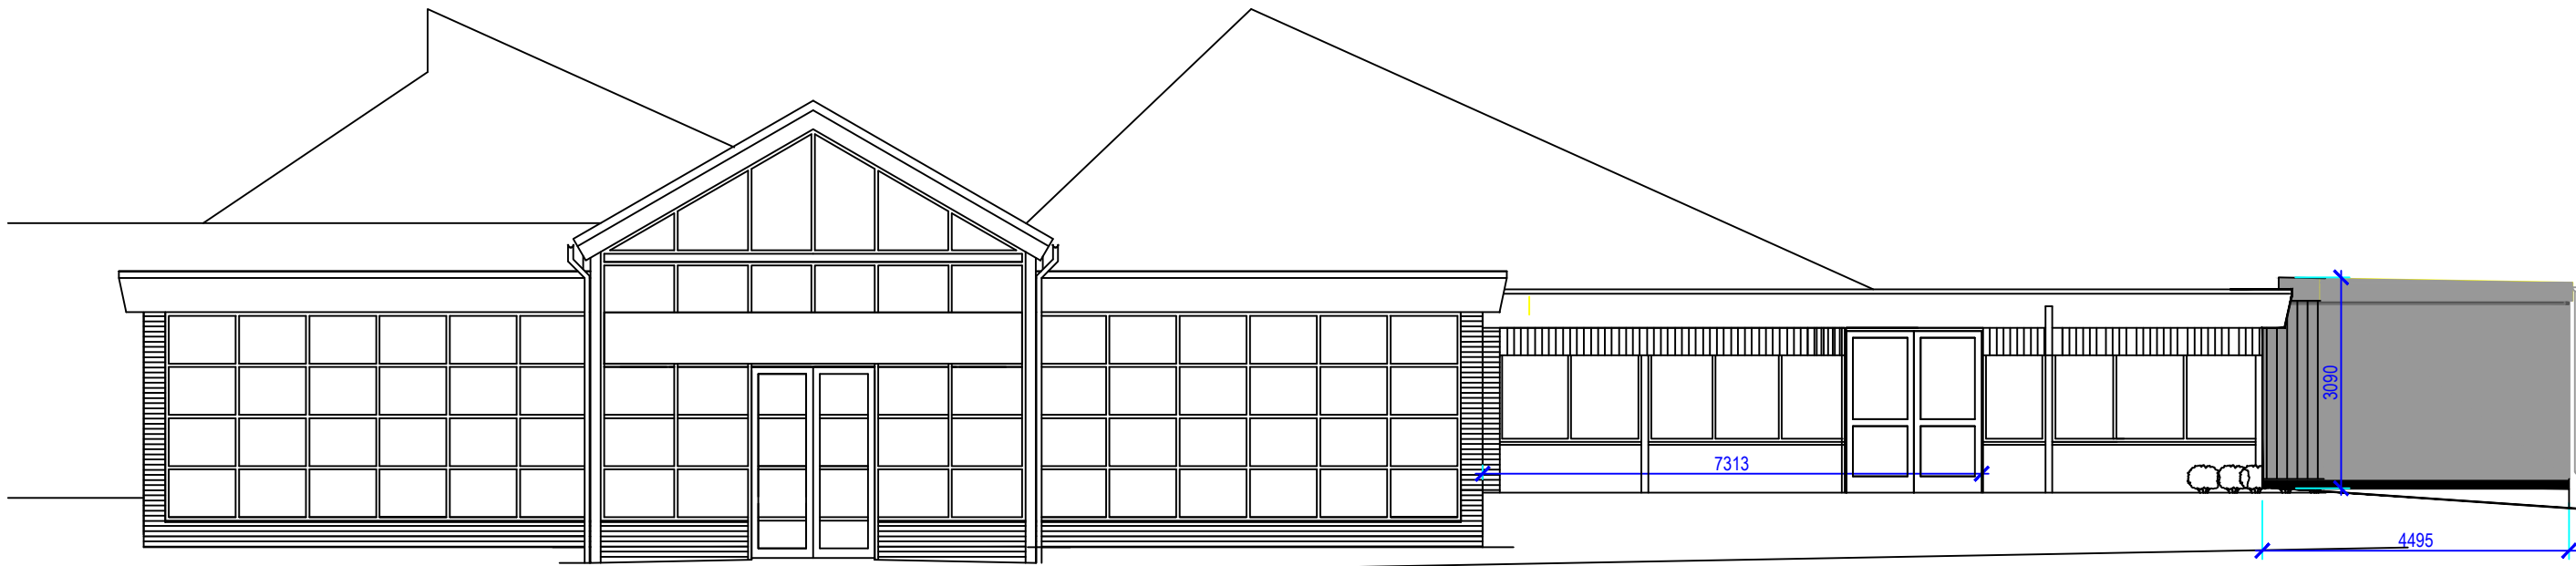

FRONT ELEVATION - AS PROPOSED

New pre-fabricated Changing Places facility to be installed onto an area of existing hard standing.
Composite external walls in 'Barista' dark brown timber cladding, colour to match the existing building brickwork.
Pre-finished roof in dark EPDM.

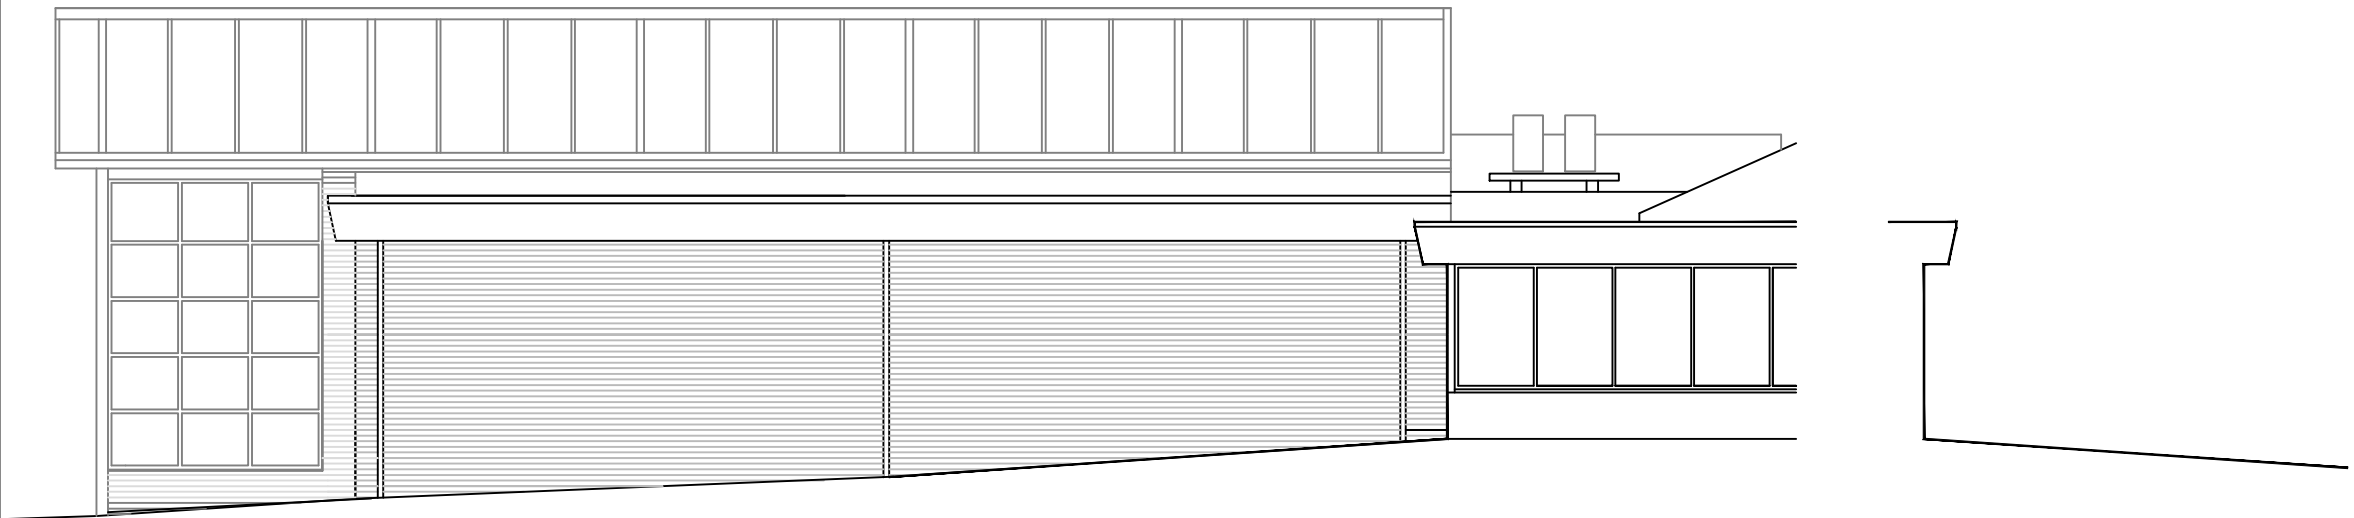

SIDE ELEVATION - AS EXISTING



FRONT ELEVATION - AS EXISTING



Construction Consultants				
PROJECT Birch EB Changing Places				
CLIENT Moto Hospitality Ltd				
TITLE Plan & Elevations as Proposed & as Existing				
SCALE 1:100 @ A1			DATE April 2022	
DRAWN BY DH	CHECKED BY	DRAWING No. 7667_102		REV D
Unit 56, Building 67, Europa Business Park, Bird Hall Lane, Stockport SK3 0XA t: 0161 477 7709 e: kmb@kmb-ltd.co.uk				