



ALL DIMENSIONS IN MILLIMETERS UNLESS STATED

New window

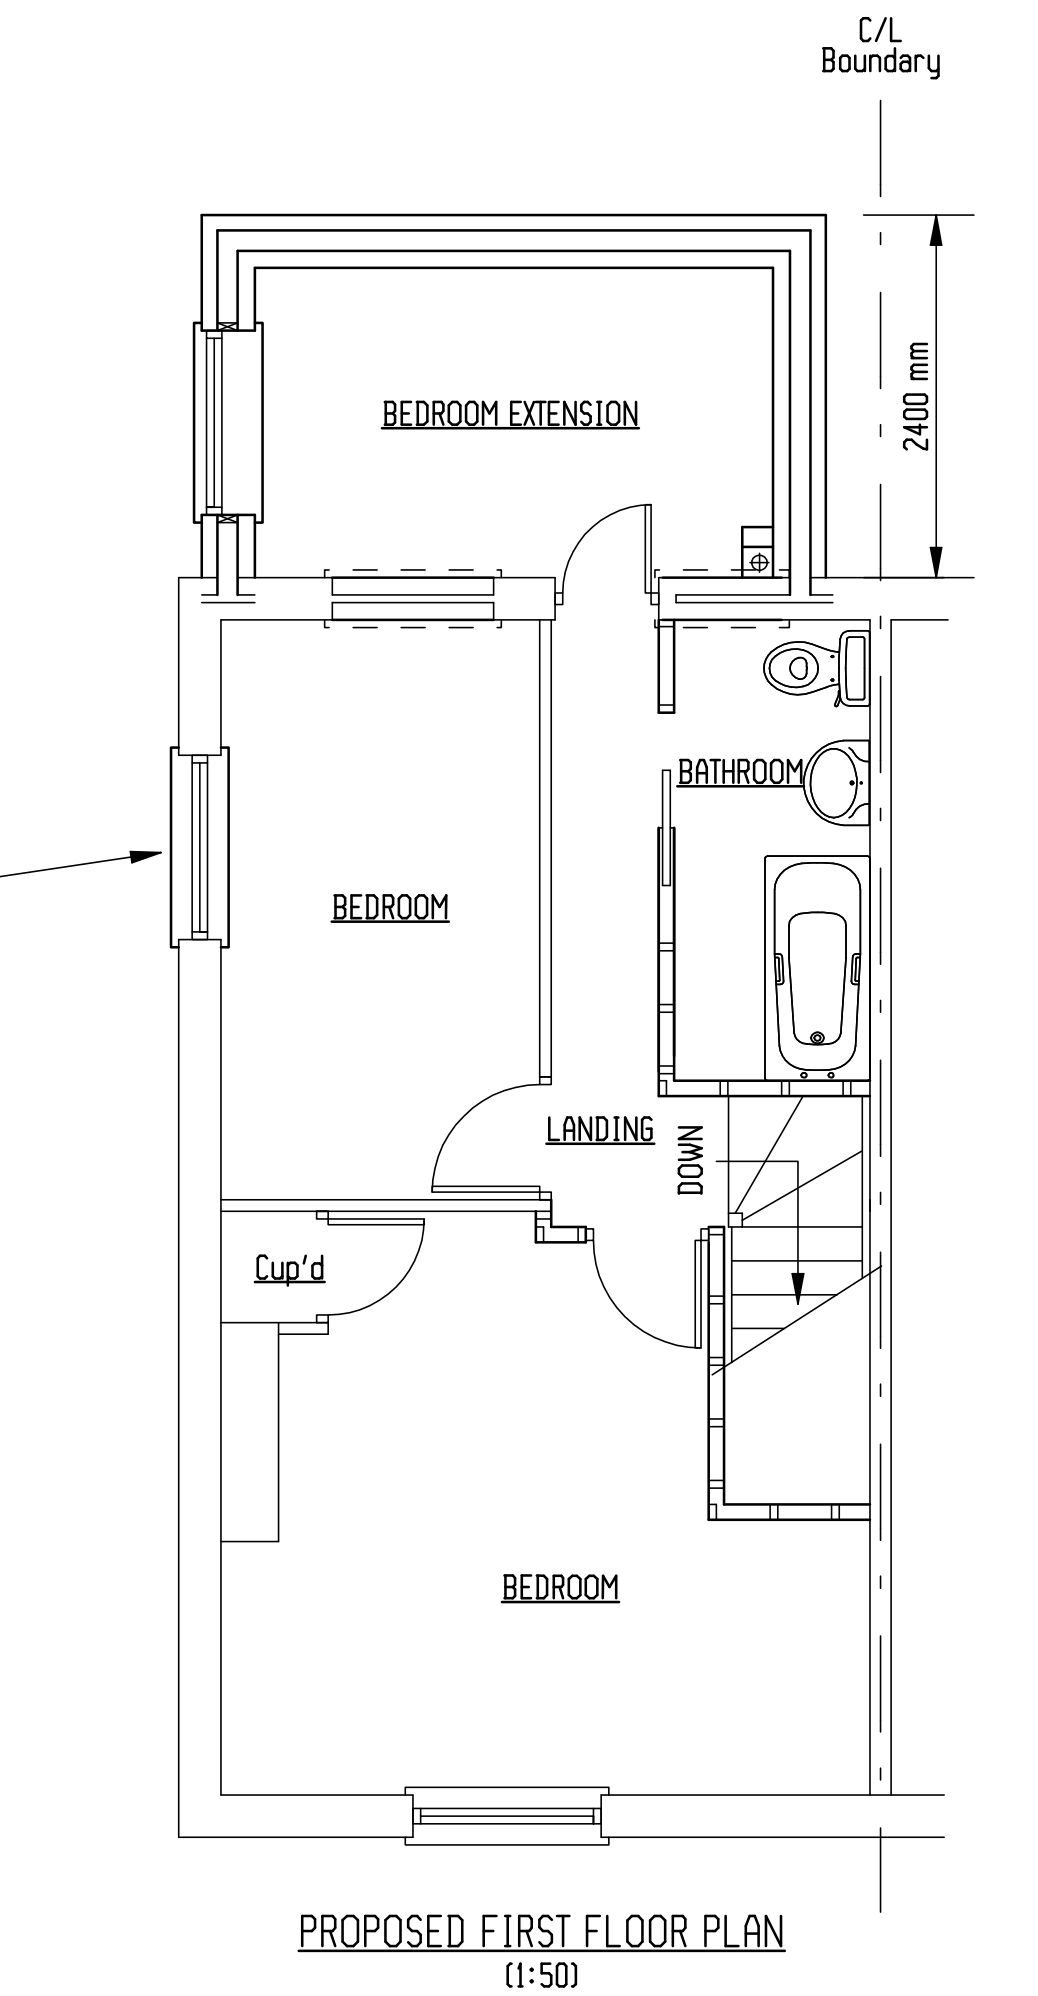


PROPOSED FIRST FLOOR PLAN
(1:50)

New window

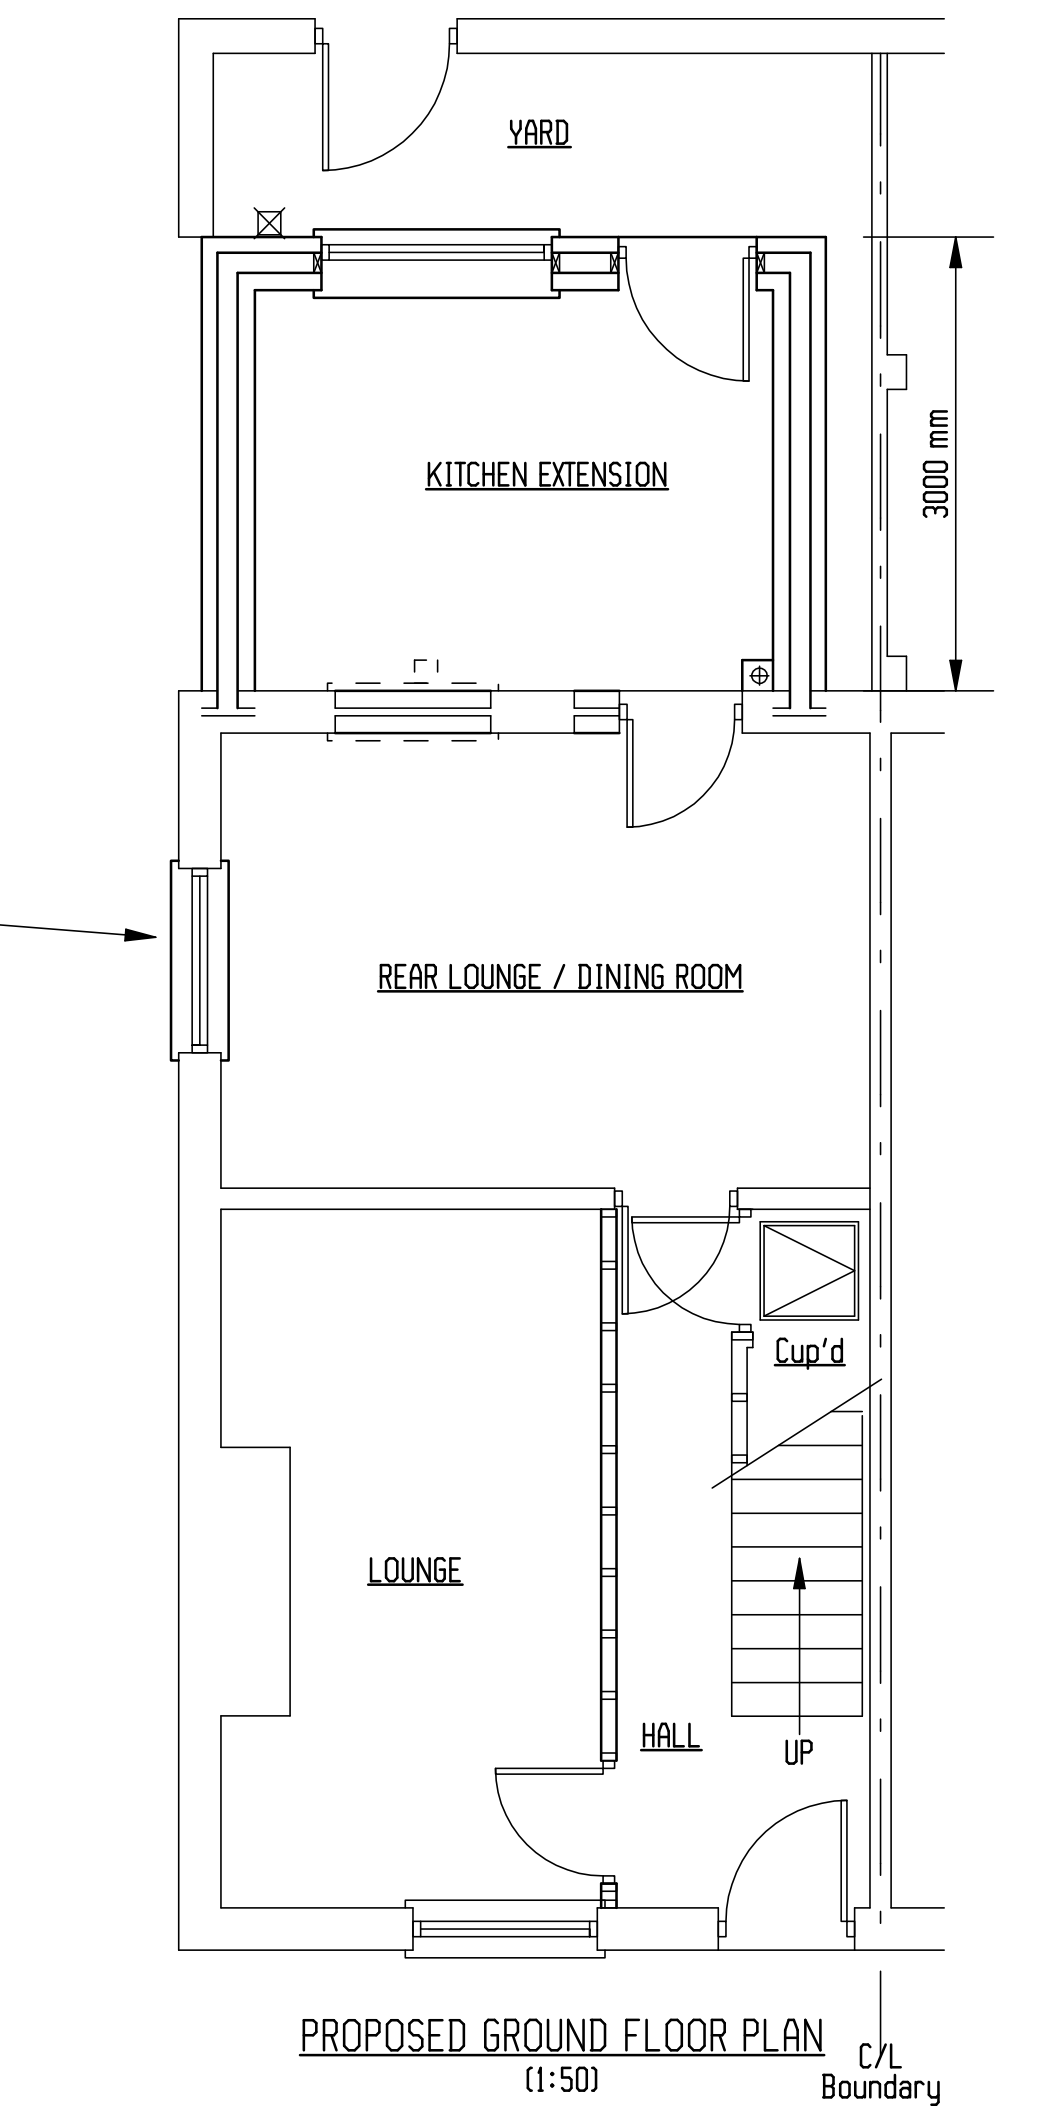


PROPOSED GROUND FLOOR PLAN
(1:50)

PROPOSED REAR SIDE ELEVATION
(1:100)

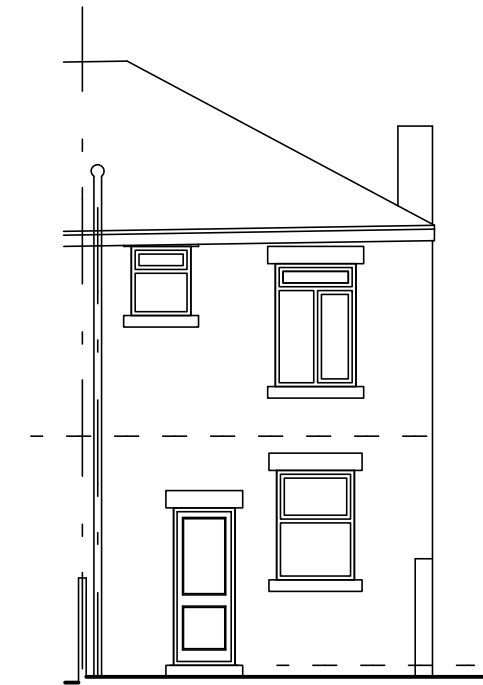




EXISTING REAR ELEVATION
(1:100)

PROPOSED REAR ELEVATION
(1:100)

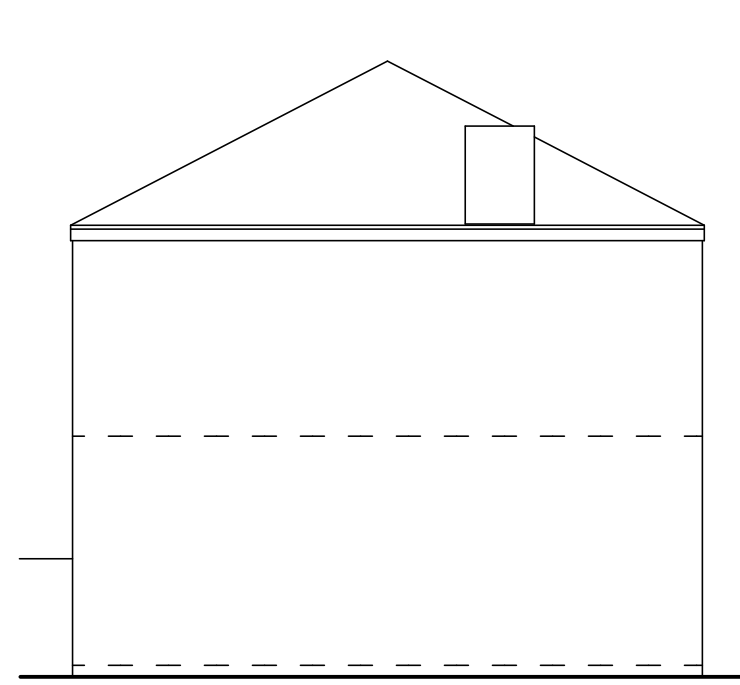


EXISTING SIDE ELEVATION
(1:100)


PROPOSED SIDE ELEVATION
(1:100)

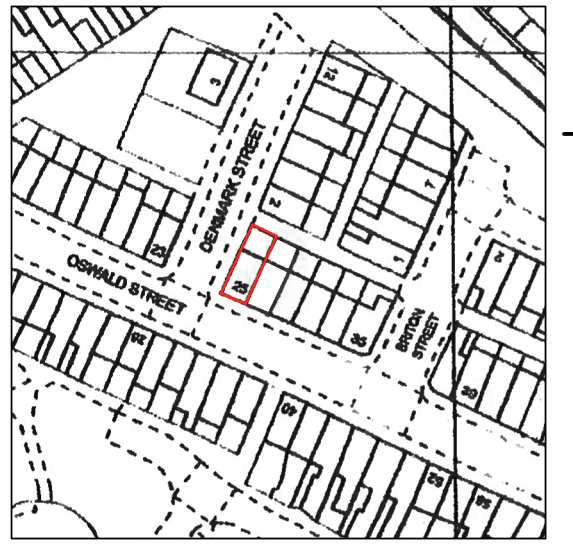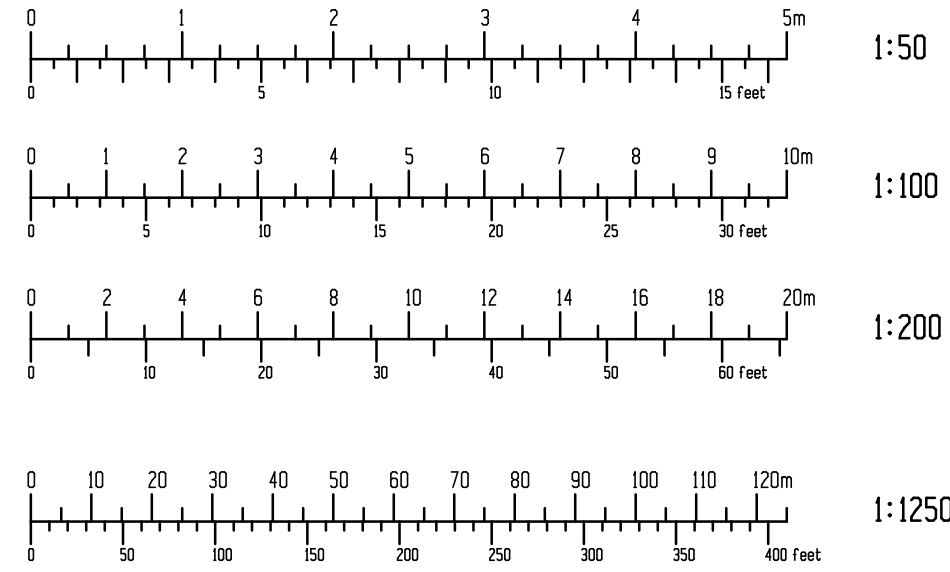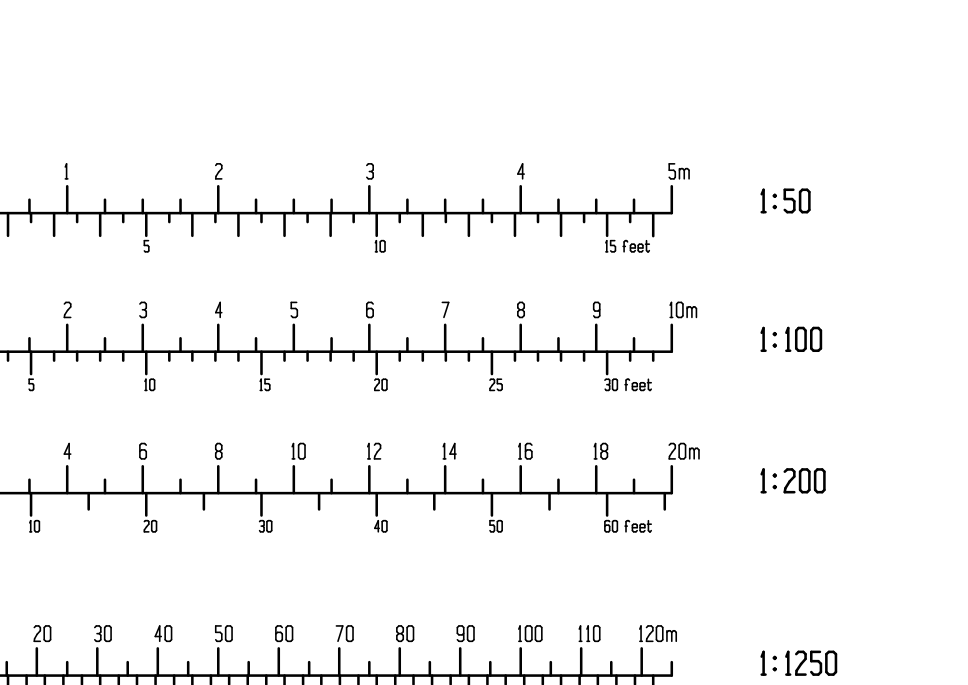


LOCATION PLAN
(1:1250)

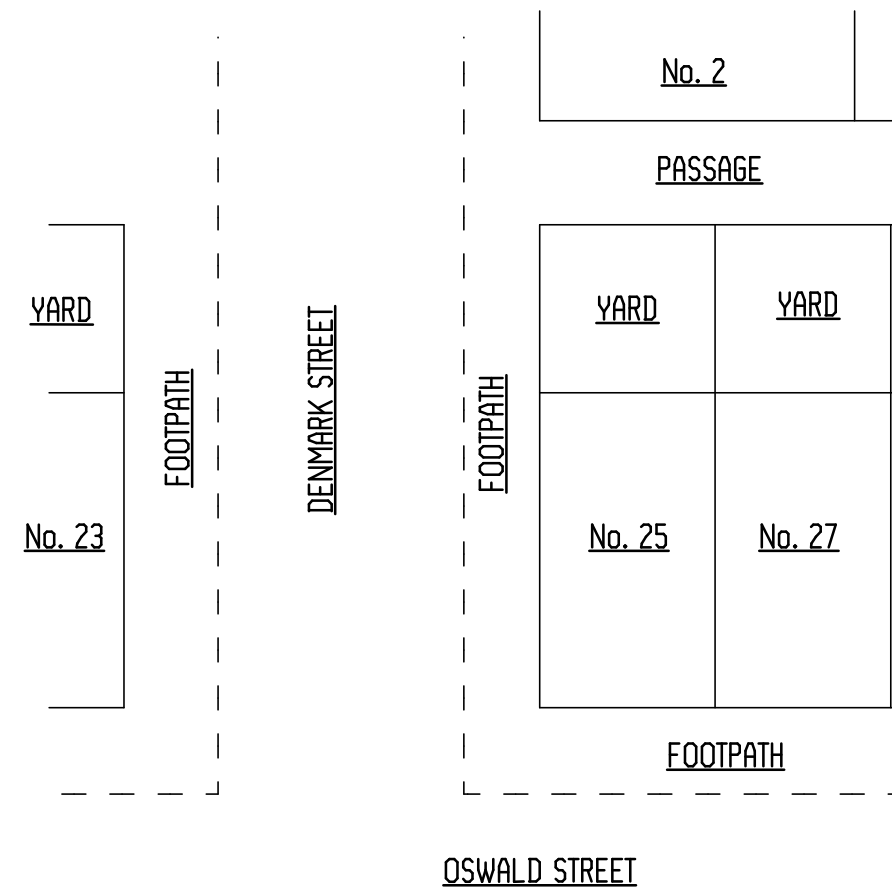


EXISTING SITE PLAN
(1:200)

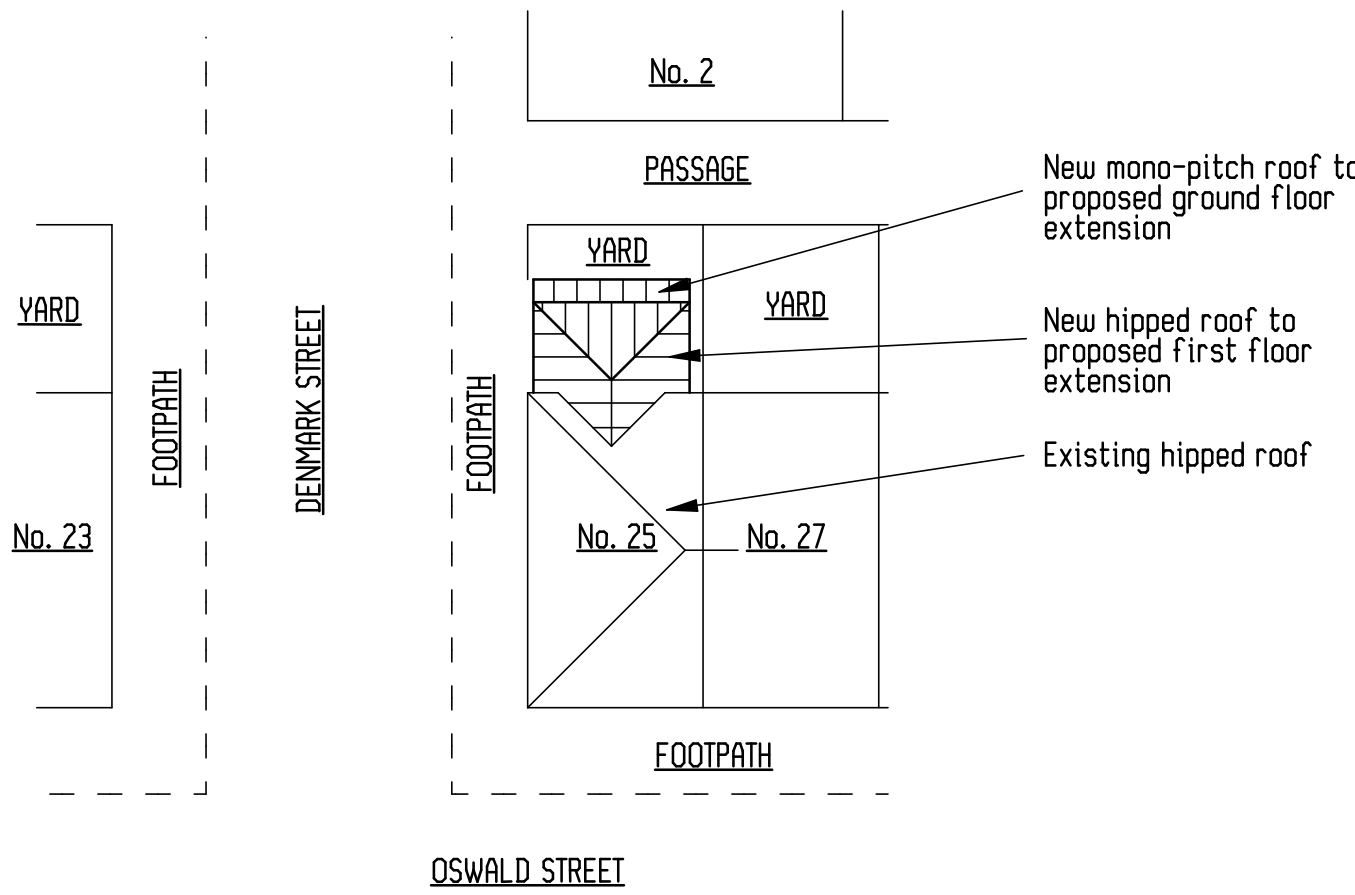


PROPOSED SITE / ROOF PLAN
(1:200)

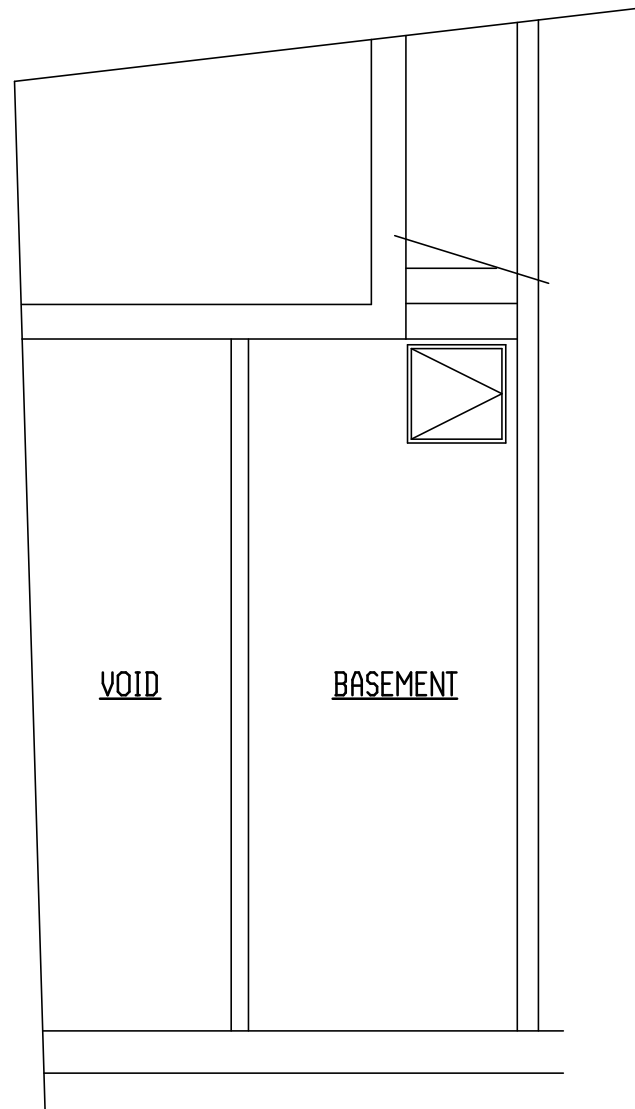


PROPOSED BASEMENT PLAN
(1:50)

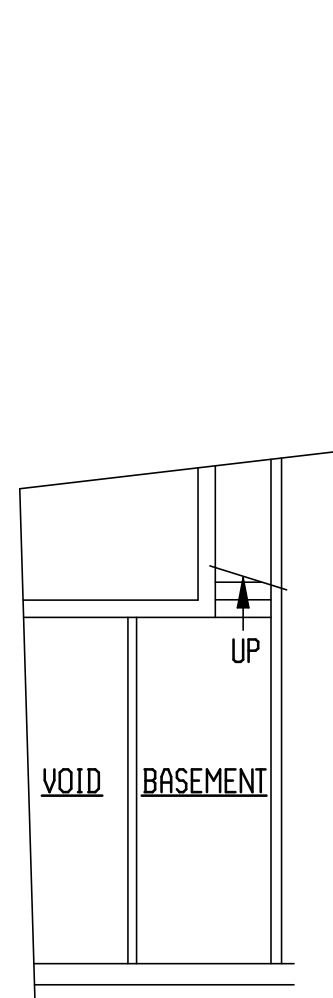

EXISTING BASEMENT PLAN
(1:100)

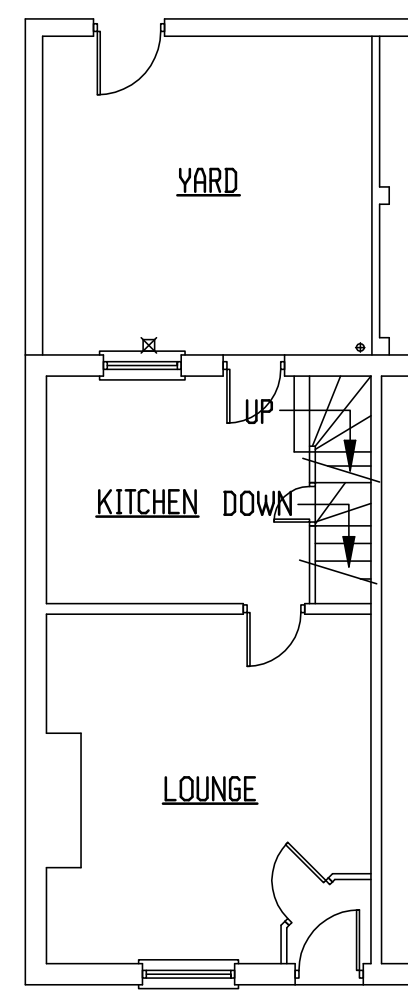

EXISTING GROUND FLOOR PLAN
(1:100)

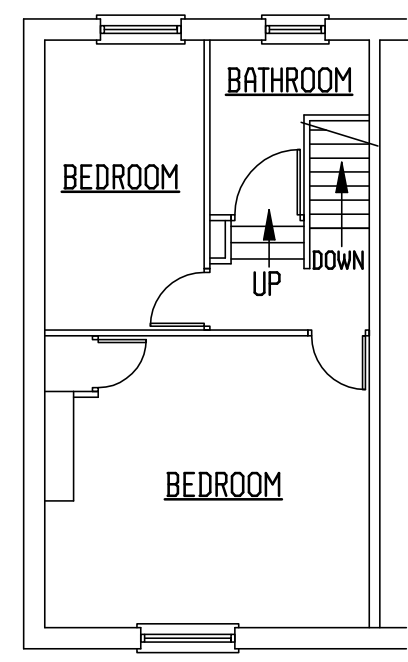

EXISTING FIRST FLOOR PLAN
(1:100)

All dimensions to be verified on site prior to commencement of work. Any discrepancy in the drawing must be reported to R.I. McKay & Associates. Written dimensions to be taken in preference to scaled off dimensions. THIS DRAWING IS COPYRIGHT AND MUST NOT BE REPRODUCED WITHOUT THE PERMISSION OF R.I. McKay & Associates

THIS DRAWING HAS BEEN PRODUCED FOR THE PURPOSE OF BUILDING REGULATIONS AND/OR PLANNING APPLICATION PURPOSES. ANY WORK CARRIED OUT BEFORE SUCH STATUTORY APPROVALS HAVE BEEN OBTAINED AND APPROVED DOCUMENTS AND DRAWINGS DISTRIBUTED IS DONE SO AT THE CLIENT'S OWN RISK.

C	Proposed Site / Roof Plan revised	JWM	06/23
A	Bedroom Extension window re-sited and roof design revised	JWM	05/23
REV	AMENDMENTS	INITIAL	DATE

DRAWING NUMBER:- 23-010-1

PROPOSED TWO STOREY REAR EXTENSION AND ALTERATIONS AT
No. 25 OSWALD STREET, ROCHDALE
OL16 2LA

SCALE:- AS NOTED @ A1 DATE:- APR 2023

R.I. MCKAY & ASSOCIATES
CONSULTING ENGINEERS
NEWLANDS, 242A, DENTON LANE,
CHADDERTON, OLDHAM, LANCs. OL9 8PE.
TEL:- 0161 678 7732 or 07899 834445
e-mail:- mckayplans@gmail.com