




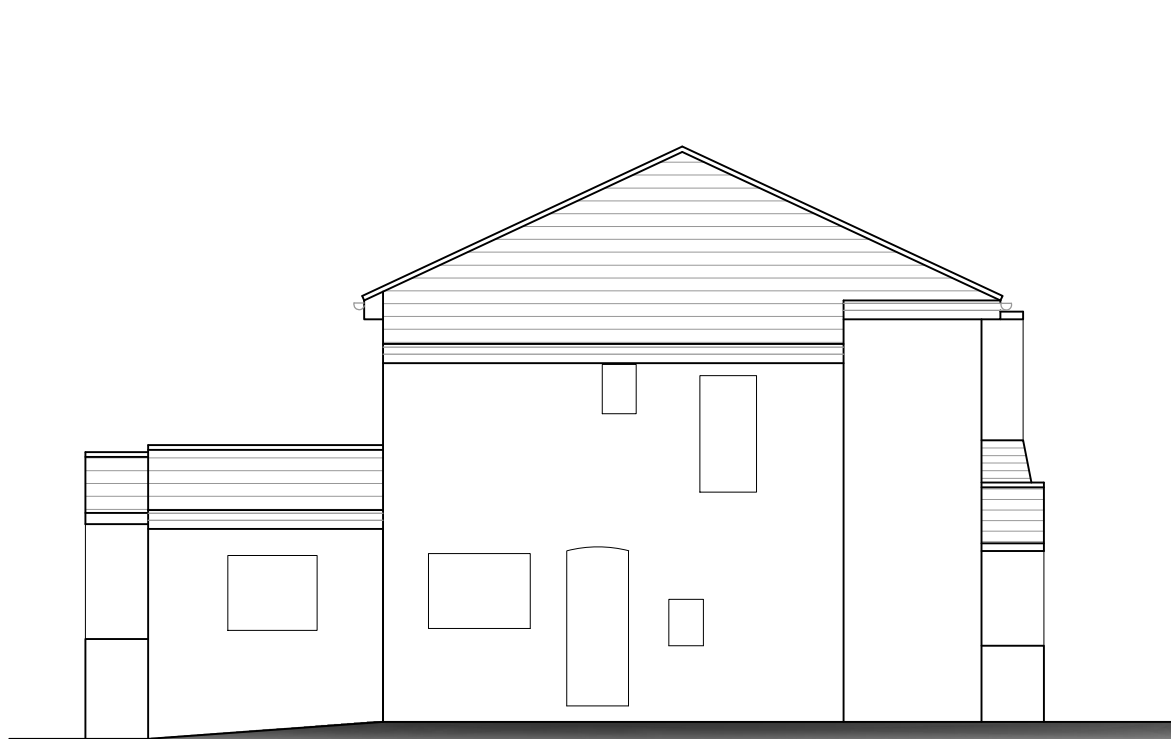

Front Elevation
As Existing

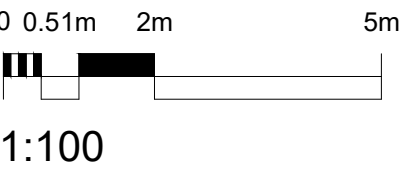

Side Elevation
As Existing

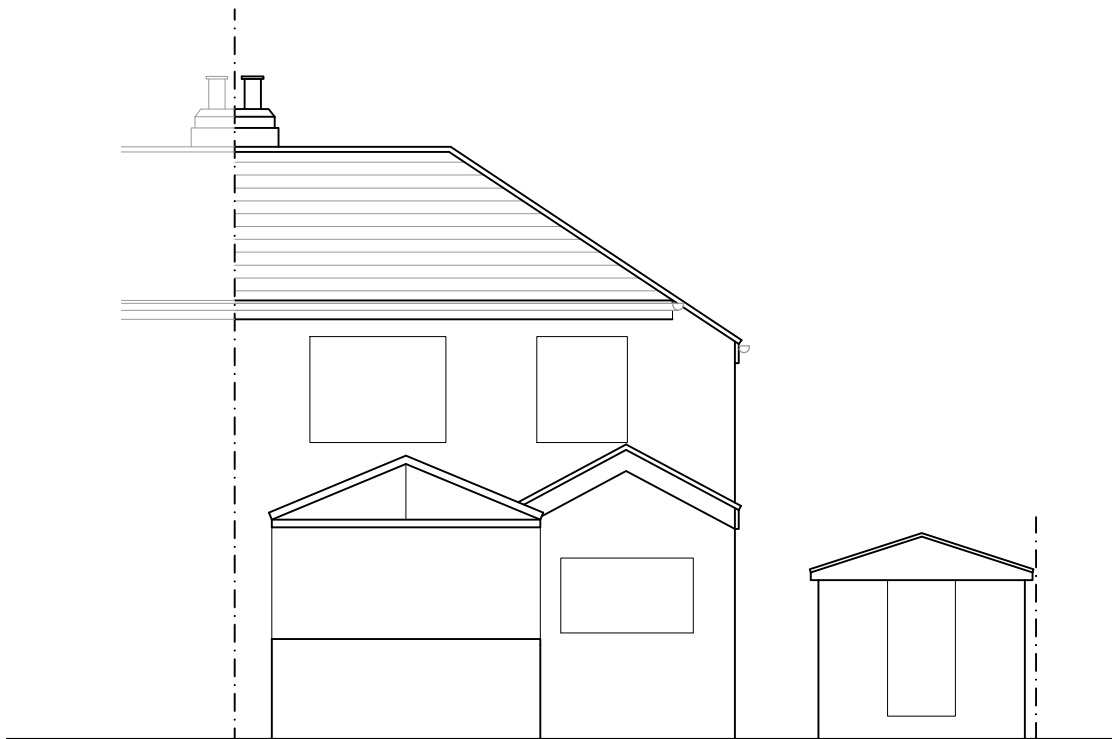

Rear Elevation
As Existing





Photo 1
Rear Elevation




Photo 2
Front Elevation



Location Plan as Existing

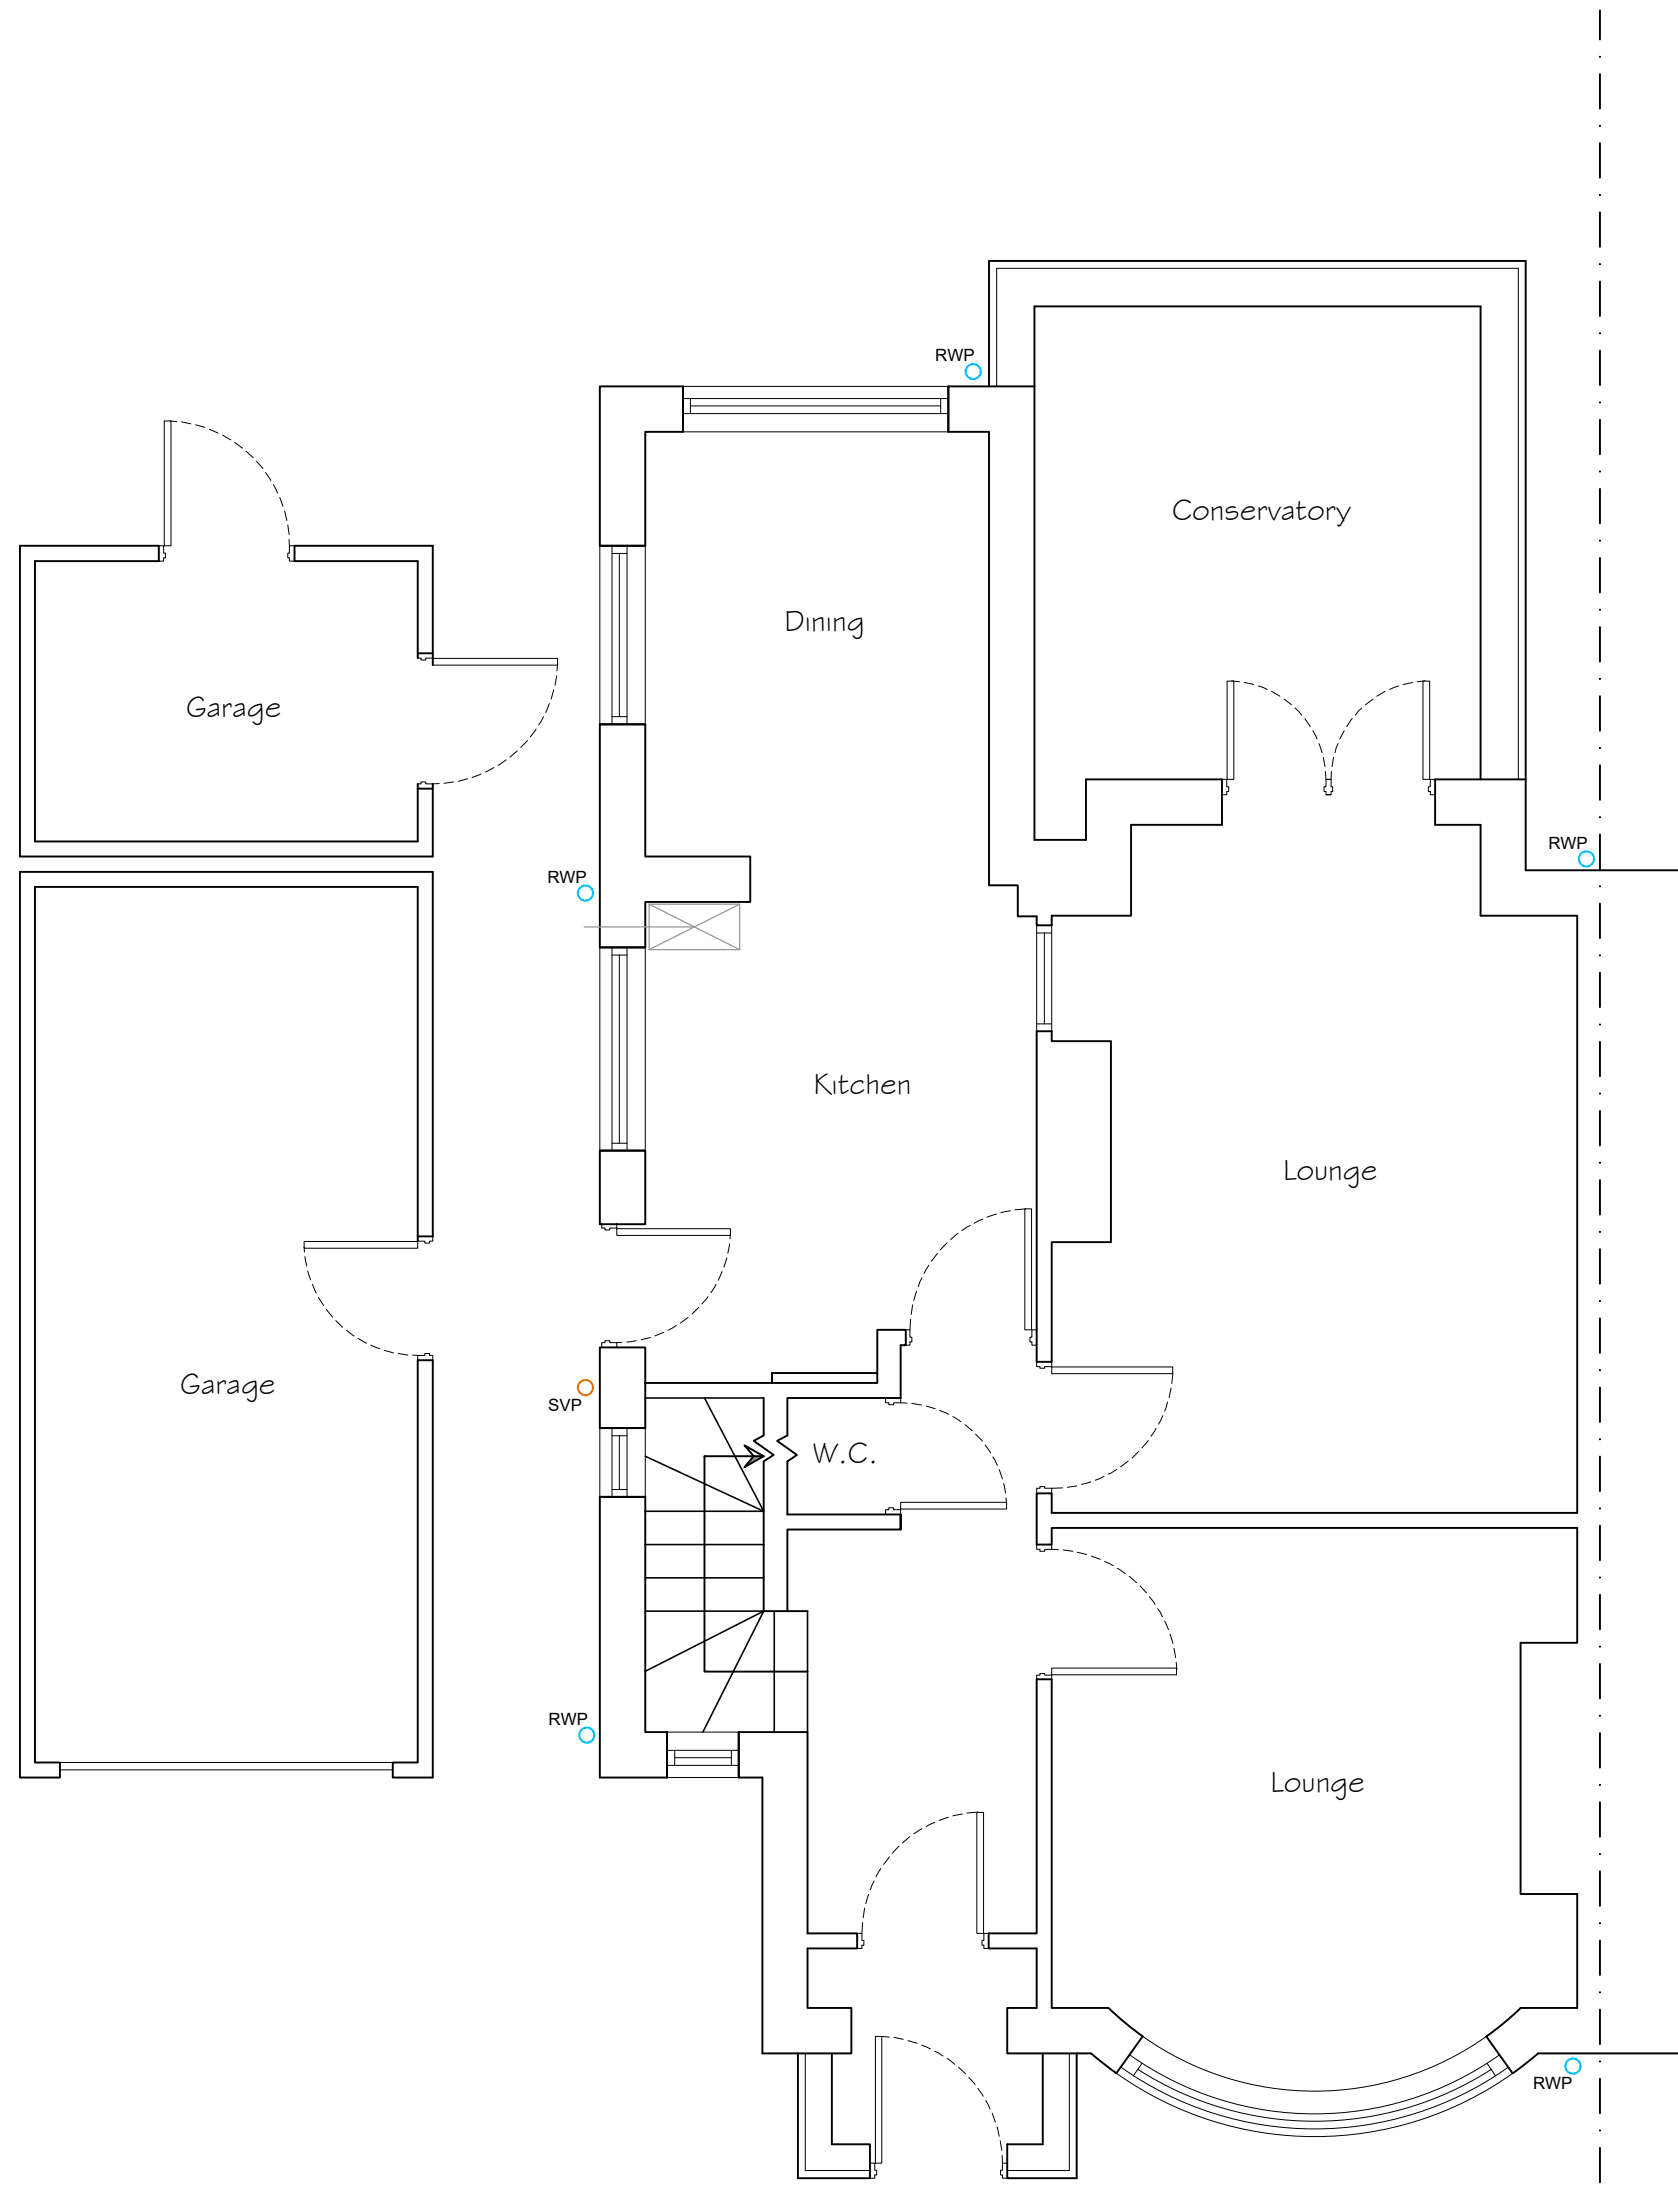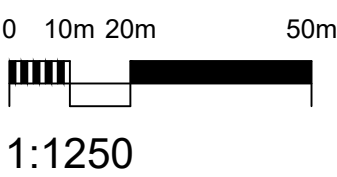

Ground Floor Plan
As Existing

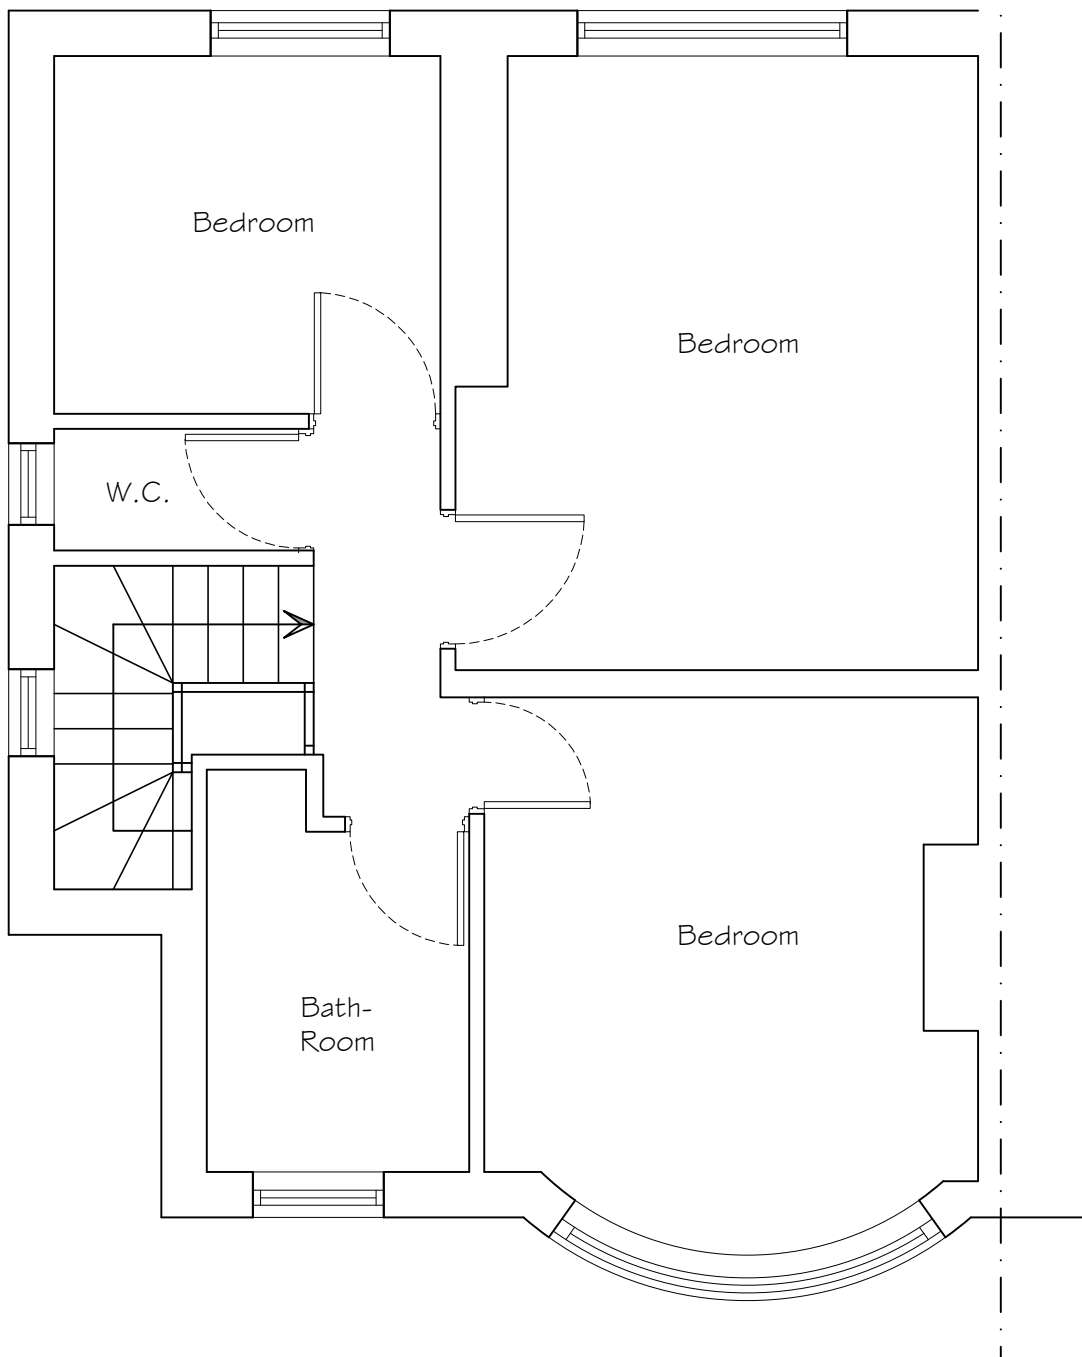


First Floor Plan
As Existing




Photo 3
Front Elevation



Photo 4
Rear Elevation

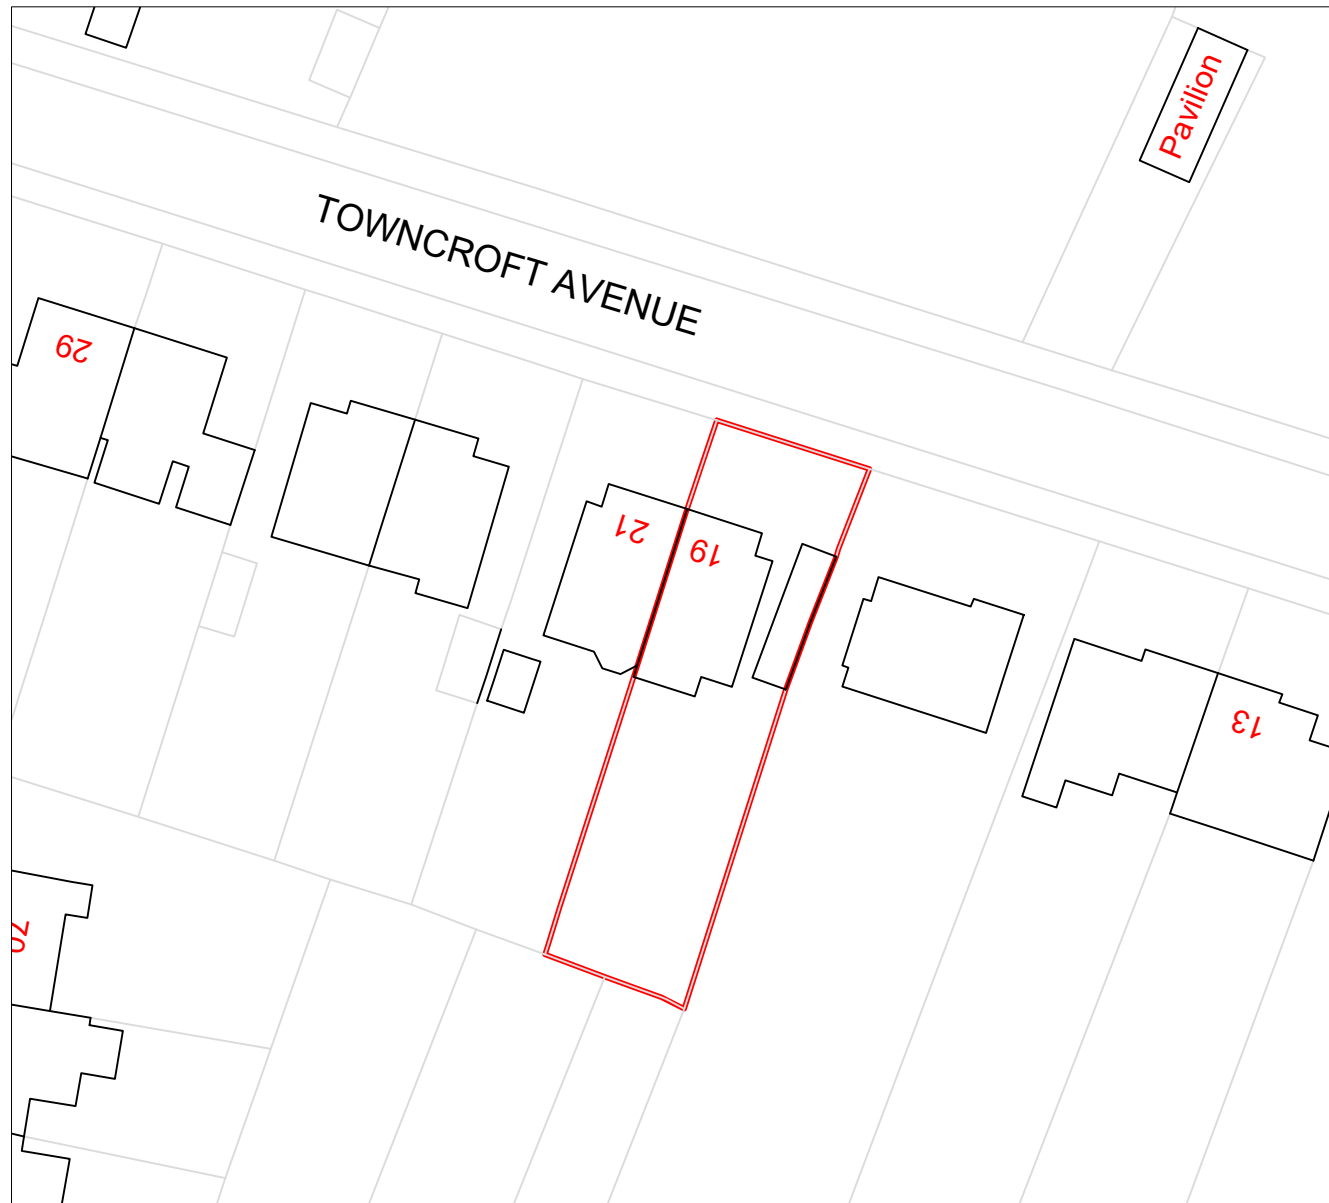

Site Block Plan as Existing

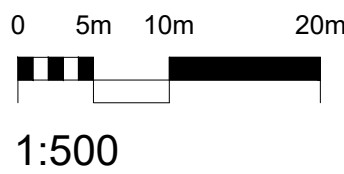

- SYMBOLS, HATCH & LINETYPE KEY
- WARNING SIGNIFICANT HAZARD OR INFORMATION WHICH IS USEFUL
 - ACTION (DO)
 - AVOID OR REFRAIN FROM (DON'T)
 - ON-SITE MEASUREMENTS REQUIRED
 - RELEVANT INFORMATION
 - STRUCTURAL ENGINEER ITEM
 - BUILDING CONTROL ITEM
 - BRICK
 - CONCRETE
 - BLOCK
 - SAND
 - HARDWARE
 - PROPOSED
 - GLAZING
 - OBSCURE GLASS
 - BOUNDARY
 - FOUL DRAINAGE
 - SW DRAINAGE
 - INSULATION
 - DPM, DPC, VCL, FLASHING
 - STRUCTURAL BEAMS
 - DEMOLITION AREAS

DATE	NOTES	BY	REV
06/03/23	Planning Submission	CS	A
02/05/23	Planning Amendments	CS	B
04/05/23	Design Amendments	CS	C
24/05/23	Planning Amendments	CS	D
09/08/23	Planning Amendments	CS	E



Phone: 0161 359 5016 Email: info@cka.design www.ckarchitecturalmanchester.co.uk

PROJECT TITLE Proposed Two Storey Side Extension	CLIENT Debi Halsey 19 Towncroft Avenue, Middleton, M24 5DA	CHK -	DRAWN BY CS
DRAWING STAGE Planning	SCALE 1:50, 1:100 @ A1	STAGE PLN	REV E
SHEET TITLE Plans as Existing	PROJECT NUMBER M24-3519	SHT 001	