



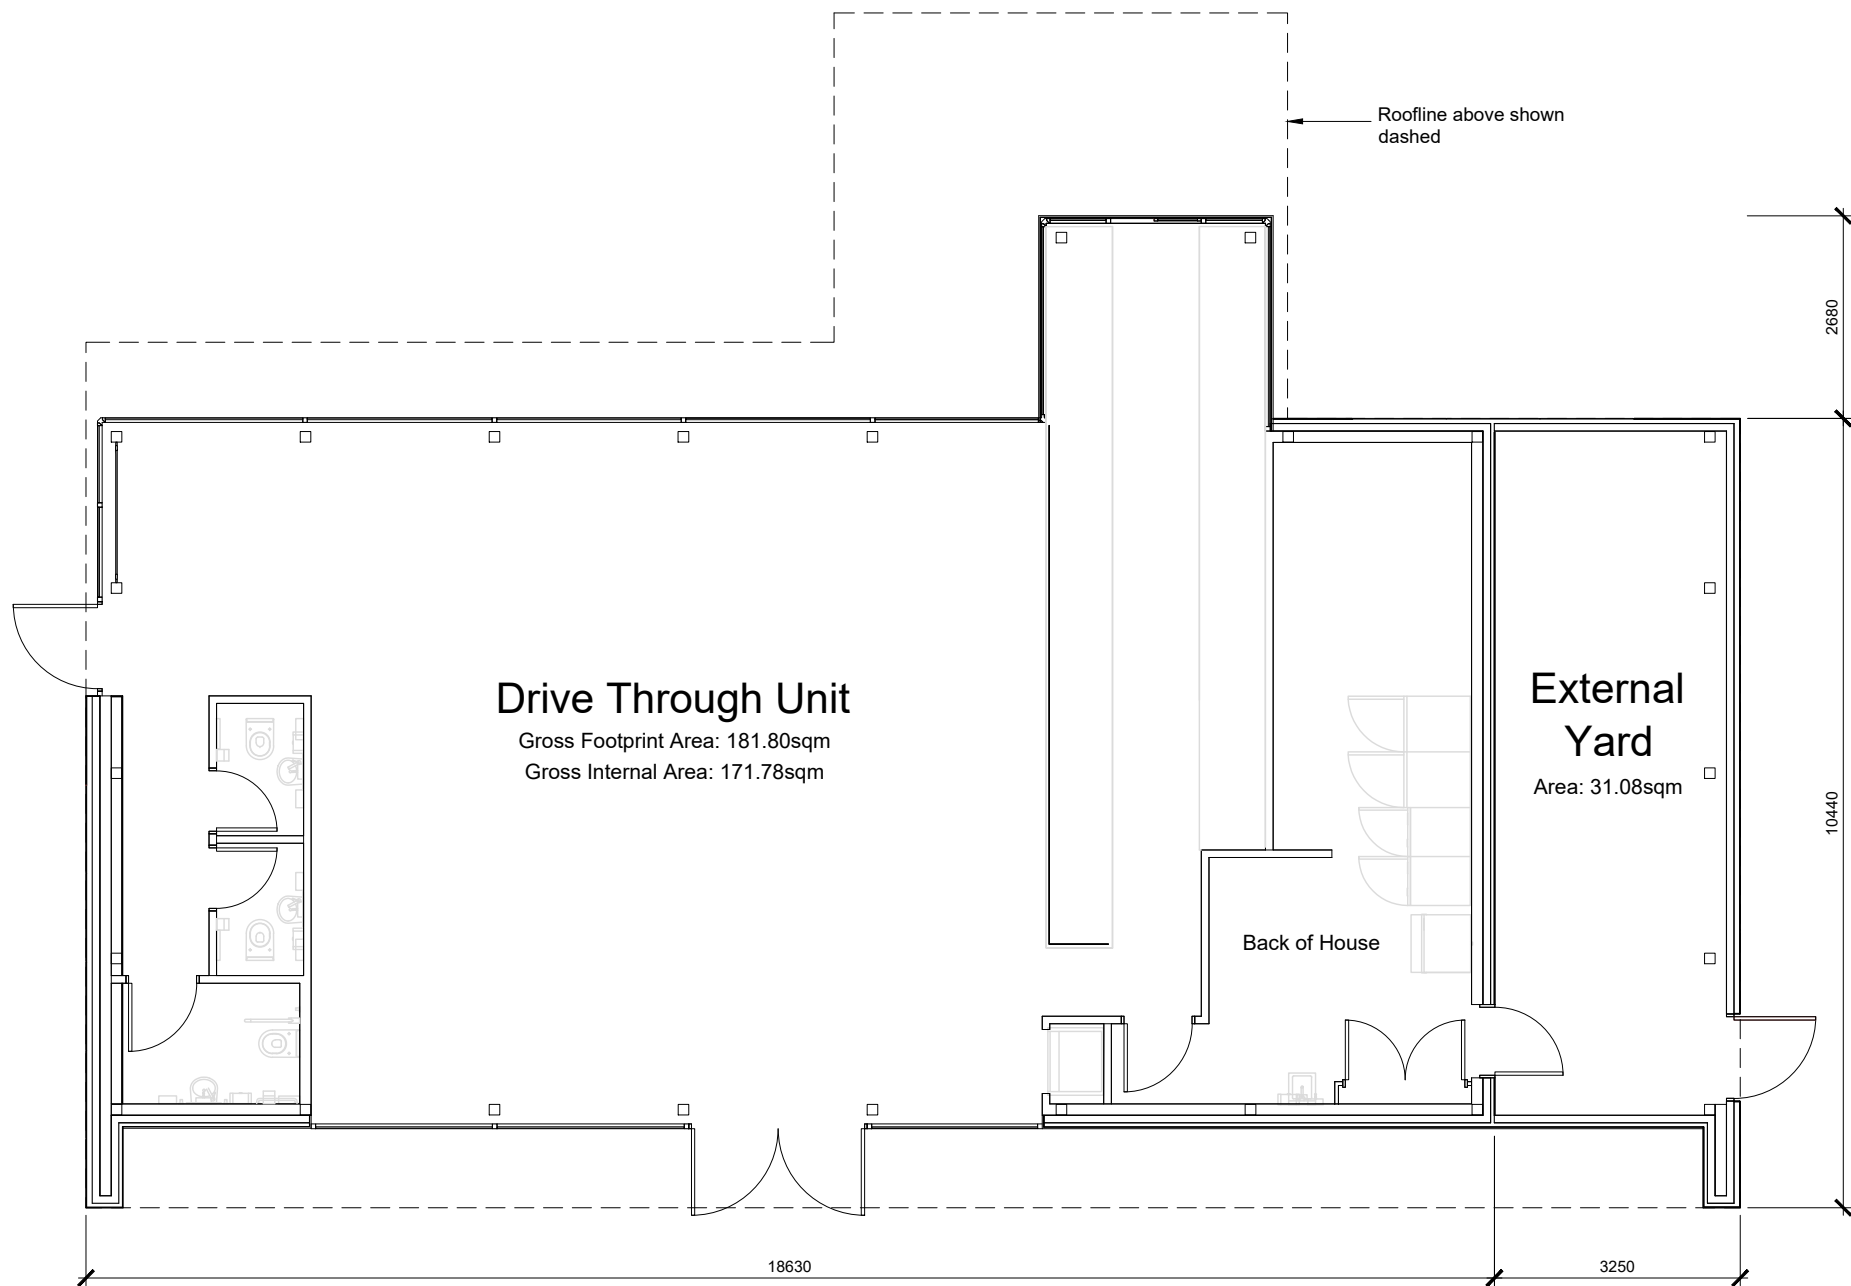


Building Plan

Scale 1:100

 

1:100 Scale Bar

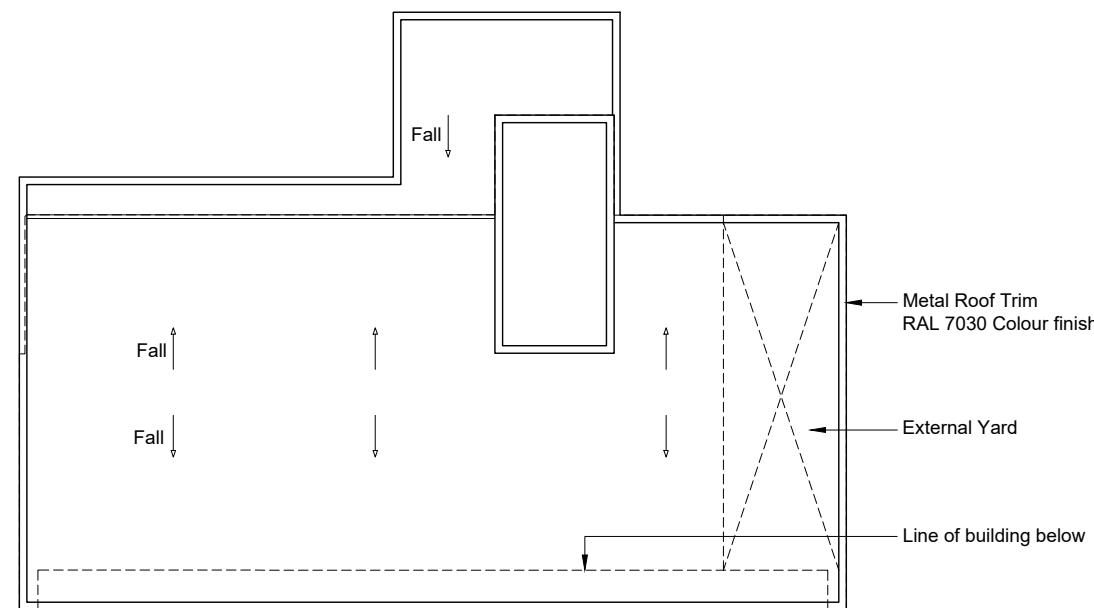

Roof Plan


Scale 1:200



1:200 Scale Bar


Key

- Feature Cladding Facade Panels - Flat Grey
- Timber Feature Cladding
- Glazing Frames - Umbra Grey RAL 7022
- Capping and Flashings - colour to match grey feature cladding

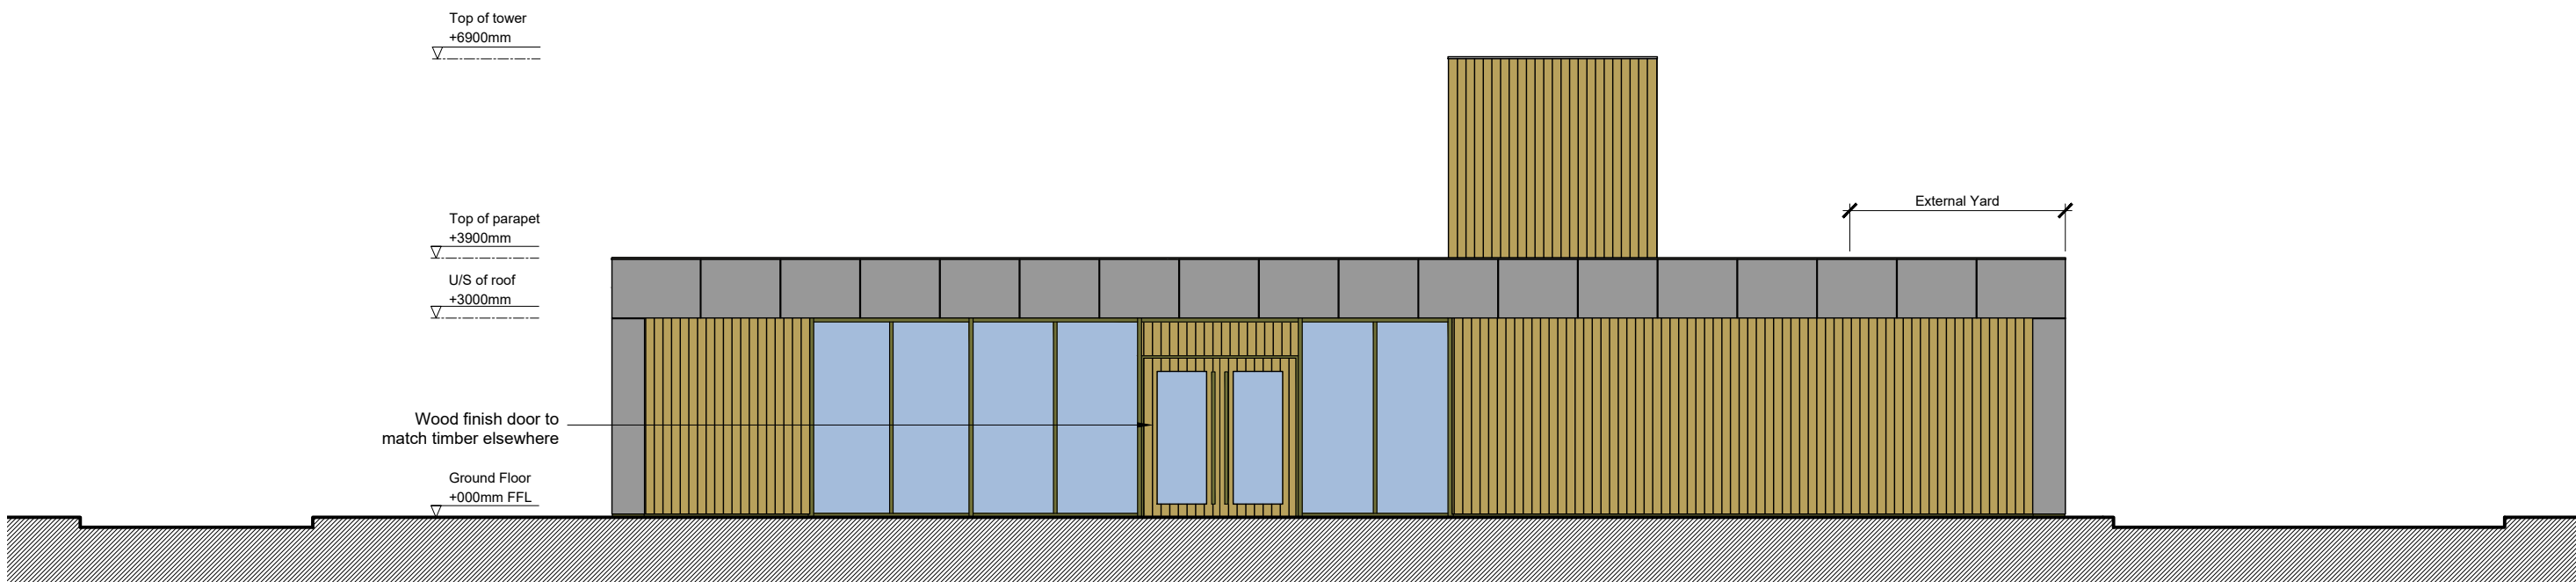


North (Main Entrance) Elevation

Scale 1:100

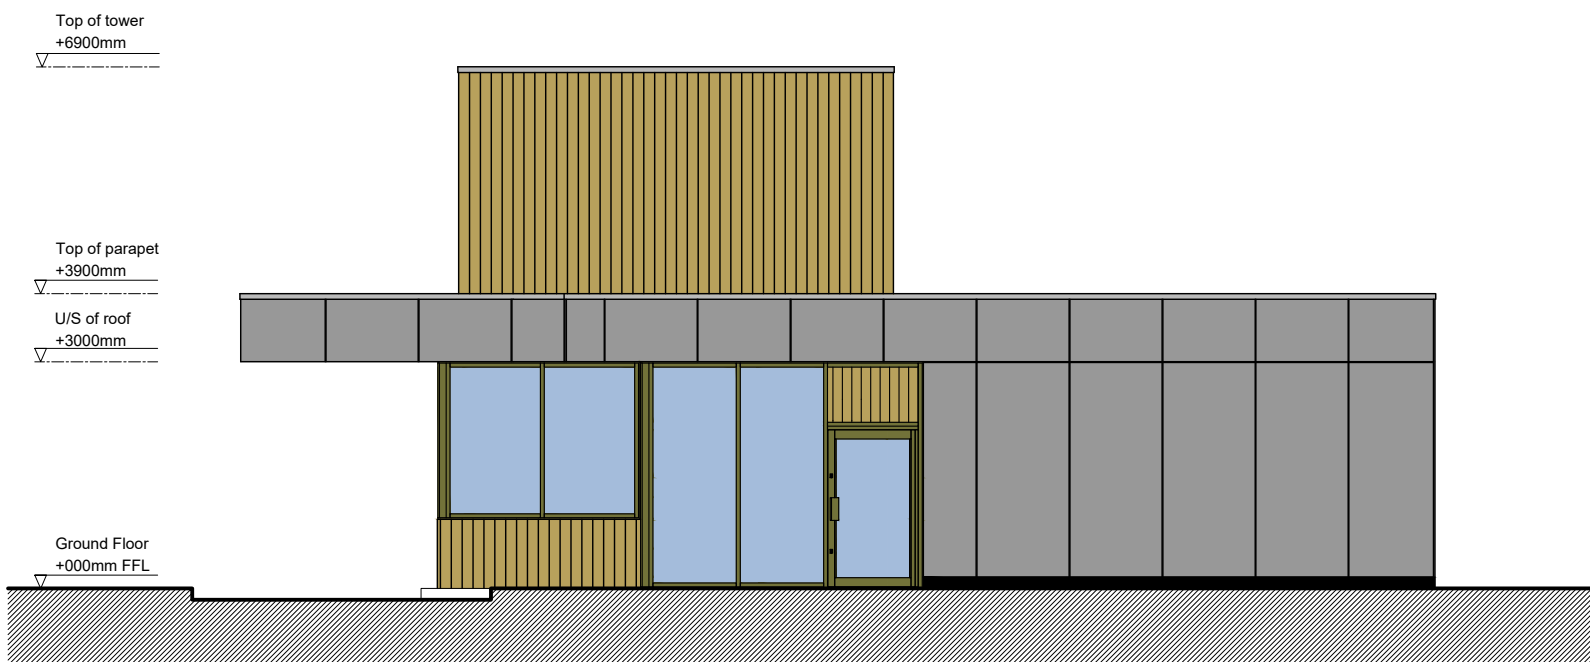


East (Side Entrance) Elevation

Scale 1:100

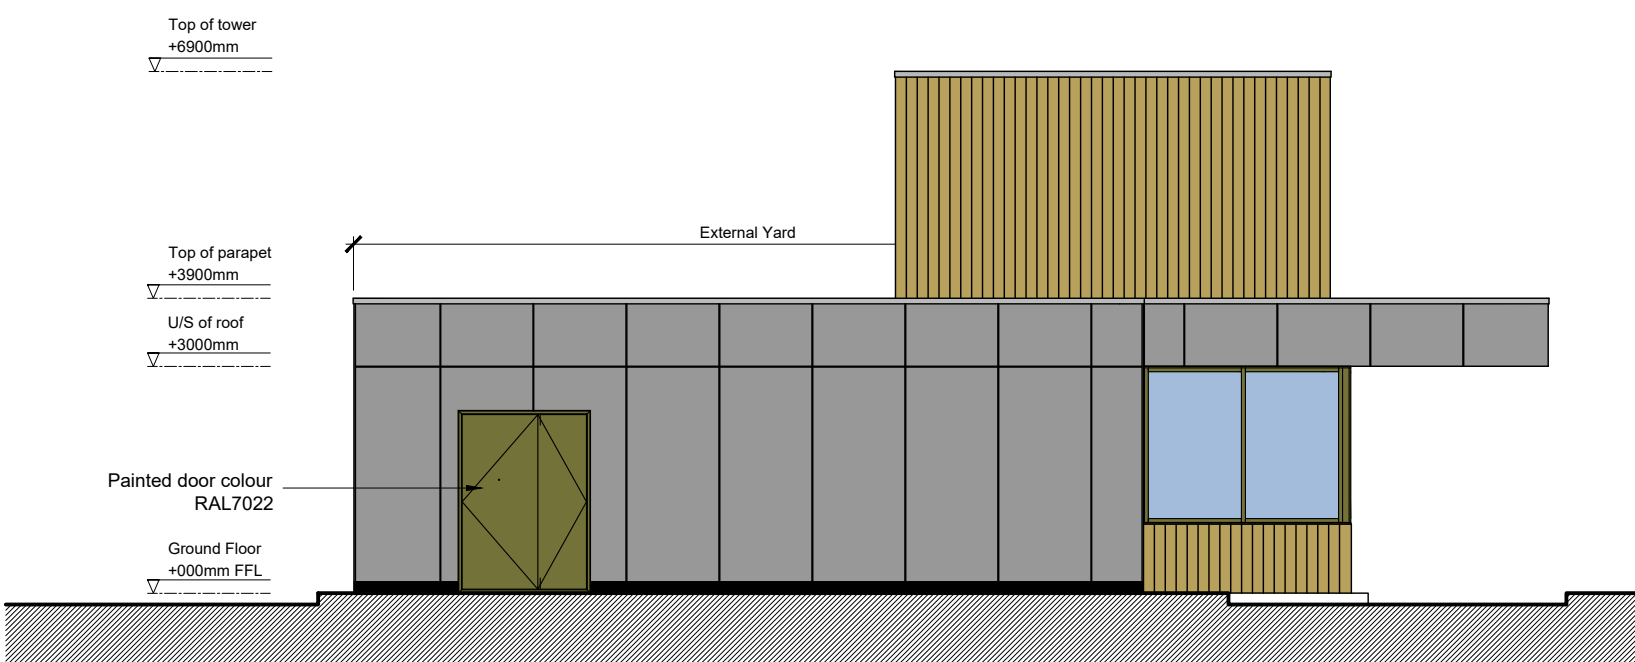

West (Side) Elevation

Scale 1:100

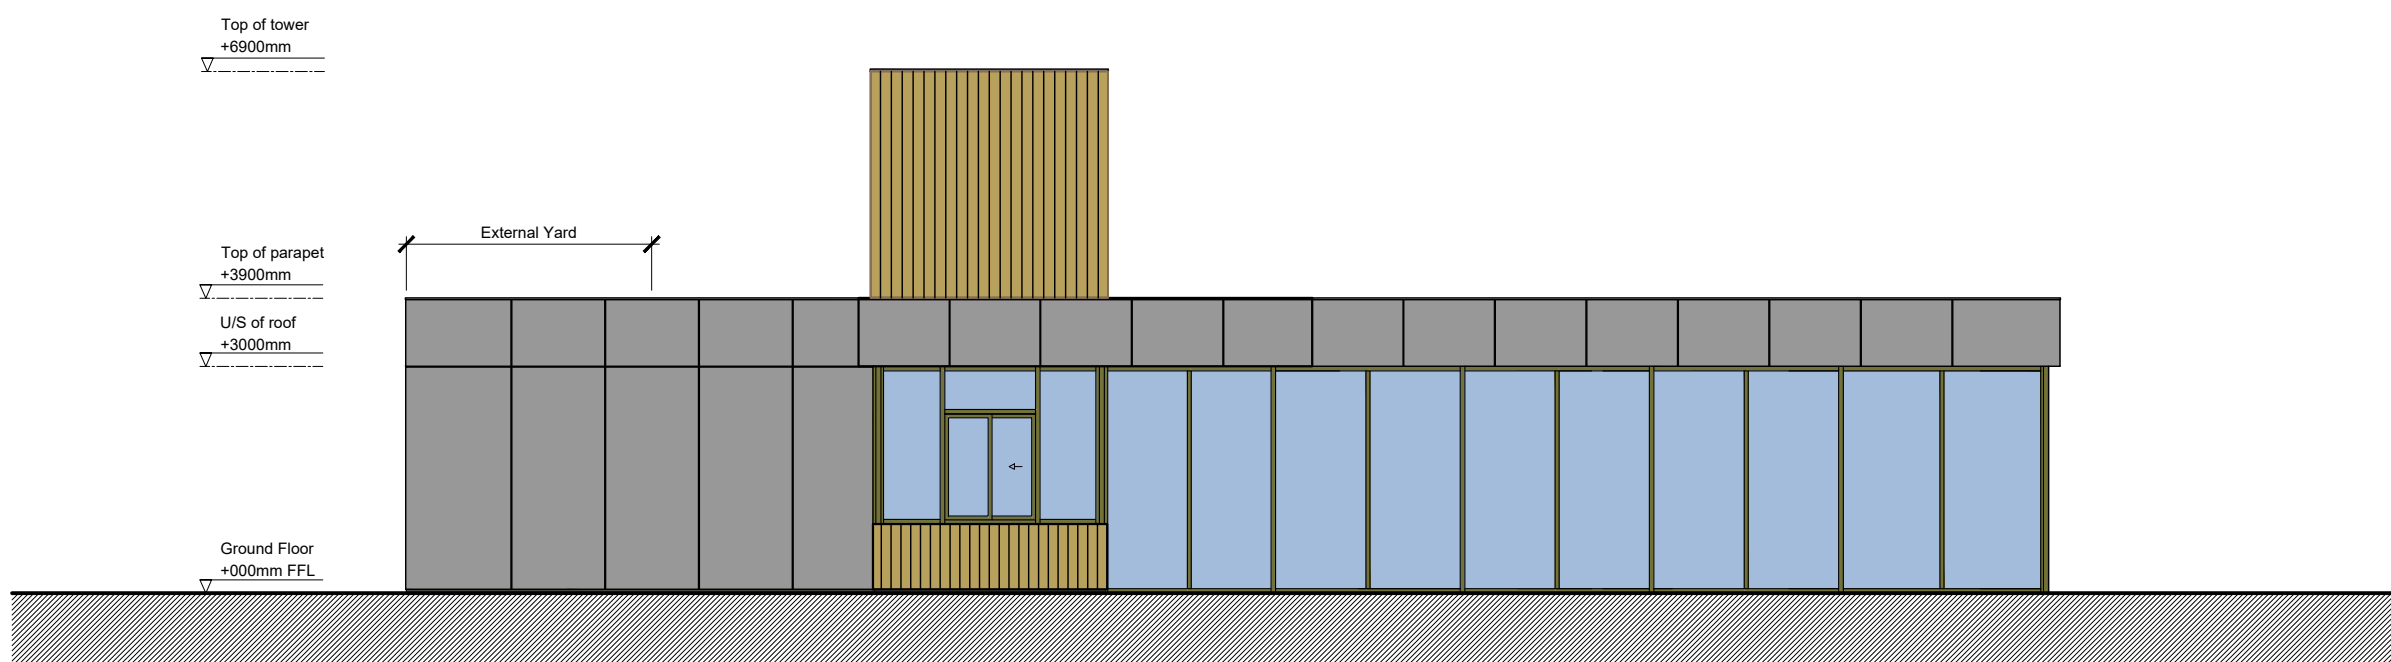

South (Rear / Order Point) Elevation

Scale 1:100

A	16.10.23
REVISIONS	ANNOTATION REVISED
CLIENT	EURO GARAGES LTD
PROJECT	SIR ISAAC NEWTON WAY, ROCHDALE OL16 4PS
TITLE	DRIVE THROUGH UNIT PLANS & ELEVATIONS
DATE	12.10.23
SCALE	1:100 1:200 @ A1
JOB ID	1826
DWG	10a