


AS EXISTING FLOOR PLAN - 1:50

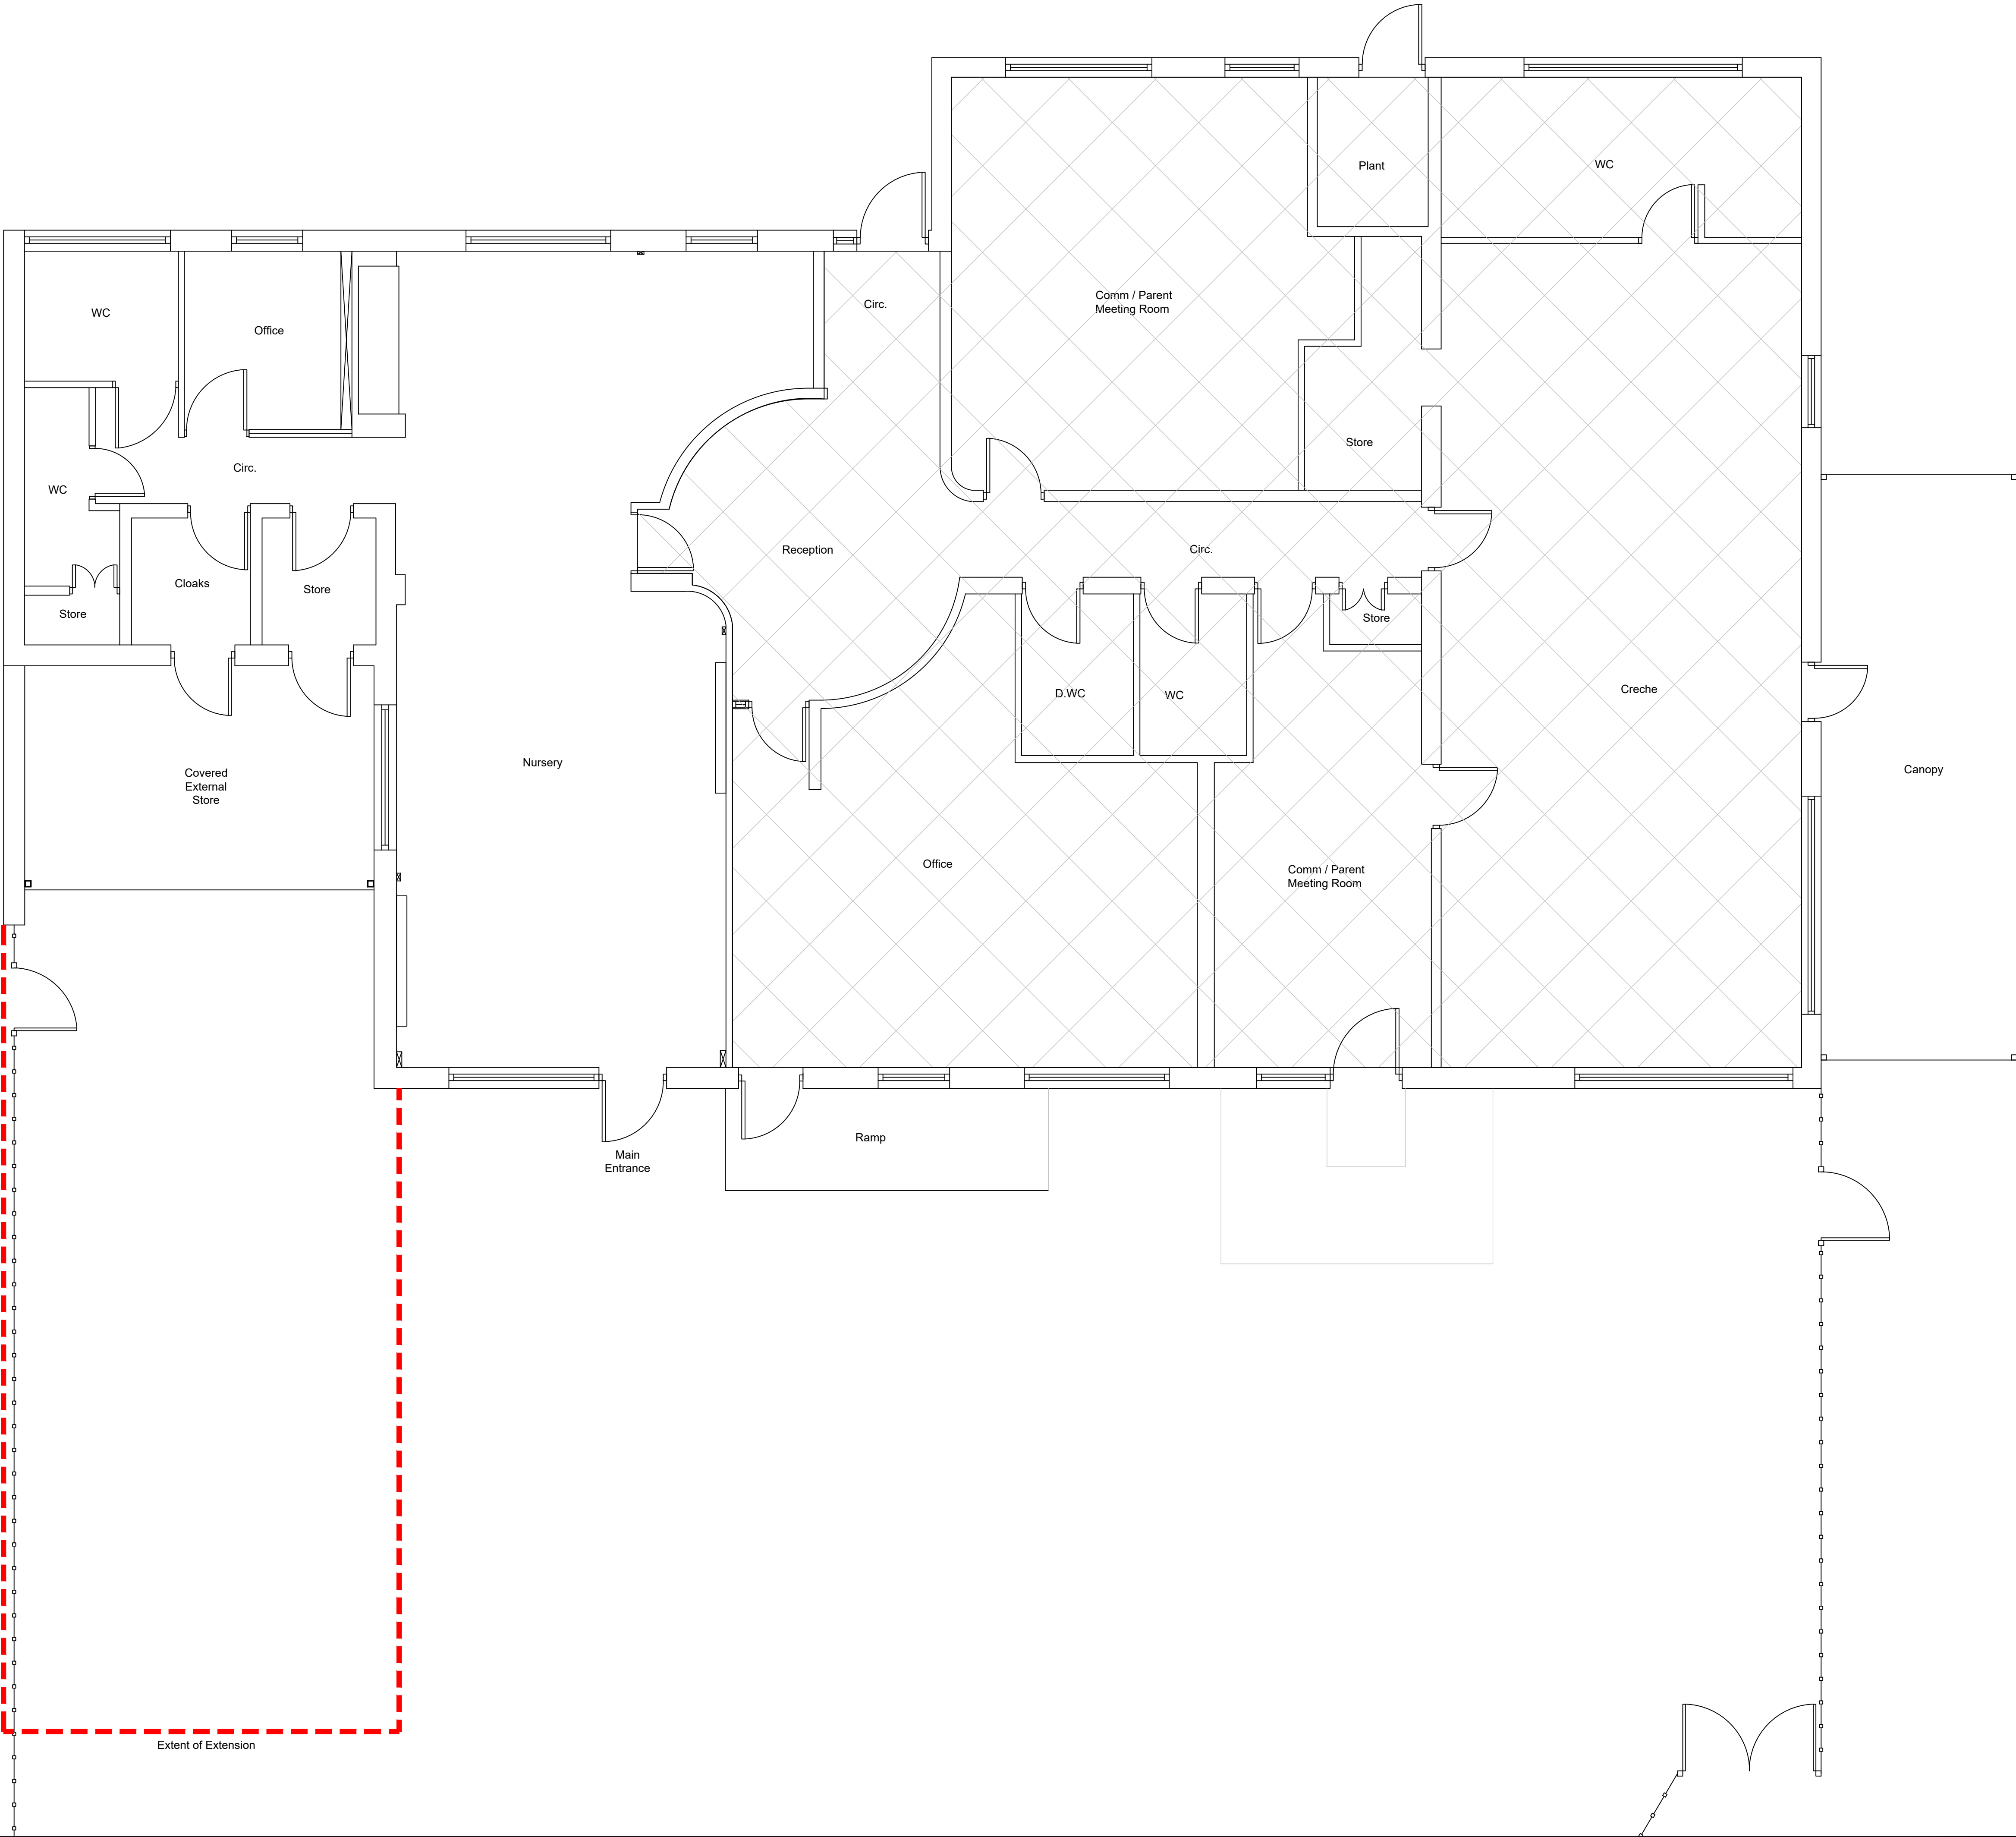

Note:
Contractor is to verify all dimensions and levels on site prior to site works commencement. Under no circumstances are any dimensions or levels to be scaled from this drawing number for the purpose of manufacturing components. Contractor to report any discrepancies to the Designer.

DRAWING KEY

- No works to be undertaken.
- Denotes extent of proposed extension.
- Denotes existing 1500mm high roll top fencing and matching gates - Colour: Green

REVISION		DESCRIPTION			DATE
--		PLANNING			MAR 24
SCALE	1:50		SIGNATURE	DATE	
		DRAWN	JC	MAR 2024	
ORIGINAL SIZE	A1	CHECKED	LK	MAR 2024	
		APPROVED	MB	MAR 2024	
This drawing is copyright and may not be reproduced or made use of unless expressly agreed by M Bradbury Consulting Ltd					
CLIENT					
The Board of Governors Deepish Primary Adademy Derby Street Rochdale OL11 1LT					
PROJECT					
S.E.N Building Redevelopment & Safeguarding Works					
 Bradbury CONSULTING CHARTERED SURVEYORS 59 Wilmslow Road, Handforth, Cheshire, SK9 3EN WEB: www.bradbury-consulting.co.uk TEL: 01625 522 209					
TITLE					
As Existing Annexe Building					
JOB NUMBER					
2023.036					
DRAWING NUMBER					
2023.036.PL02					