




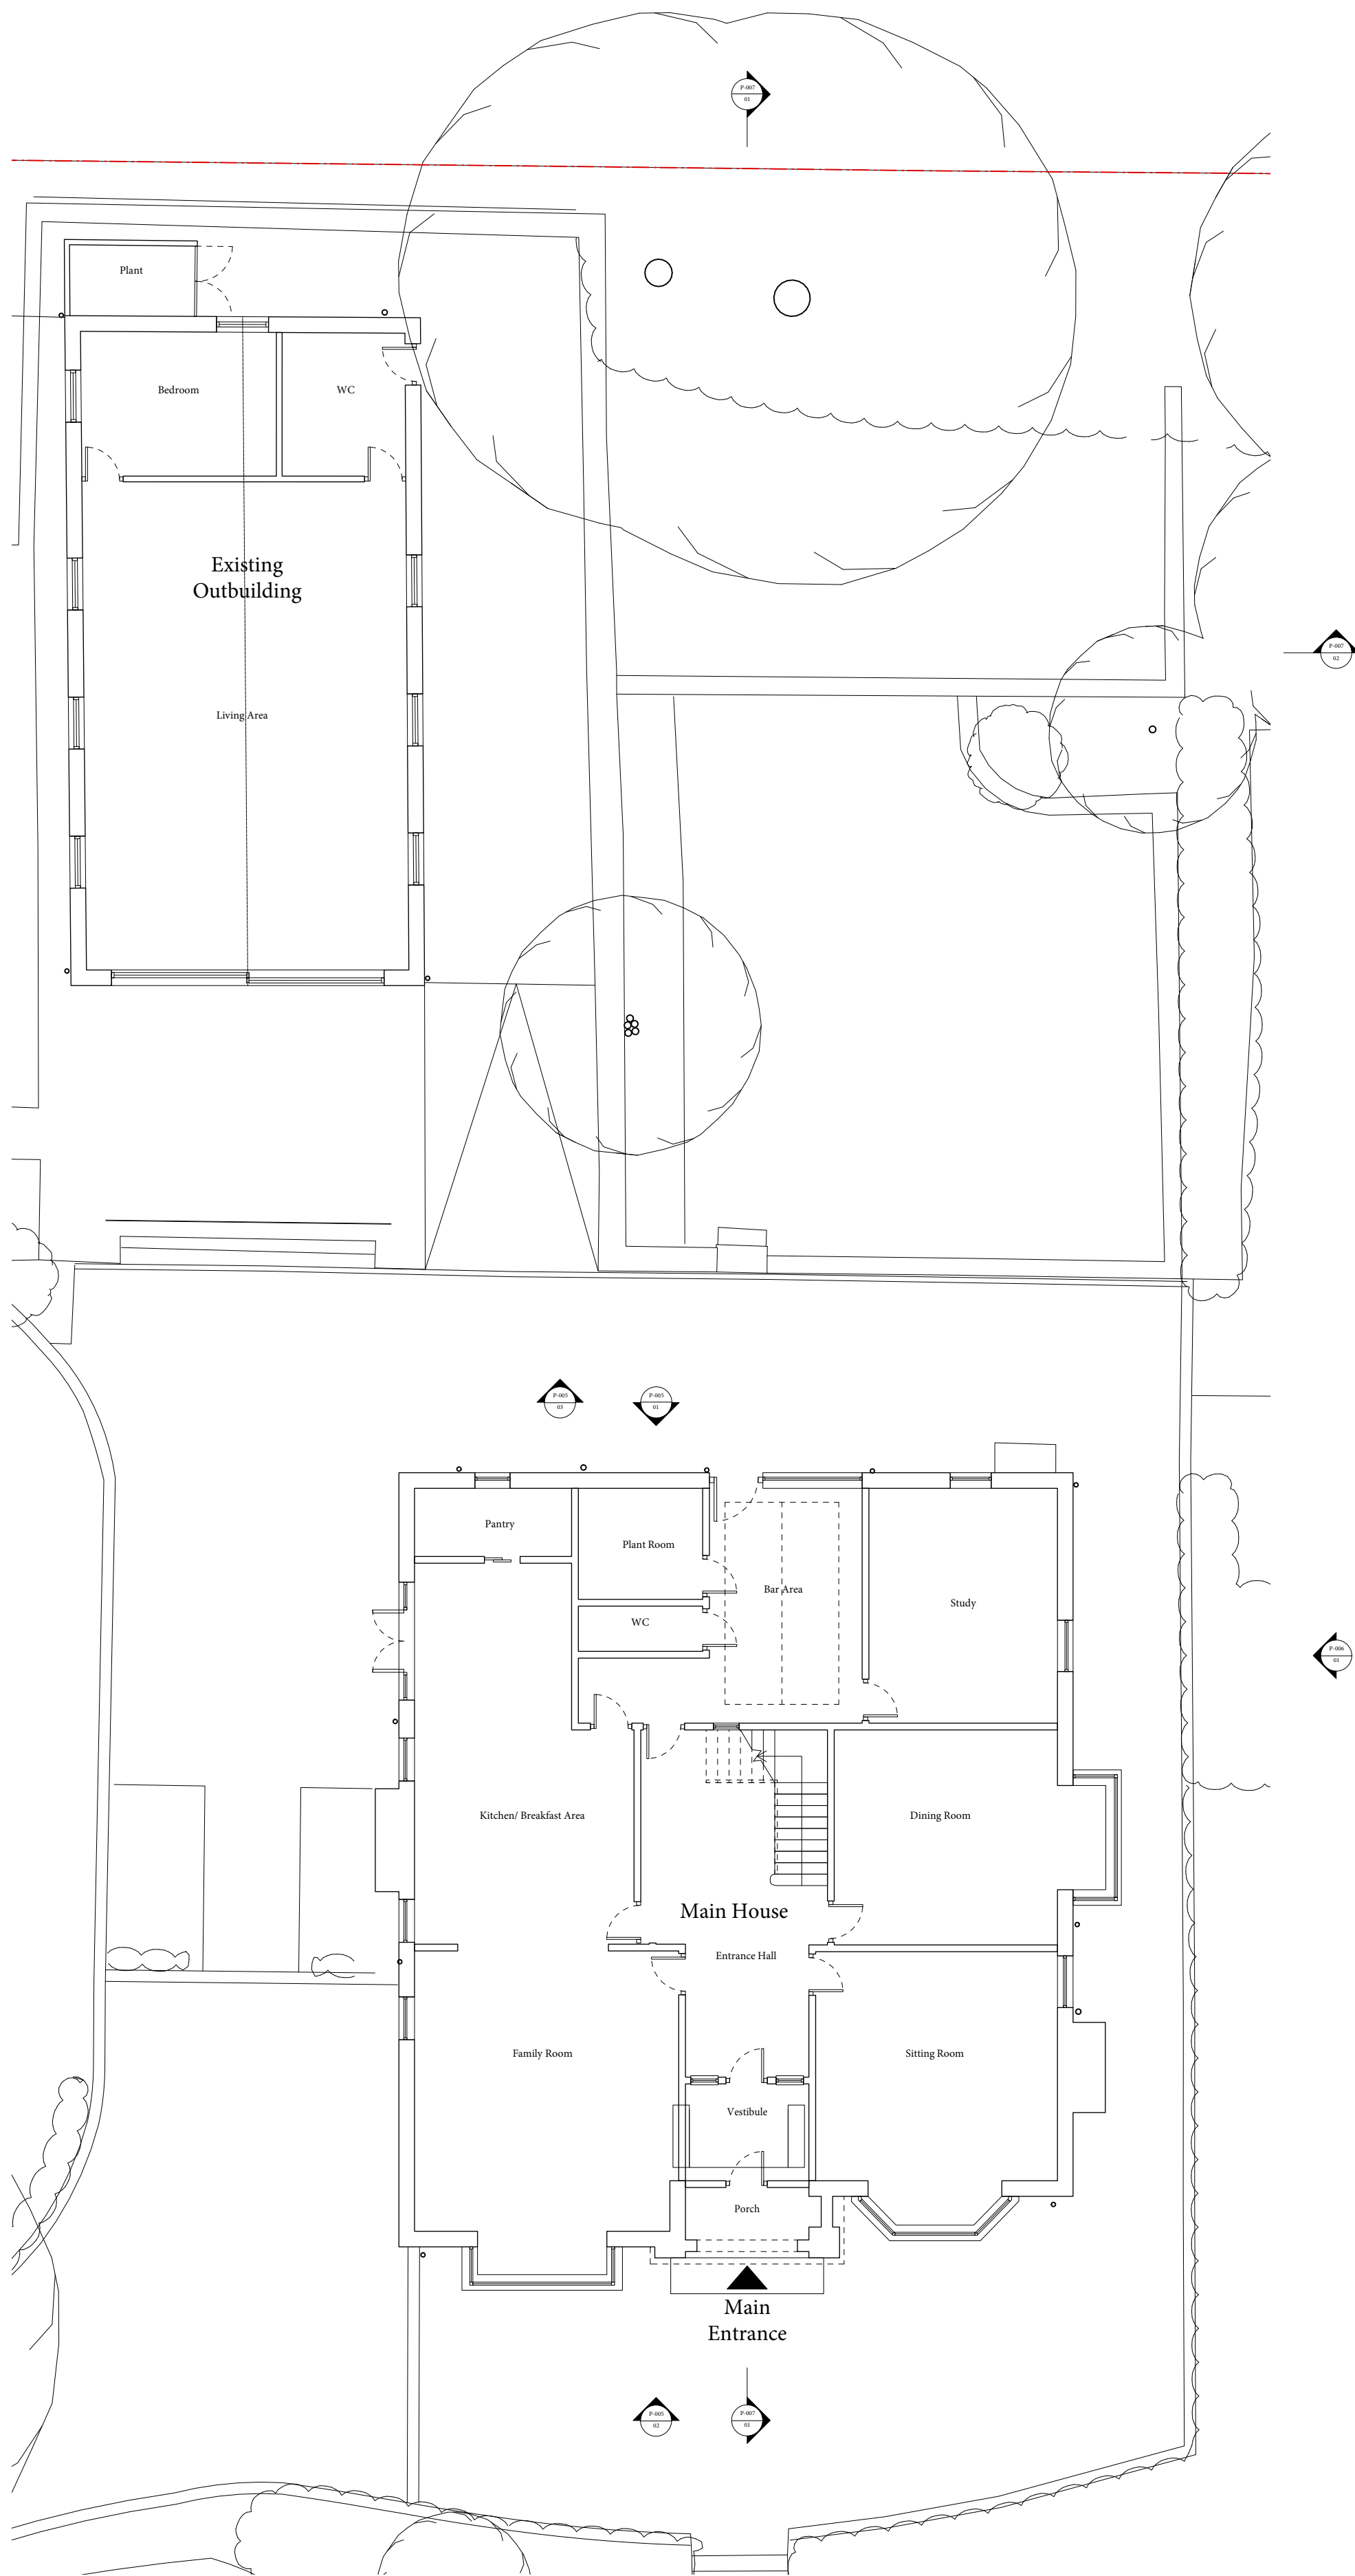

01 Existing Ground Floor Plan


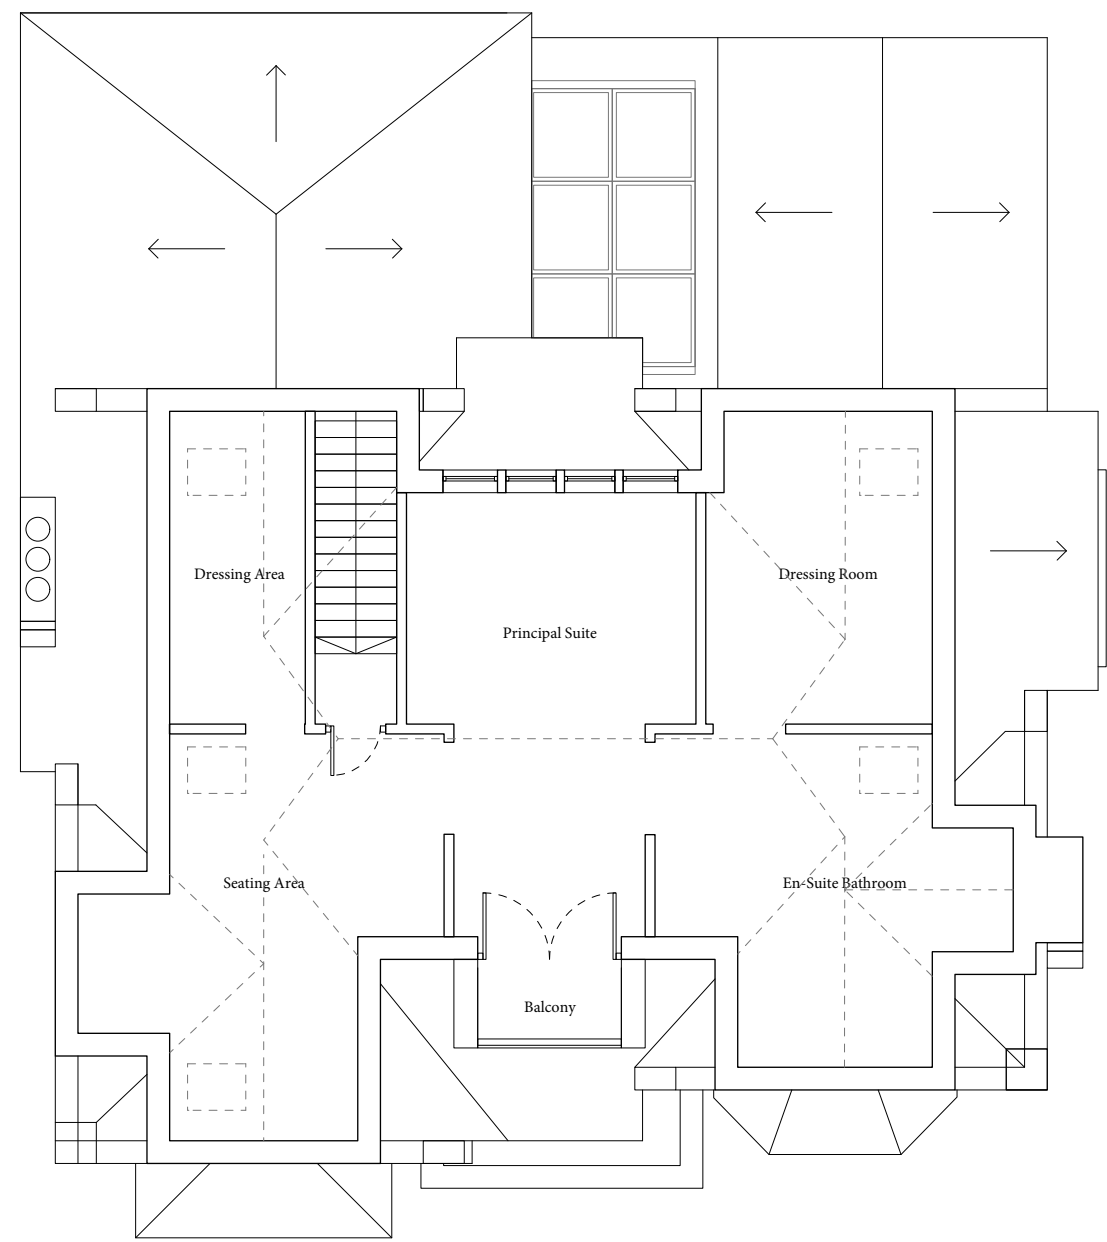


03 Existing Second Floor Plan

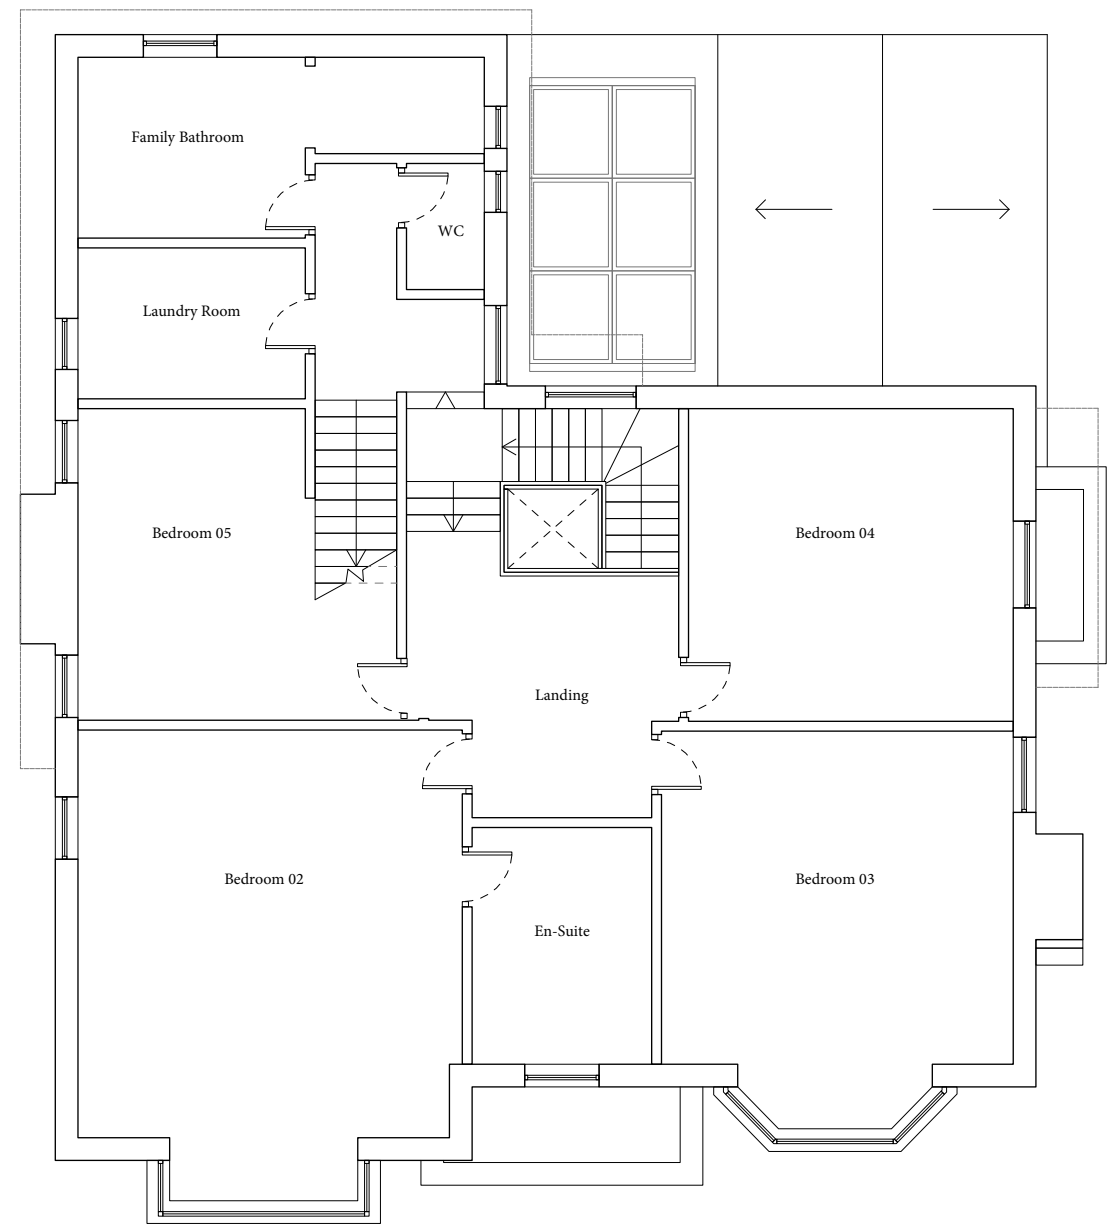

02 Existing First Floor Plan

General Notes:
This drawing is the copyright of Egg Architecture Ltd and must not be reproduced without written permission.
Responsibility is not accepted for errors made by others in scaling from this drawing.
All construction information should be taken from figured dimensions only.
Unless noted otherwise all dimensions are in millimeters.
All dimensions to be checked on site.
These drawings are not for construction.
Drawings to be read in conjunction with Architectural Specification and Schedules, Fire Strategy and the Design Risk Register.
Drawings to be read in conjunction with all relevant Consultants' information and manufacturer's guidelines.
Discrepancies must be reported before proceeding.
Airtightness, damp proofing and weatherproofing are the responsibility of the Contractor unless stated otherwise.
Membranes may not be shown at this scale, for the graphic clarity of the drawing, refer to Architectural Specification for further detail.
Indicative furniture shown for illustrative purposes, subject to Client confirmation.
If in doubt, ask.

  

Key:

--- Site Boundary

Rev.	Date	Description
 e-gg 112 Finsbury Business Centre 40 Bowling Green Lane, London EC1A 1NE studio@e-gg.co.uk		
Client Mr & Mrs Whiteside		
Project Name Rainshore House		
Drawing Existing Floor Plans - GF, 1F & 2F		
Job No. 093	Dwg No. P-003	Revision 00
Status Planning	Scale 1:100@A1	Issue Date 24-05-24