




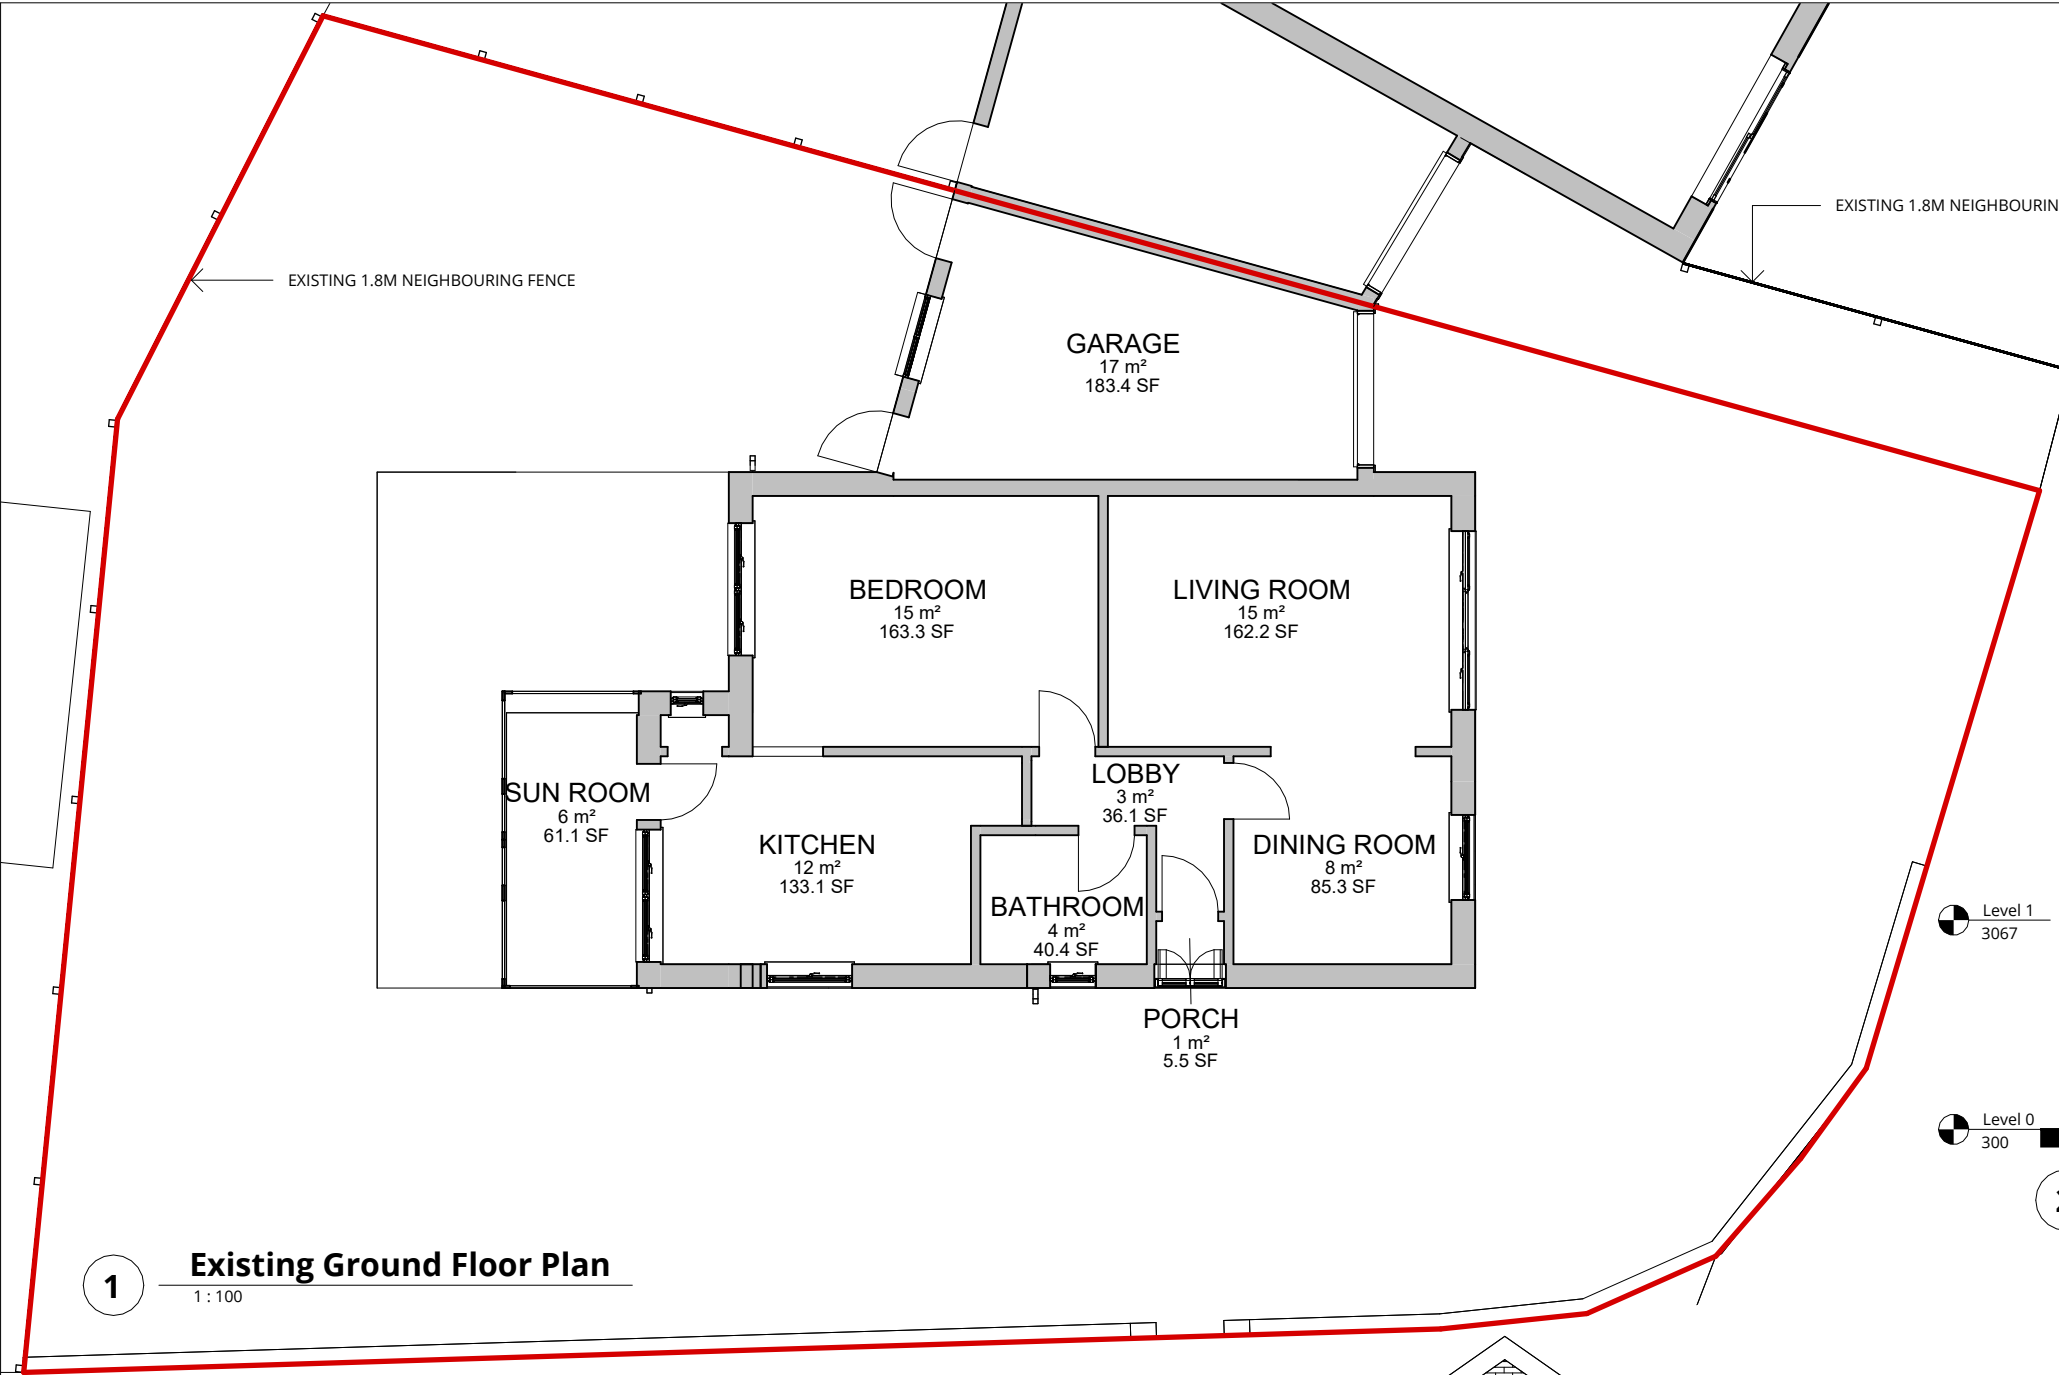


1 Existing Ground Floor Plan  
1 : 100

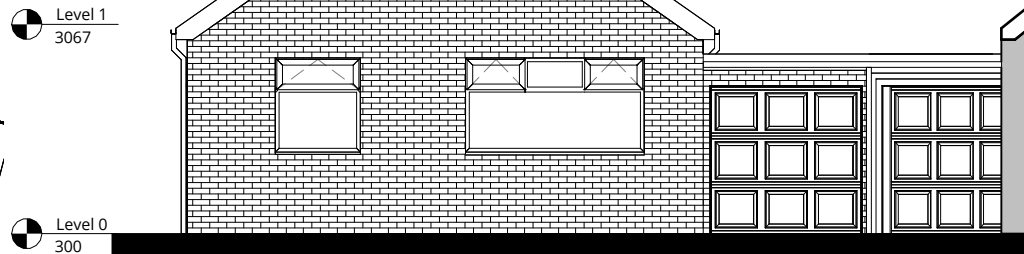


3 Existing Front Side Elevation  
1 : 100

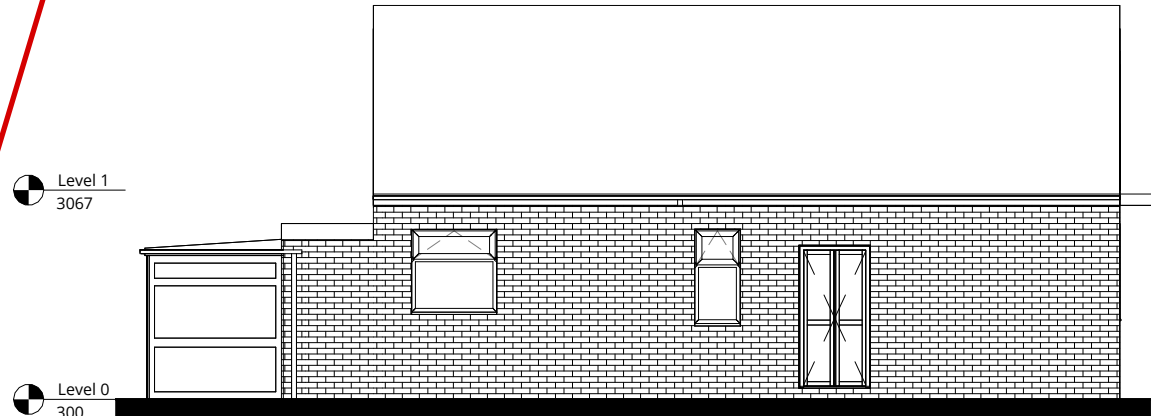


2 Existing Front Elevation  
1 : 100

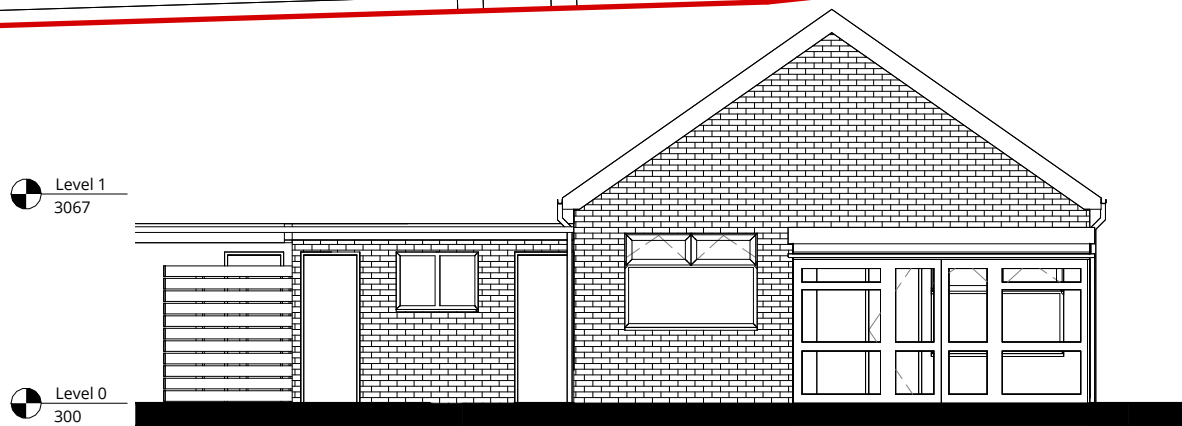

4 Existing Rear Side Elevation  
1 : 100

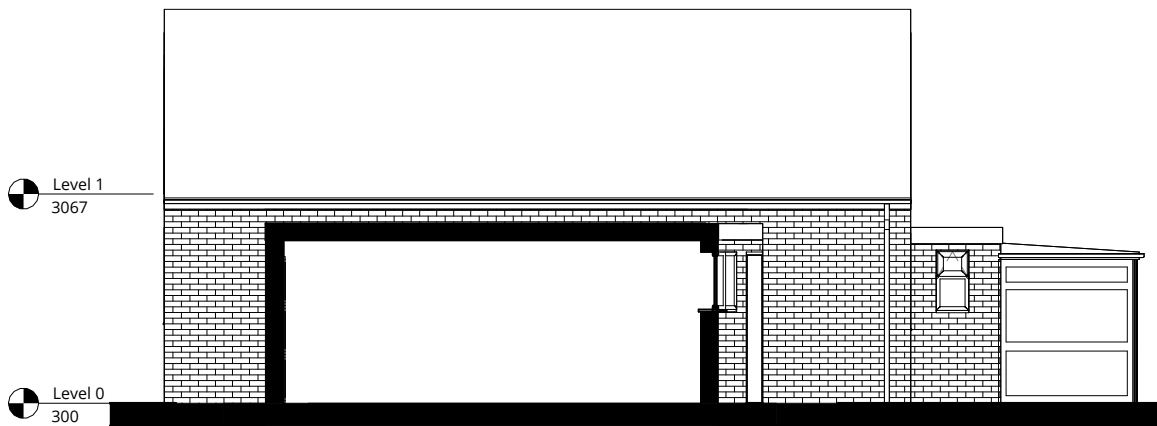

5 Existing Rear Elevation (Through Garage)  
1 : 100

 

RALA SHALL HAVE NO RESPONSIBILITY FOR ANY USE MADE OF THIS DOCUMENT OTHER THAN FOR THAT WHICH IT WAS PREPARED AND ISSUED. ALL DIMENSIONS SHOULD BE CHECKED ON SITE. DO NOT SCALE FROM THIS DRAWING

ANY DRAWING ERRORS OR DIVERGENCIES SHOULD BE BROUGHT TO THE ATTENTION OF RALA AT THE ADDRESS SHOWN BELOW.

DRAWINGS SHALL BE READ IN CONJUNCTION WITH THE FOLLOWING BEFORE WORK COMMENCES:

- THE CDM DESIGN ISSUES REGISTER
- THE RALA RISK SERIES OF DRAWINGS
- THE PROJECT CDM RISK REGISTER

## NOTES

|     |                             |    |    |          |
|-----|-----------------------------|----|----|----------|
| P00 | First Issue                 | RB | RB | 19/08/23 |
| P01 | Planning Issue              | RB | RB | 11/09/23 |
| P02 | Extended Pre Planning Issue | RB | RB | 14/03/24 |

| REVISION | DESCRIPTION | DRAWN | CHECKED | DATE |
|----------|-------------|-------|---------|------|
|----------|-------------|-------|---------|------|

| REVISION | DESCRIPTION | DRAWN | CHECKED | DATE |
|----------|-------------|-------|---------|------|
|----------|-------------|-------|---------|------|

CLIENT

11 Hackford Close,  
Brandlesholme,  
Bury,  
Greater Manchester,  
BL8 1XP  
United Kingdom

T +44 [0]7564 361 972

Rachel Ann Lucy  
**RAL**  
Architect

PROJECT TITLE  
35 Milnrow Road

RDP JOB NUMBER  
P0045

ISO 27001 CLASSIFICATION  
Planning

DRAWING TITLE  
Existing Plans & Elevations

DRAWING No.  
MNR-RALA-ZZ-XX-DR-A-(PL)-0001

SCALE  
@ A3

1 : 100

DATE FIRST ISSUED  
17/08/23

REVISION  
P02