


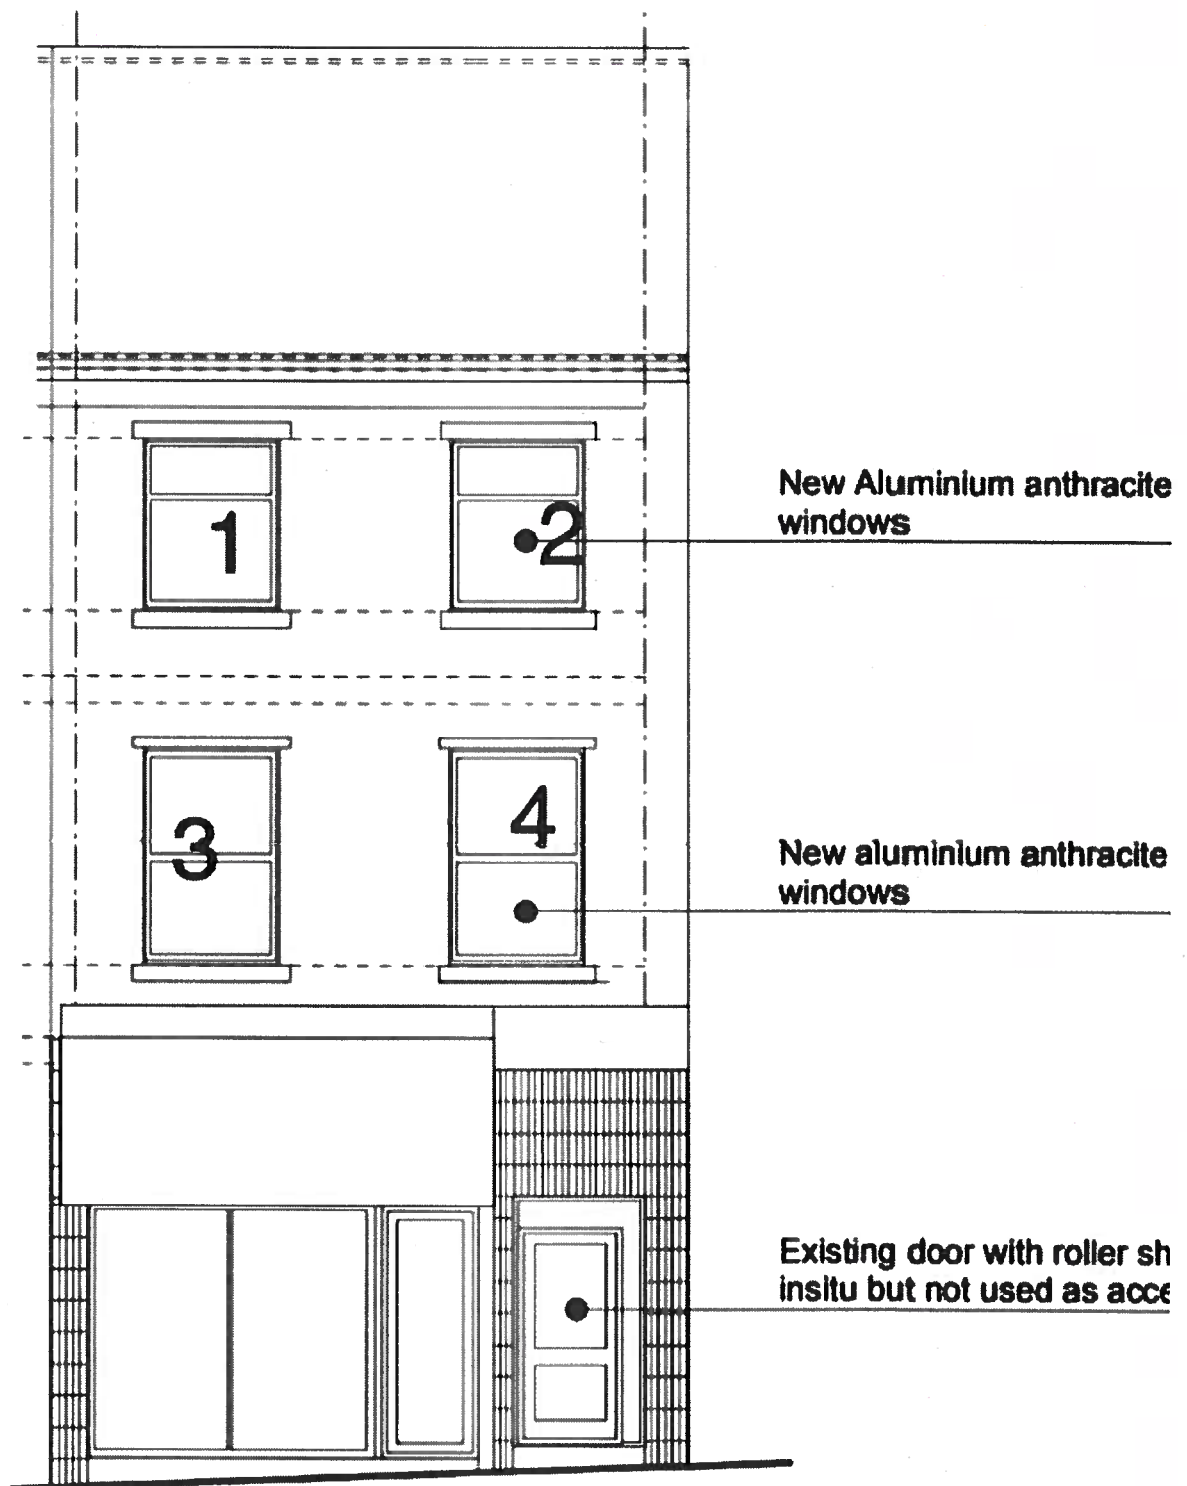

PROPOSED FRONT ELEVATION Scale 1:100



PROPOSED FRONT ELEVATION Scale 1:100

