




PLANS & ELEVATIONS AS EXISTING

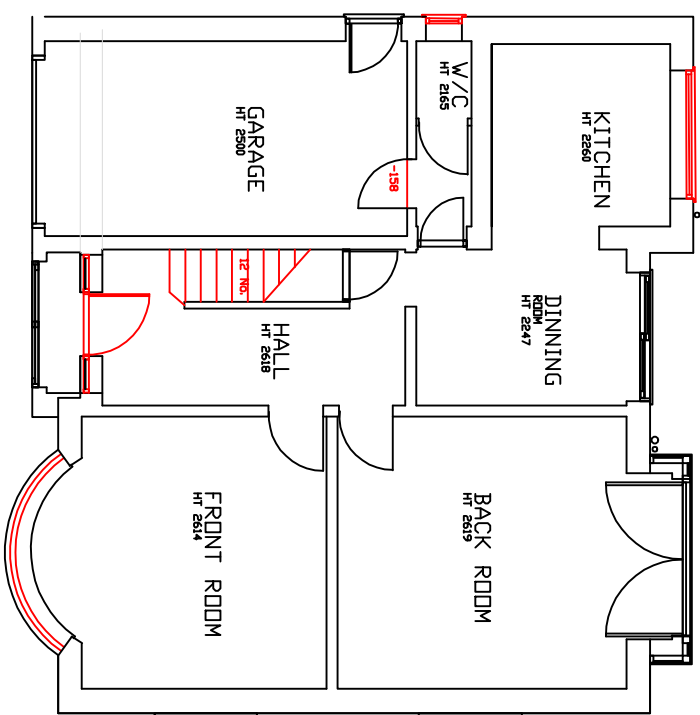


GROUND FLOOR PLAN

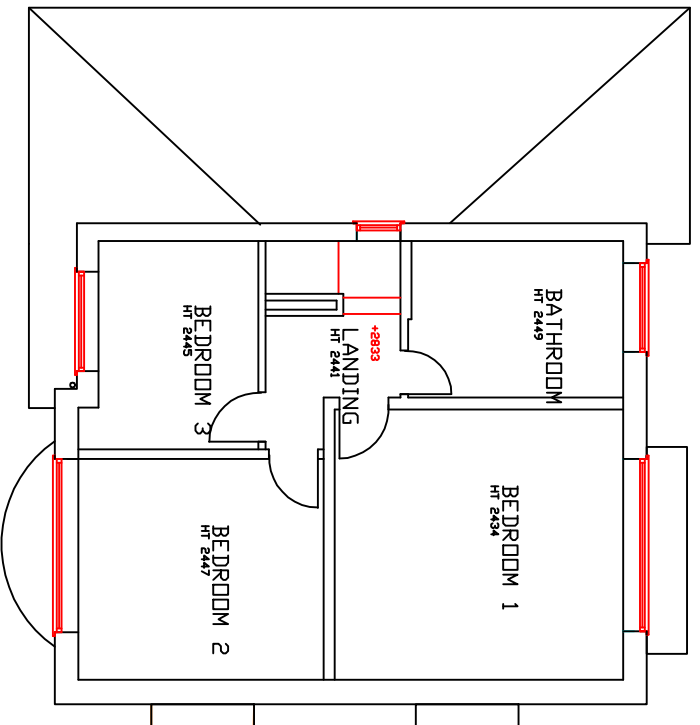


FIRST FLOOR PLAN

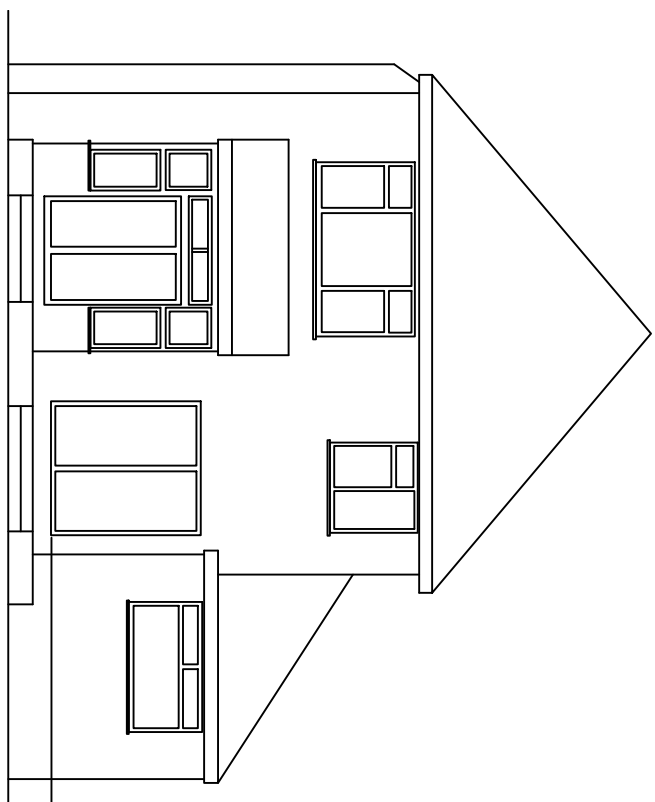


REAR ELEVATION

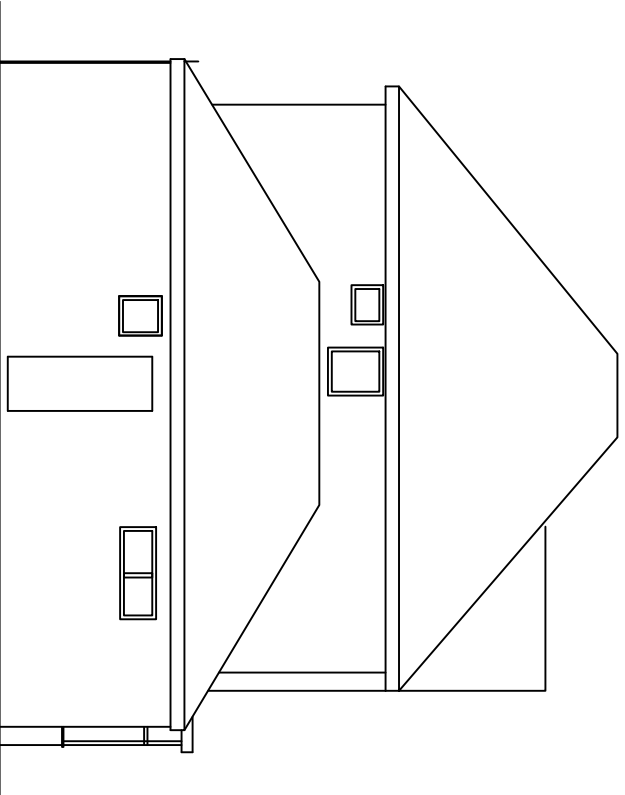


SIDE ELEVATION

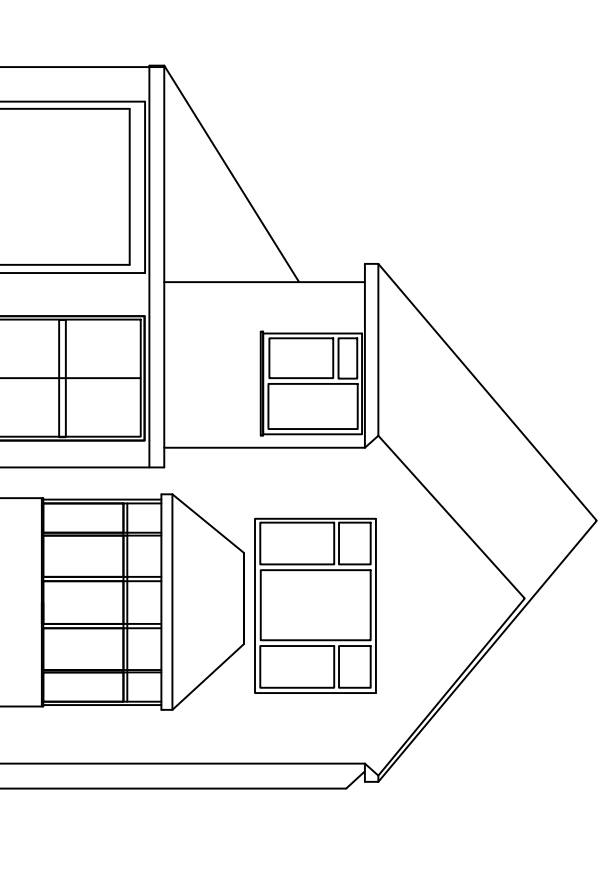

FRONT ELEVATION

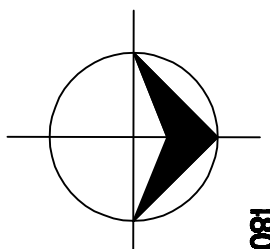


NOTES
ORIGINAL A1
DO NOT SCALE FROM THIS DRAWING.
366400m
ALL DIMENSIONS TO BE CHECKED 366500m SITE.
COPYRIGHT PROTECTED.

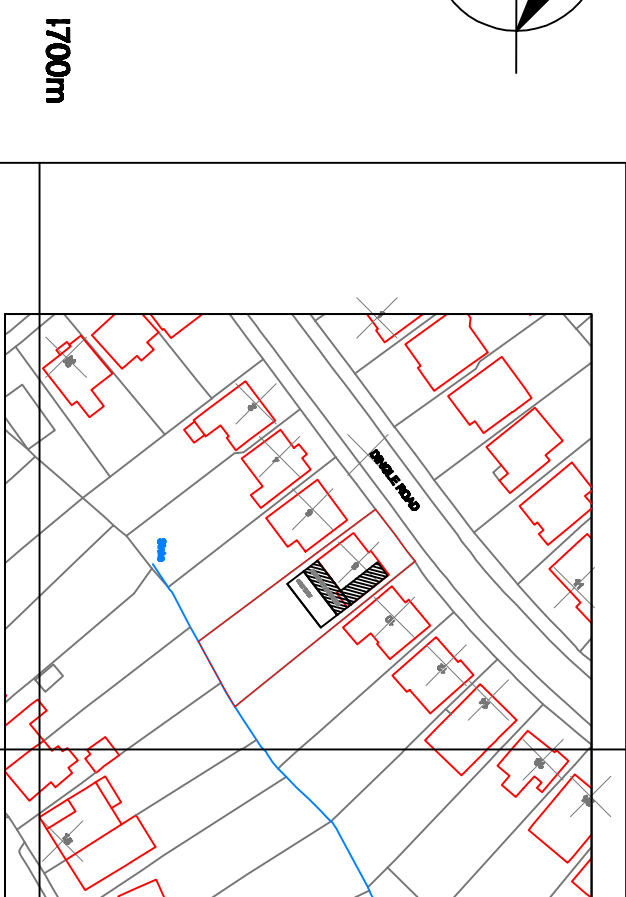


© Crown Copyright and database rights 2022 OS. Licence no. AC000049956

LOCATION PLAN 1/1250


PLANS & ELEVATIONS AS PROPOSED

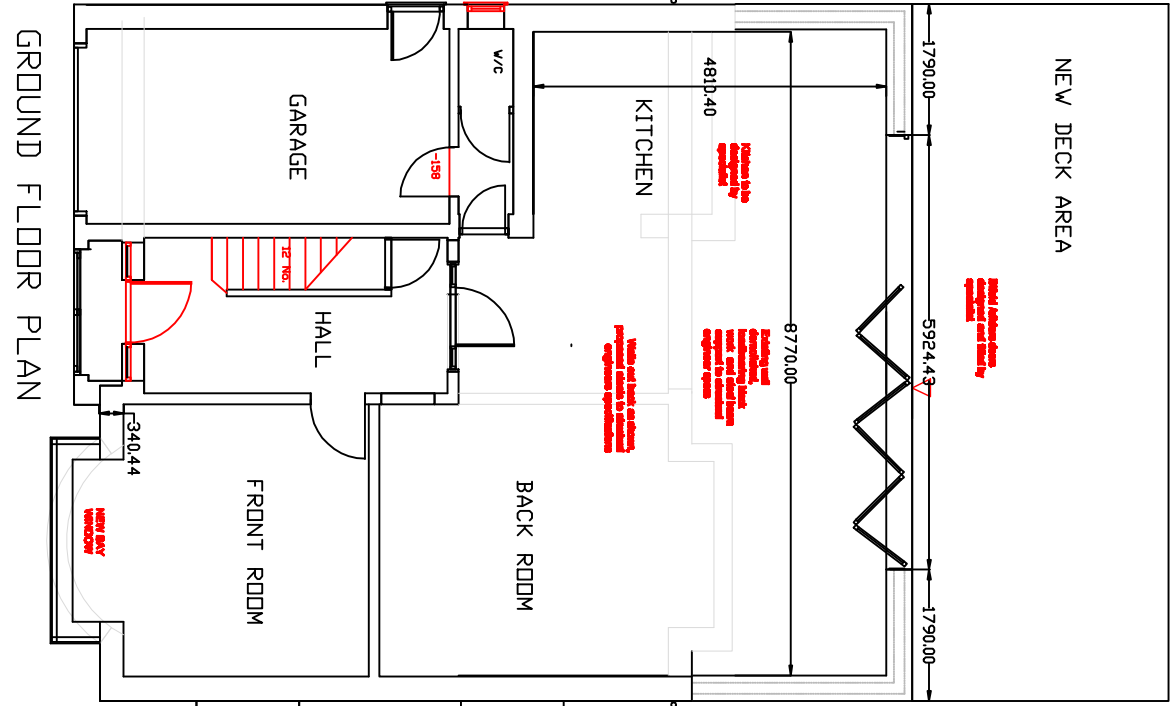


GROUND FLOOR PLAN

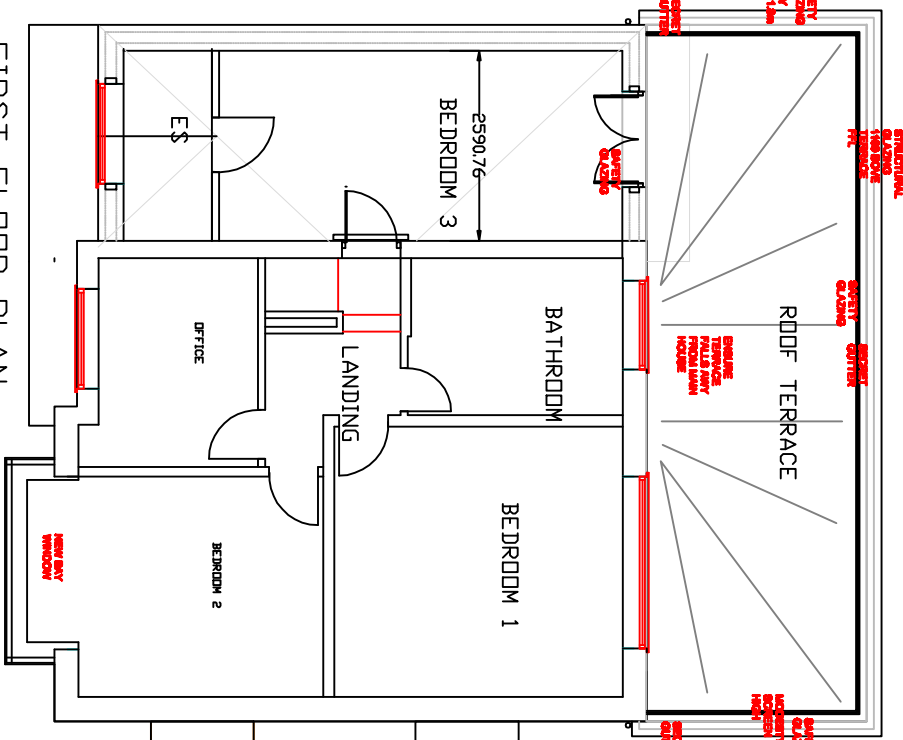


FIRST FLOOR PLAN

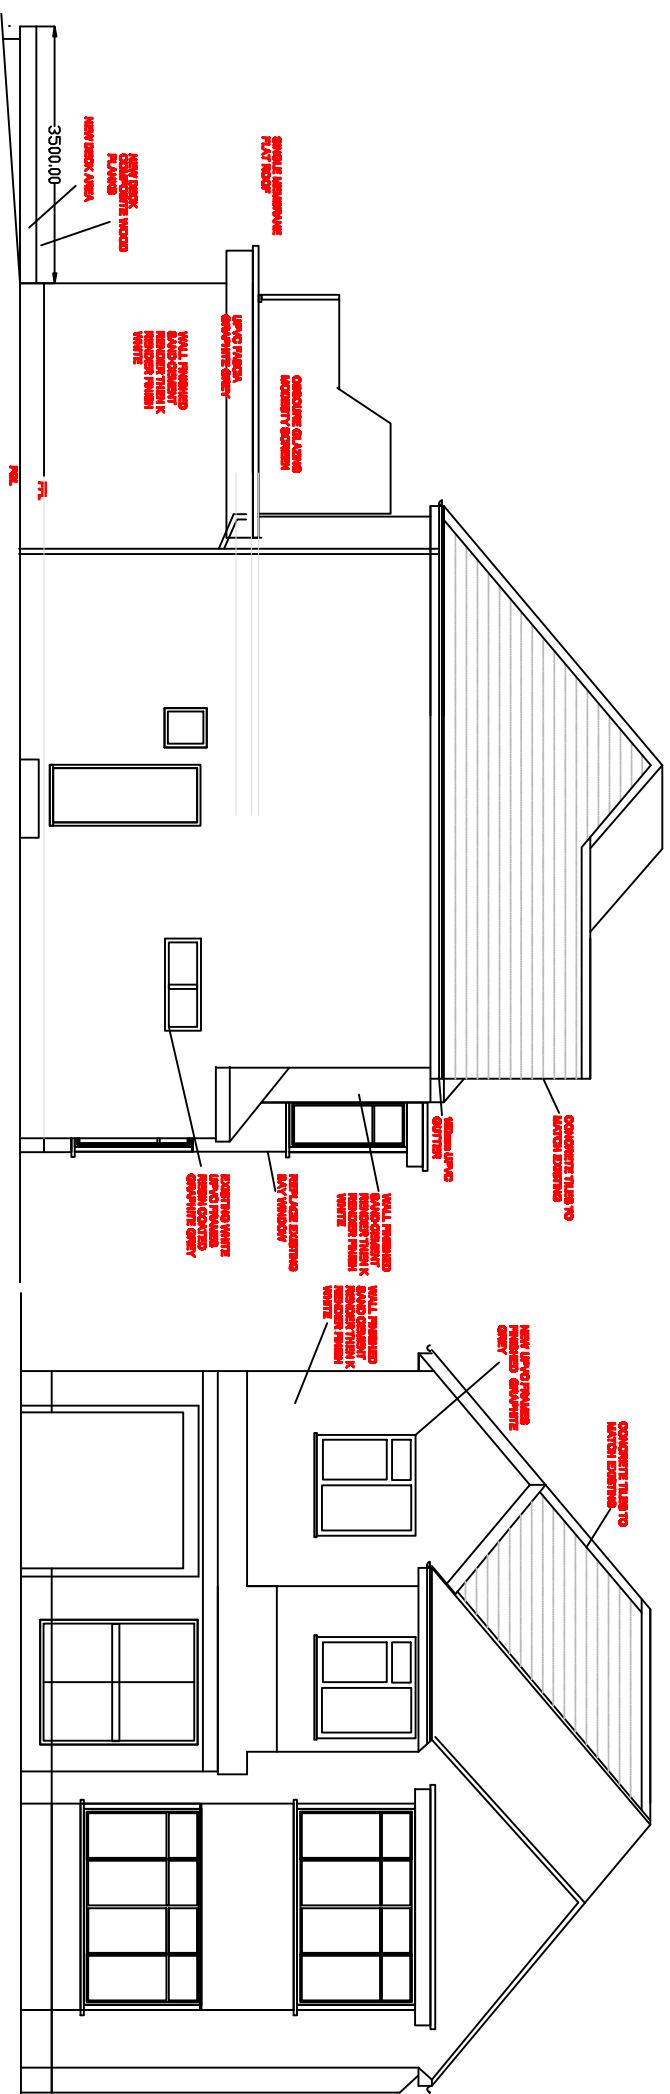

SIDE ELEVATION

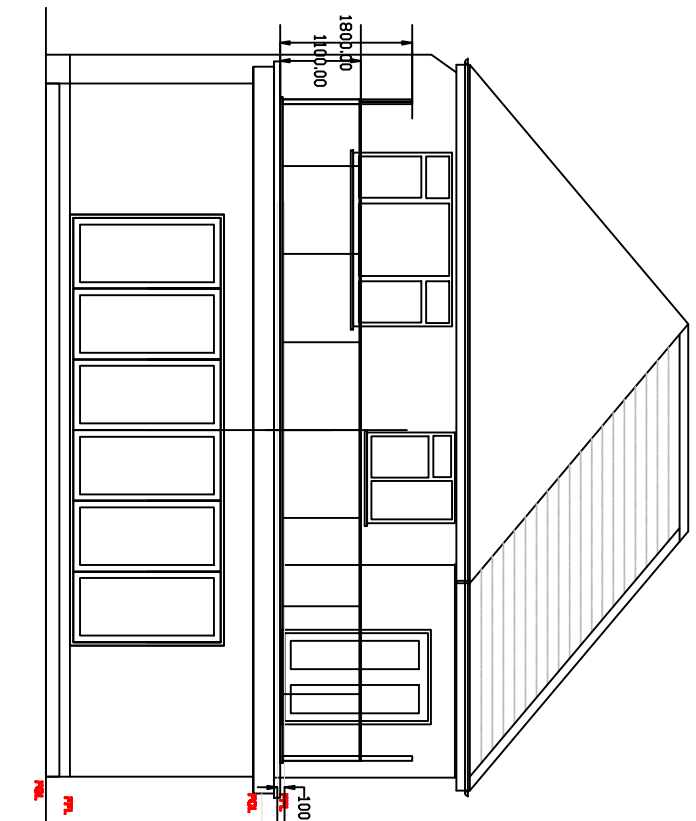


FRONT ELEVATION

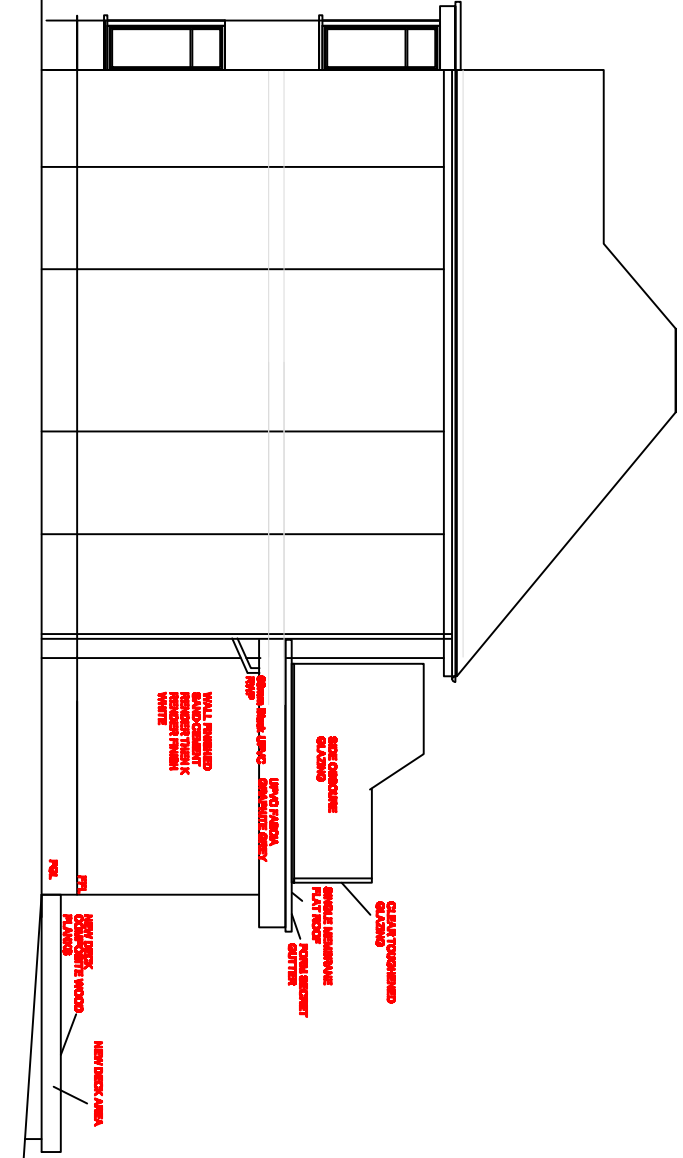


SIDE ELEVATION


REAR ELEVATION

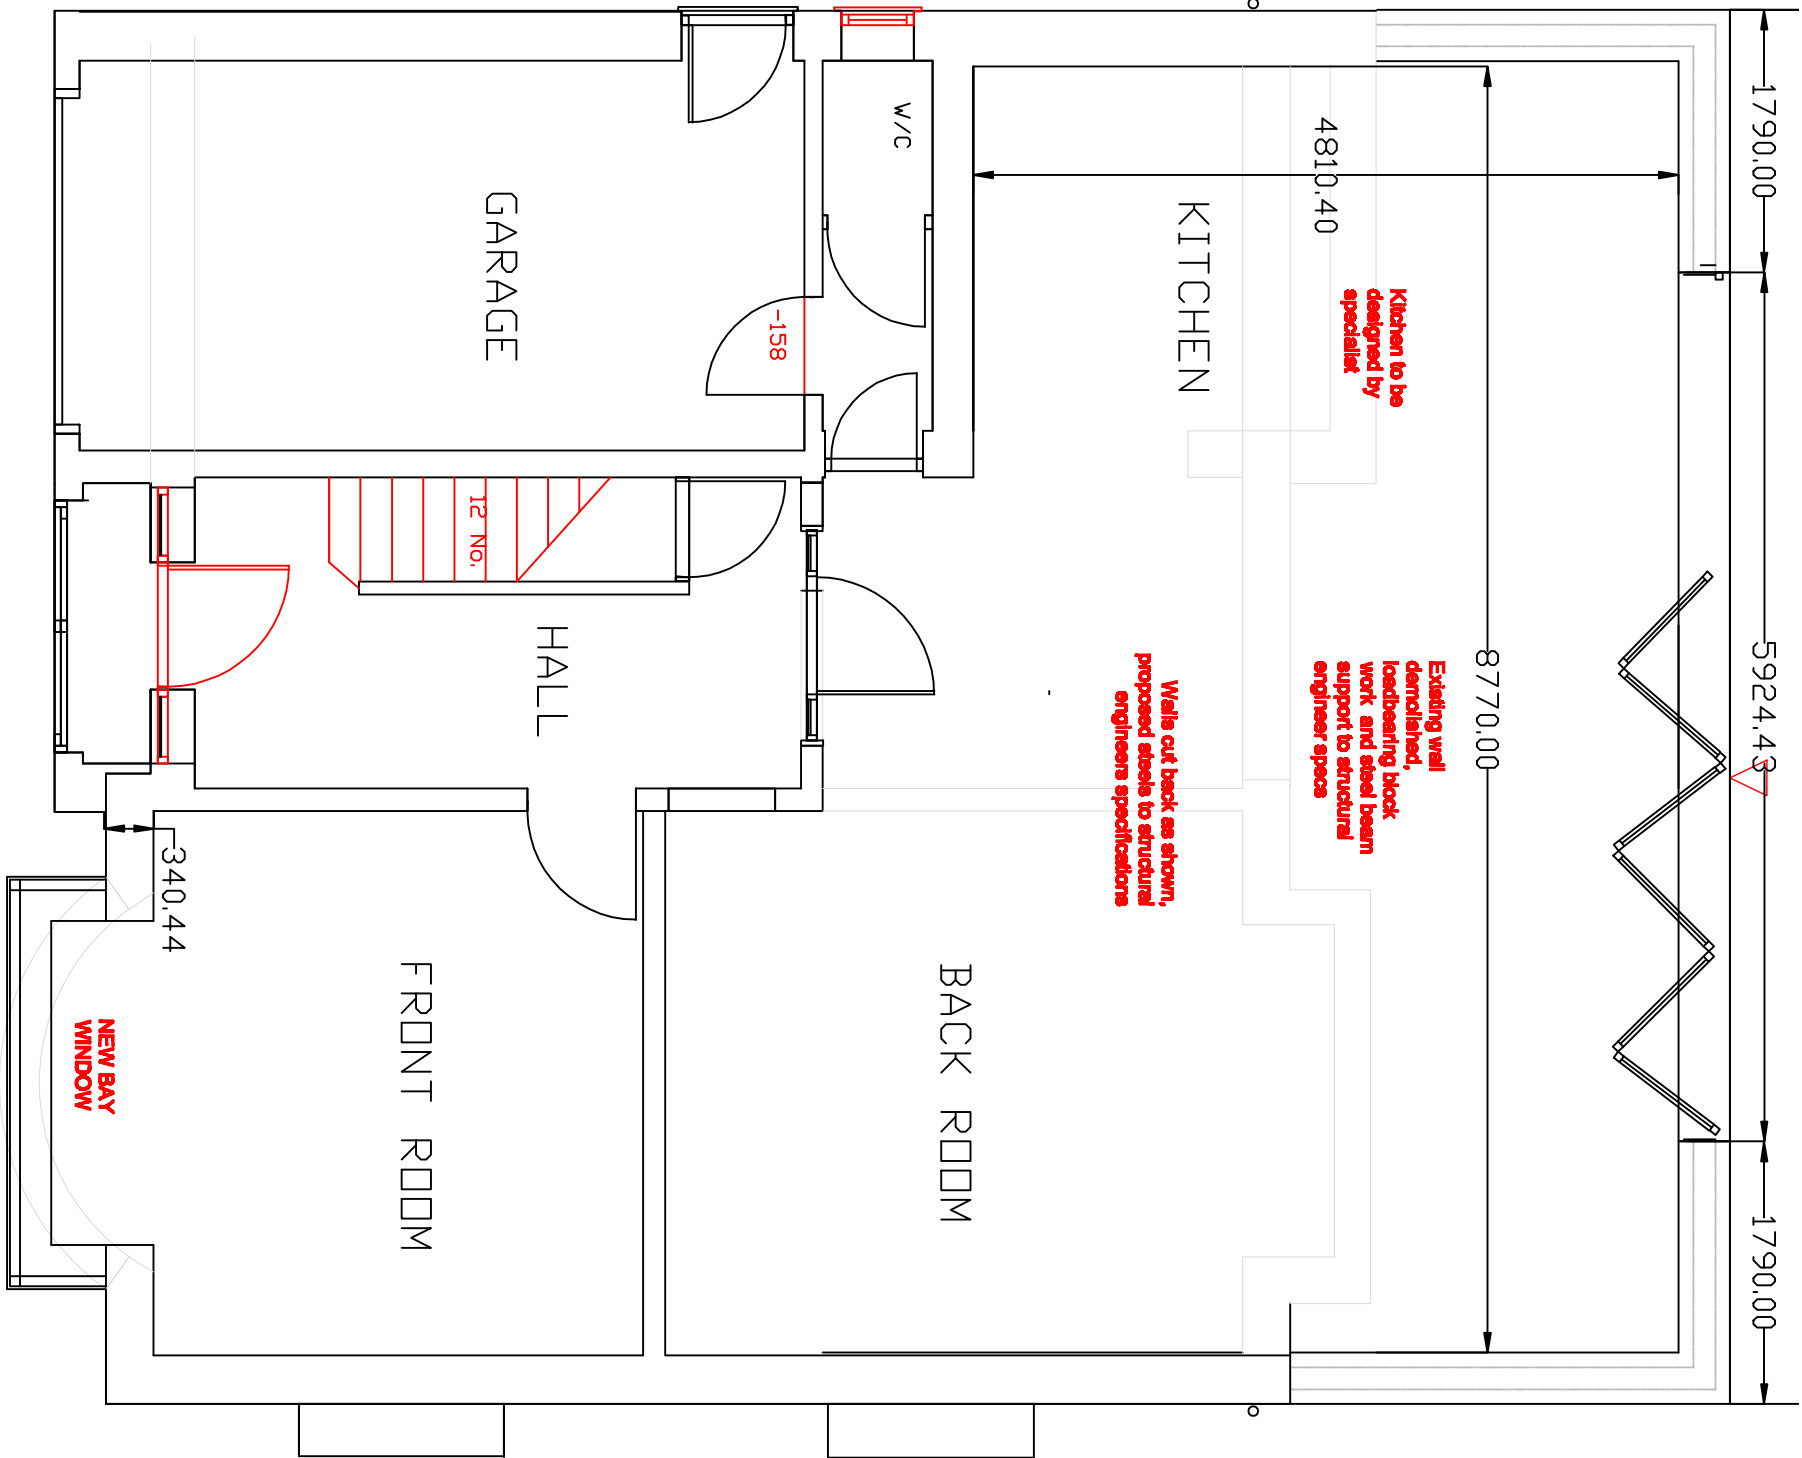

GROUND FLOOR PLAN

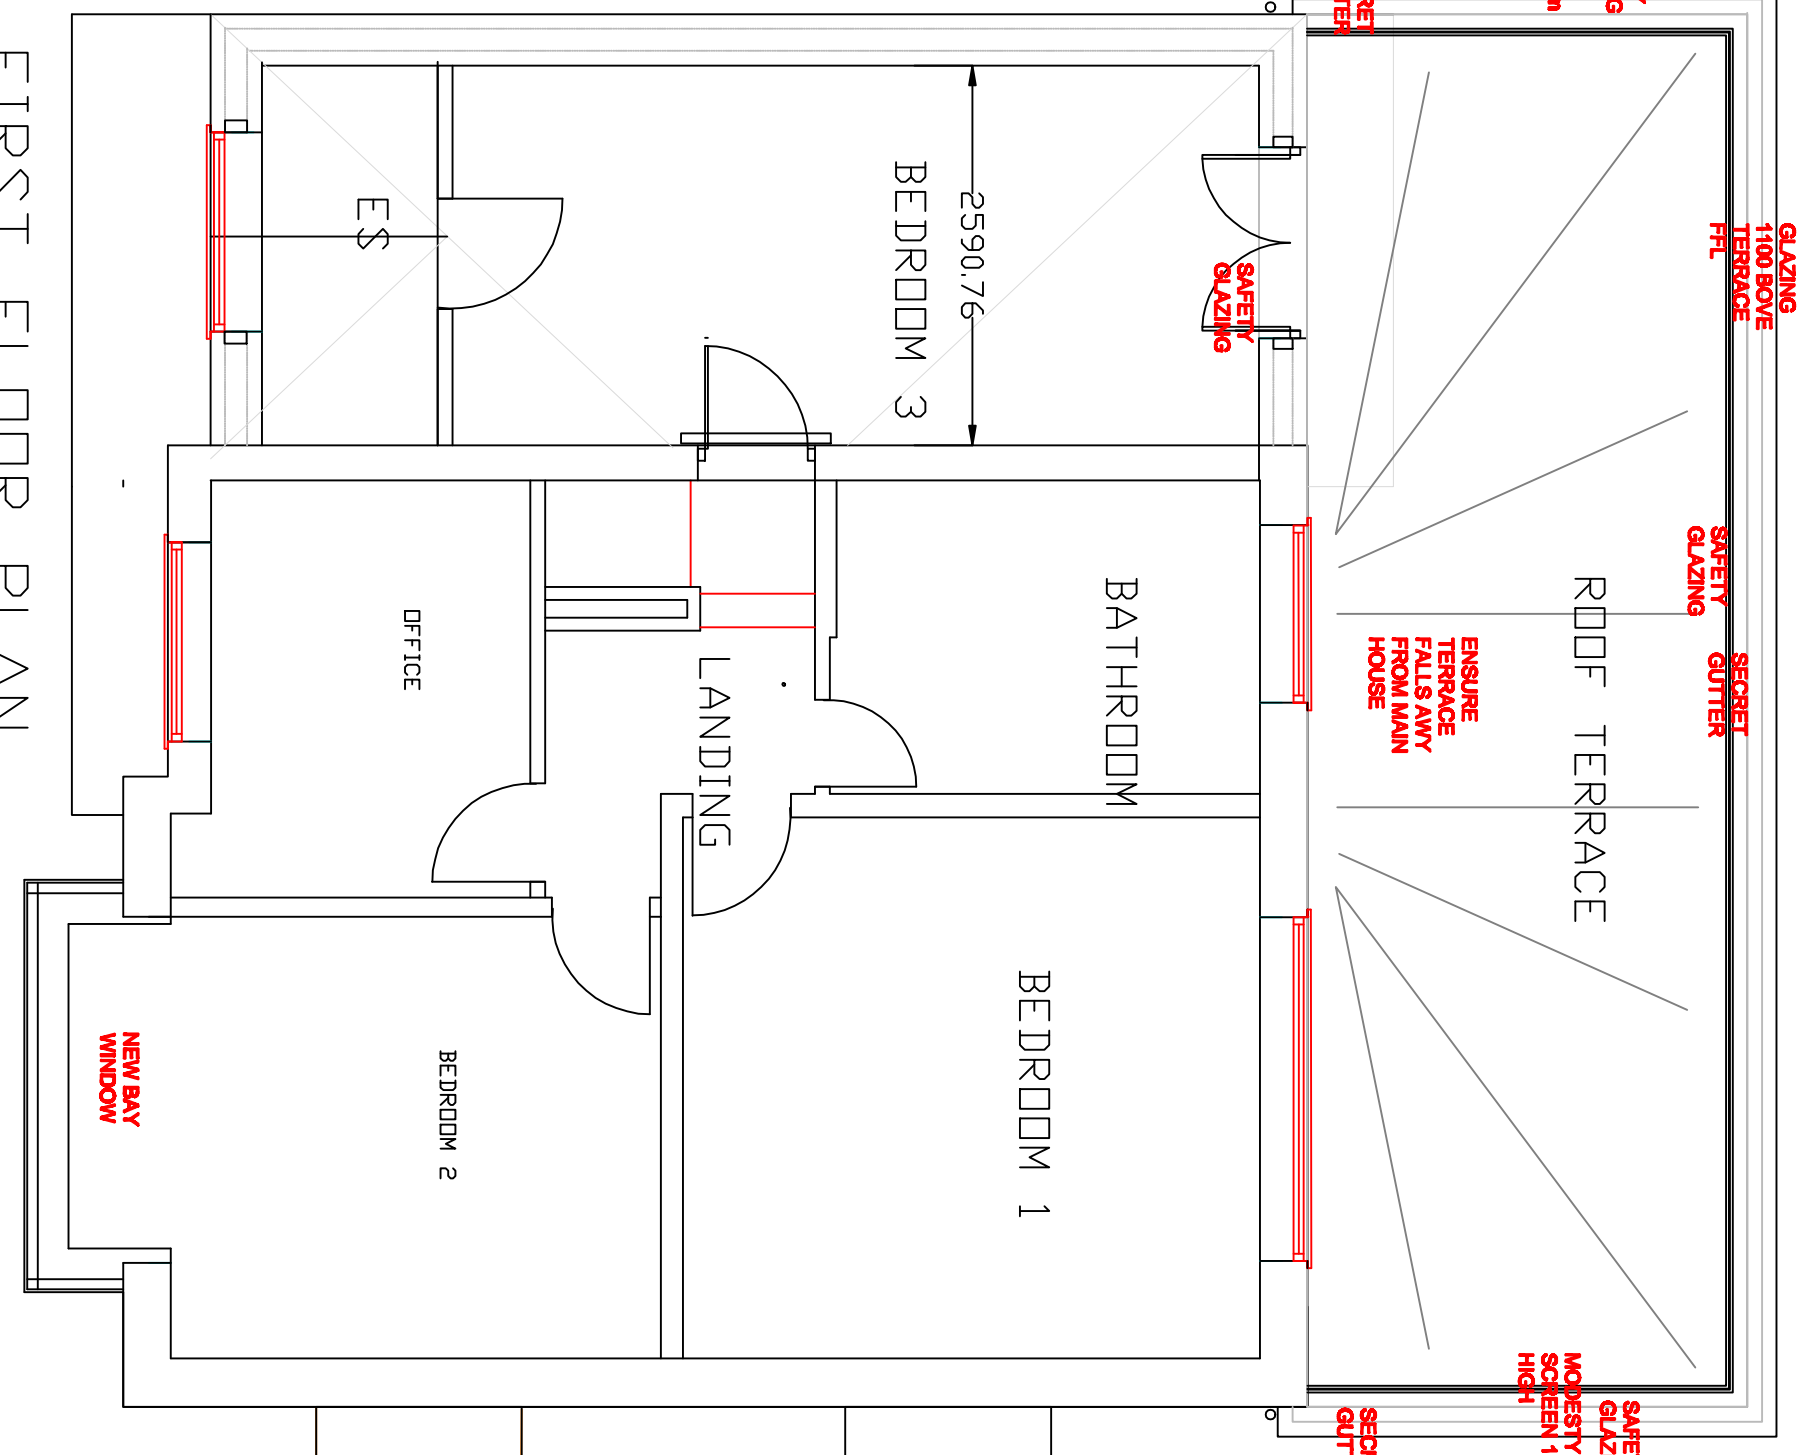

FIRST FLOOR PLAN

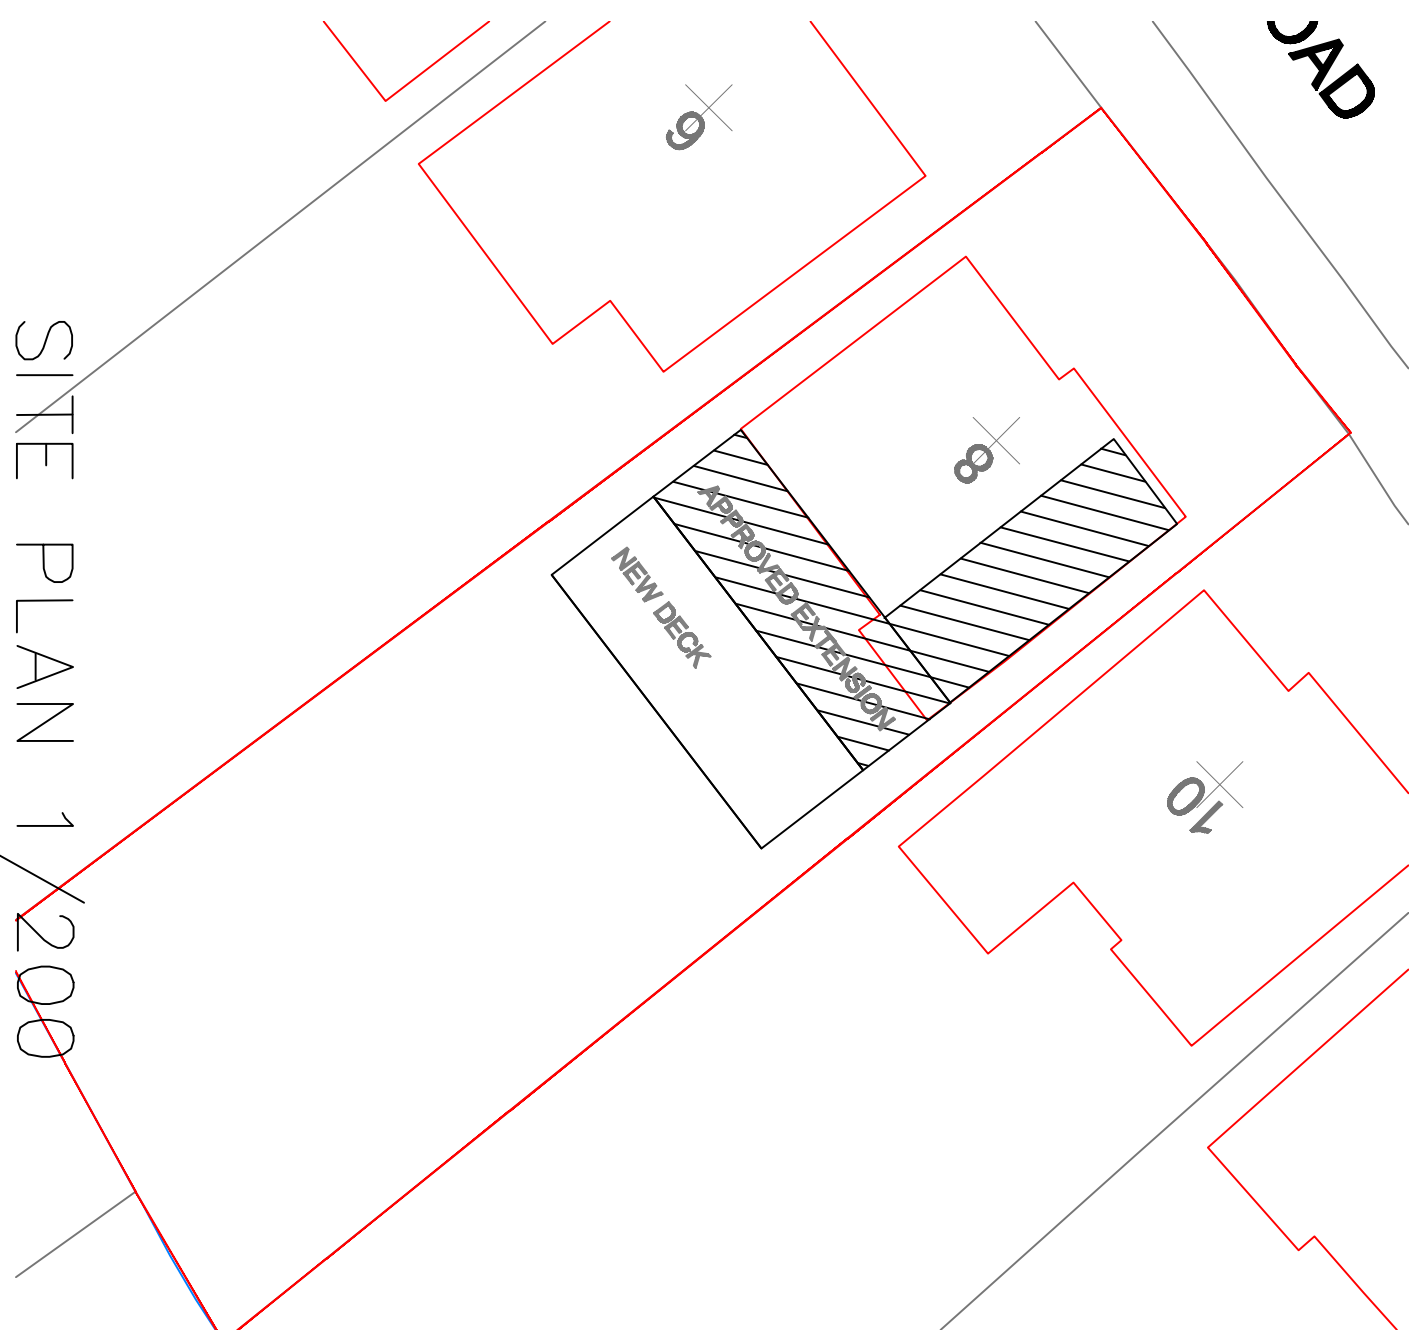

SITE PLAN 1/200

BLOCK PLAN 1/500

SHOW DECK 12/23
FROM REPLAZED TERRACE 07/23
REPLACE BAY WINDOW 07/23
REVISIONS

SCALE DATE DRAWN CHECKED
1/100 JULY 2022
CLIENT MR N LOWREY
TITLE EXTENSIONS TO 8 JINGLE ROAD MIDDLETON M241W

DRAWING No. 01b