



IF IN ANY DOUBT PLEASE ASK THE ARCHITECT FOR CLARIFICATION.

DO NOT SCALE FROM DRAWING. ALL DIMENSIONS TO BE CHECKED ON SITE

THE COPYRIGHT FOR THESE DRAWINGS REMAINS THE PROPERTY OF THE ARCHITECT, THEY MUST NOT BE REPRODUCED IN ANY WAY WITHOUT THE ARCHITECT'S PRIOR WRITTEN CONSENT.

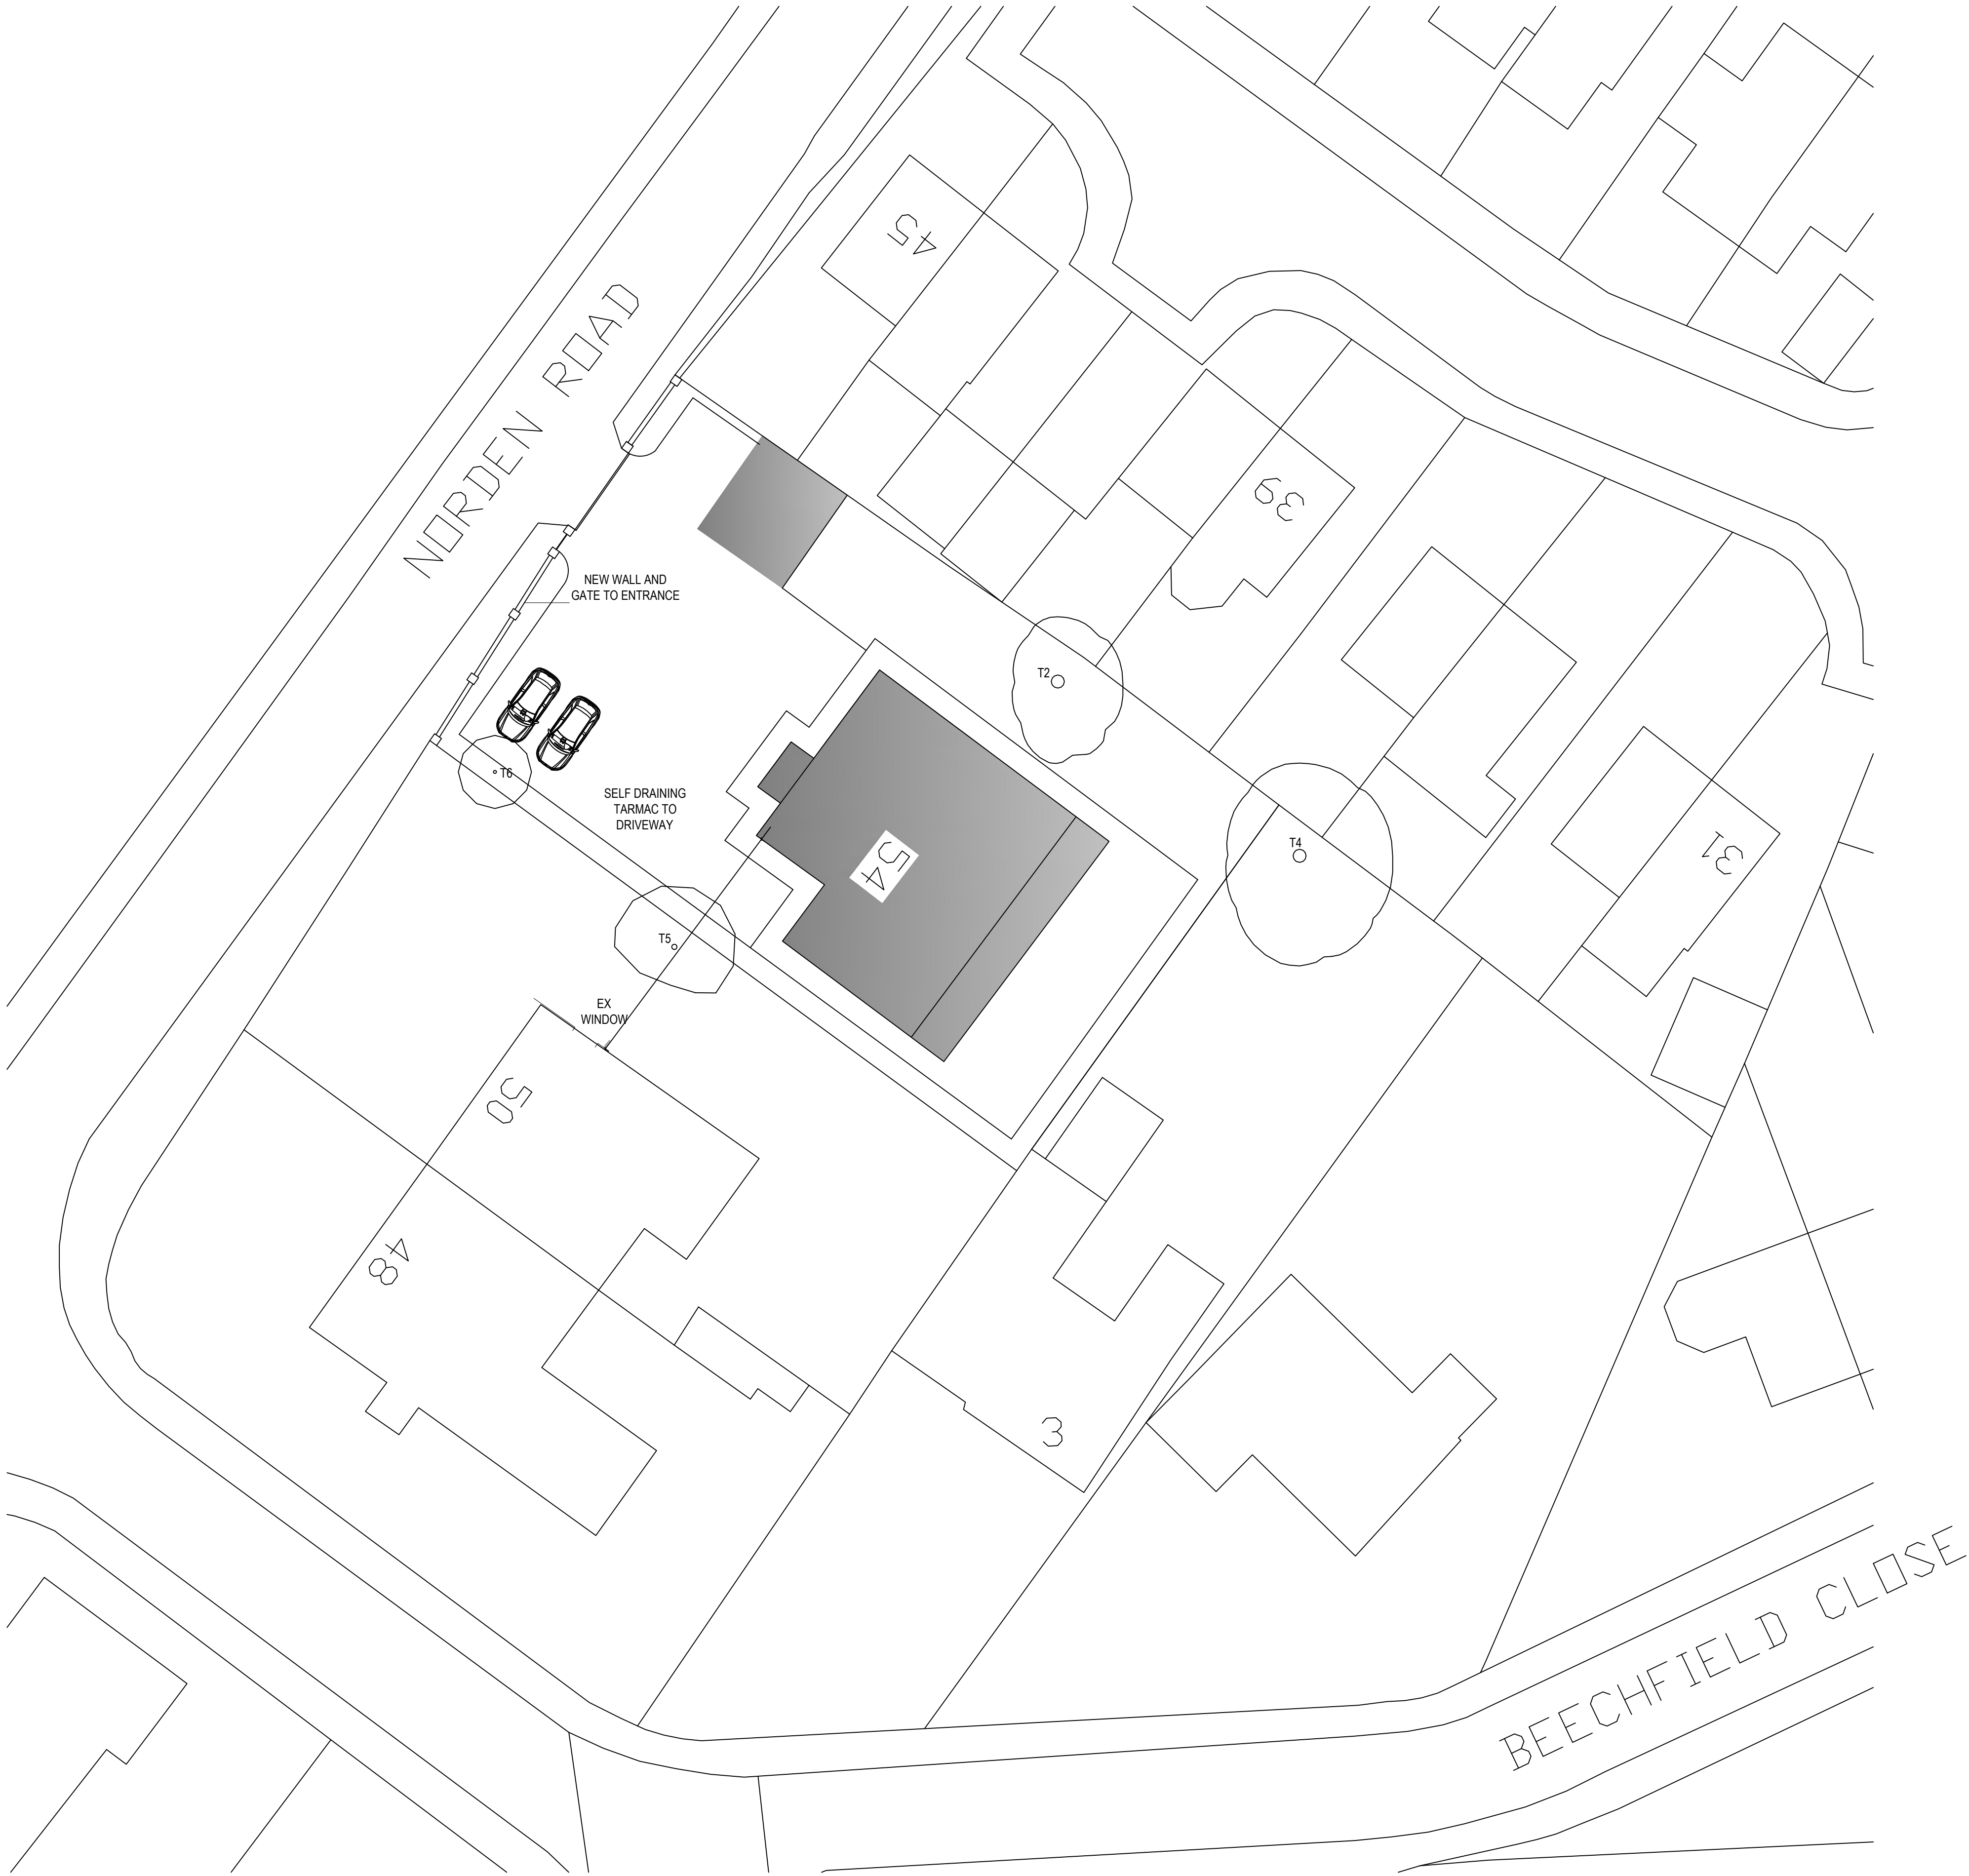

PROPOSED SITE PLAN

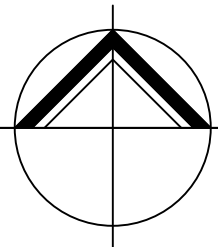

**NORTHERN
DESIGN**
(OLDHAM)
CHARTED ARCHITECTS

NORTHERN DESIGN
17 STATION LANE
GROTTON
OLDHAM
OL4 5GY
TELEPHONE : 07753 859616

CLIENT
MR & MRS F CHAUHDRY

PROJECT
PROPOSED NEW DWELLING
54 NORDEN ROAD BAMFORTH

DRAWING TITLE
PROPOSED SITE PLAN
(RETROSPECTIVE APPLICATION)

Rev.	Notes	Date	Drawn
A	PLANNING	05.23	AD
B	PLANNING	06.23	AD
C	RETROSPECTIVE	11.24	AD

SCALE1:200 AT A105.22AD

PROJECT No.	DRAWING No.	Rev.
2239	12	C