



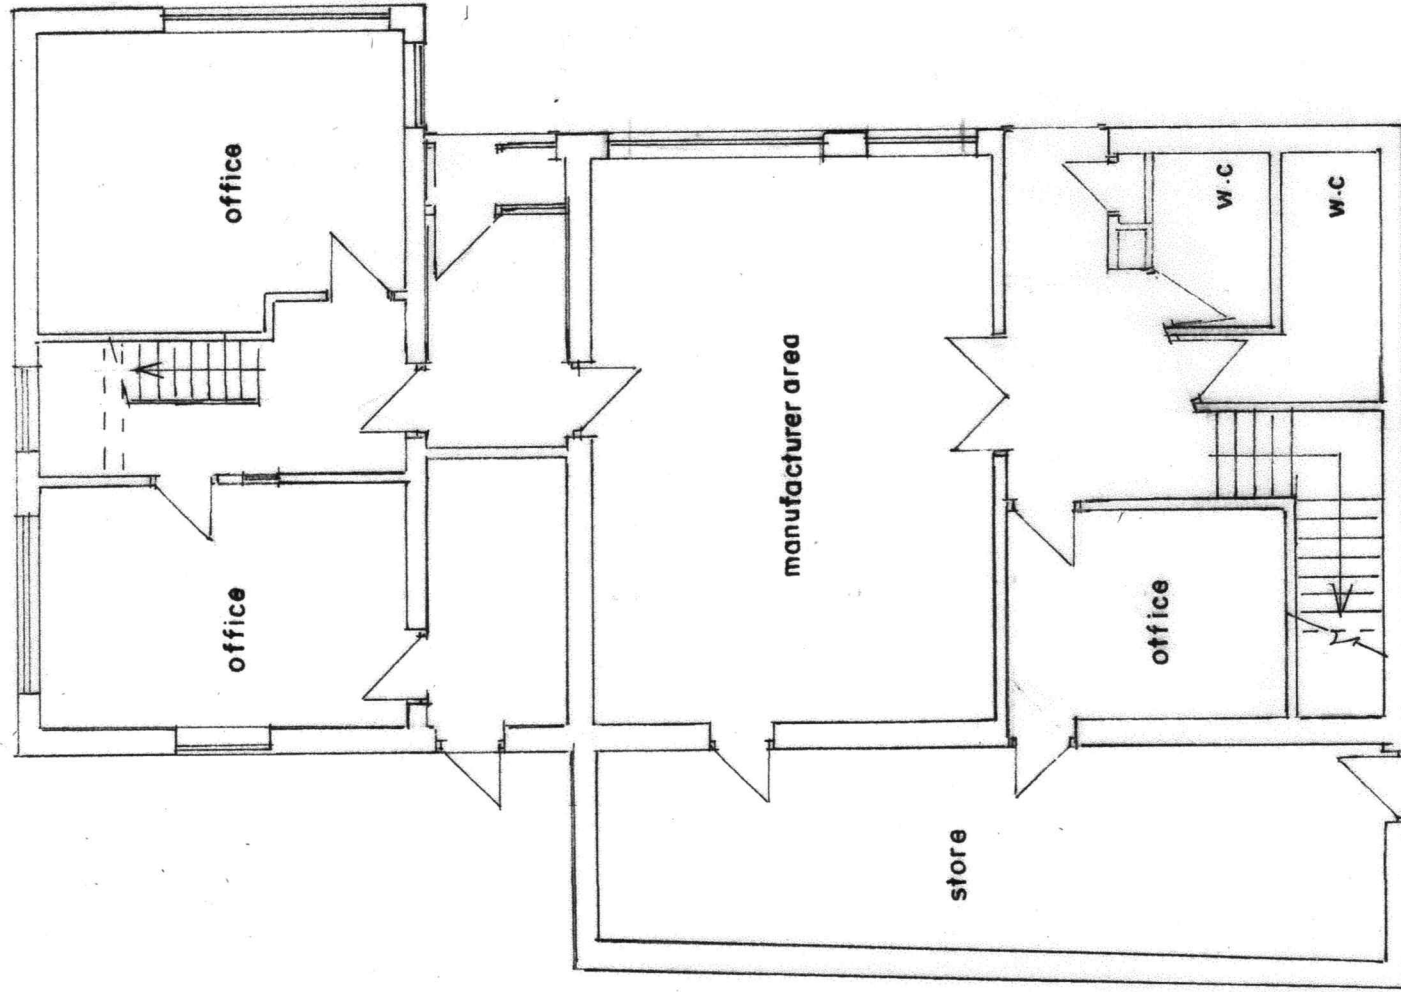

GROUND FLOOR PLAN
BEFORE

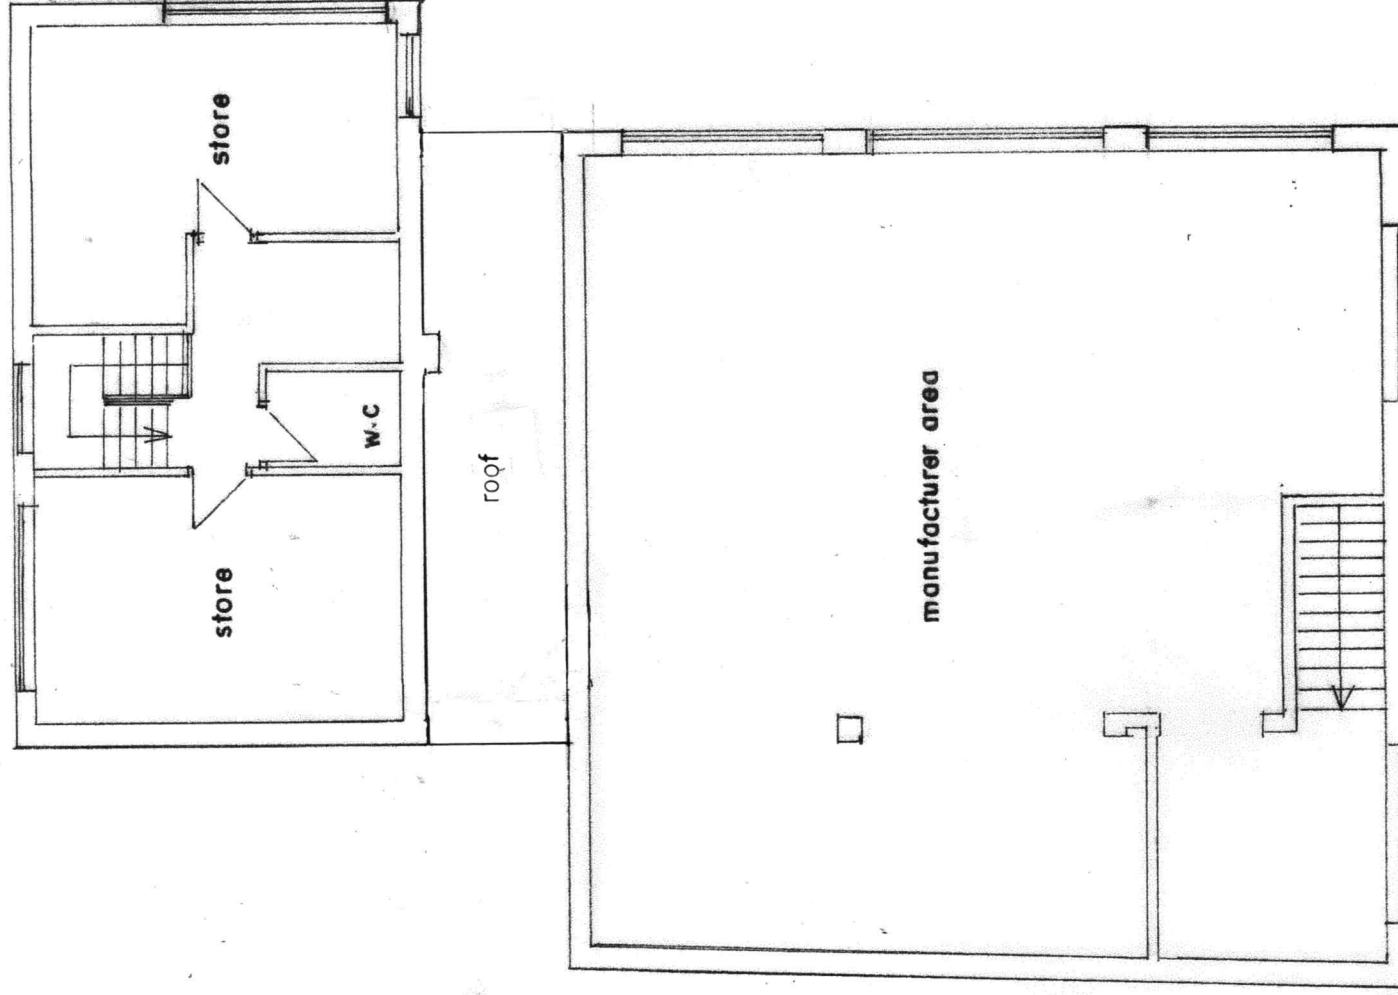

FIRST FLOOR PLAN
BEFORE

BUILDING DESIGN SERVICES
M. FAROOQ
6 Stock Close, Shawclough, Rochdale OL12 6BB
Tel: 01706 712231 Mob: 07967605763

RETROSPECTIVE APPLICATION FOR THE FIRST FLOOR
EXTENSION TO EXISTING BUILDING AT
BEECHWOOD HOUSE MILNROW ROAD ROCHDALE OL16 2AA

For: Mr MUNIR AHMED

Plan

Scale 1:100

2016/1