


© This Drawing & Design is the copyright of TM Architecture Ltd and should not be reproduced without written consent.



Contractors are to check all levels & dimensions on site prior to site works commencing & report discrepancies to the Designers.

DO NOT SCALE FROM THIS DRAWING



PLANNING

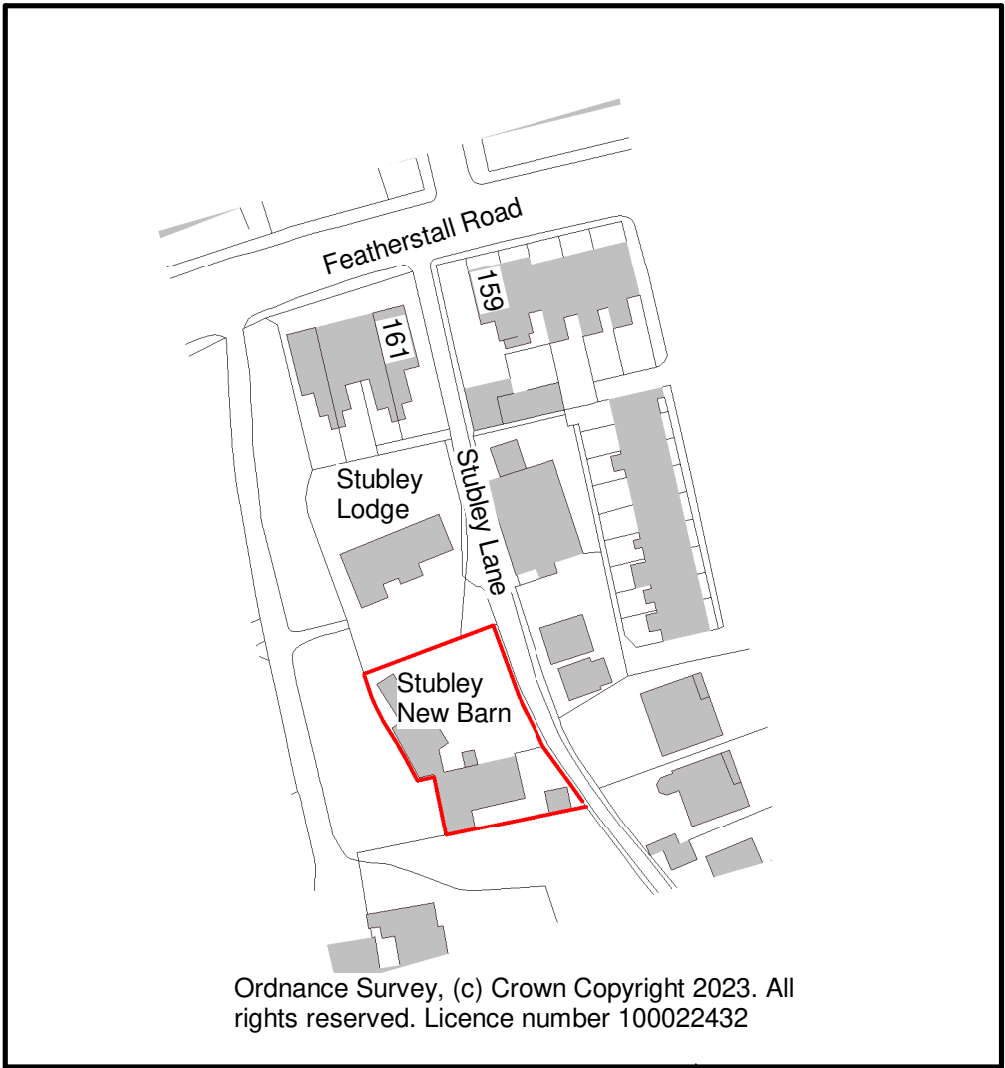

Location Plan
Scale 1 : 1250

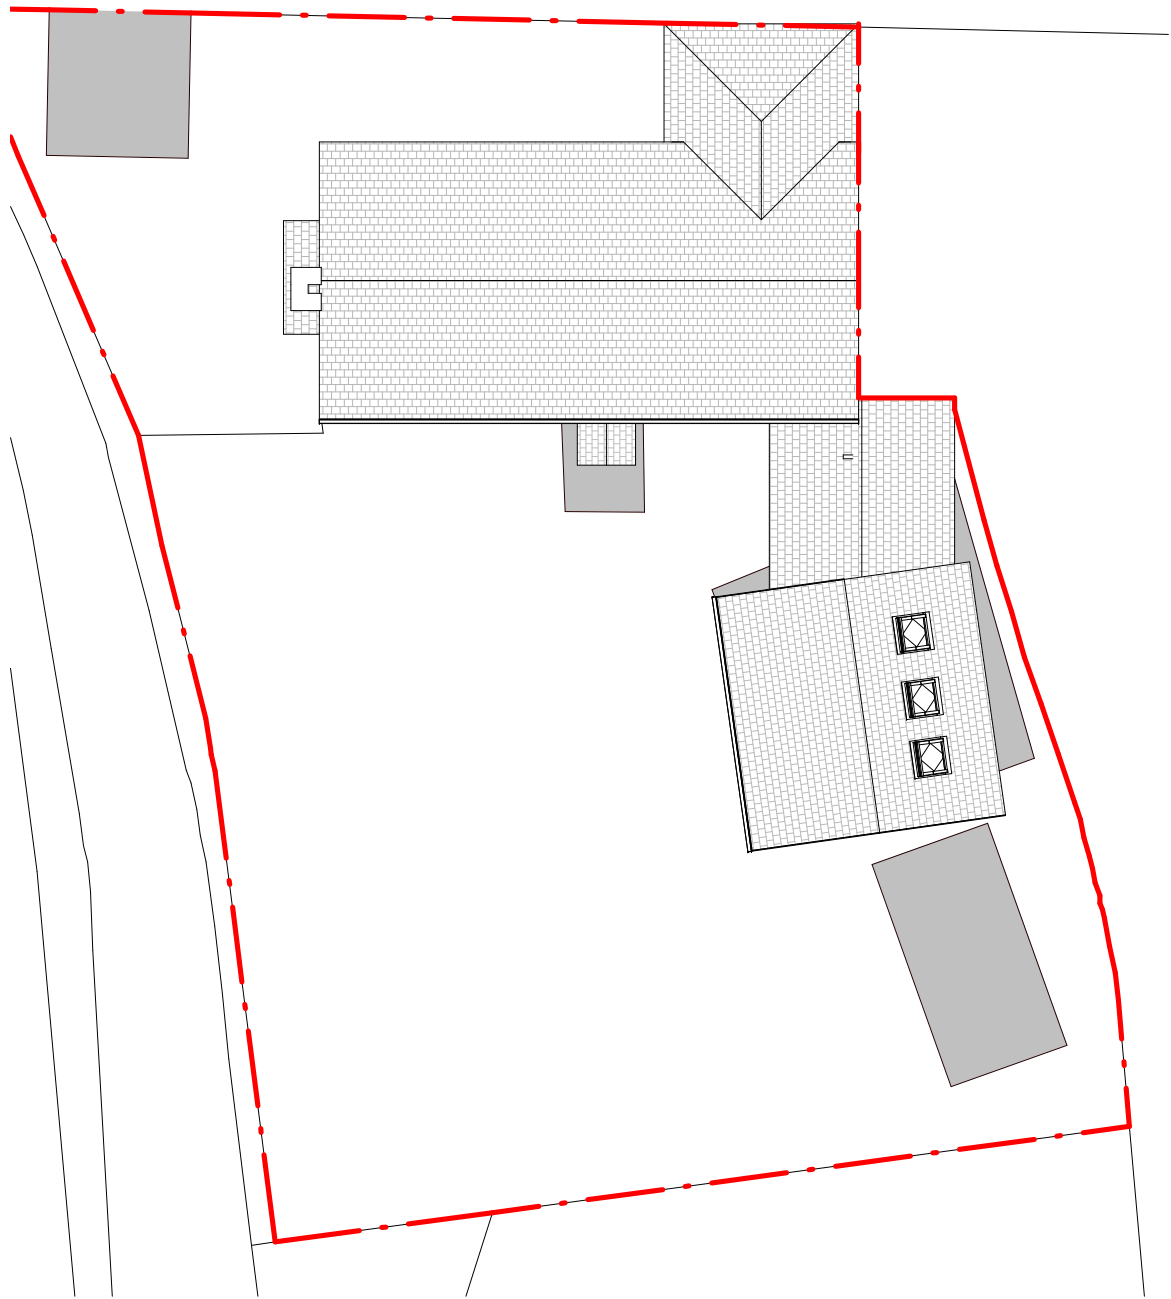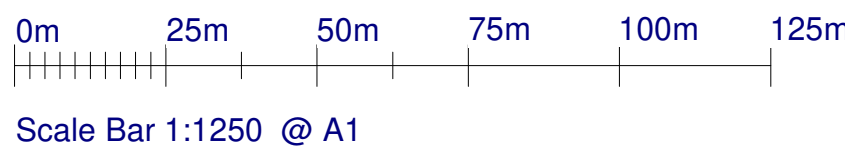

Existing Site Plan
Scale 1 : 200

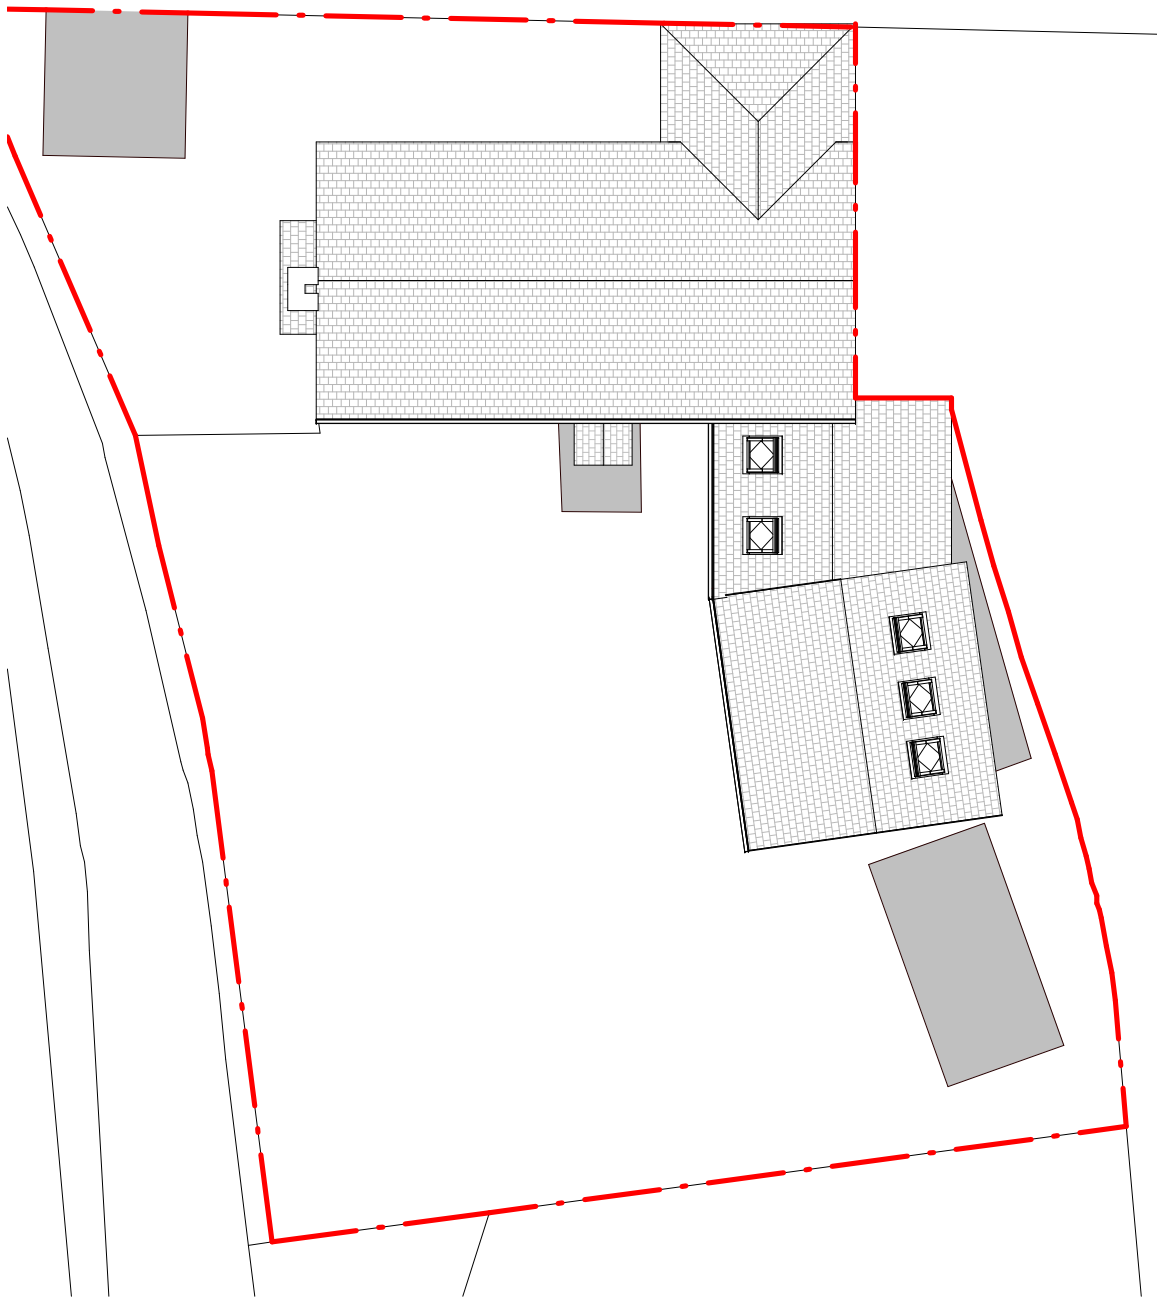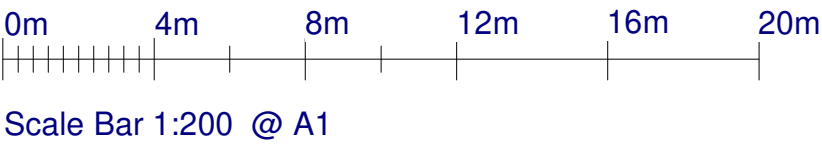

Proposed Site Plan
Scale 1 : 200

Rev	Description	by	Chk by	Date
Project:	Residential Extension			
	Stubley New Barn, Littleborough			
Title:	Existing & Proposed Site Plan & Location Plan			
Client:	Mr S Scott			
Drawn By:	TM	Checked By:	TM	on Jan 2023
Original Size:	A1	Project Number:	TMA-1066	
Drawing Number:	SI- 00-DR-A-0800			REV