




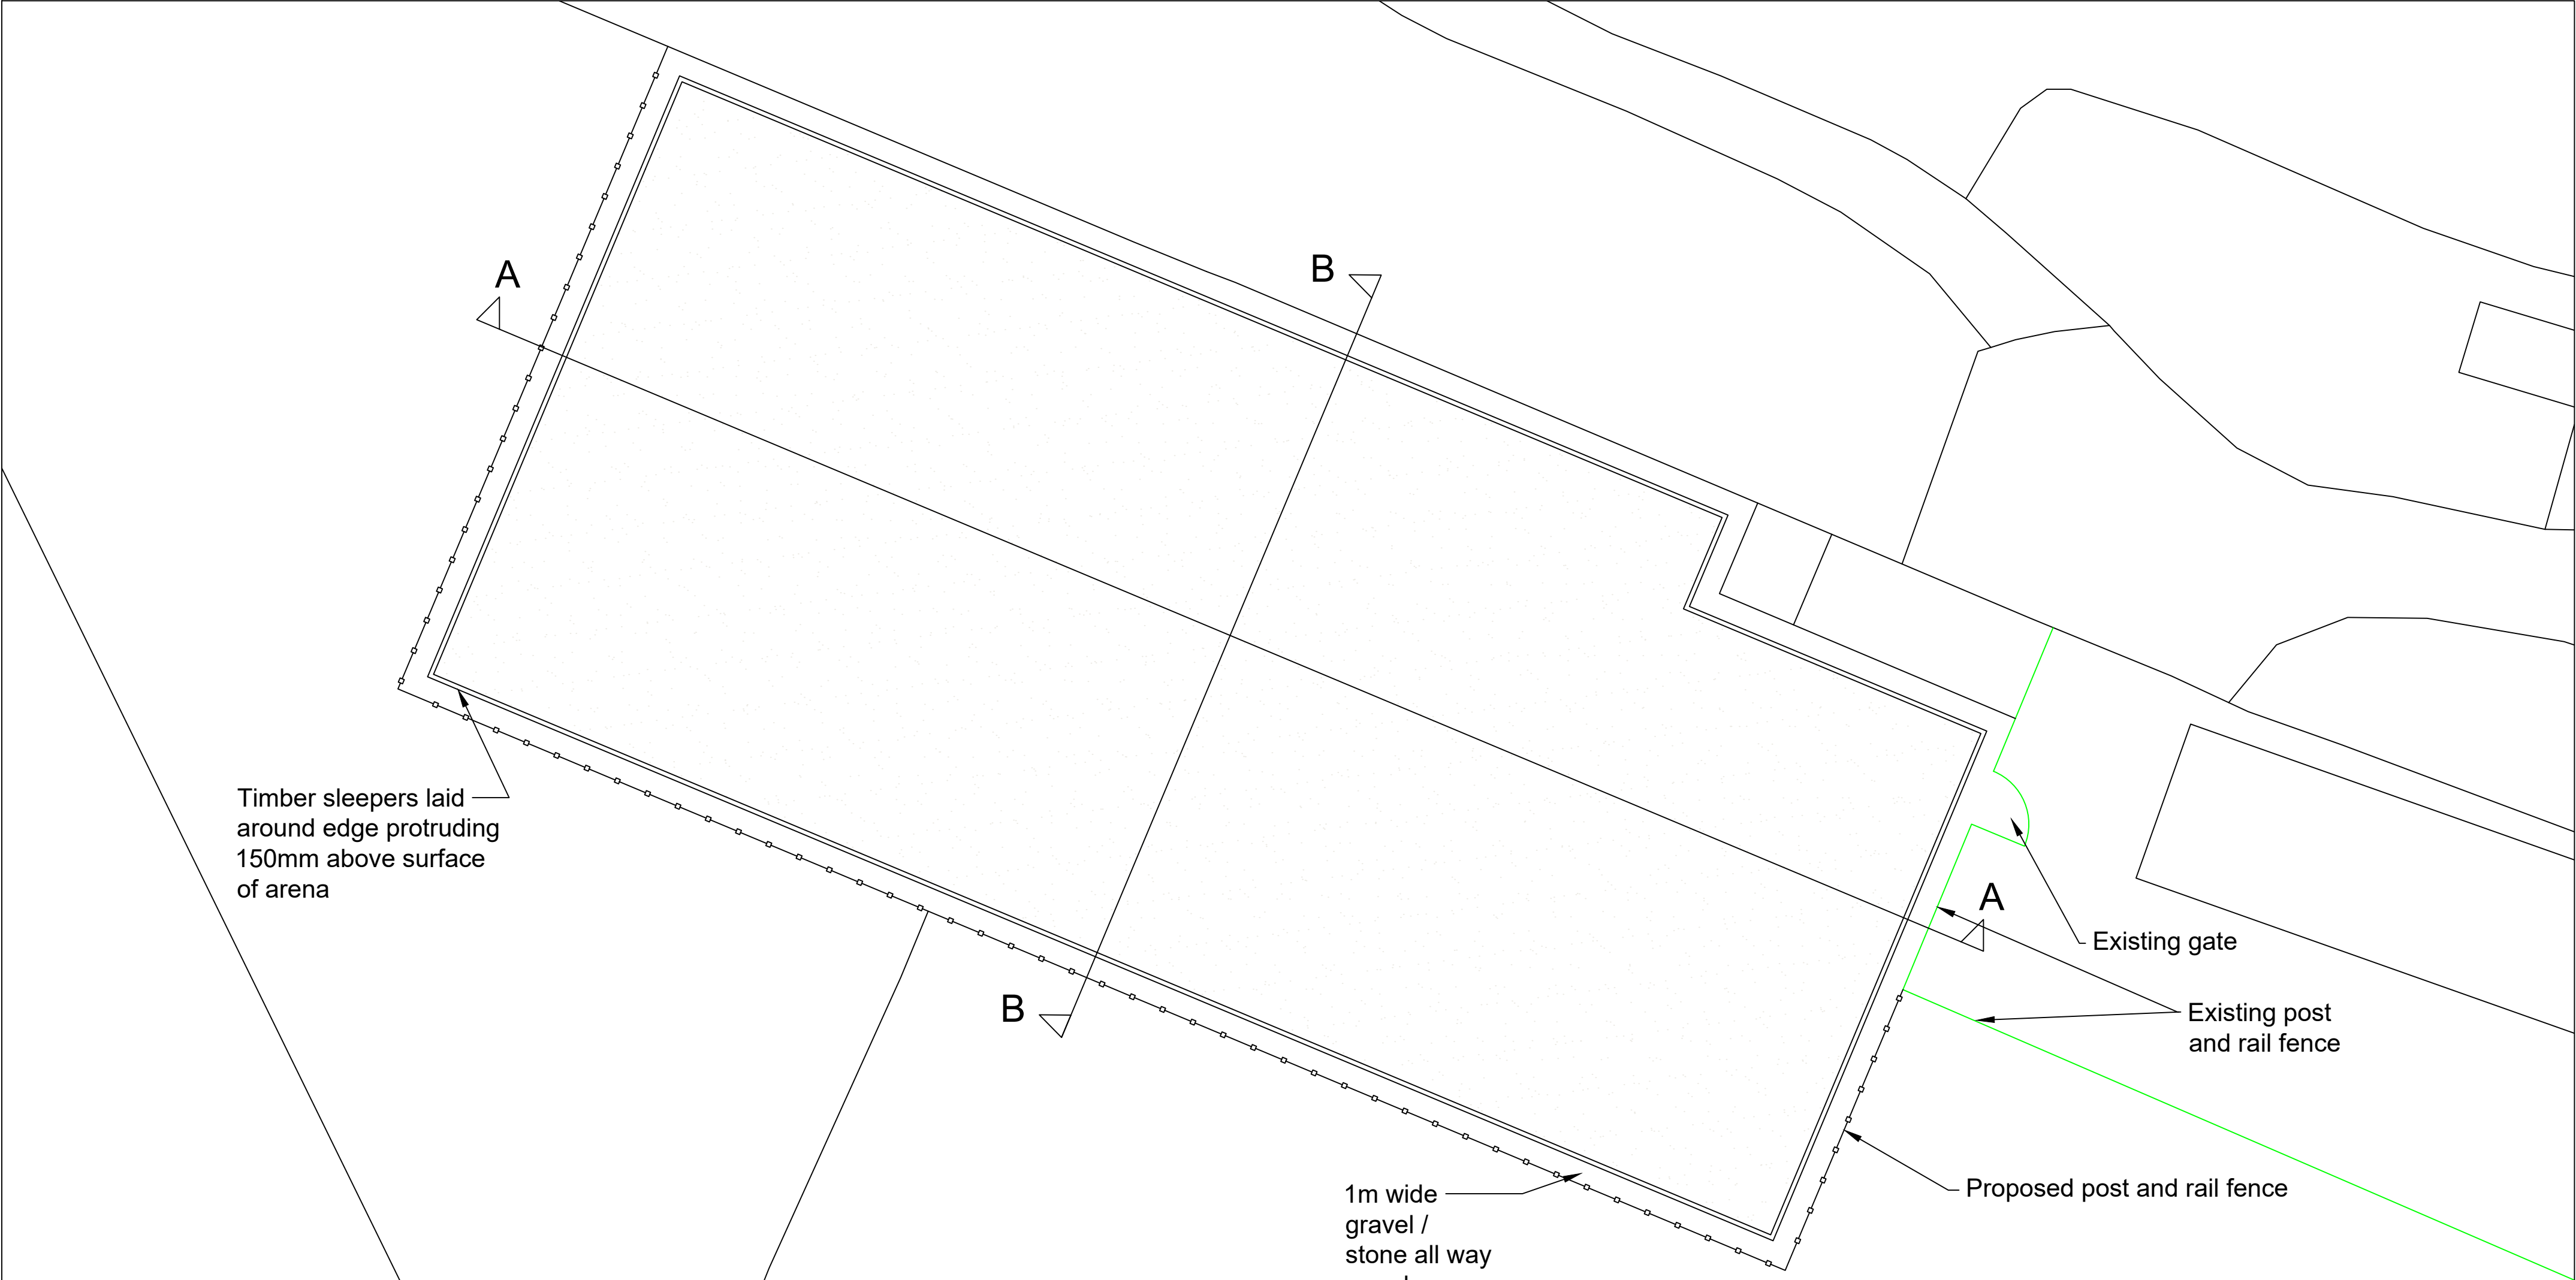


South Elevation:

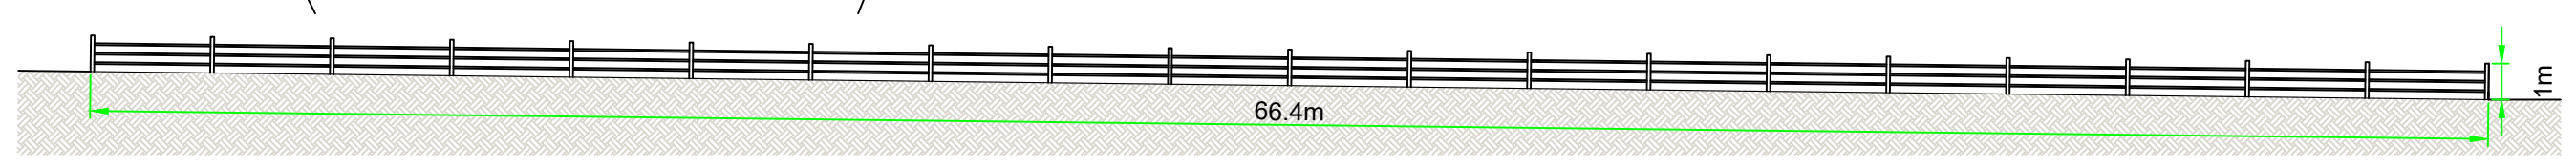

West Elevation:

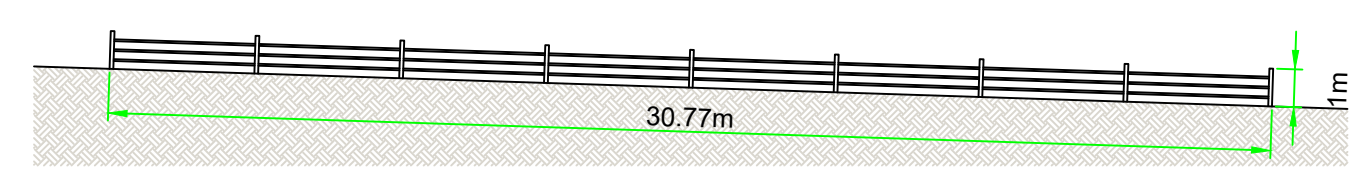

East Elevation:

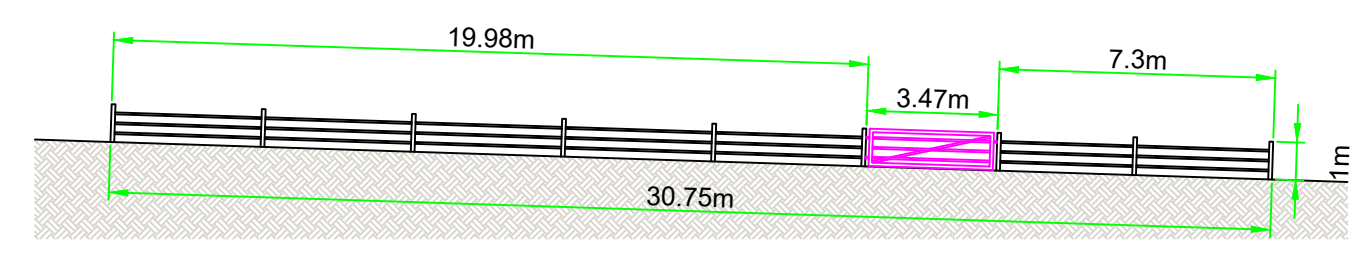

wbw

SURVEYORS

CHARTERED

WBW Surveyors Ltd
Septon Auction Mart
Gargrave Road
Septon, BD23 1UD

T: 01756 652600
F: 01756 652601
E: info@wbwsurveyors.co.uk

Dwg No.: TS432-4

Revision:

Client: E Metcalfe

Address: Rough Lee Farm,
Norden, Rochdale OL12 7TY

Project: Riding Arena

Title: Elevations Plan

Date: 20 February 2023

Drawn by: T Simpkins

0 1 2 3 4

Metres

Scale 1:200

Sheet Size A2