



○ CREATIVE ARCHITECTURE LIMITED
■ THIS DRAWING IS THE SUBJECT OF COPYRIGHT WHICH VESTS IN CREATIVE ARCHITECTURE LIMITED. IT IS AN INFRINGEMENT OF COPYRIGHT TO REPRODUCE THIS DRAWING, BY WHATEVER MEANS, INCLUDING ELECTRONIC, WITHOUT THE EXPRESS WRITTEN CONSENT OF CREATIVE ARCHITECTURE LIMITED WHICH RESERVES ALL ITS RIGHTS
CREATIVE ARCHITECTURE LIMITED ASSERTS ITS RIGHTS TO BE IDENTIFIED AS THE AUTHOR OF THIS DESIGN
■ DRAWING NOT TO BE SCALED.
■ REPORT ERRORS & OMISSIONS TO ARCHITECT.
■ CHECK ALL DIMENSIONS ON SITE
■ DRAWING TO BE READ IN CONJUNCTION WITH THE HEALTH AND SAFETY PLAN AND ALL RELEVANT RISK ASSESSMENTS

Area Schedule (GIA)		
Block Number	Level	Area
Plot 1	00 GF Level	49.1 m²
	01 FF Level	44.1 m²
	02 SF Level	42.0 m²
		135.2 m²
Plot 2	00 GF Level	49.0 m²
	01 FF Level	44.1 m²
	02 SF Level	42.0 m²
		135.1 m²
Plot 3	00 GF Level	49.0 m²
	01 FF Level	44.1 m²
	02 SF Level	42.0 m²
		135.1 m²
Plot 4	00 GF Level	49.0 m²
	01 FF Level	44.1 m²
	02 SF Level	42.0 m²
		135.1 m²
Plot 5	00 GF Level	49.0 m²
	01 FF Level	44.1 m²
	02 SF Level	42.0 m²
		135.1 m²
Plot 6	00 GF Level	49.1 m²
	01 FF Level	44.1 m²
	02 SF Level	42.0 m²
		135.2 m²

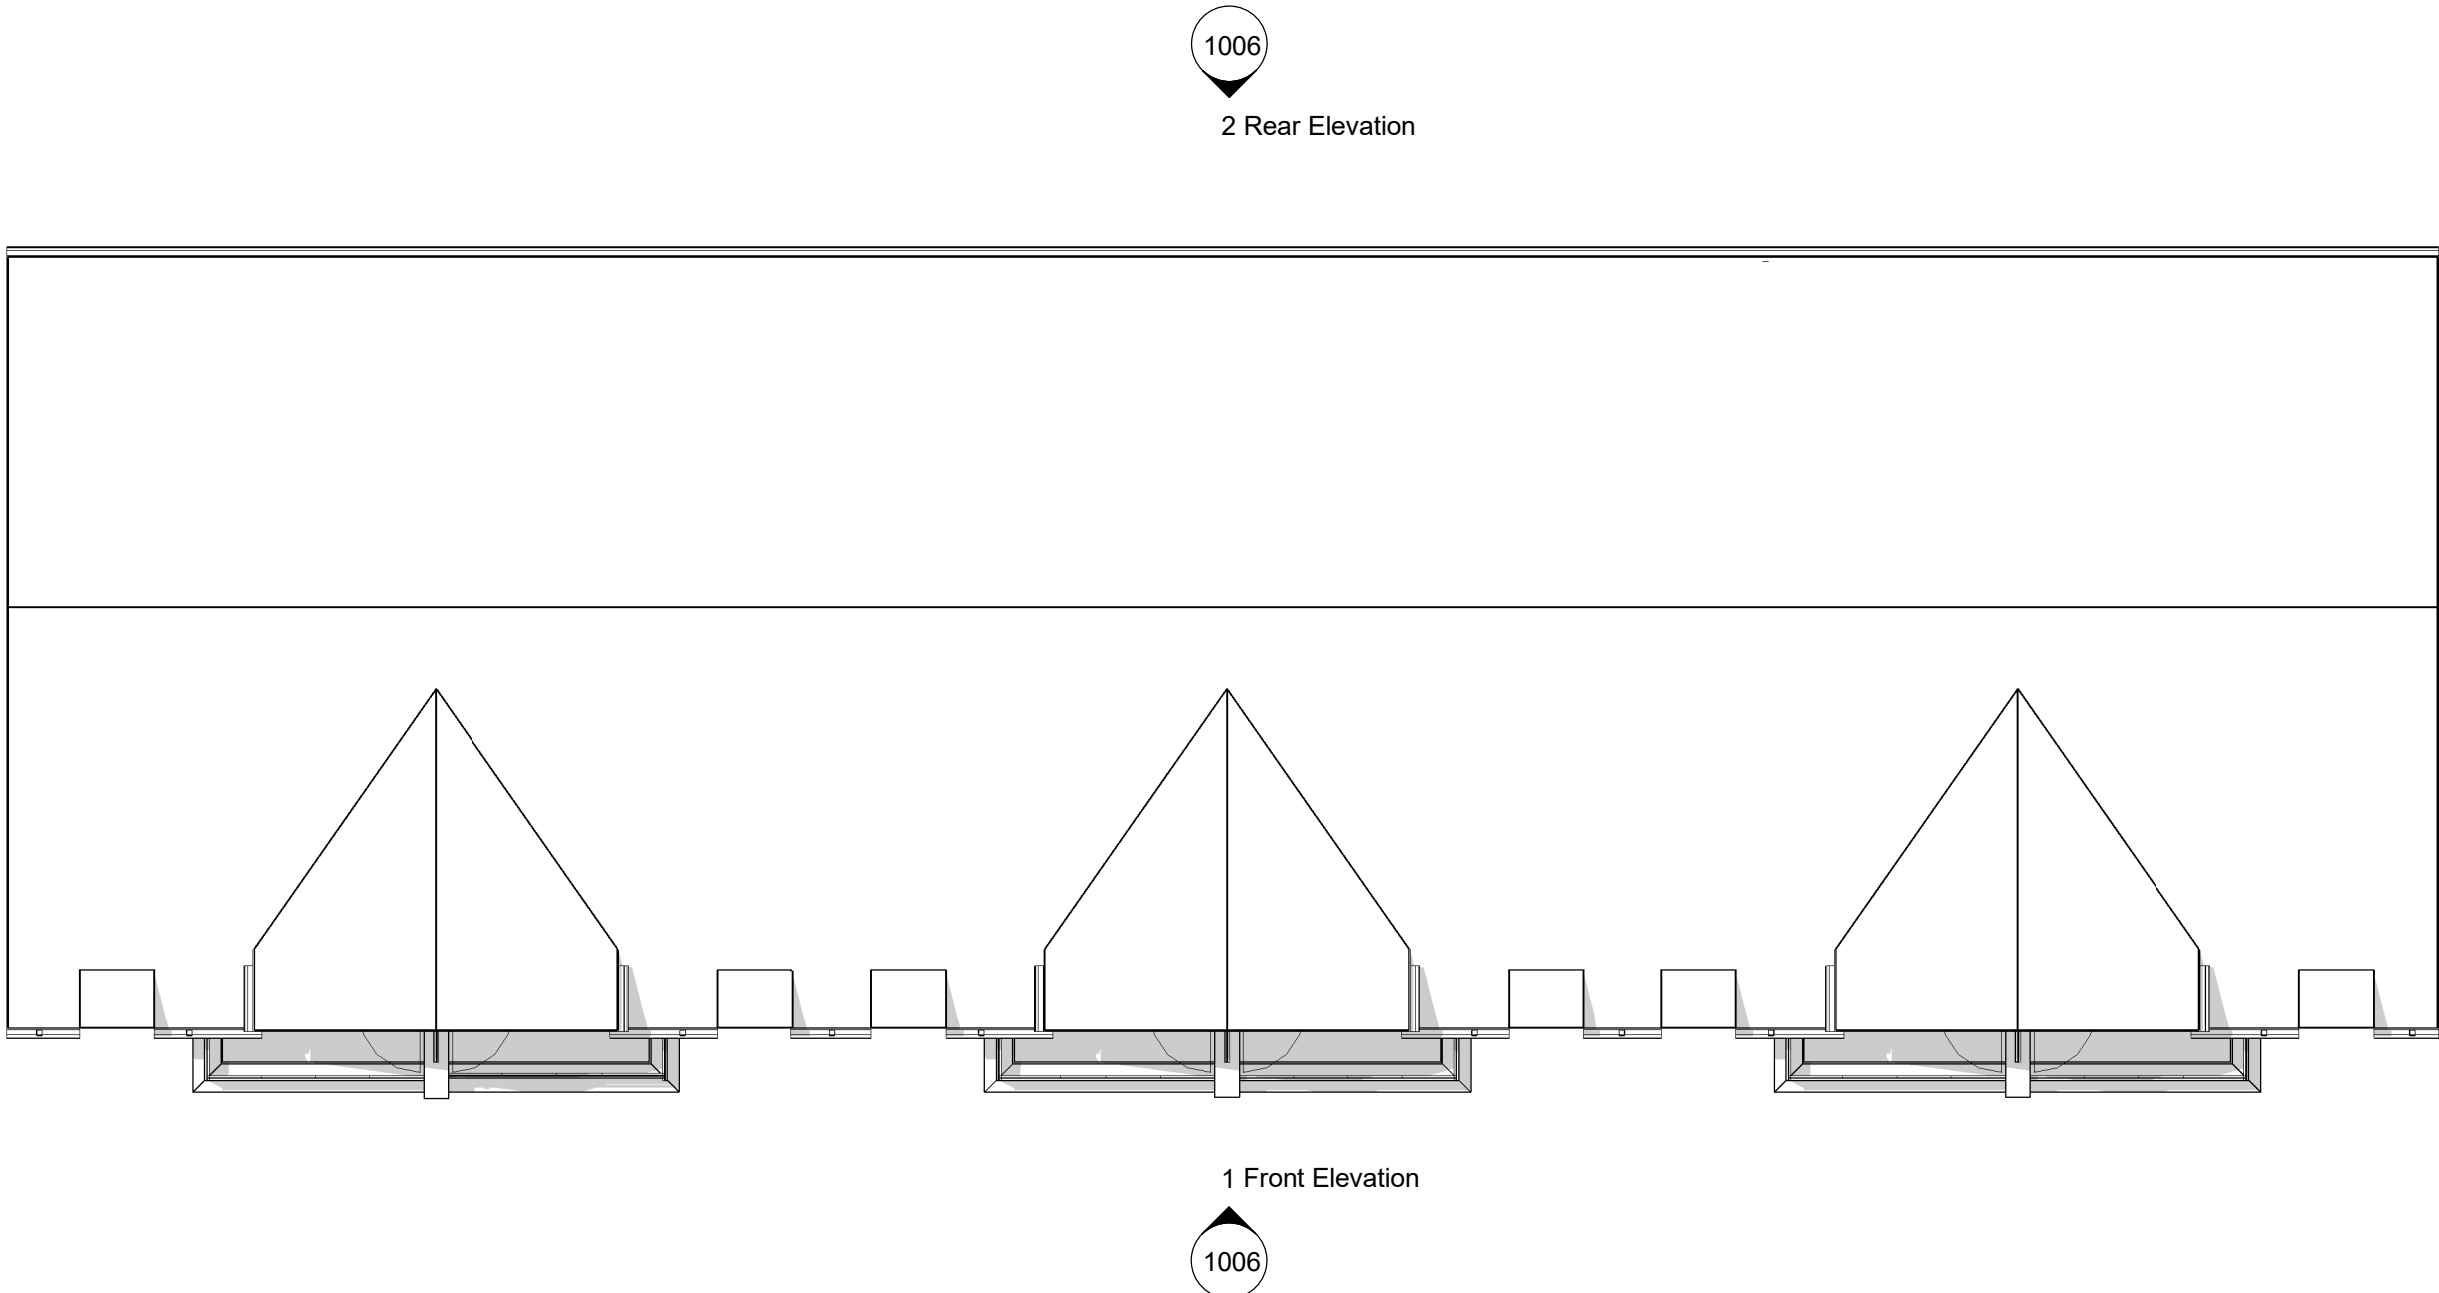


Roof Plan
1 : 100

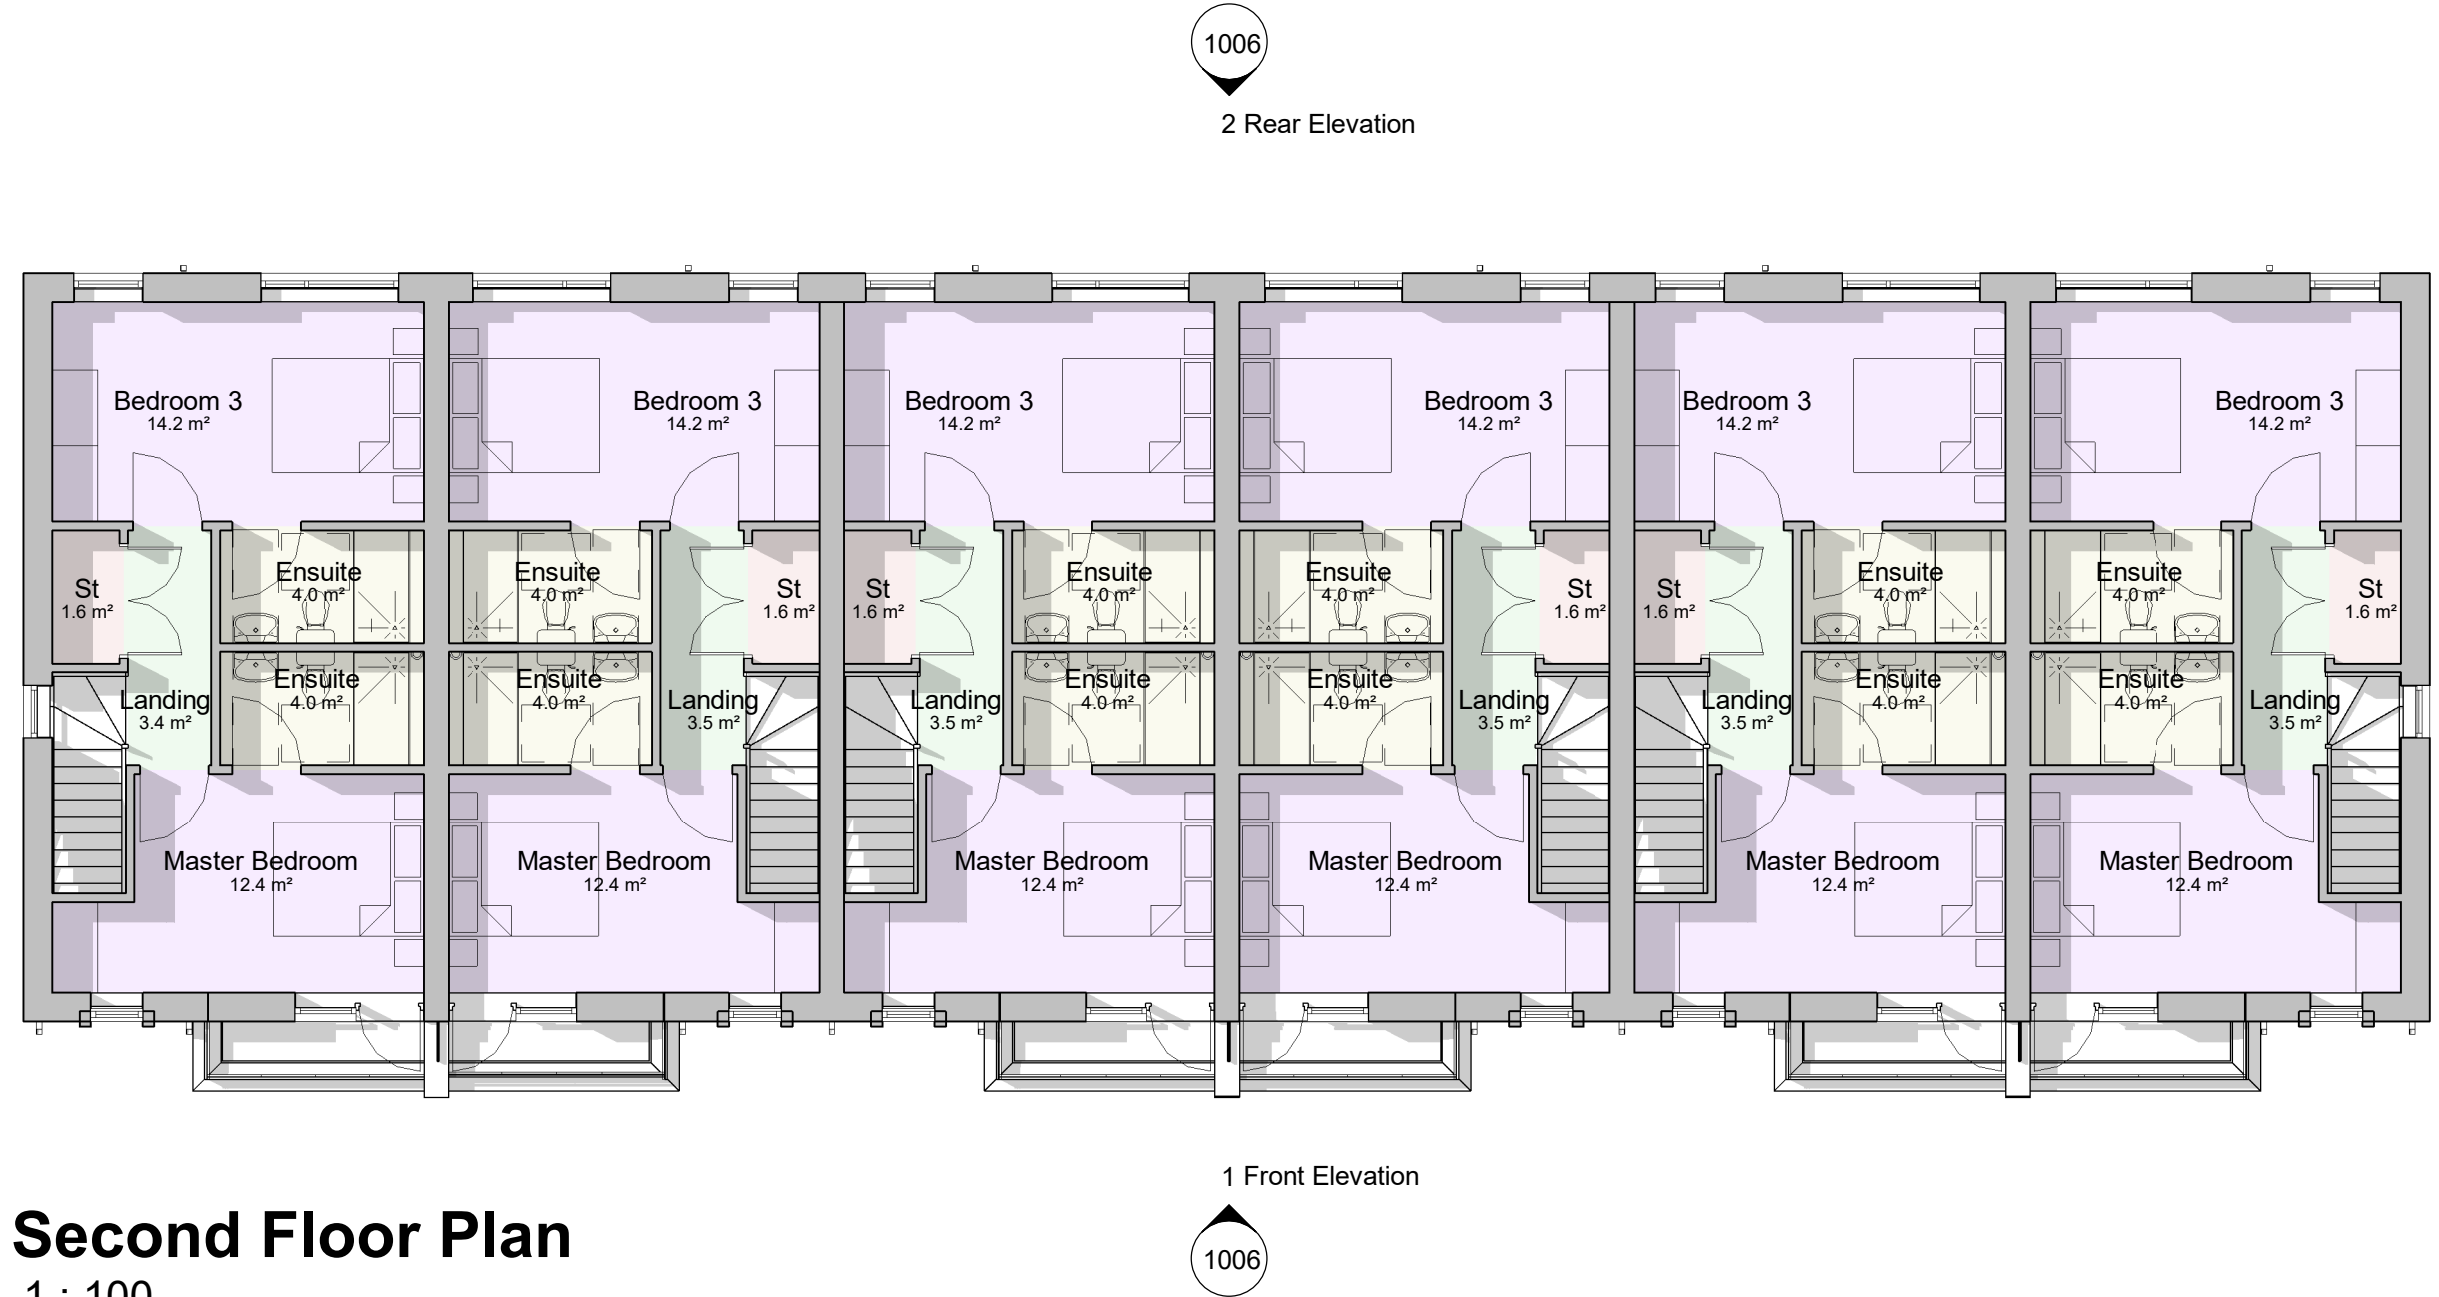

Second Floor Plan
1 : 100



First Floor Plan
1 : 100

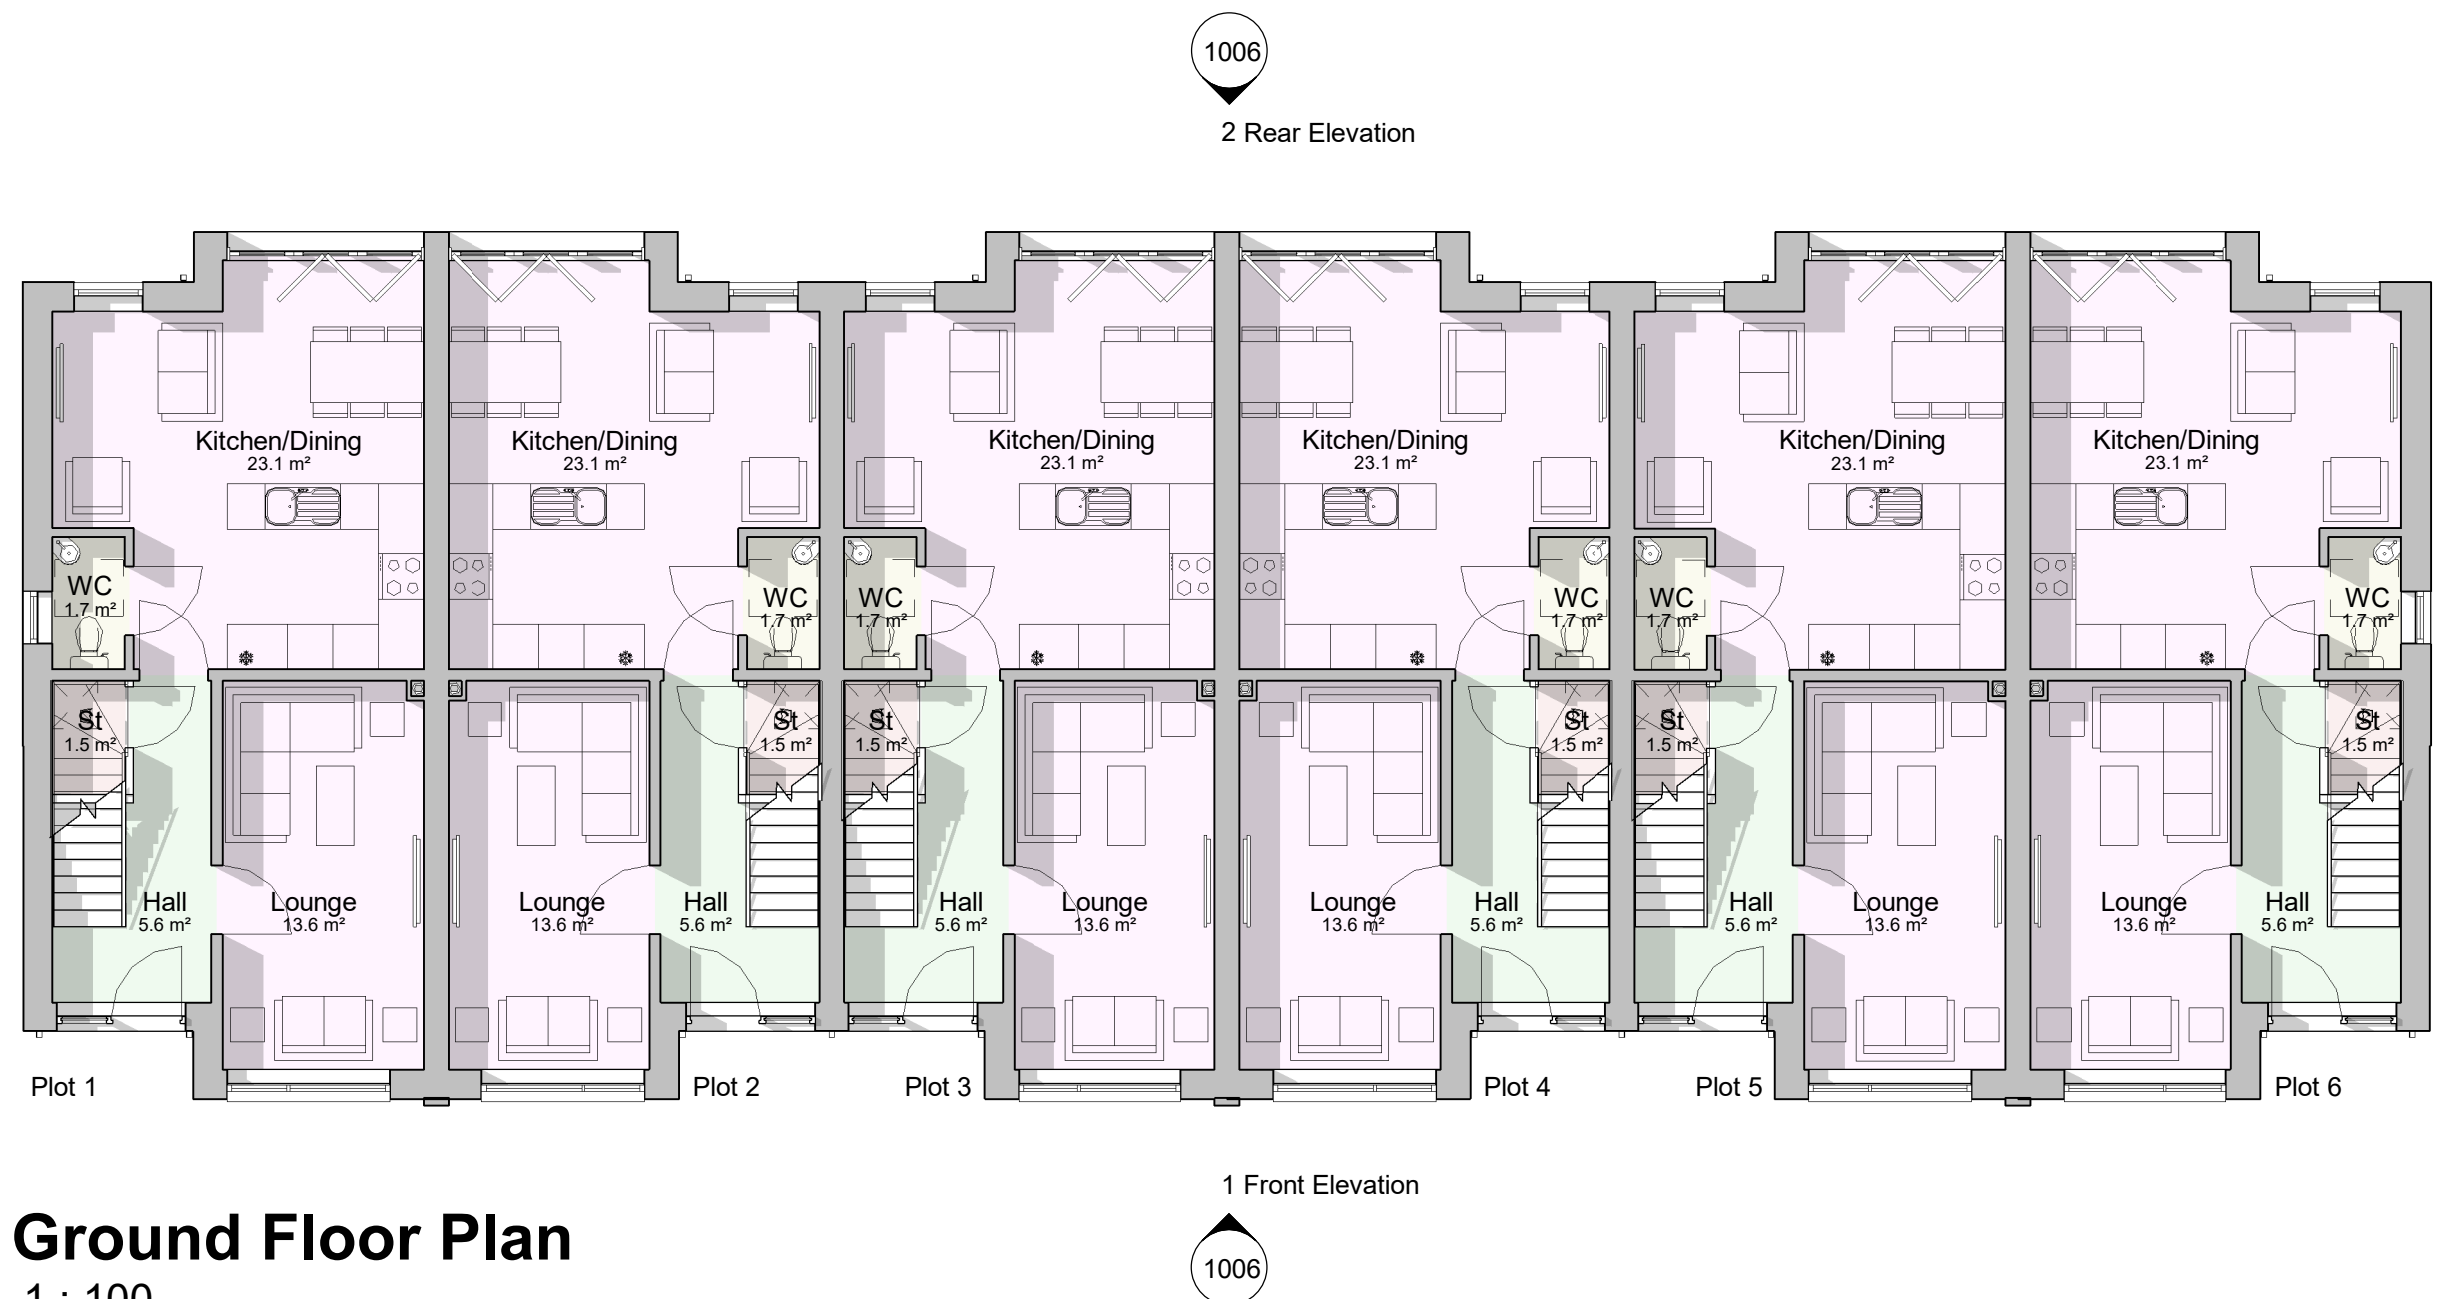

Ground Floor Plan
1 : 100

REV.	DATE	DRN.	CHKD.
PROJECT Tower Street, Heywood			
CLIENT Klash Properties Ltd			
DRAWING Proposed Floor Plans - Block 1 - Plots 1-6			
SCALE 1 : 100	SHEET SIZE @ A1	DRAWN AH	CHECKED CA
DATE 06.09.23			
CREATIVE ARCHITECTURE A: 1 The Long Stables, Rochdale Rd, Denshaw, OL3 5UE T: 07788 200 255 E: adam@creativearchitectureltd.co.uk W: www.creativearchitectureltd.co.uk			
JOB No 23-033	DRAWING No 1005	REVISION	
STATUS		Planning	