




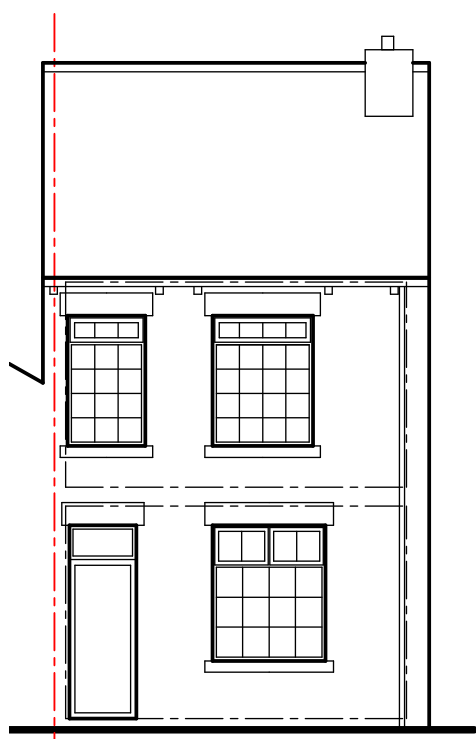


front (north east)
elevation (1:100)

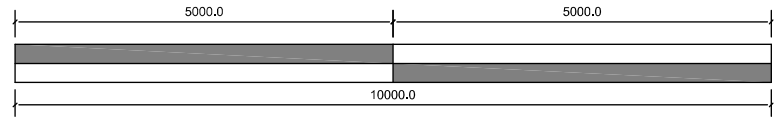


scale 1:100

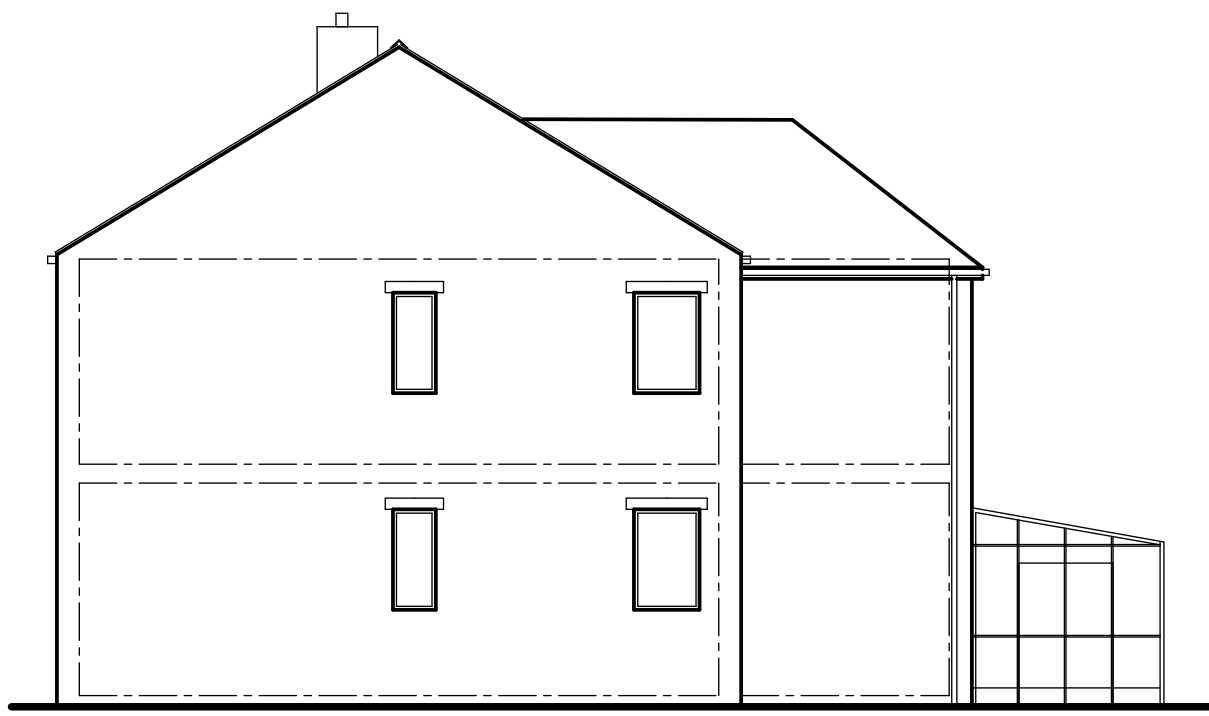


side (north west)
elevation (1:100)

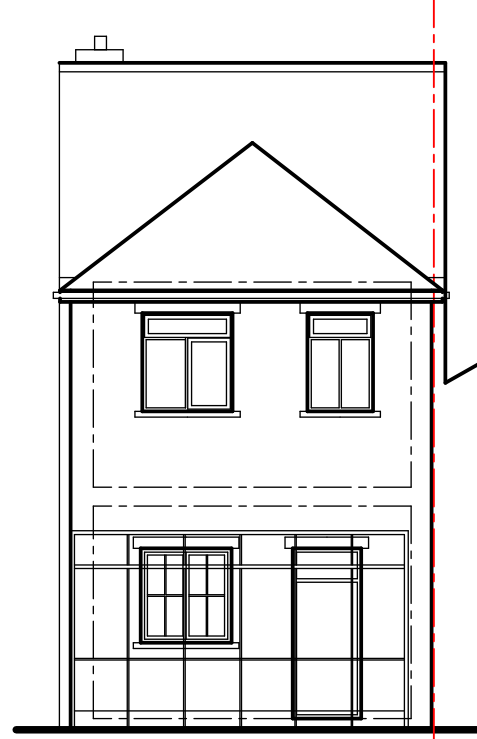


rear (south west)
elevation (1:100)

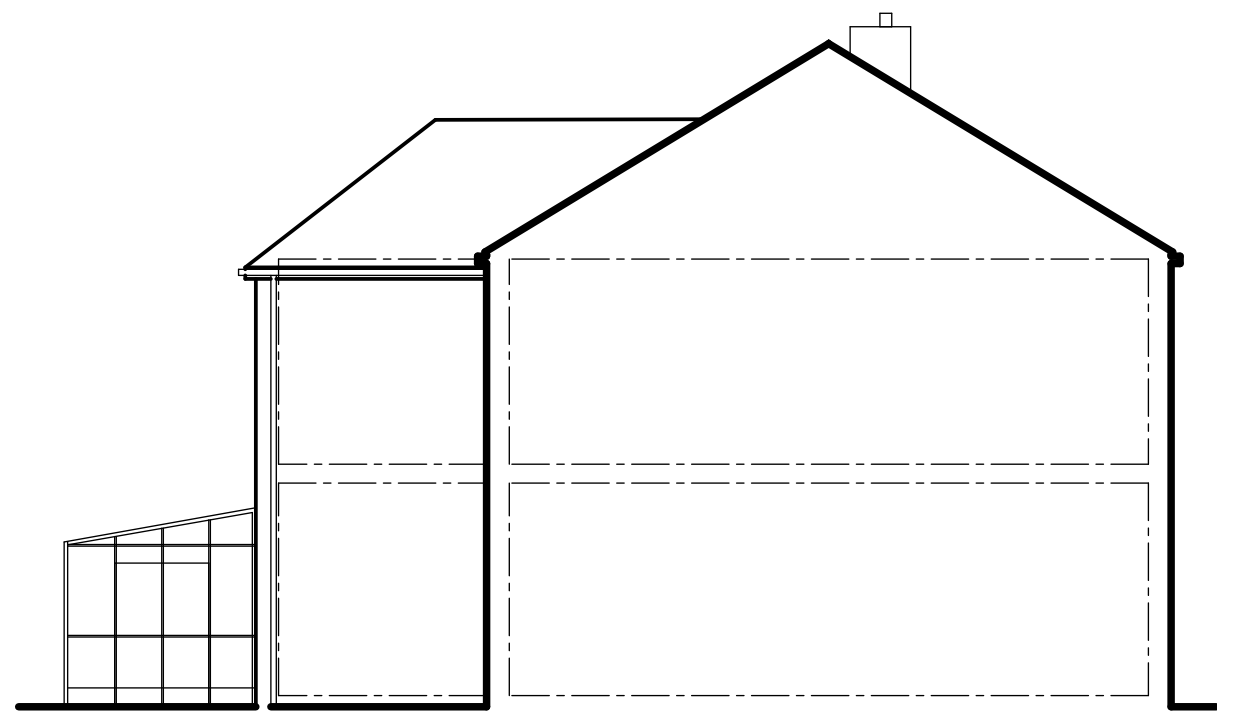


reverse (south east)
elevation (1:100)

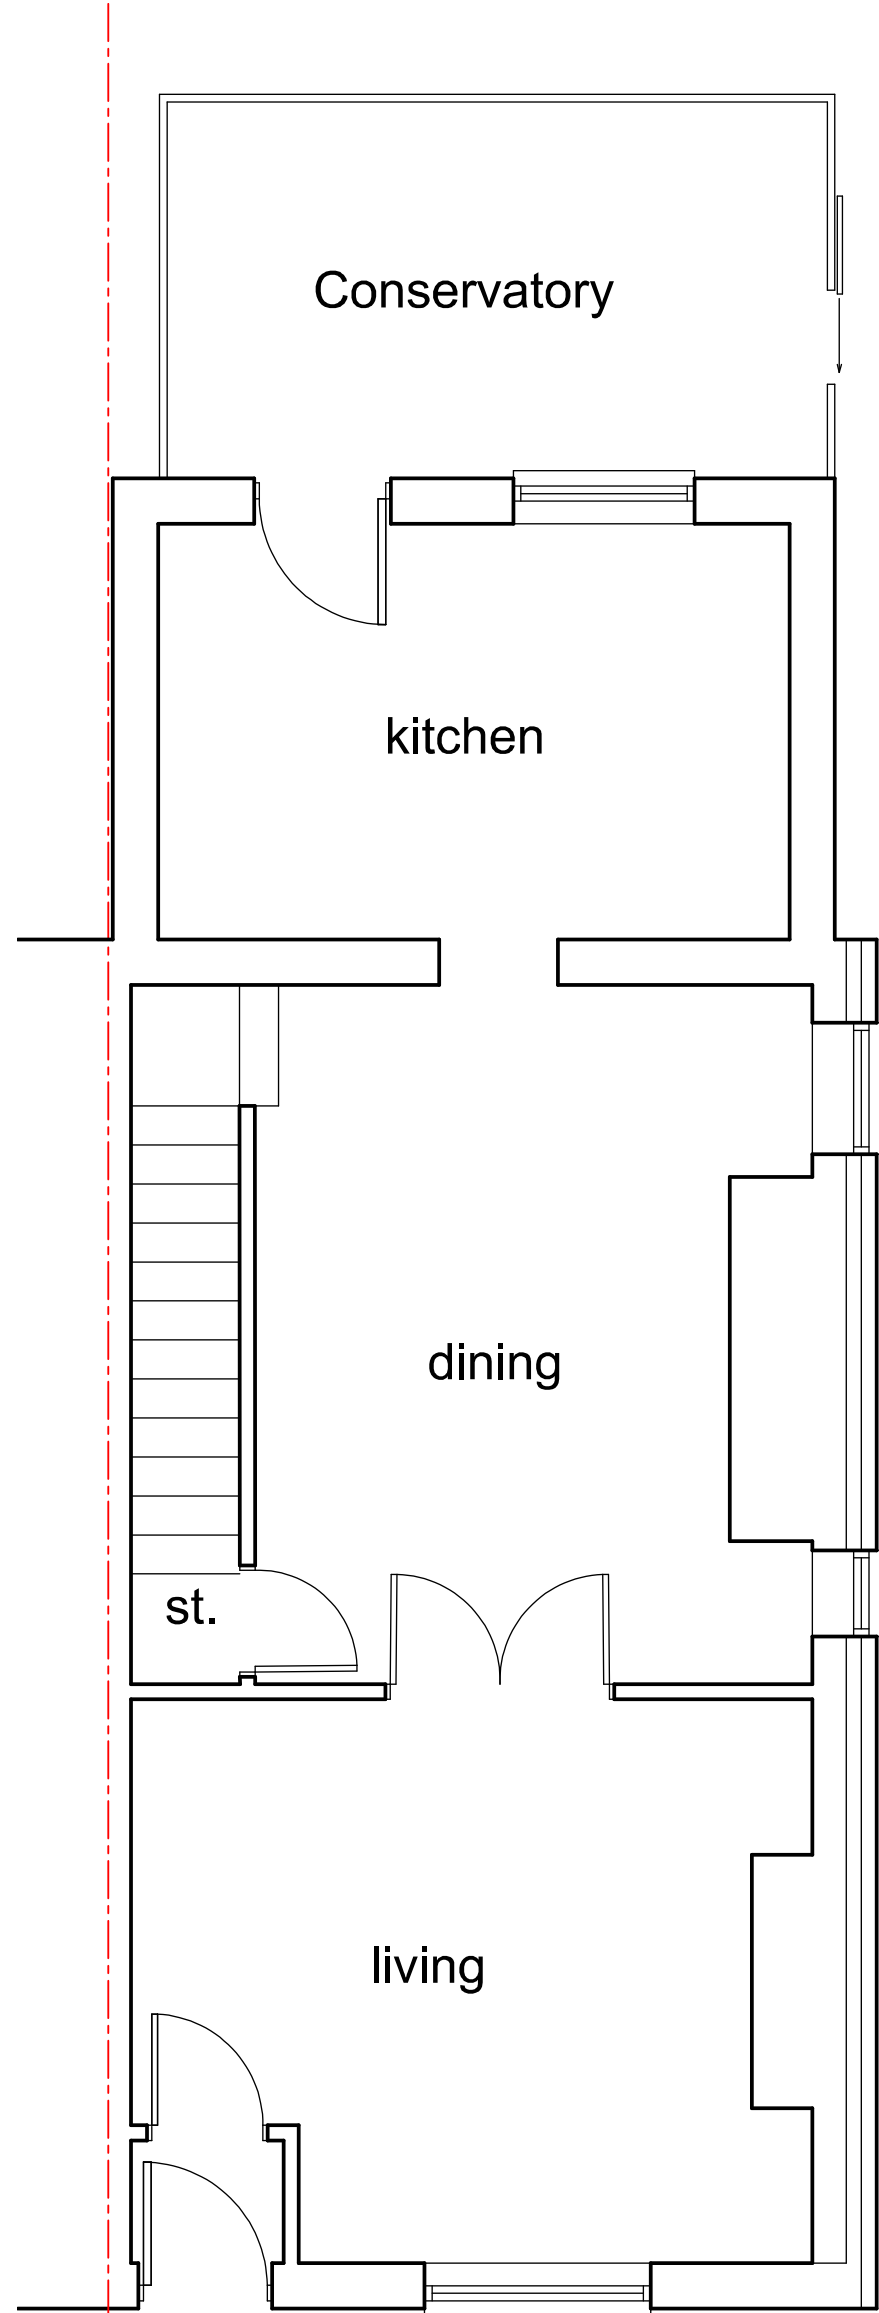


ground floor
plan (1:50)

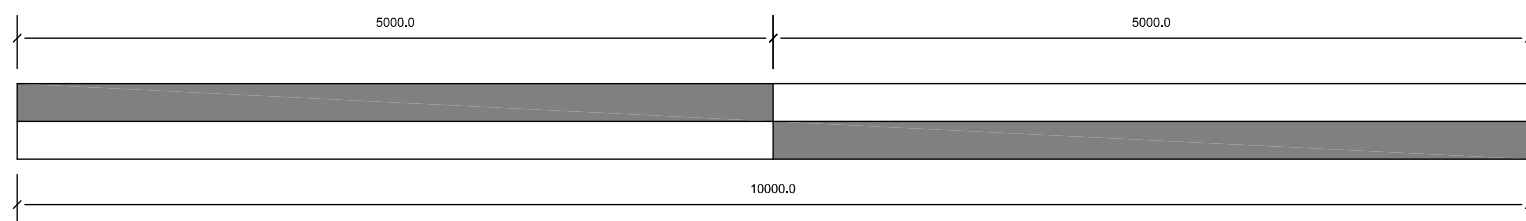

scale 1:50

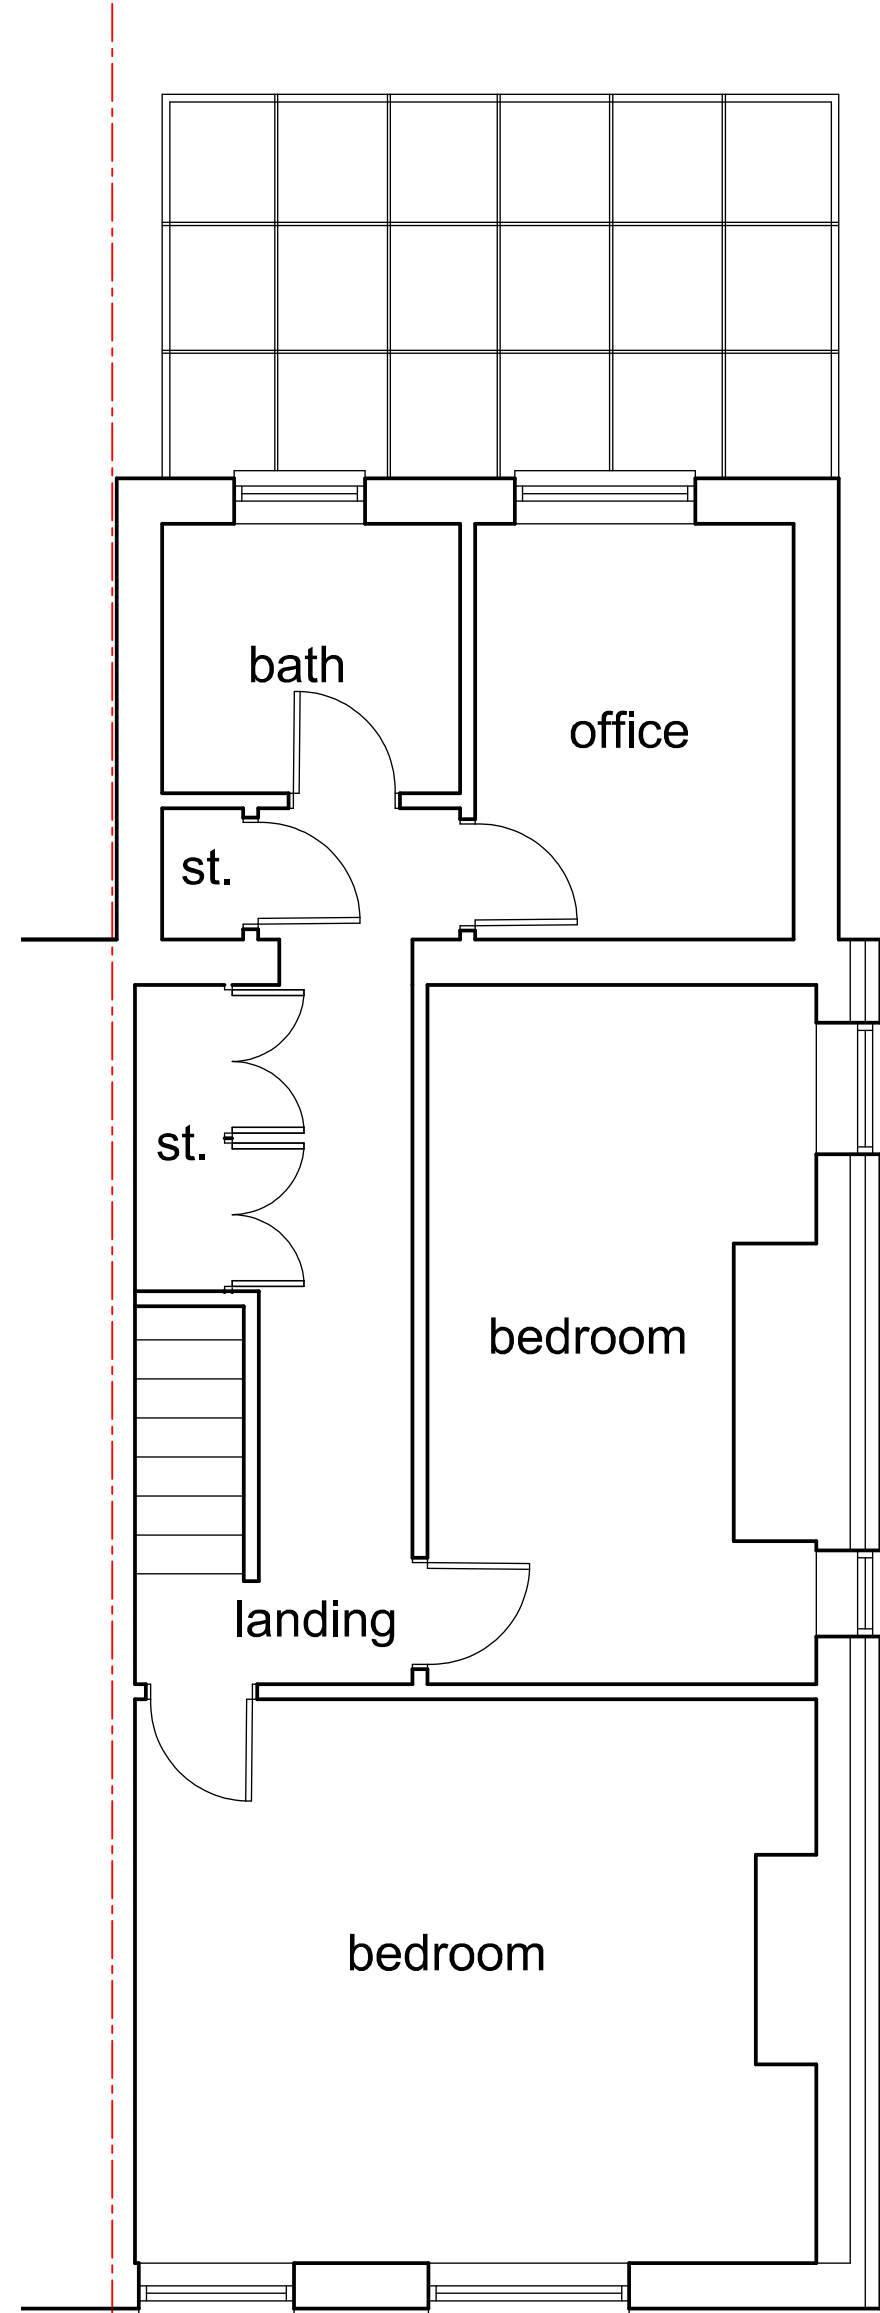

first floor
plan (1:50)

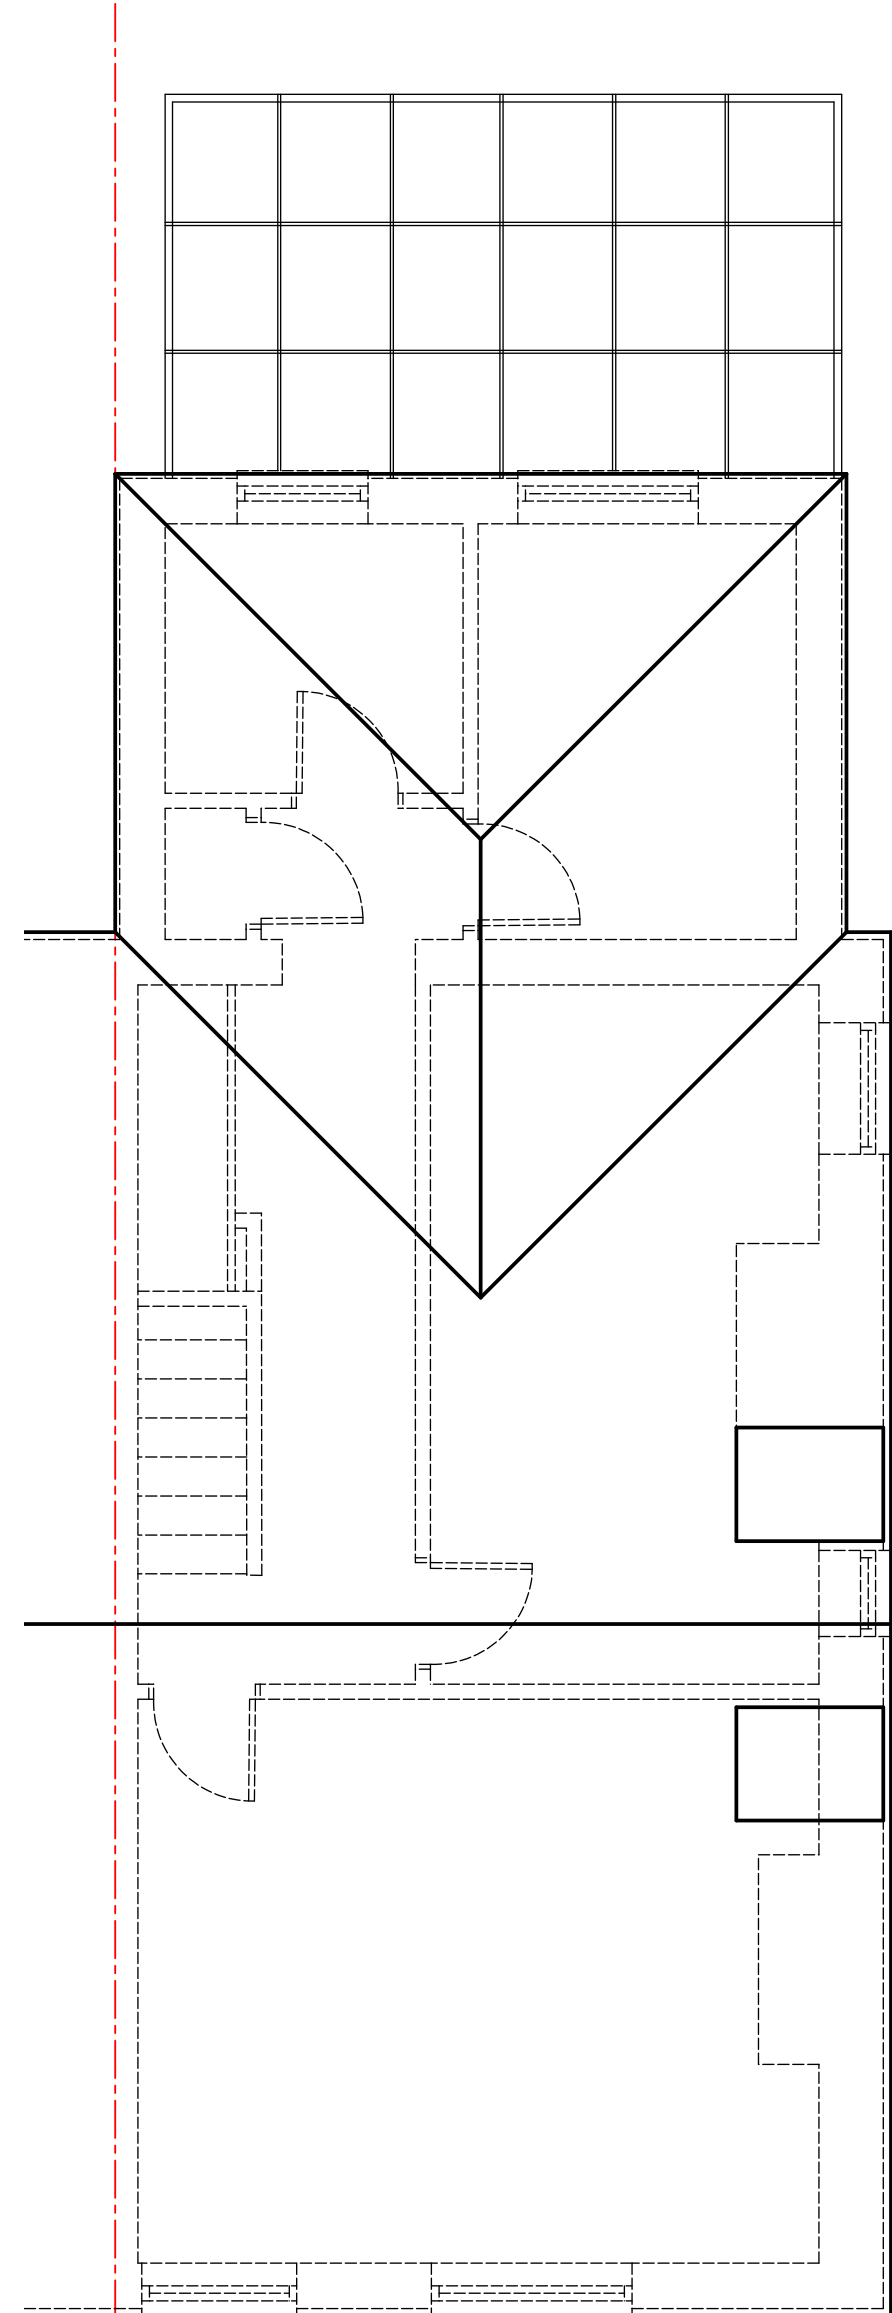

roof plan
(1:50)

Revision	Date	Details

Only Planning Officers may scale from this drawing.
All dimensions must be checked and verified before preparing production drawings or commencing works.
This drawing and its design is copyright and may not be reproduced in any form whatsoever without prior express written consent.

clear Architectural Services

Mark Herring, Clear Architectural Services, 50 Rectory Street, Middleton, Manchester. M24 5TY.
T. 0161 653 7128 M. 07968 748606 E. mark@clear-architecture.co.uk W. www.clear-architecture.co.uk



Date December 2023. Drawn JLK.

Scale As Indicated at A1. Checked MLH.

Client Julian Burt.

Job title Proposed Extension and Alterations.
19 Broad Lane, Rochdale, OL16 4QQ.

Drawing title Existing Layout.
PLANNING.

Drawing No. CM344a PL 03.