



All dimensions shall be verified by the contractor on site prior to work commencing.
Do not scale from this drawing. Only work to written dimensions.
This drawing is the property of pennine design and copyright is reserved by them. The drawing is not to be copied or disclosed by or to any unauthorised persons without prior written consent.

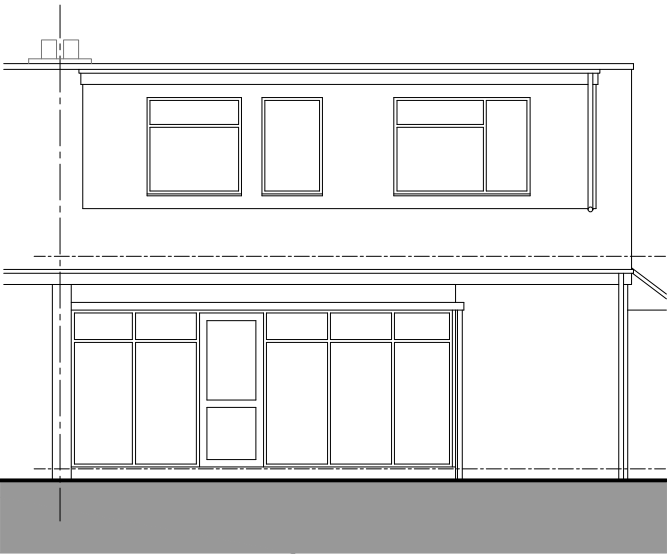


existing rear elevation
Scale: 1:100



existing side elevation
Scale: 1:100

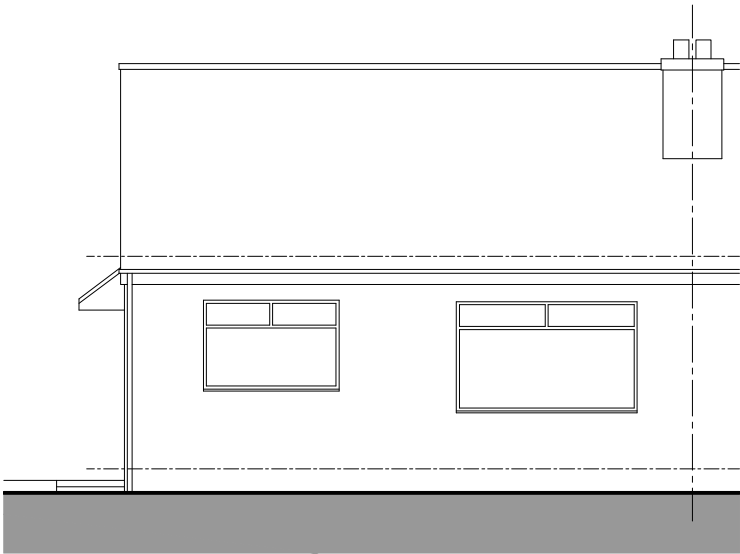

existing front elevation
Scale: 1:100

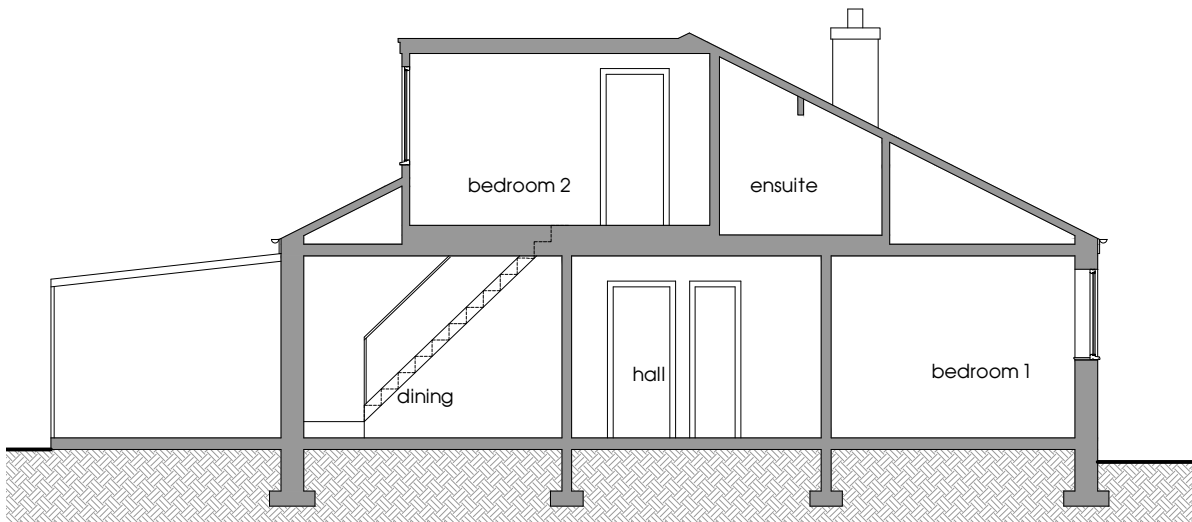

@ existing section
Scale: 1:100

PROJECT
proposed extensions
44 heald close
littleborough

TITLE
existing elevations
and section

CLIENT
mr & mrs s kelly

DRAWN dph
DATE september 2022
SCALE 1:100 @ A3

pennine
design
12 lime grove
lancashire
telephone:
littleborough
ol15 8rp
07734 263404

DWG No.

04