


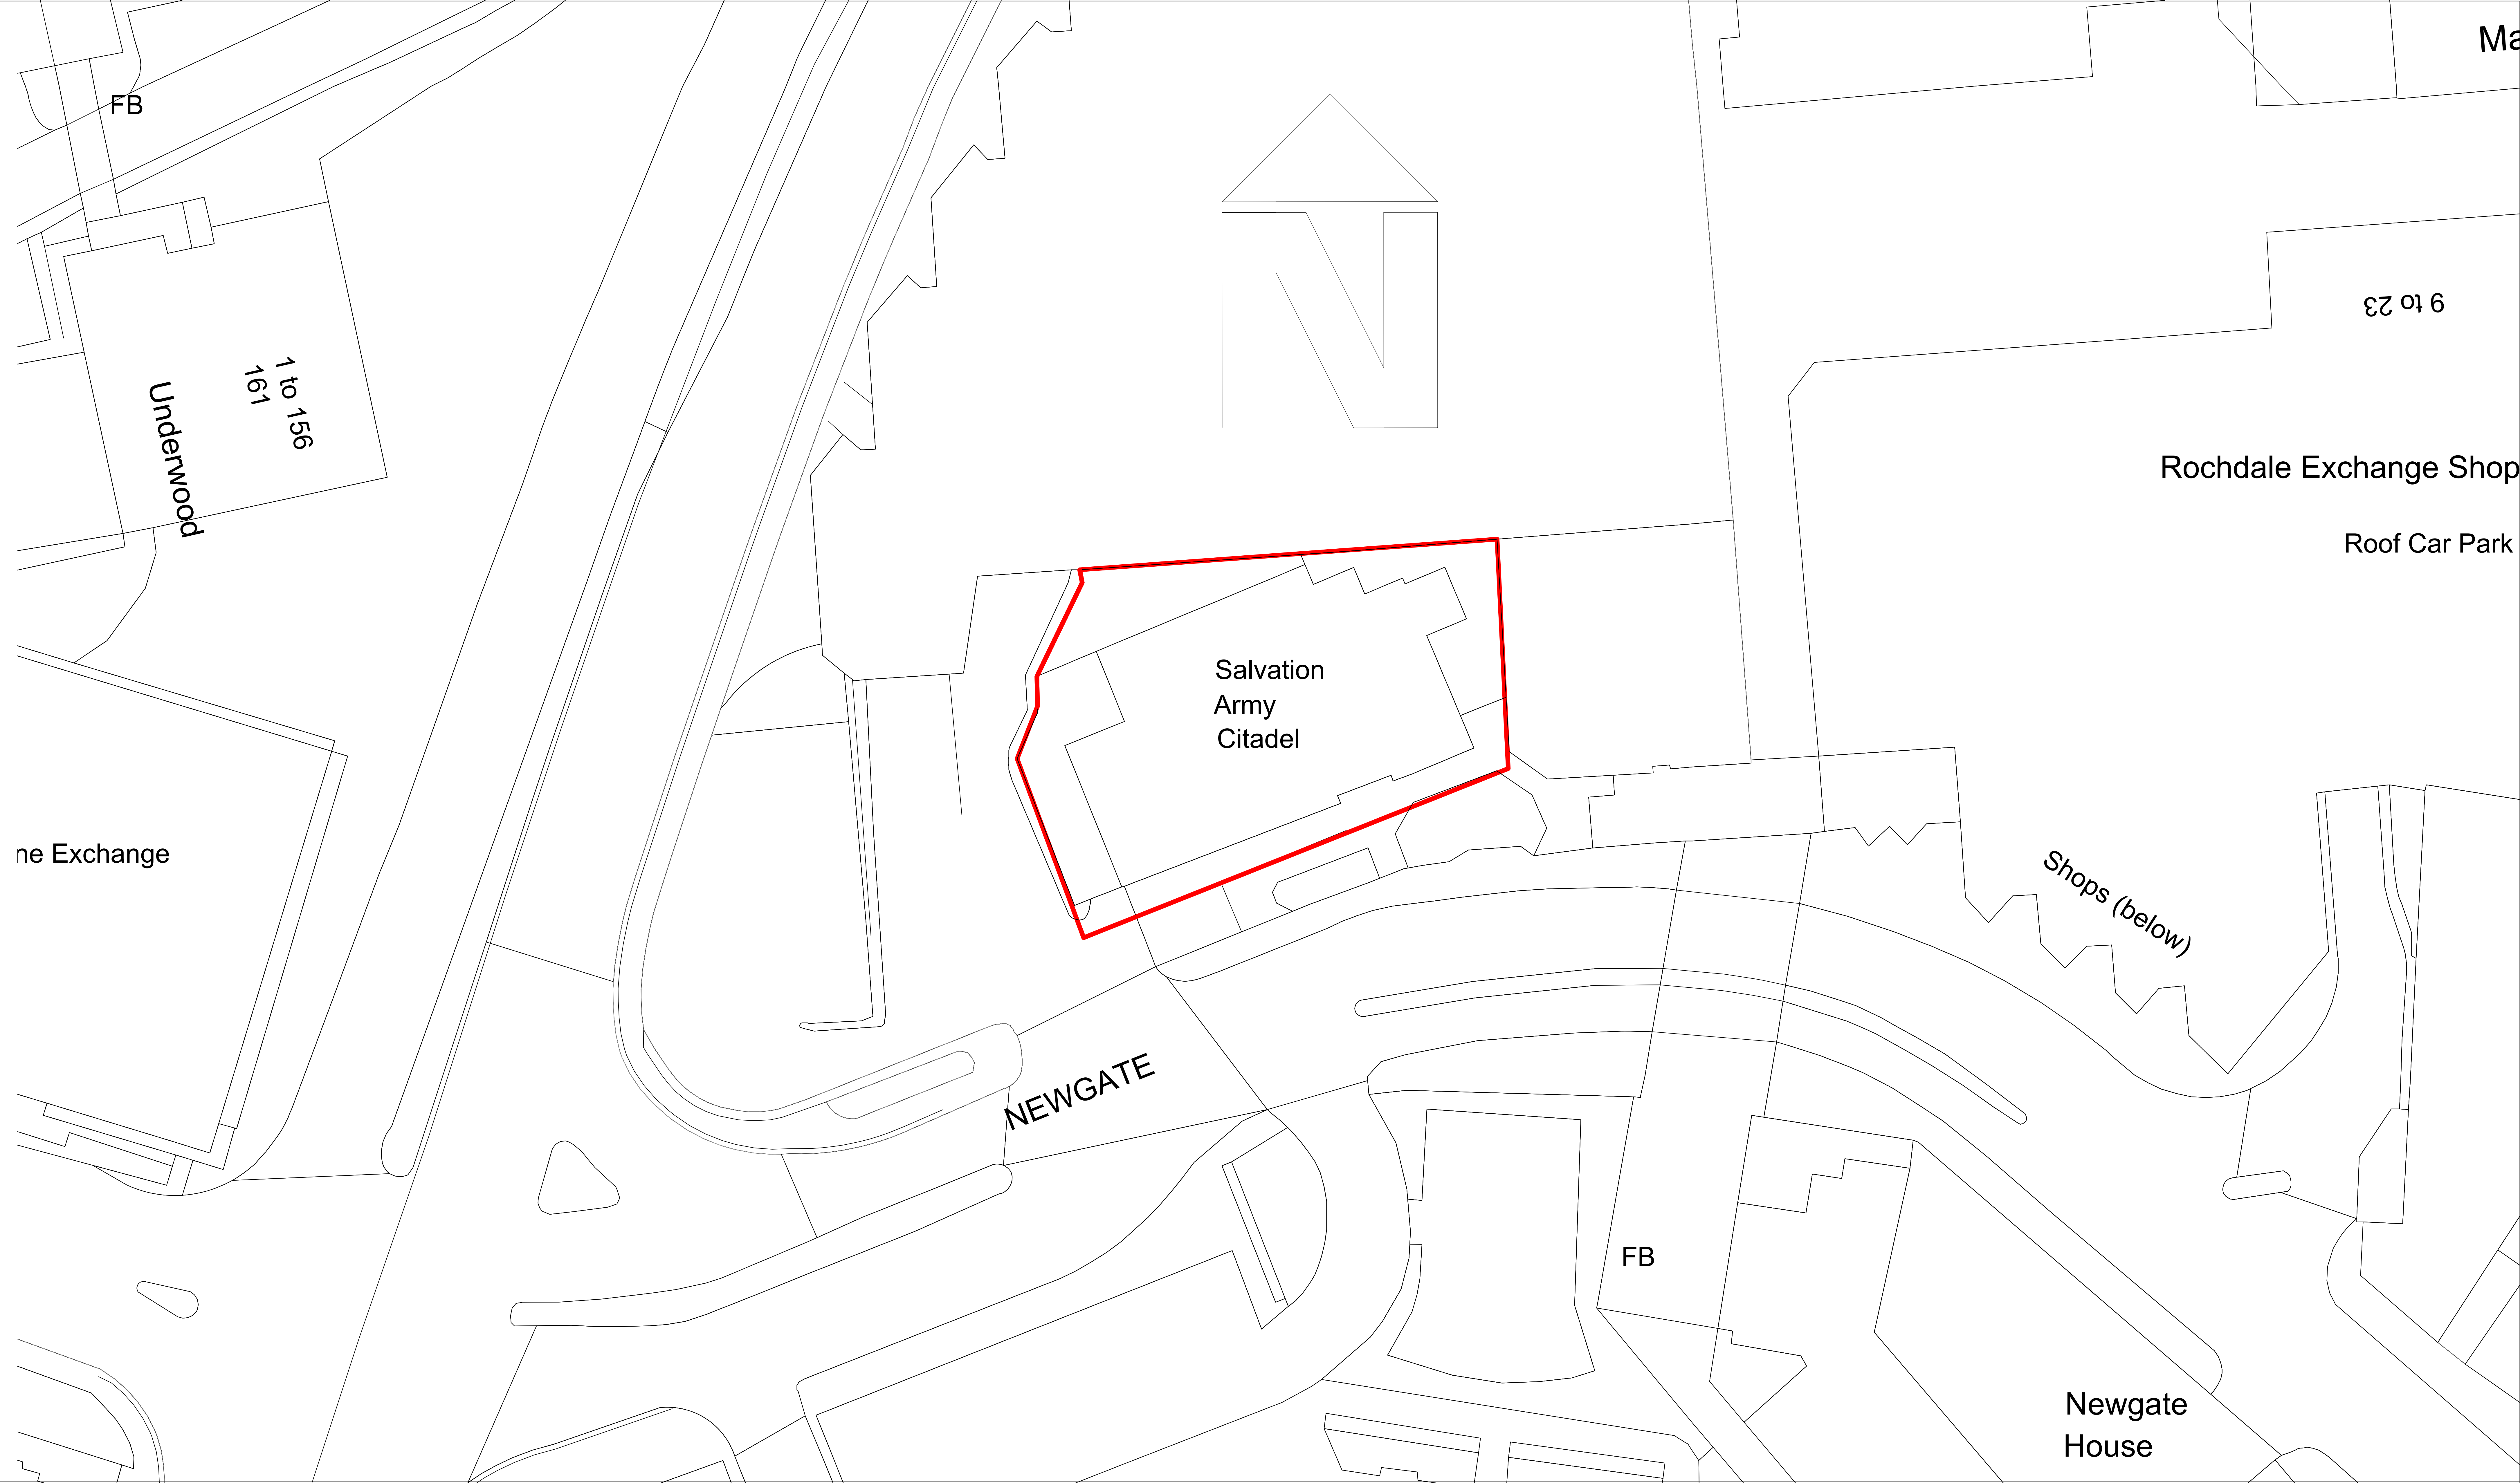

Surverify Ltd
Suite One, The Parade Enterprise Centre
14 The Parade, Blacon, Chester, CH1 5HN

Project
Salvation Amry - Rochdale Corp
Window & Door replacement
scheme including canopy

Drawing Title
Site Plan

Scale 1:500@A3	Date 07.08.23	Drawn CPW
Drawing Number 04		Revision