




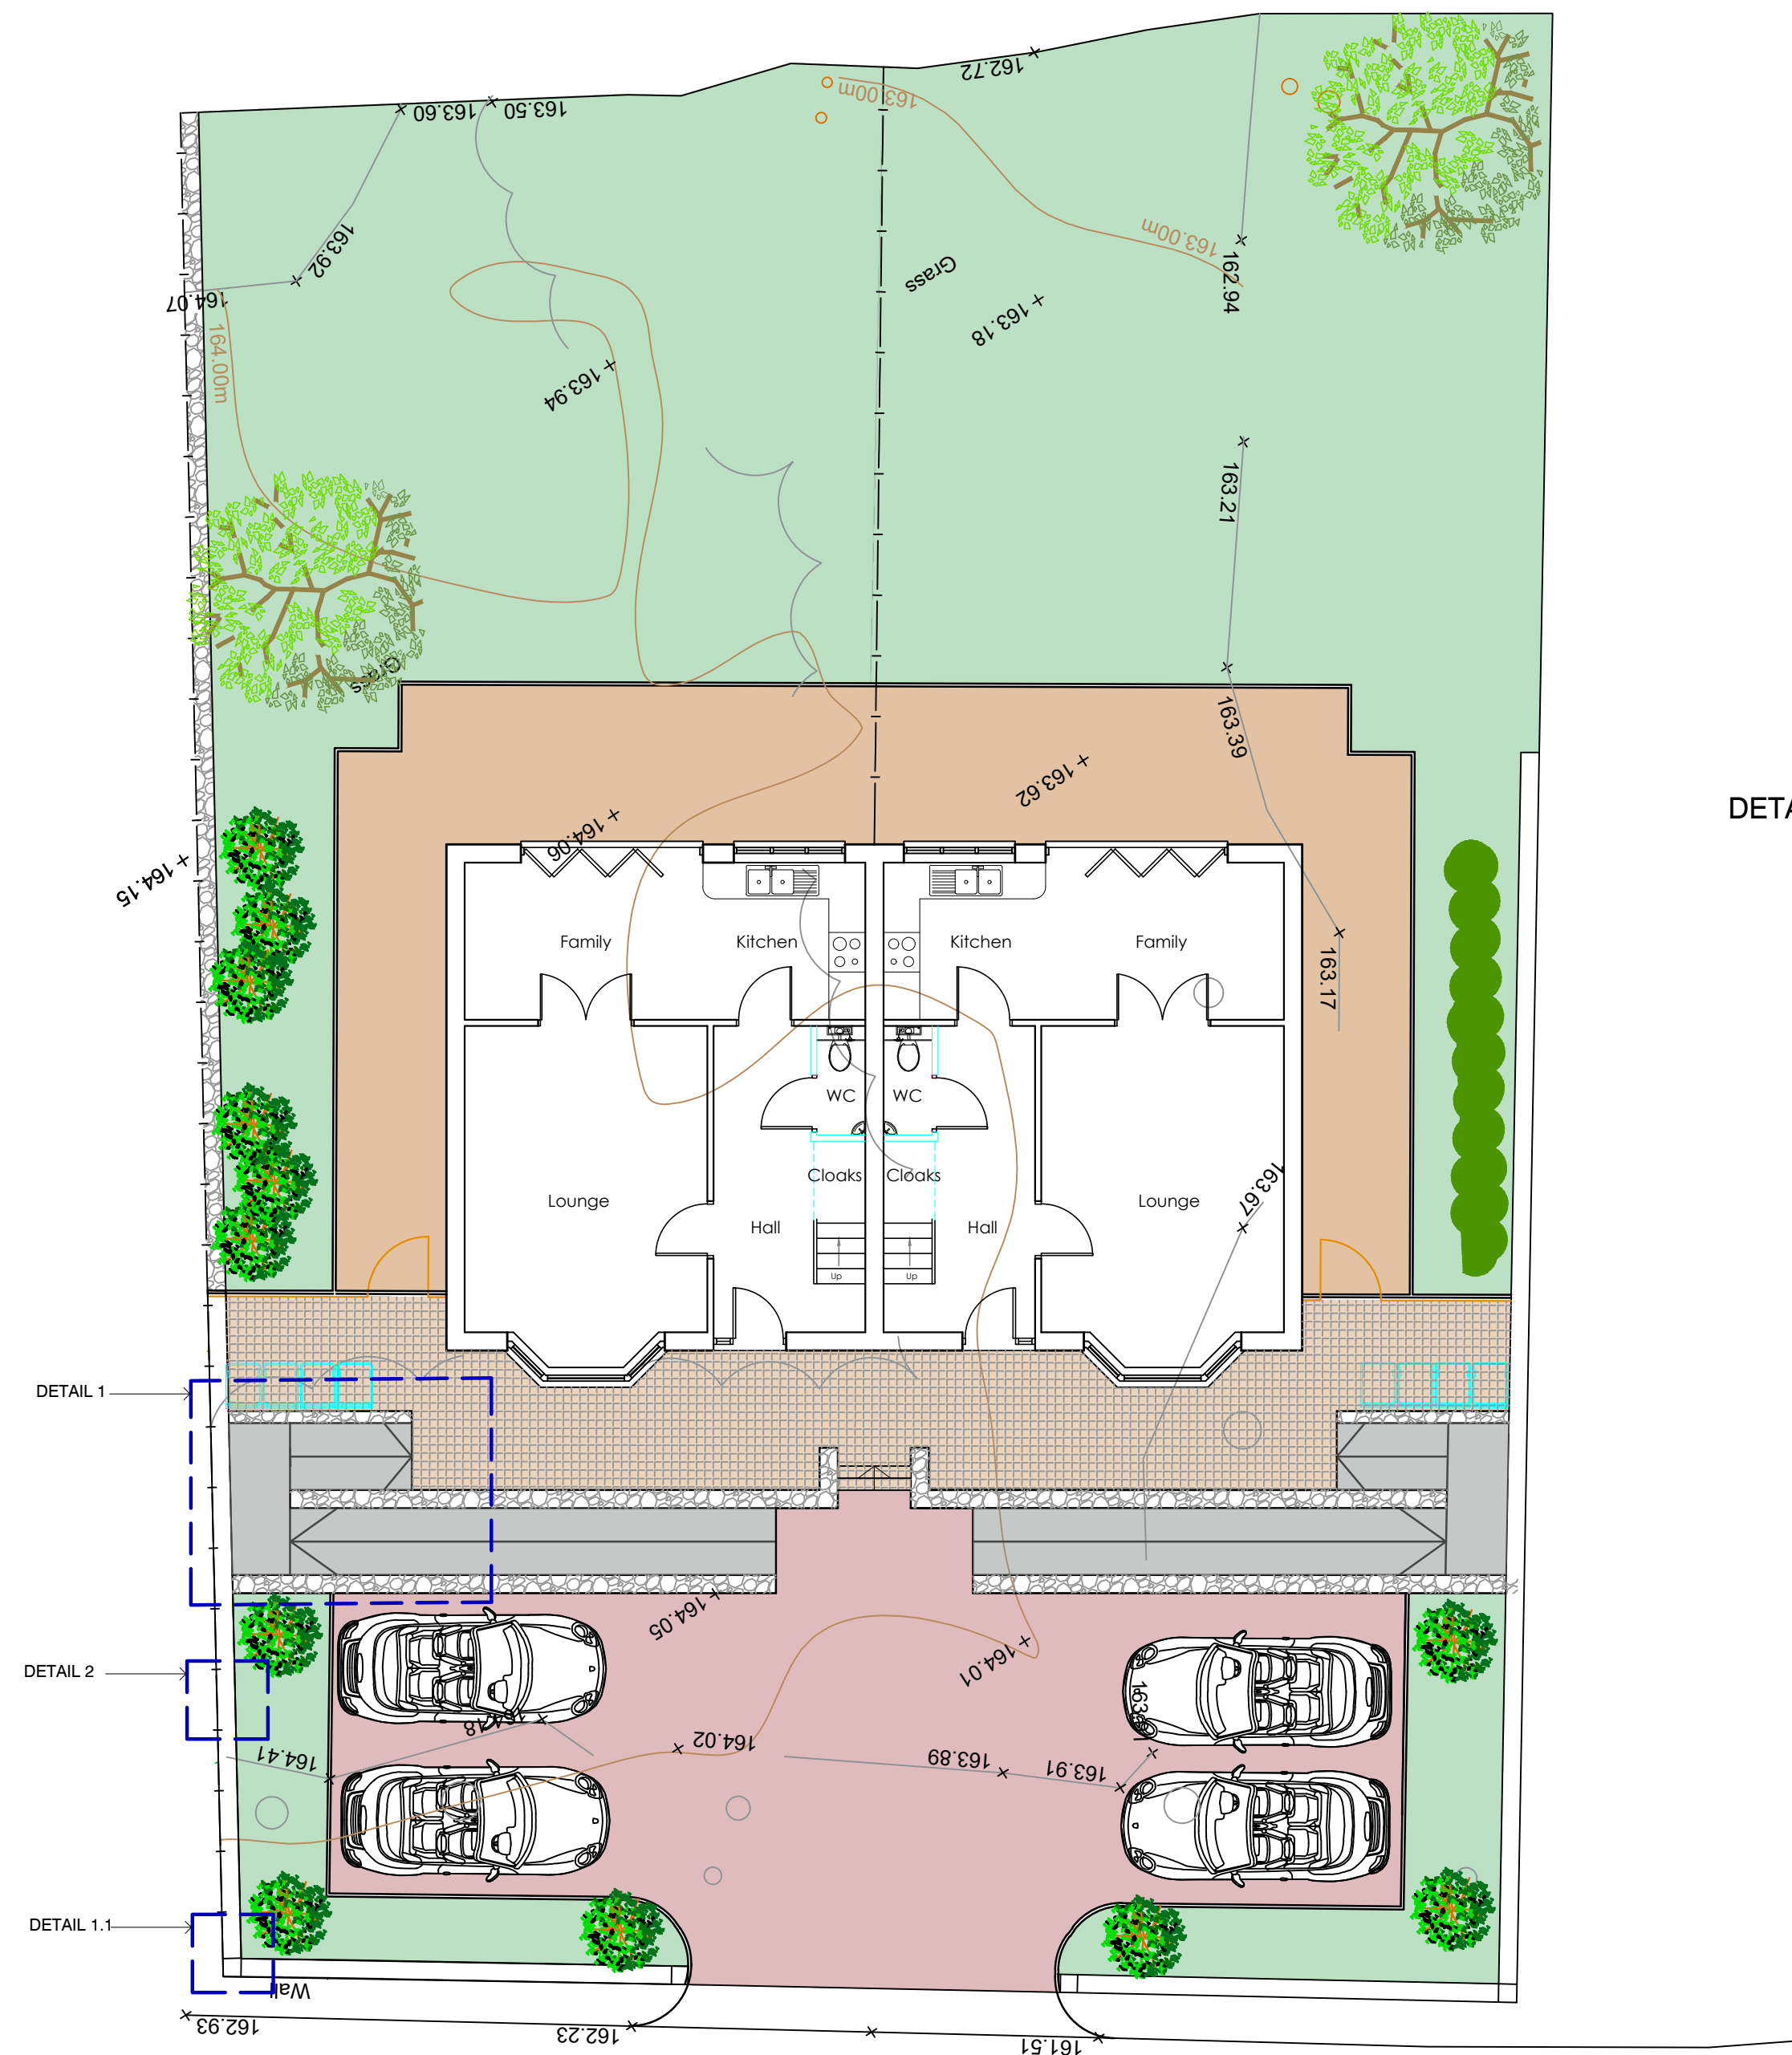


PROPOSED FLOOR PLAN
SCALE 1:100

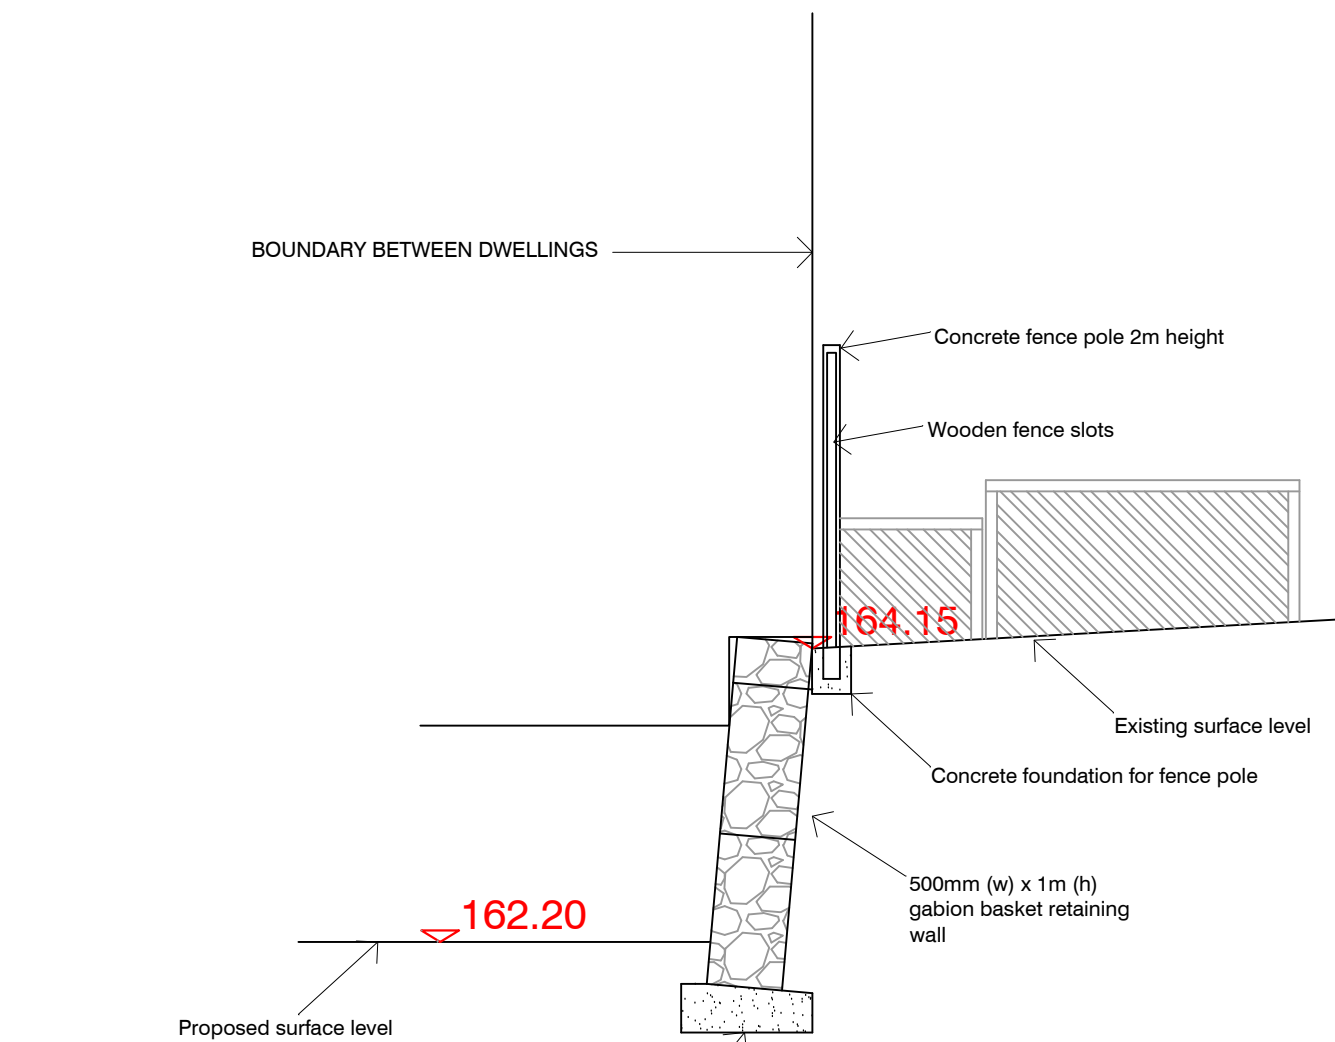


DETAIL 2 - BOUNDARY RETAINING WALL

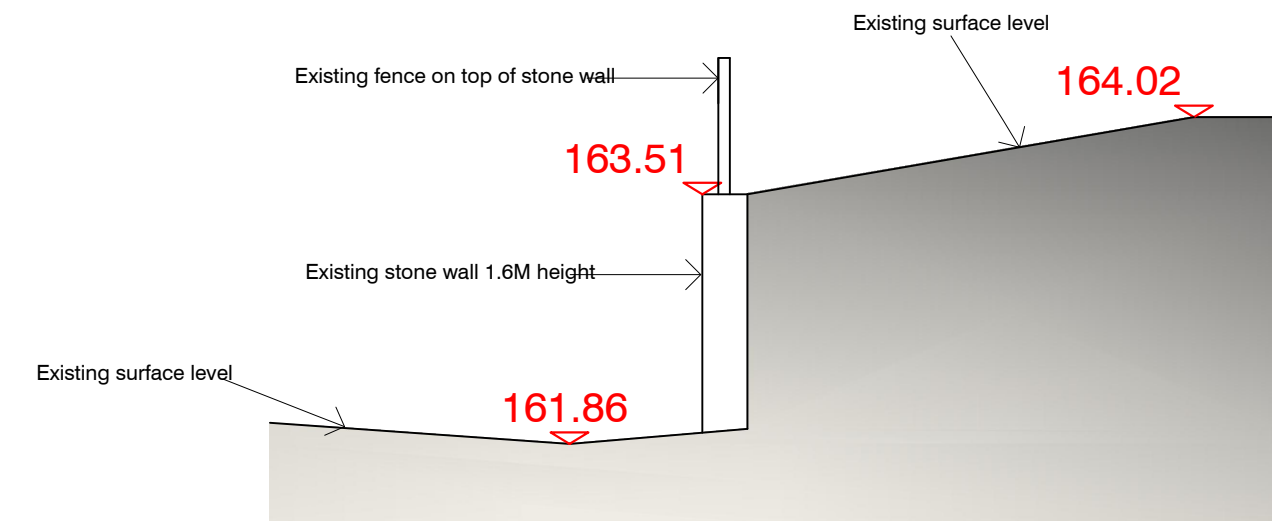


EXISTING DETAIL OF FRONT BOUNDARY WALL

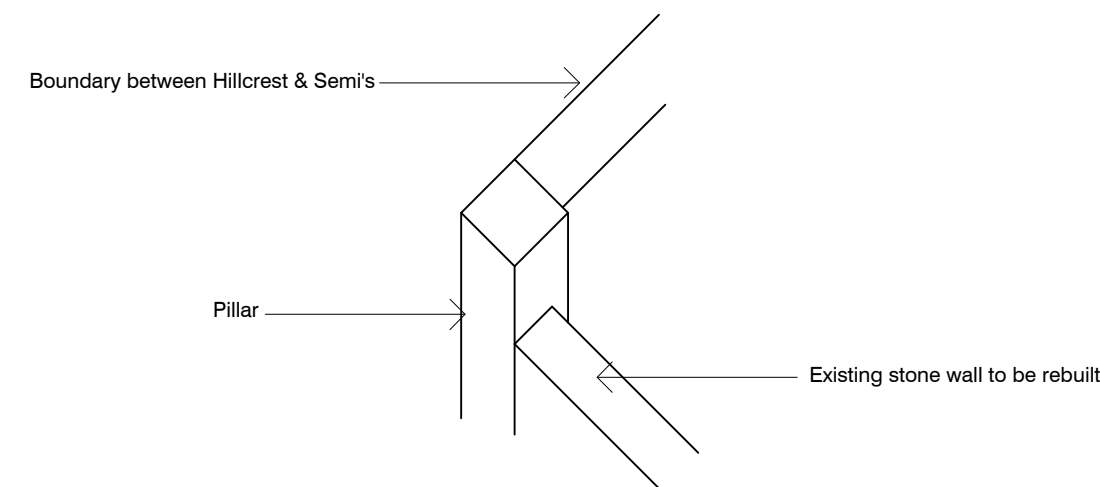

DETAIL 1.1

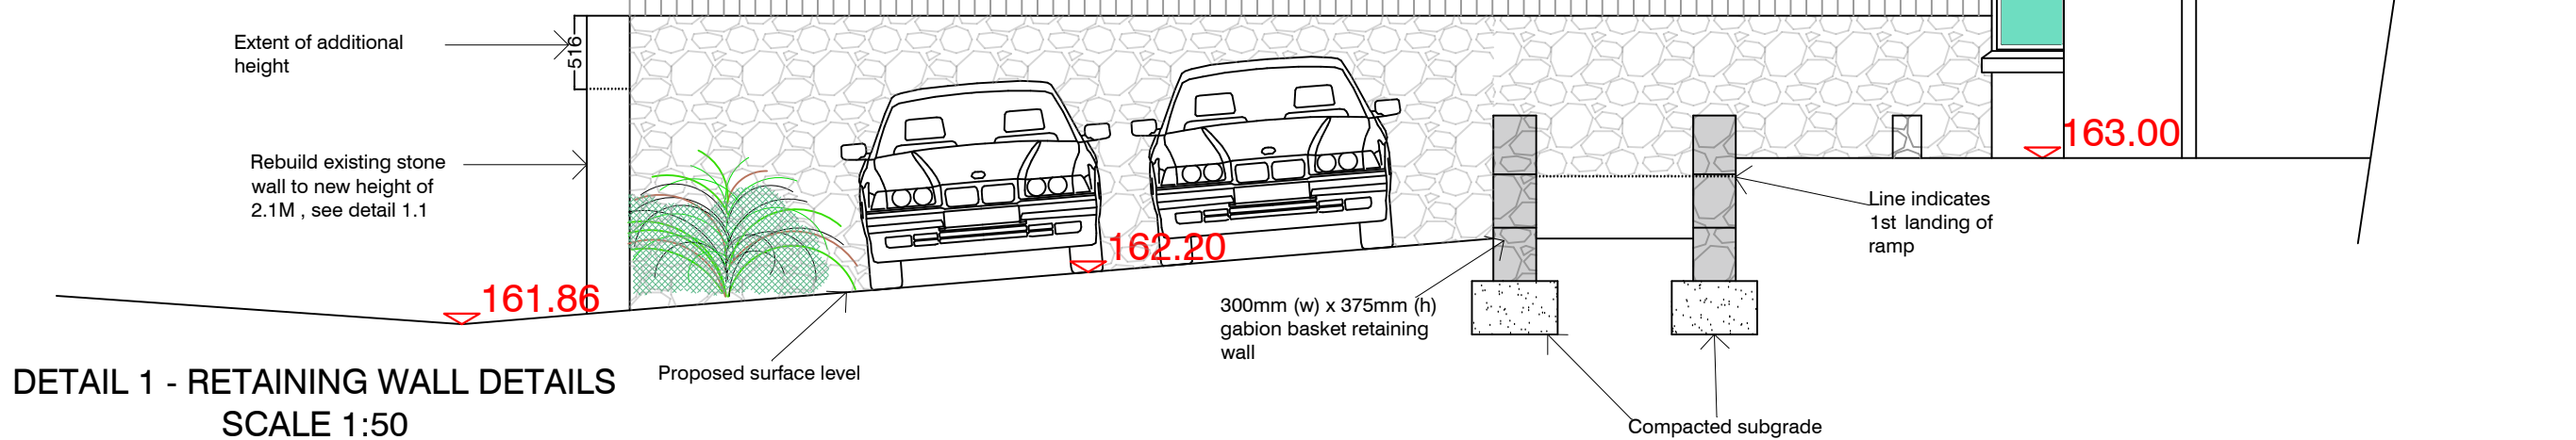

DETAIL 1 - RETAINING WALL DETAILS
SCALE 1:50

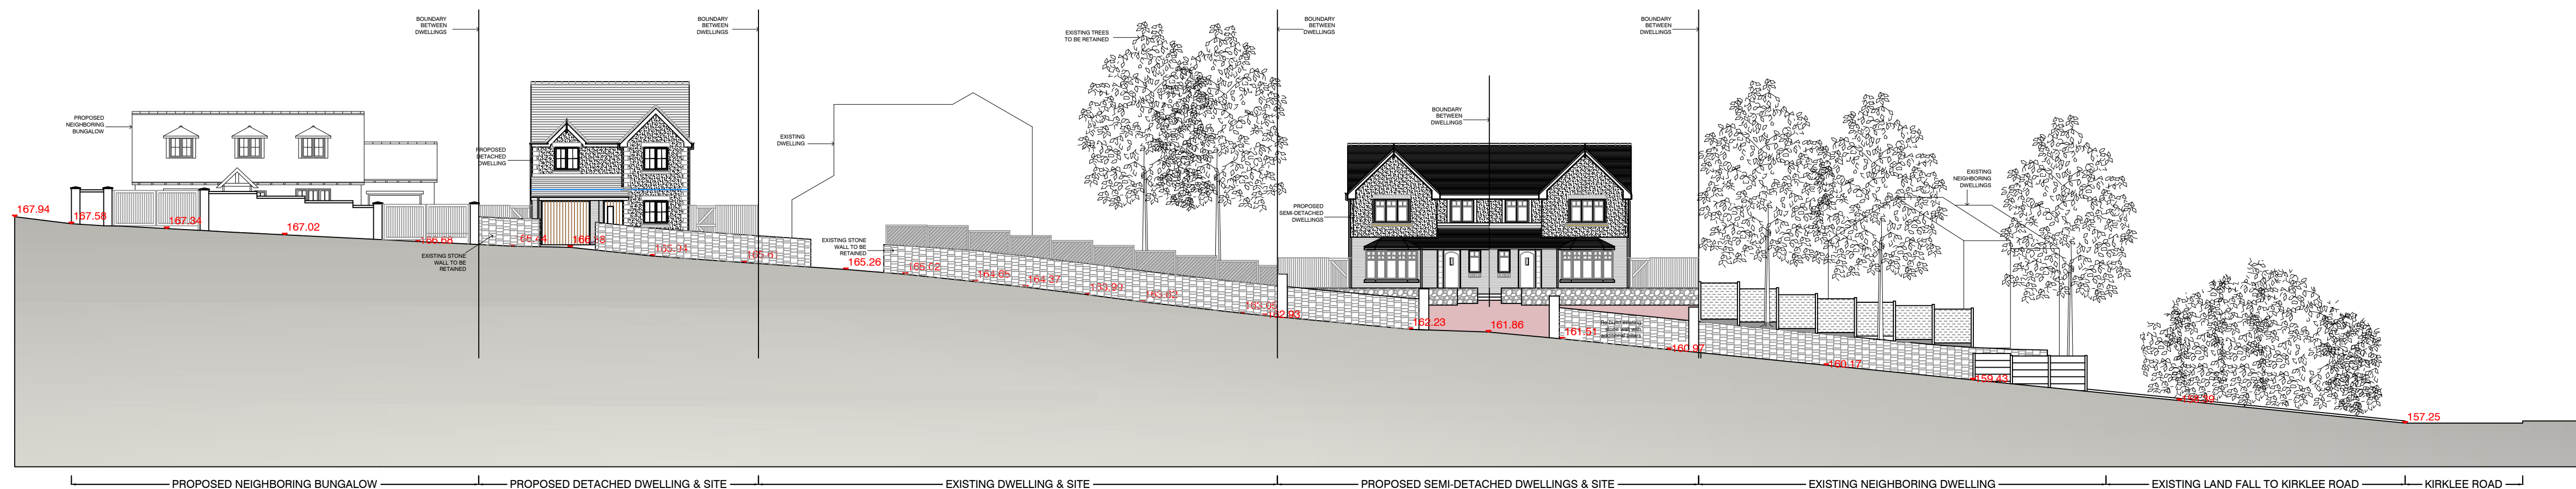

PROPOSED STREET SCENE ELEVATION;
SCALE - 1:200

Notes:

A	18/12/23	Detailed plans & elevations for planning	CS
Ref	Date	Revision	Initial

Issue:

PLANNING ISSUE

Project / Client:

NEW DWELLINGS TO HILLCREST
FOR
MR DERRICK CULLEN

Drawing Title:

MIXED DETAIL PLANS & ELEVATIONS



JHA Pulmann,
18A Bridge Street
Milnrow, Rochdale,
OL16 3ND
01302 364565
enquiries@j-h-a.co.uk
www.j-h-a.co.uk

Scale:	AS INDICATED	Date:	DEC 2023
Drawn By:	CS	Checked By:	XXX

Drawing No:	M23-31-101	Sheet Size:	A1
-------------	------------	-------------	----