


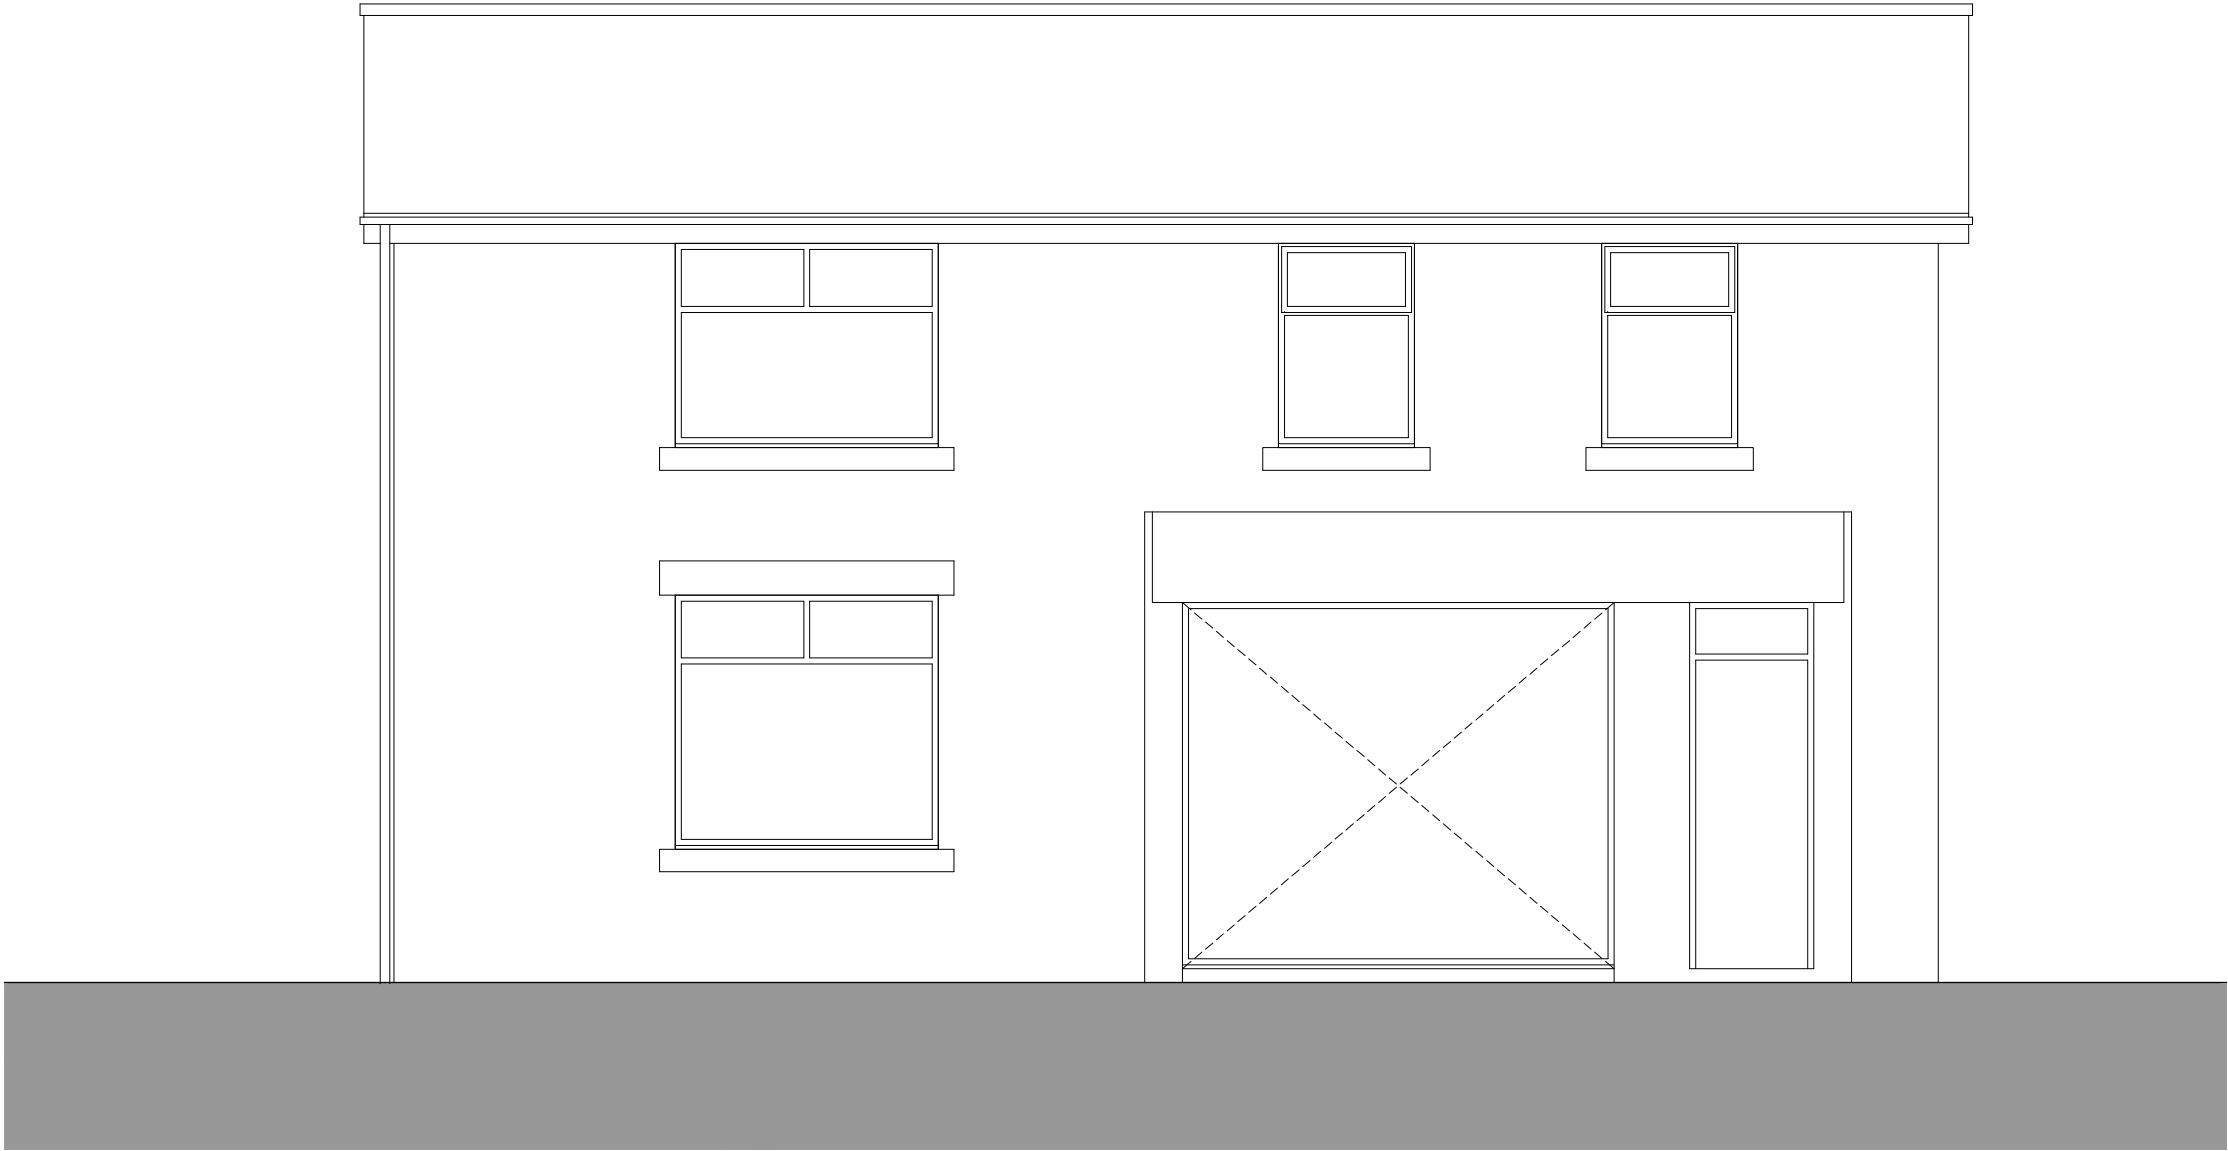

n existing front elevation
Scale: 1:50

PROJECT
248 milnrow road,
rochdale

SUBJECT
existing front elevation

DRAWN dph
DATE january 2024
SCALE 1:50 @ A3

DWG No.
P04