


A horizontal scale bar with markings at 1M and 2M.

1. All dimensions are in millimetres unless otherwise noted.
2. This drawing is not to be copied or disclosed by or forwarded on to any unauthorised persons without prior written consent of Gamble King and Noone Limited.
3. Do not scale from this drawing and is only to be used for Local Authority Approval purposes only.

 

Existing timber post and timber panel fence

GRASS

CONCRETE PAVERS

CONSERVATORY

RWP[®]

KITCHEN

W.C


DINING

LOUNGE

SNUG


ep

Existing Ground Floor Plan (1:50)

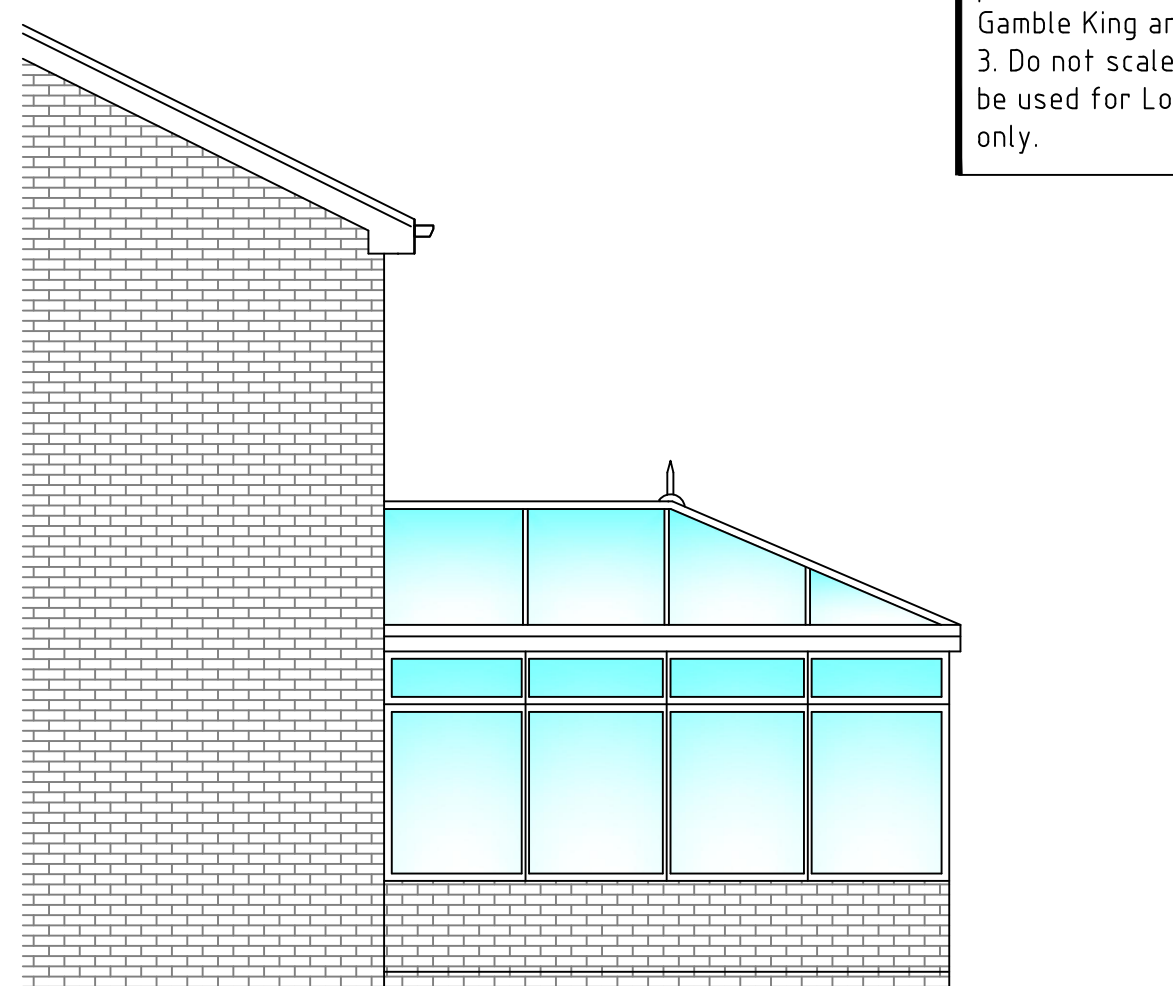


Existing Side Elevation (1:50)


EXISTING WINDOW FRAMES
ARE WHITE UPVC

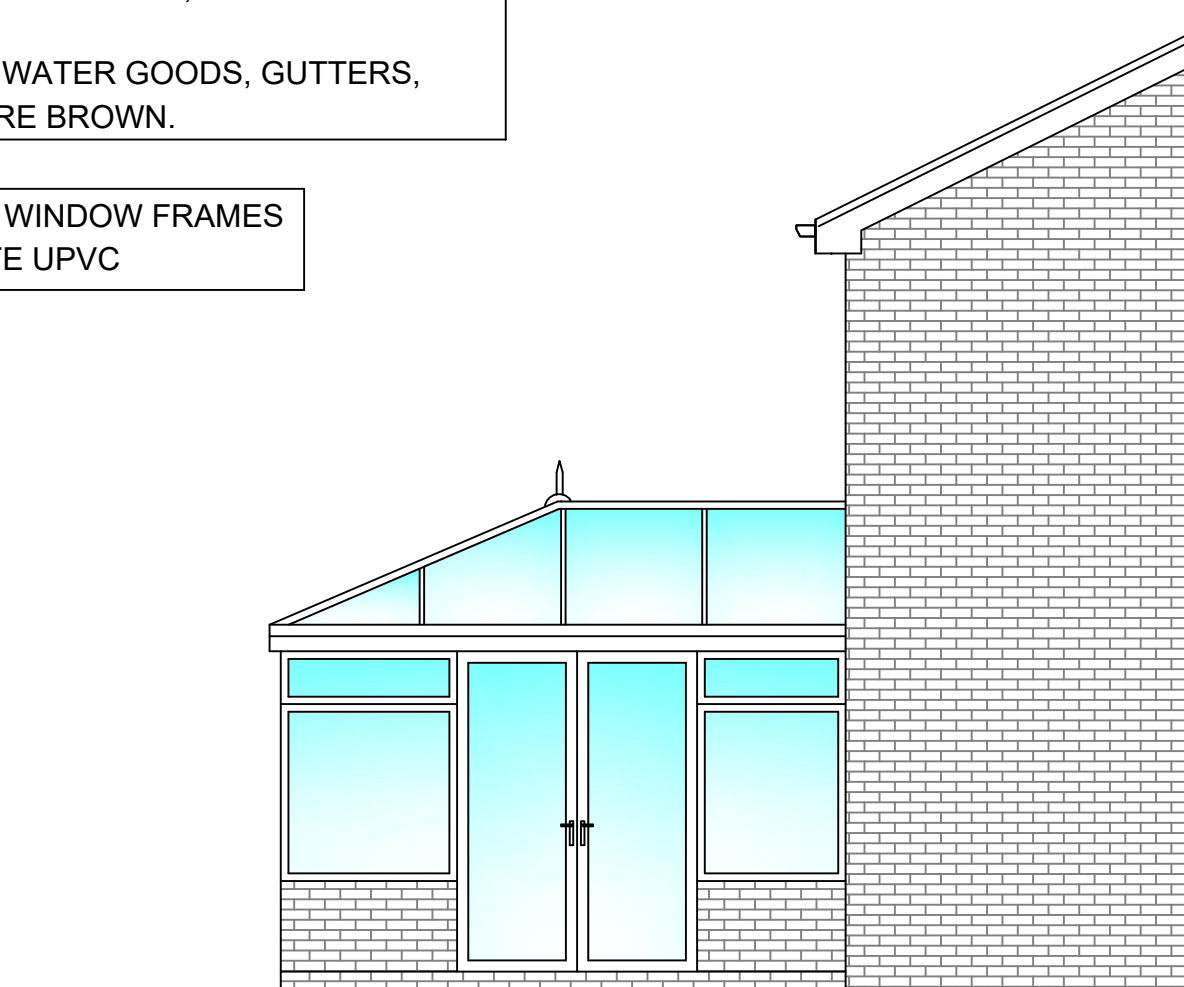


Existing Side Elevation (1:50)

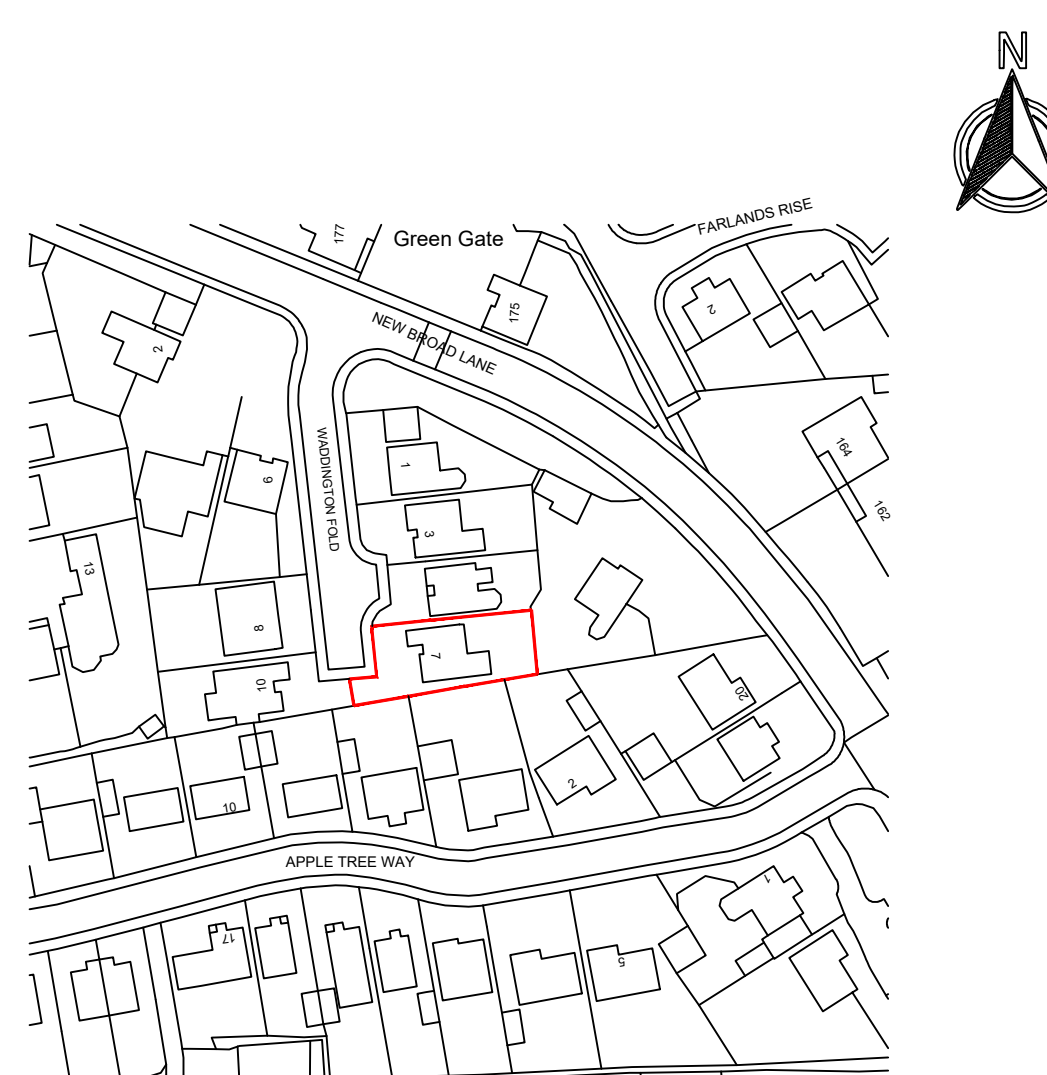

EXISTING CONCRETE
ROOF TILES

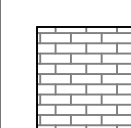

EXISTING FACING BRICK

 

Location Plan (1:1250)



Existing Rear Elevation (1:50)



Site Photo (N.T.S)

SCALE AS SHOWN AT A1

Client
Mr. P. and Mrs. E. Wright

Job 7 Waddington Fold,
Rochdale.
0116 / 08

Drg Existing Ground Floor/Elevations and Location Plan

Drawn S.King	Date Feb. 2024	Scale As Shown
Job No. D24 01 14	Drg No. P01	

Gamble King and Noone Ltd
Consulting Structural Engineers & Building Surveyors.

5 Queen Street
Oldham
OL1 1RD
Tel 0161 652 1183
Mobile: 07756 902 604
07725 145 369

