


COPYRIGHT OF THIS DRAWING IS VESTED IN BM ARCHITECTURAL AND IT MUST NOT BE COPIED OR REPRODUCED WITHOUT WRITTEN CONSENT. DIMENSIONS ONLY ARE TO BE TAKEN FROM THIS DRAWING. DO NOT SCALE OFF THIS DRAWING. PLEASE NOTE: ALL CONTRACTORS MUST VISIT THE SITE AND BE RESPONSIBLE FOR TAKING AND CHECKING ALL DIMENSIONS RELATIVE TO THE SITE. ANY VARIATION BETWEEN DIMENSIONS AND SITE CONDITIONS SHALL BE THE RESPONSIBILITY OF THE CONTRACTOR. ELECTRONIC DATA CHANGES SHOULD BE READ ONLY AND SHOULD NOT BE INTERPRETED FOR MEASUREMENT. ALL DIMENSIONS AND LEVELS SHOULD BE READ ONLY FROM THESE VALUES STATED IN TEXT ON THE DRAWING.

		1 BEDROOM APARTMENT	TOTAL AREAS (m2)	SCHEDULE OF ACCOMMODATION RESIDENTIAL (G.I.A)						
GROUND FLOOR		2	80.0	Apart. 01 (39.2 sq.m)	Apart. 02 (40.4 sq.m)					
FIRST FLOOR		7	283.3	Apart. 03 (43.3 sq.m)	Apart. 04 (40.6 sq.m)	Apart. 05 (40.8 sq.m)	Apart. 06 (39.7 sq.m)	Apart. 07 (39.6 sq.m)	Apart. 08 (39.2 sq.m)	Apart. 09 (40.0 sq.m)
SECOND FLOOR		7	283.3	Apart. 10 (43.3 sq.m)	Apart. 11 (40.6 sq.m)	Apart. 12 (40.8 sq.m)	Apart. 13 (39.7 sq.m)	Apart. 14 (39.6 sq.m)	Apart. 15 (39.2 sq.m)	Apart. 16 (40.0 sq.m)
THIRD FLOOR		7	283.3	Apart. 17 (43.3 sq.m)	Apart. 18 (40.6 sq.m)	Apart. 19 (40.8 sq.m)	Apart. 20 (39.7 sq.m)	Apart. 21 (39.0 sq.m)	Apart. 22 (39.7 sq.m)	Apart. 23 (40.0 sq.m)
FOURTH FLOOR		7	270.9	Apart. 24 (41.2 sq.m)	Apart. 25 (39.0 sq.m)	Apart. 26 (39.7 sq.m)	Apart. 27 (39.7 sq.m)	Apart. 28 (39.0 sq.m)	Apart. 29 (39.2 sq.m)	Apart.30 (40.0 sq.m)
FIFTH FLOOR		3	133.2	Apart. 31 (48.0 sq.m)	Apart. 32 (39.9sq.m)	Apart. 33 (41.4 sq.m)				
TOTALS		33	1334							

COMMERCIAL (Net Lettable)			
GROUND FLOOR		1	143.3
TOTALS		1	143.3
BIN STORE (G.I.A)			
GROUND FLOOR		1	28.3
CIRCULATION			
GROUND FLOOR	ENTRANCE HALL (BIKES AND STAIR)		54.1
LOBBIES AND CORRIDORS	FIRST TO FOURTH		40.0
	FIFTH		30.0
TOTAL AREA	ALL AREAS ON ALL FLOORS		1638.2

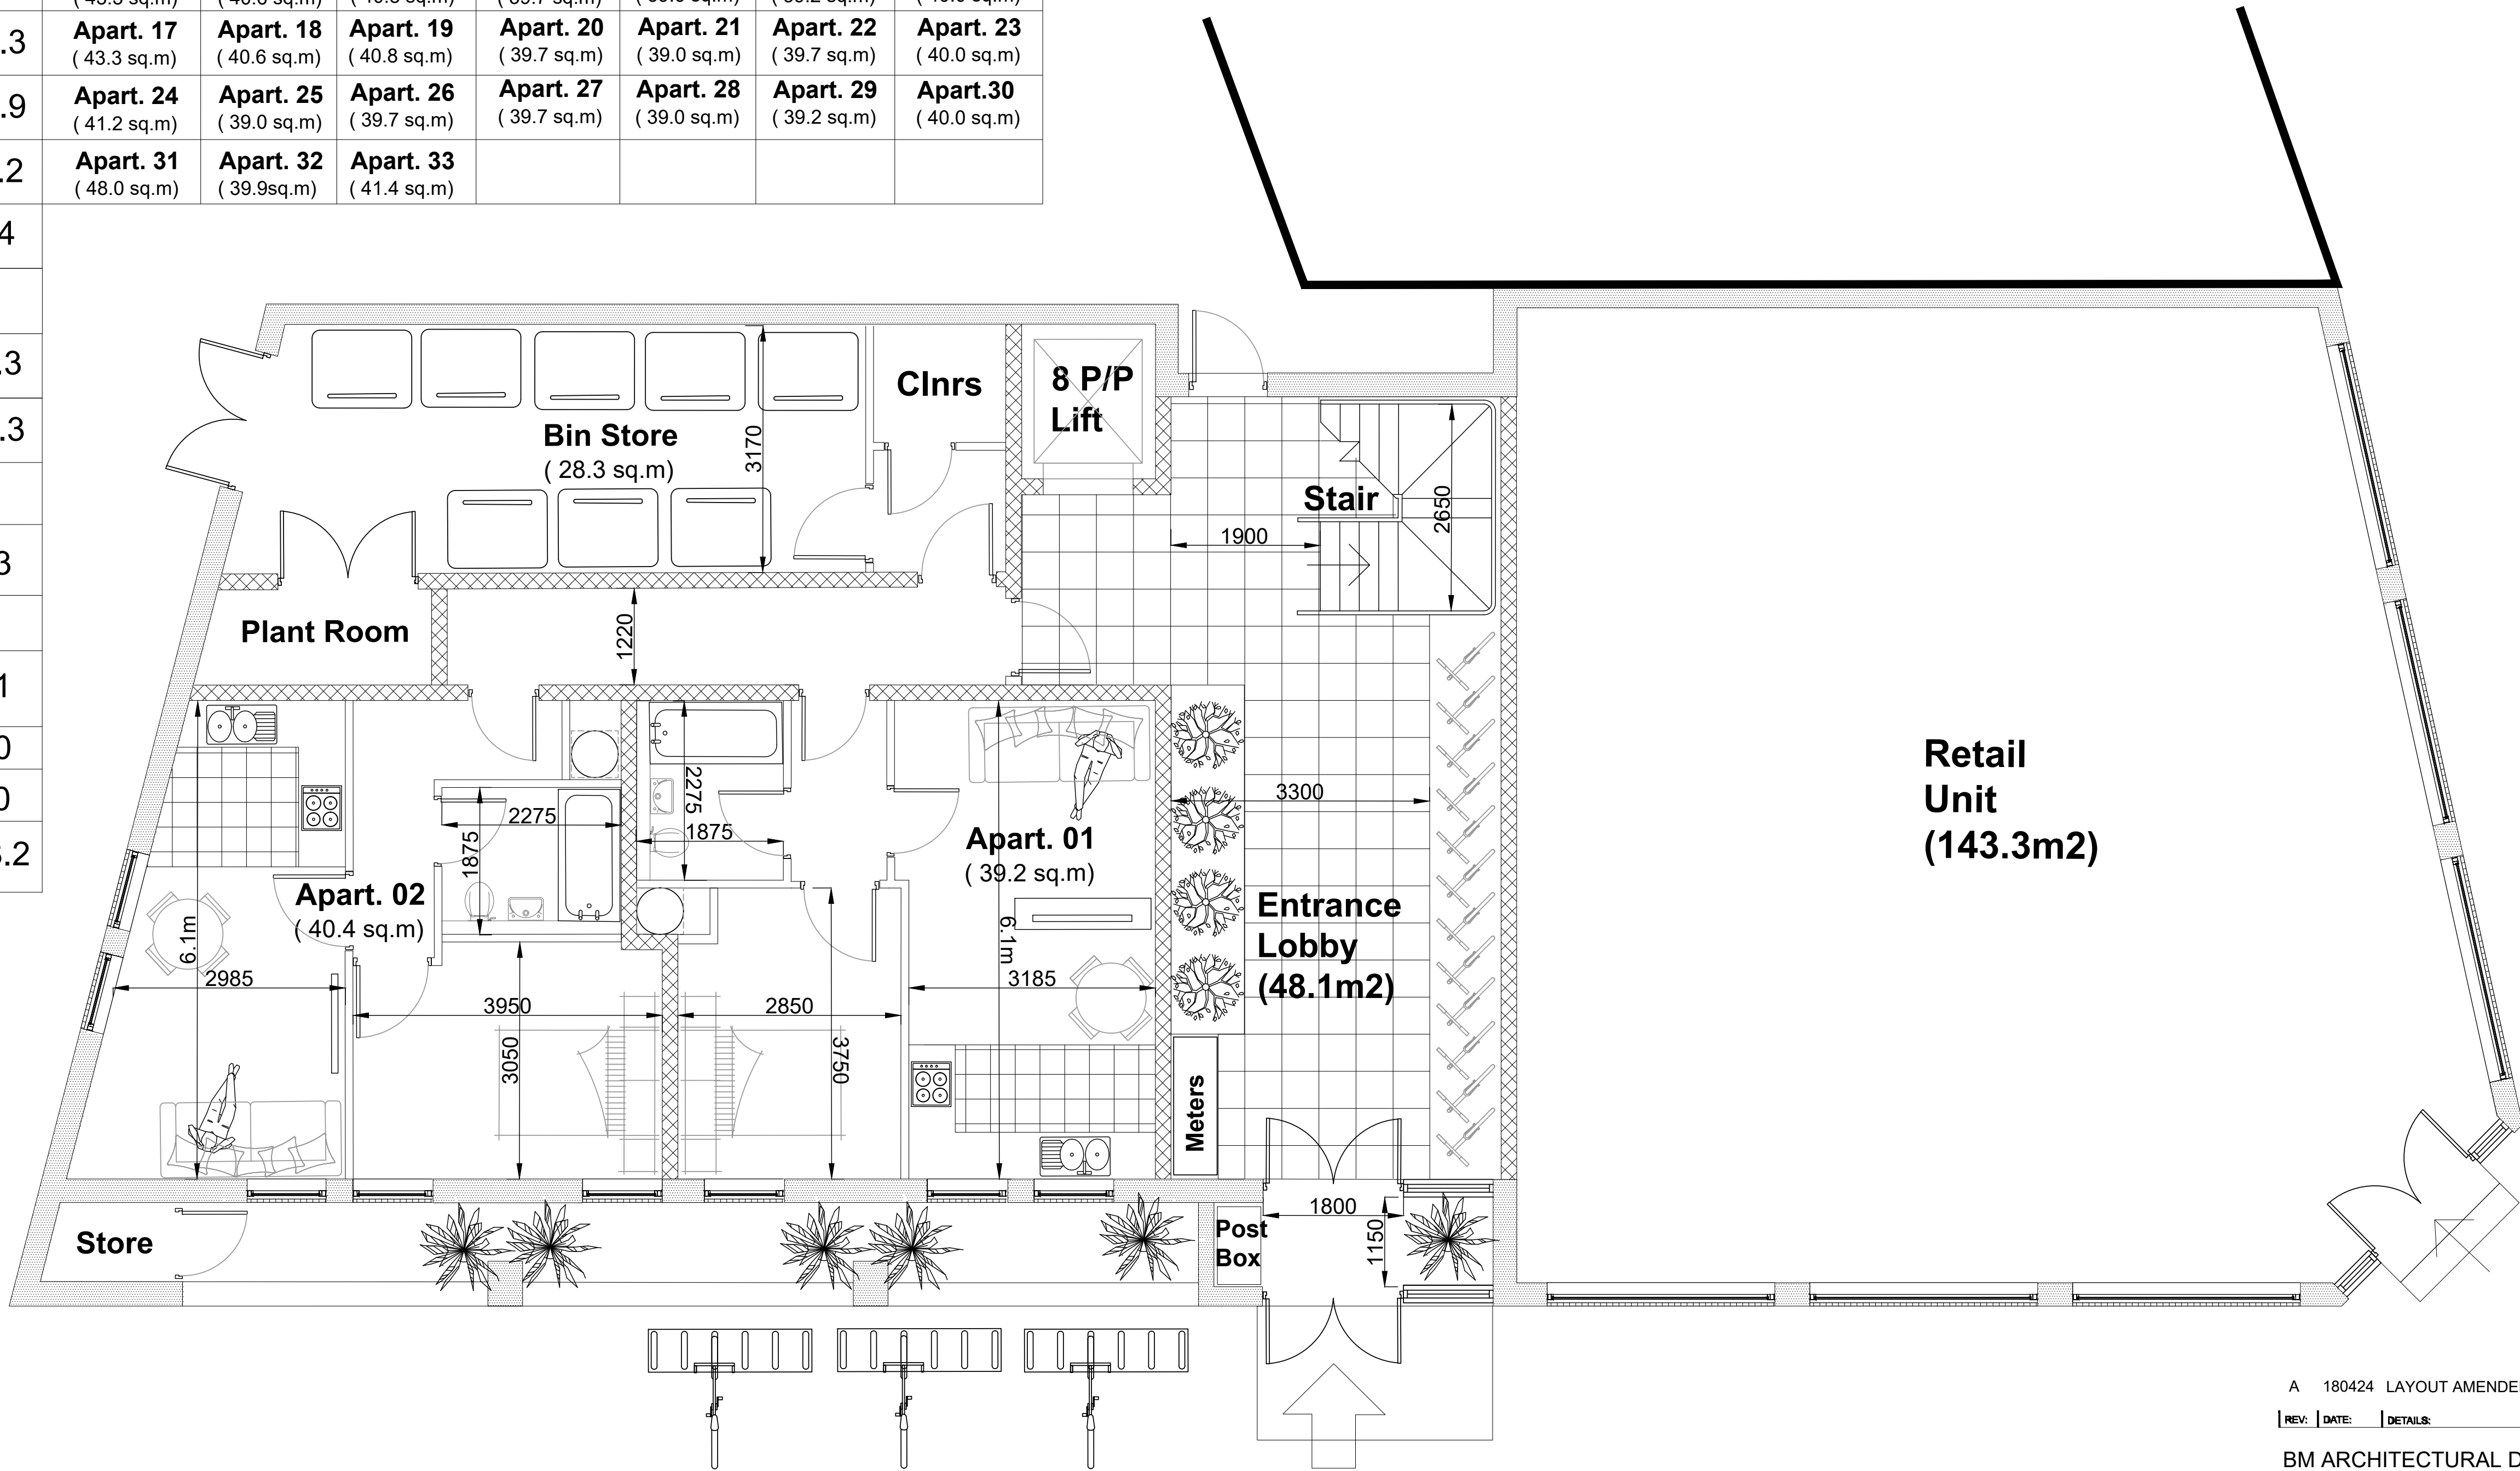

GROUND FLOOR PLAN

A 180424 LAYOUT AMENDED BM

REV: DATE: DETAILS:

BM ARCHITECTURAL DESIGNS
APARTMENT 8
224 GREAT CLOWES STREET
MANCHESTER M7 2ZS
TEL: 07415 493002

PROJECT: NEW BUILDING,
42-46 DRAKE STREET
AND NELSON STREET,
ROCHDALE OL16 1NU

CLIENT: CASSEL AND FLETCHER PROPERTY
MANAGEMENT LTD.

TITLE: PROPOSED GROUND FLOOR PLAN

SCALE: 1:50@A1 DATE: 01/ 2024 DRAWN: BM

STATUS: PLANNING

DRAWING NO: BM/0124/DRAKE/PL2 REV: A