


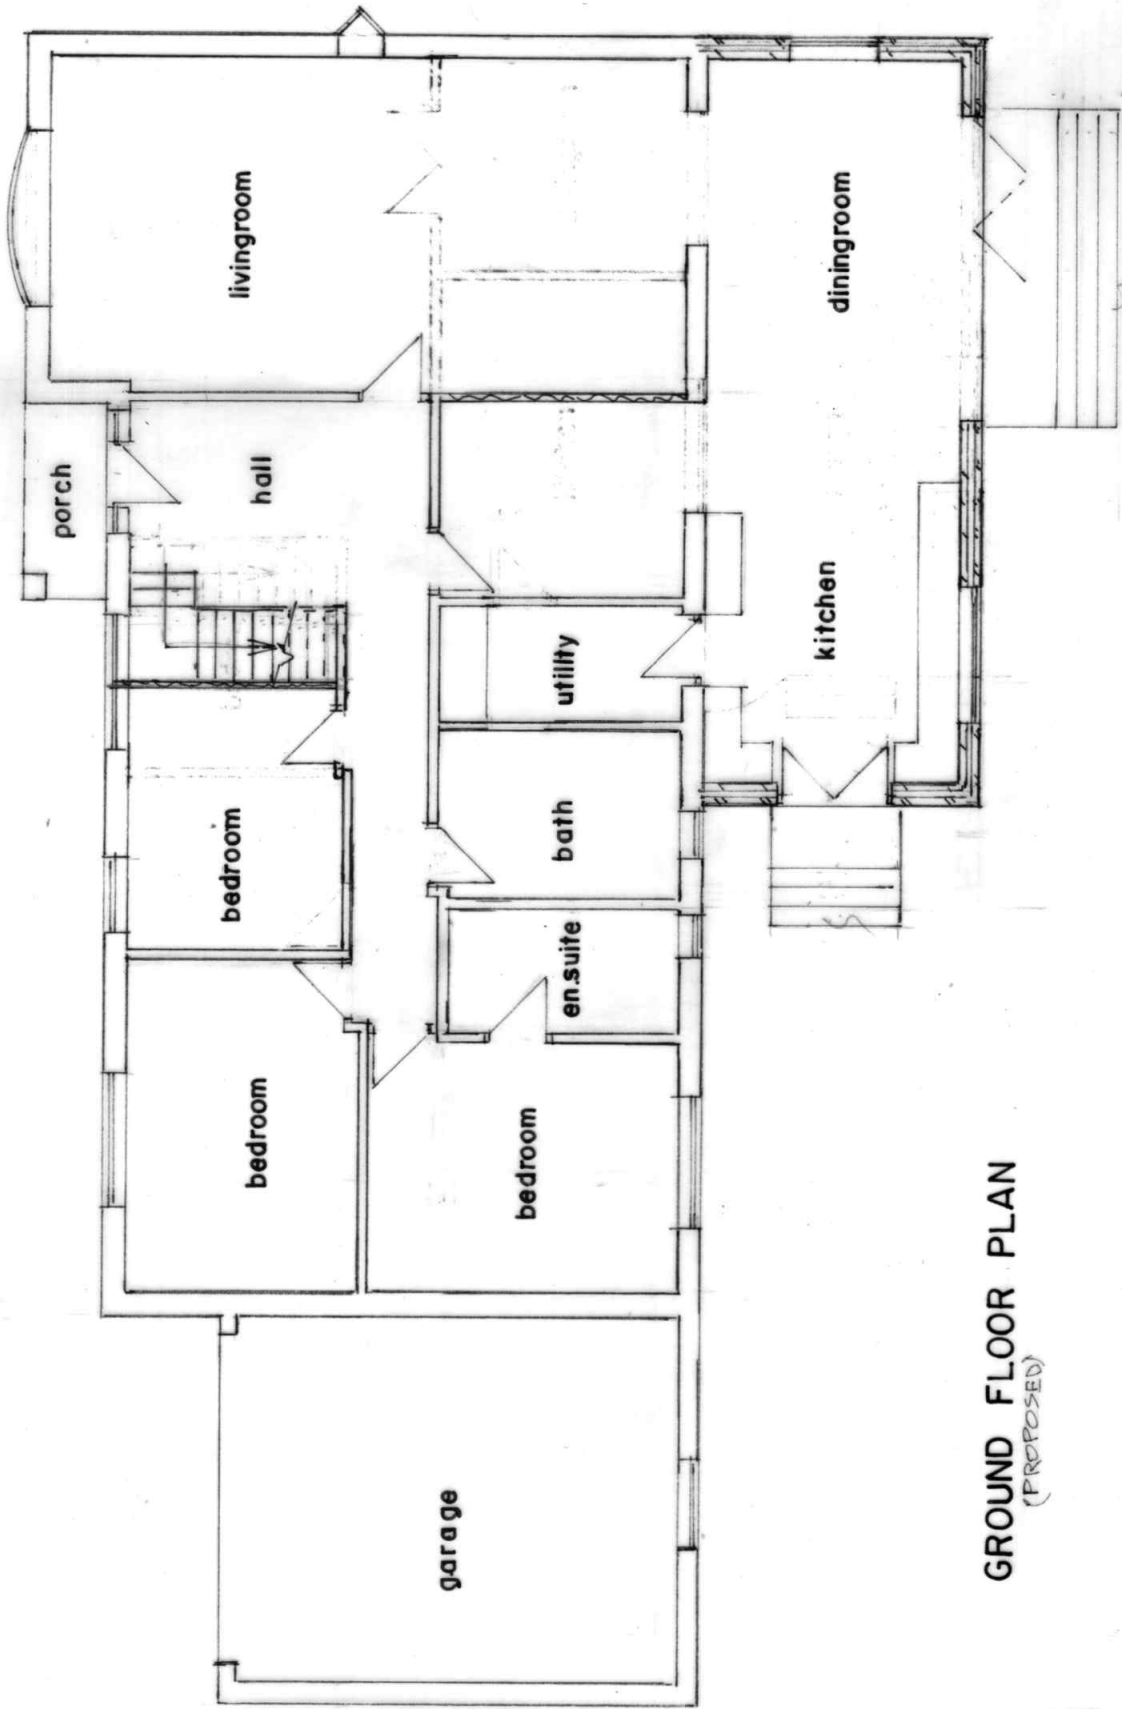

GROUND FLOOR PLAN
(PROPOSED)

LEANDER DRIVE

167

165

163

SITE PLAN
(PROPOSED)
SCALE 1:500

BUILDING DESIGN SERVICES

M. FAROOQ

418 Bury Road Rochdale OL11 5EU.
Tel: 01706 712231 Mob: 07967605763

PROPOSED SINGLE STOREY REAR EXTENSION AND FIRST
FLOOR REAR DORMER AT
163 LEANDER DRIVE ROCHDALE OL11 2EX

For: MR AWAT ABDULLAHI

Plan

Scale 1:100

2145/3