






Proposed Front
1 : 100

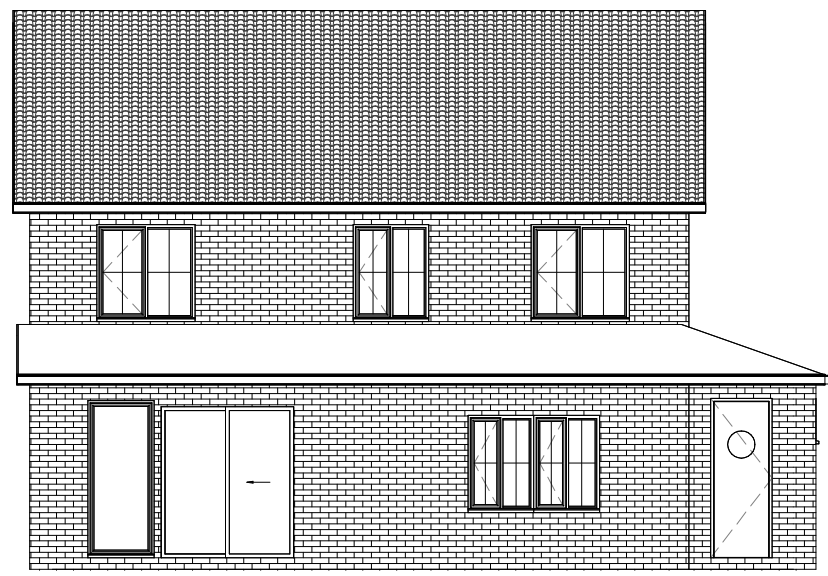


Proposed Rear
1 : 100

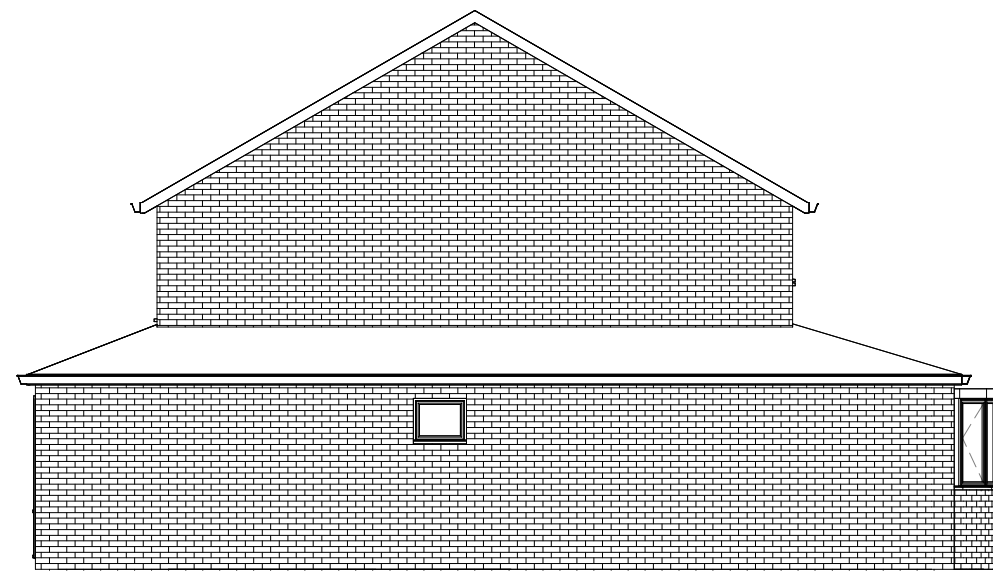

Proposed Side
1 : 100

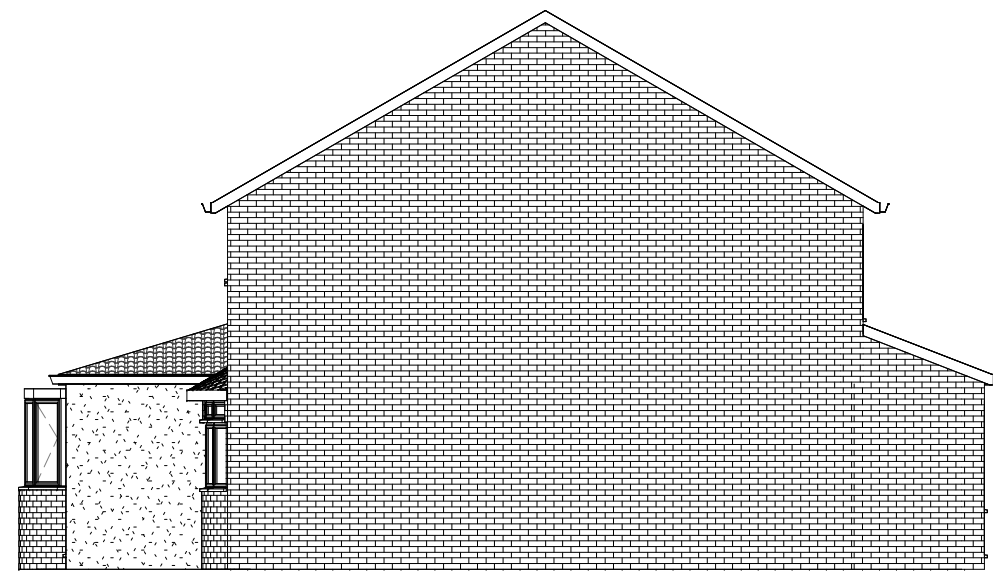


Proposed Side 2
1 : 100

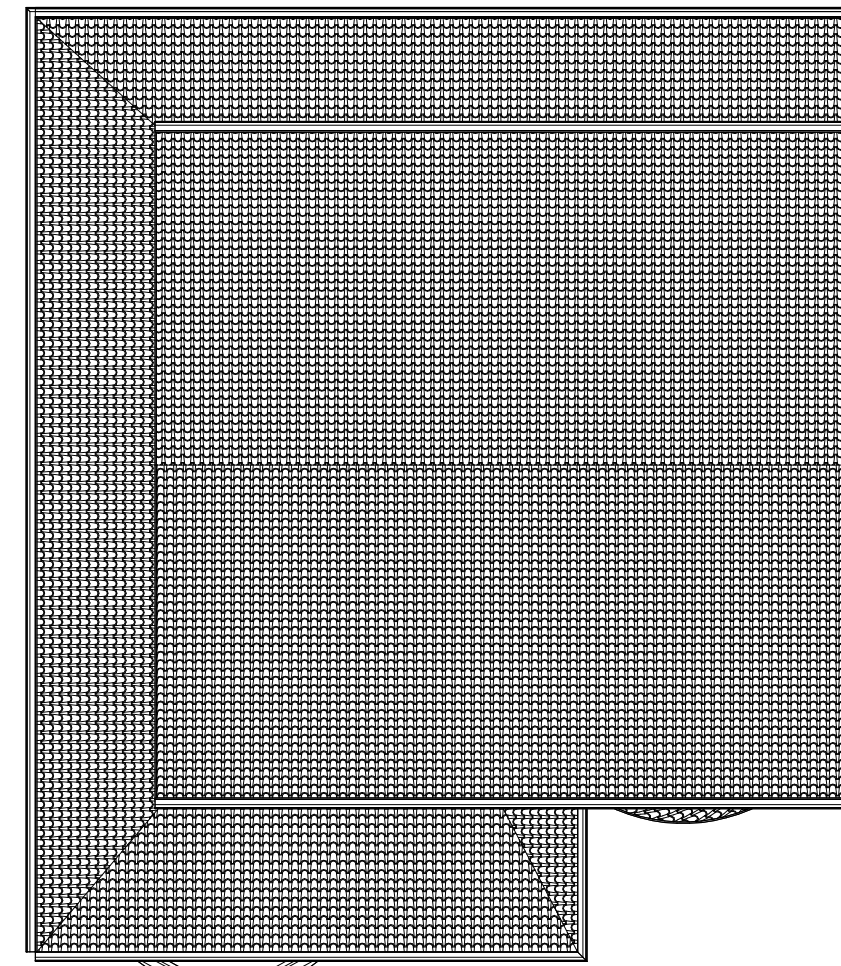


Proposed Roof Plan
1 : 100

Scale: @ A1.
Do NOT scale from this drawing.
If in doubt, ask.
Dimensions must be checked by
contractor before work is commenced.

This drawing remains the property of
Belal Rashid Technical Architecture
and should not be reproduced in full or
in part without prior consent from
Belal Rashid Technical Architecture.

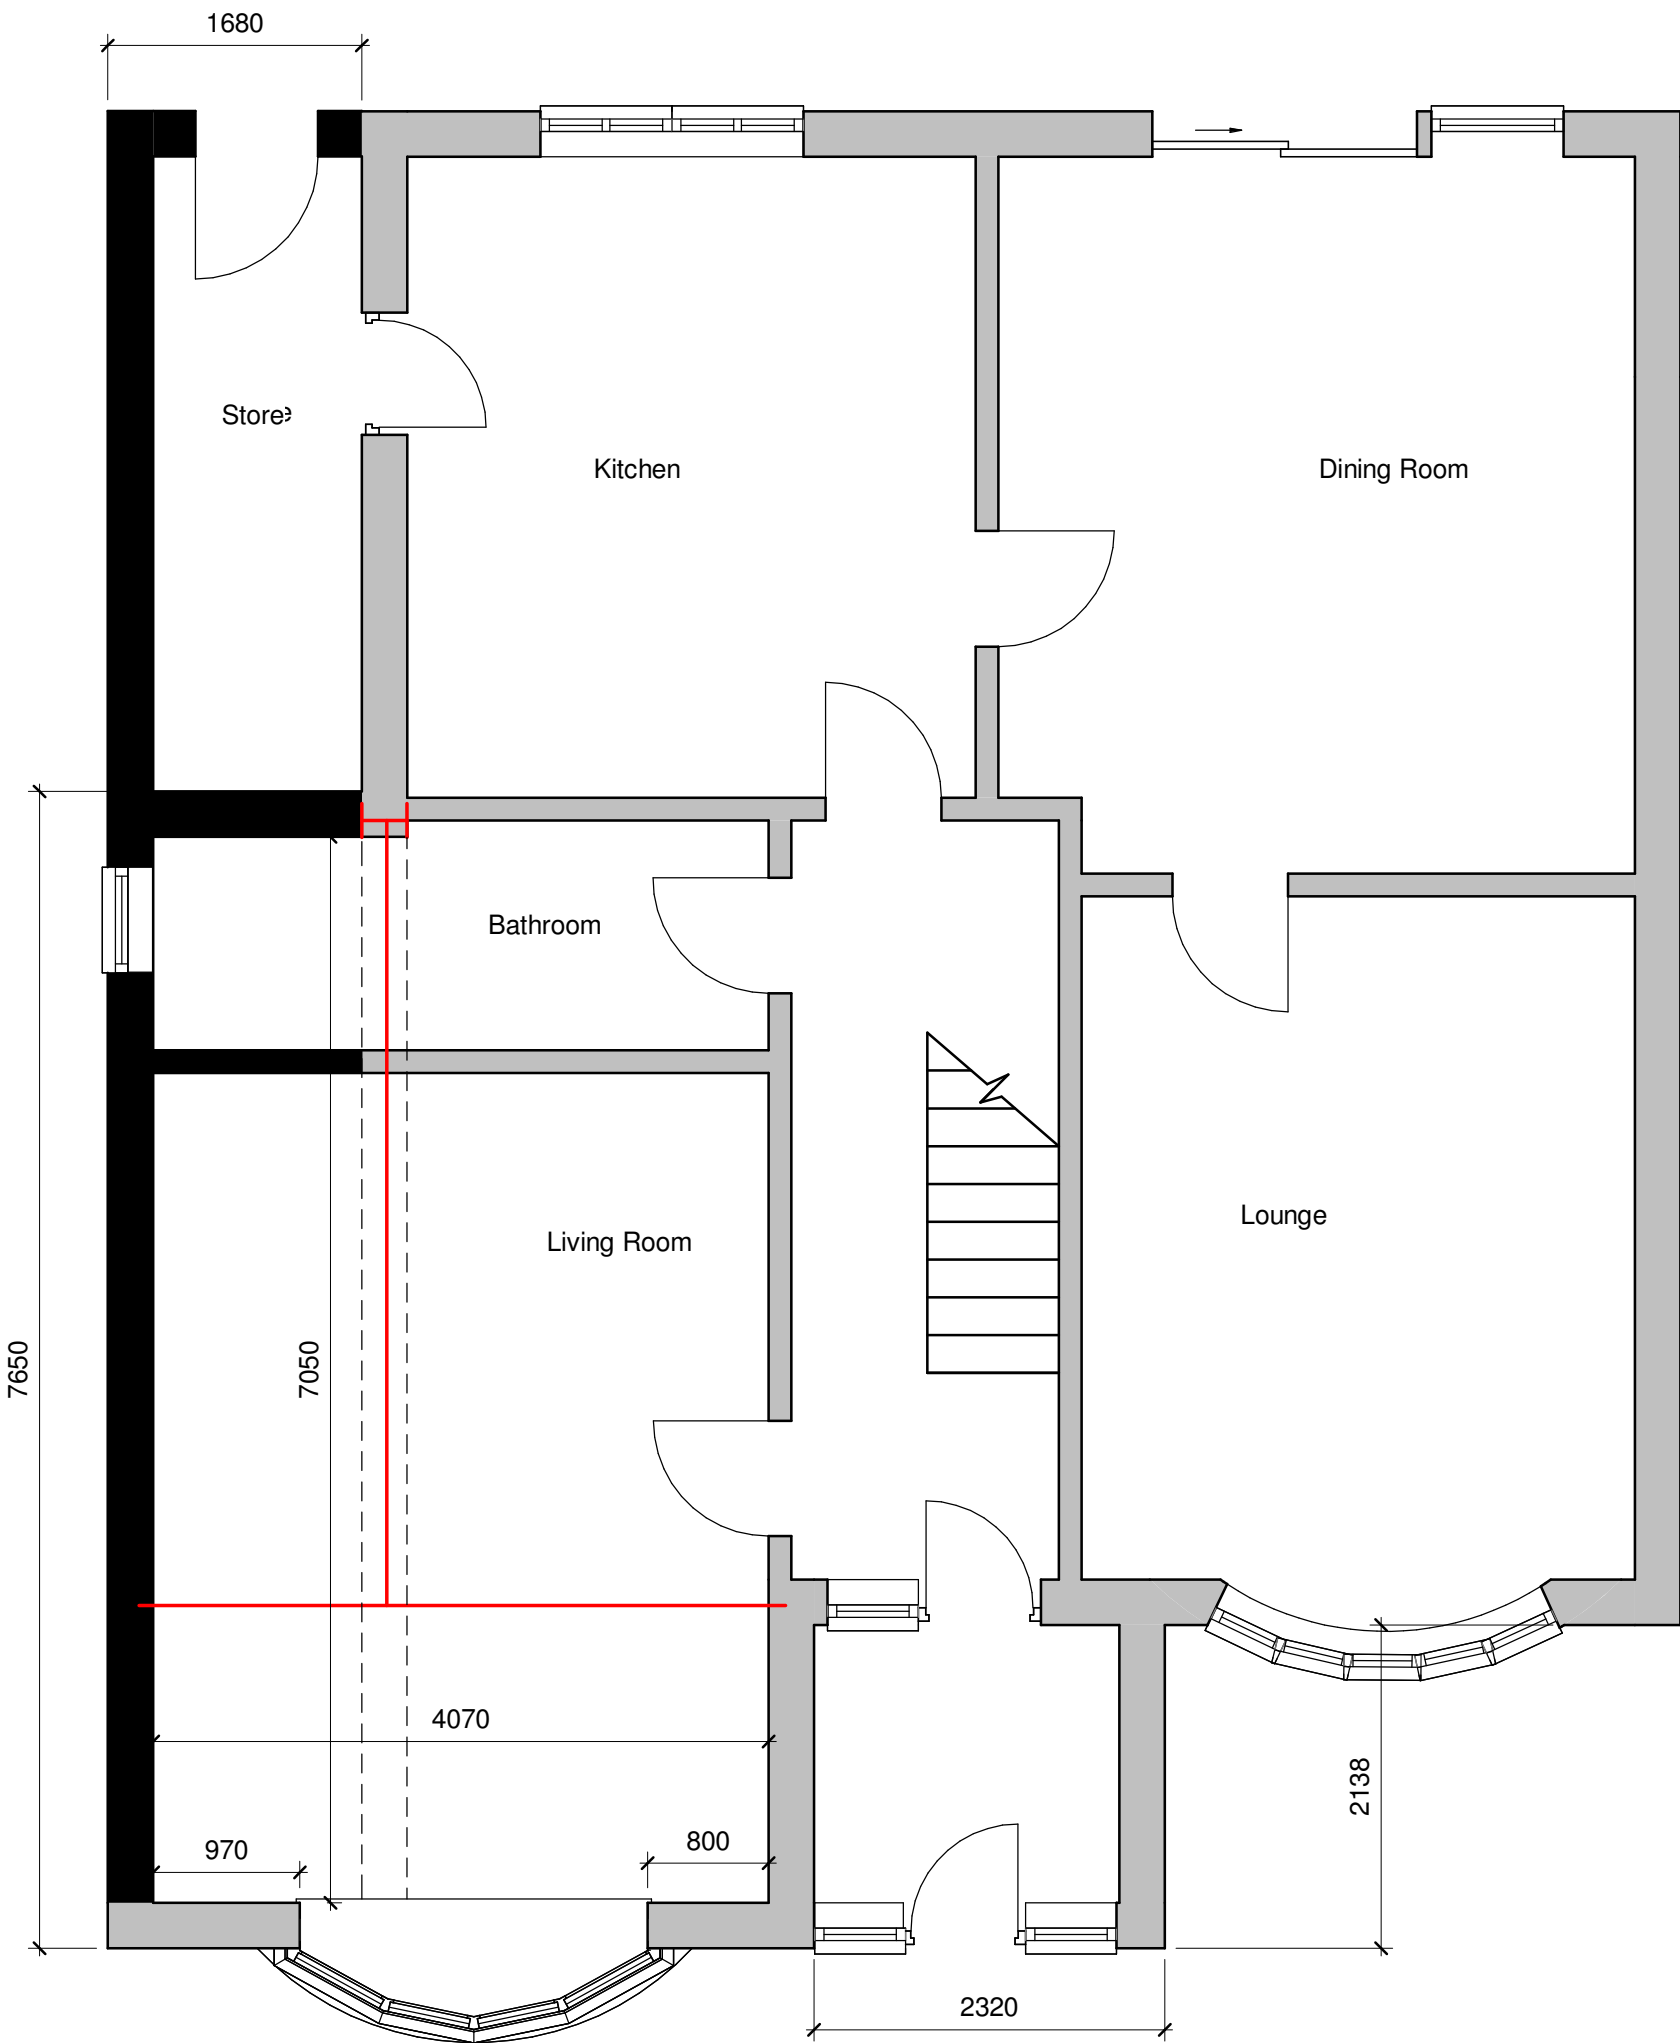

Proposed Ground Floor
1 : 50

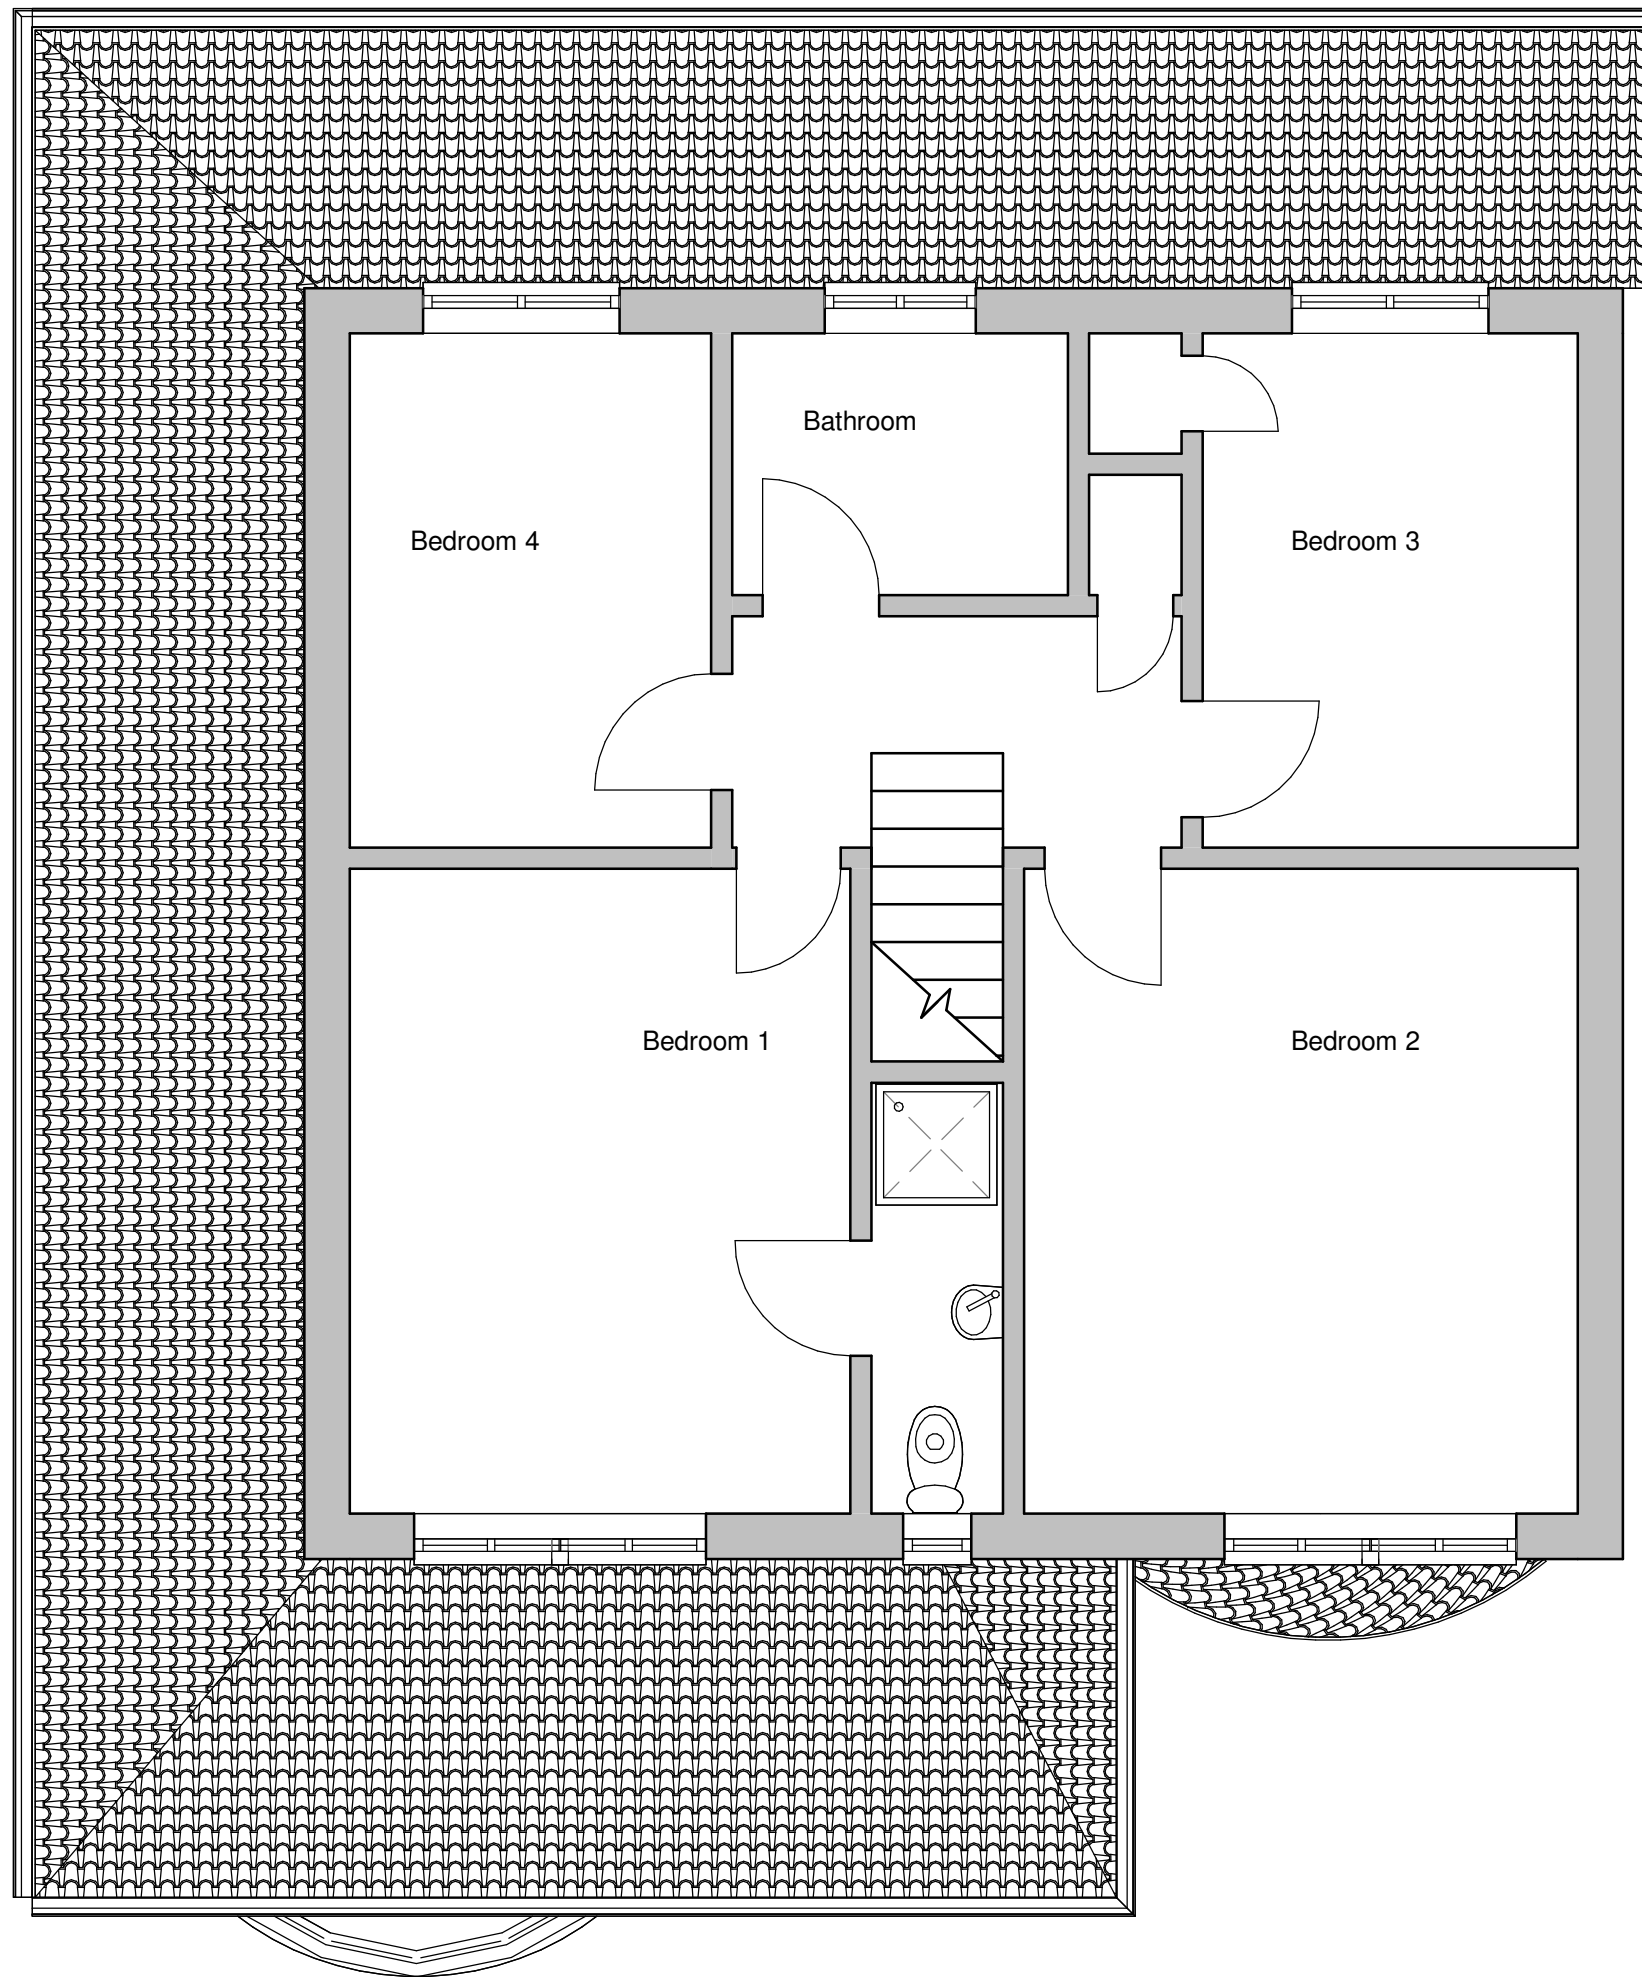

Proposed First Floor
1 : 50

Client:
Razzaq Mohammed

Project:
Side Extension
Project Adress:
87 Mizzy Road cronkeyshaw
Rochdale OL12 6HL

Drawing Name: Proposed
Drawing Number: A102.D
Drawing Date: 08/11/23
Author: N.Shah. B.Rashid

Belal Rashid Technical Architecture
Office 12
Falcon Business Centre
Victoria Street
Oldham
OL9 OHB

Email: belal.brta@outlook.com
Mobile: 07794529361

