


This drawing is protected by copyright and the information contained therein is the property of William McCall.
The drawing must not be copied and the information contained therein may not be used or disclosed without written permission of and in the manner permitted by William McCall.



Scale 1:50@ A1

 


Scale 1:100@ A1



Existing Front Elevation



Existing Side Elevation
1:100

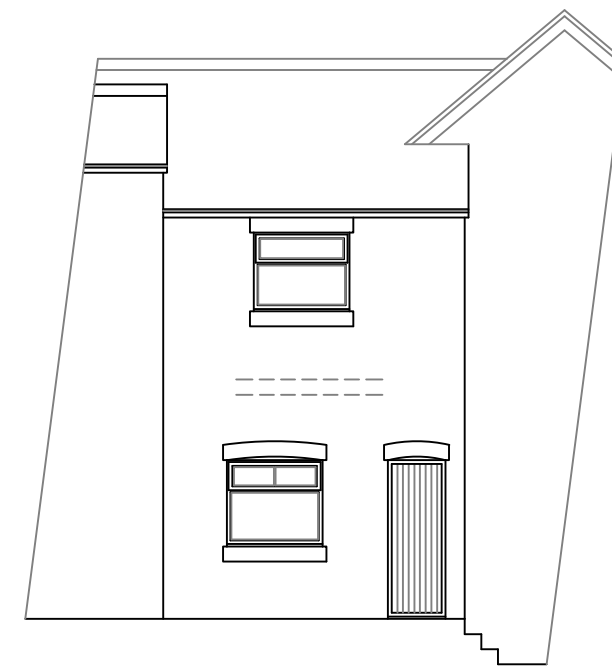

Existing Rear Elevation




Proposed Front Elevation


New double glazed UPVC
framed windows & Doors




Proposed Side Elevation
1:100

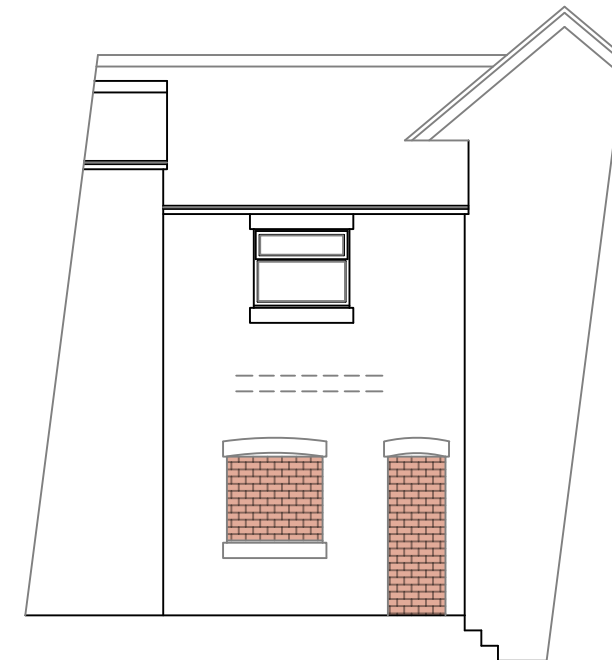


Proposed Rear Elevation

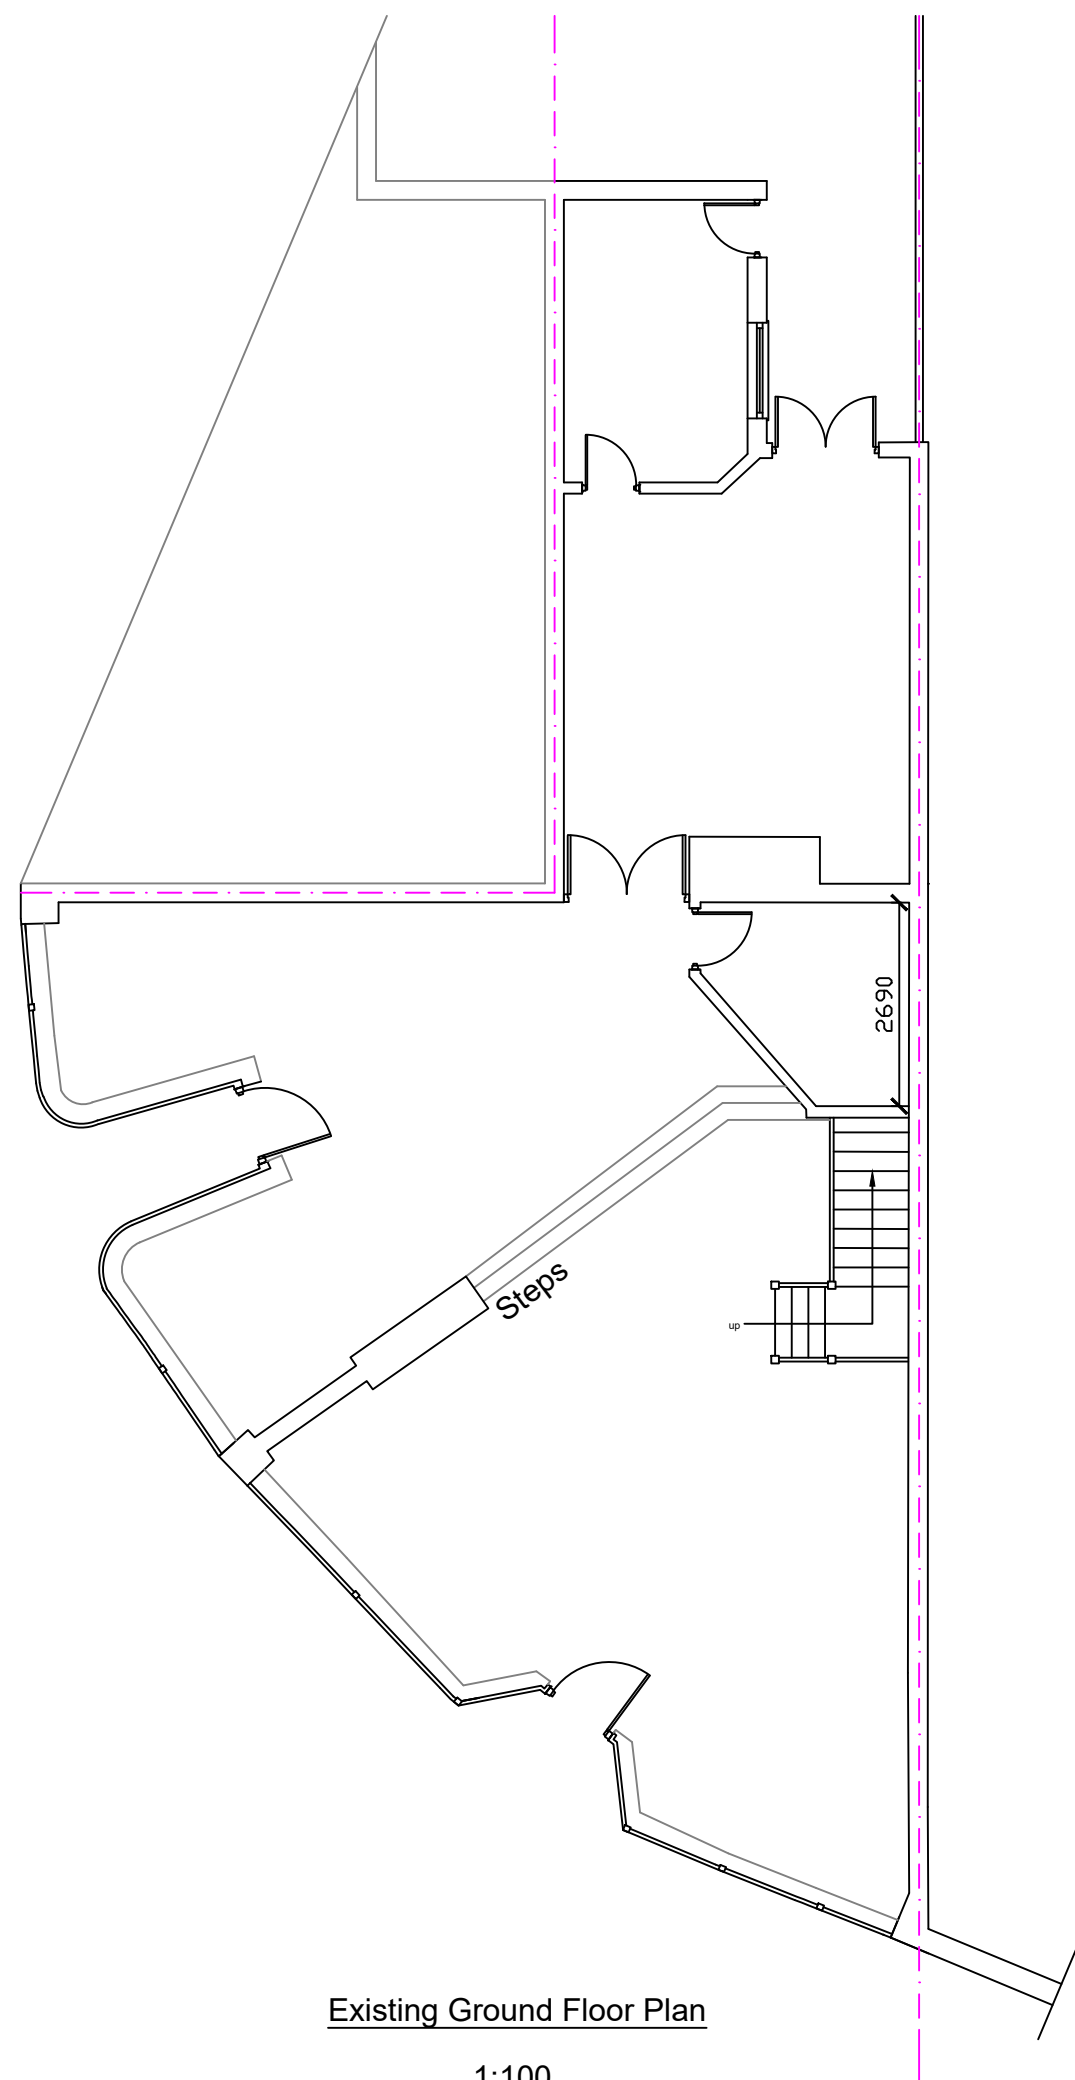


Existing Ground Floor Plan
1:100

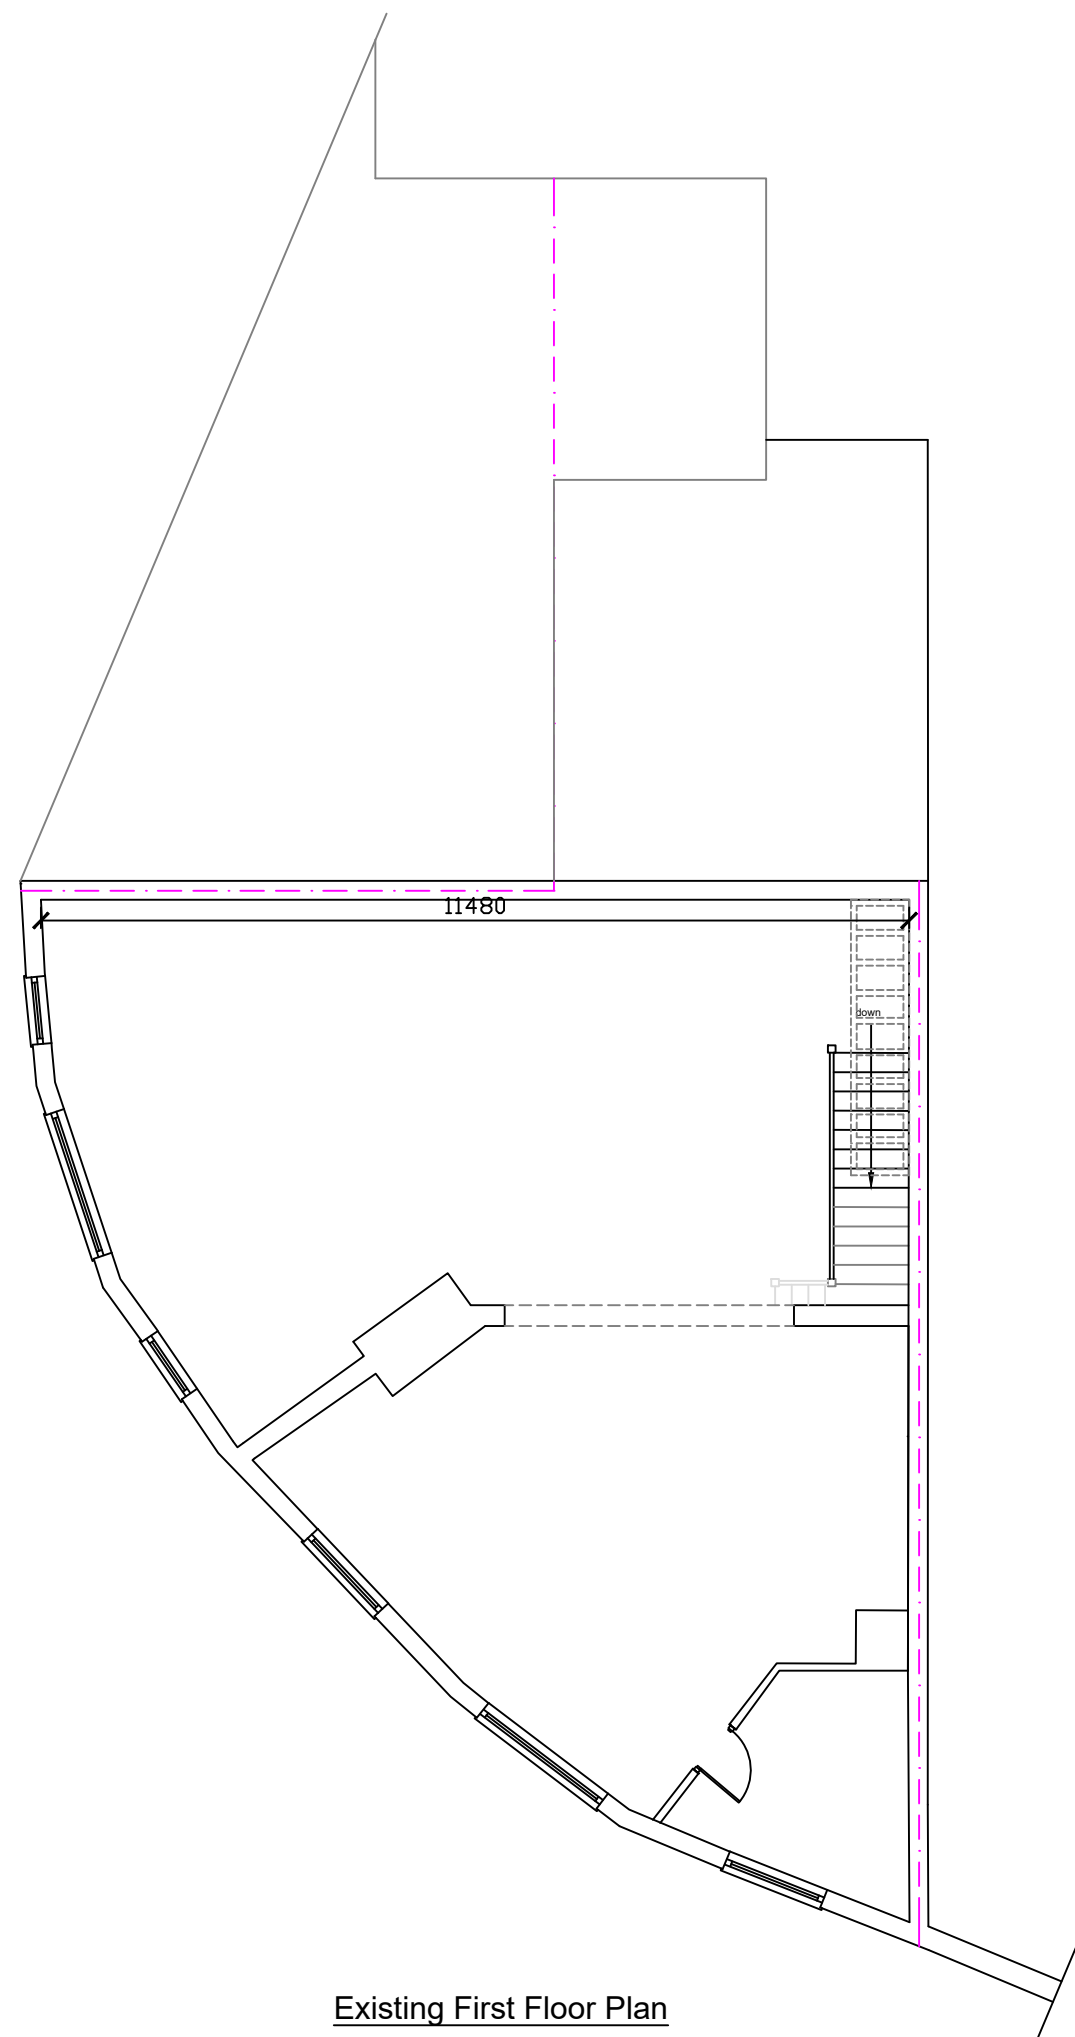

Existing First Floor Plan

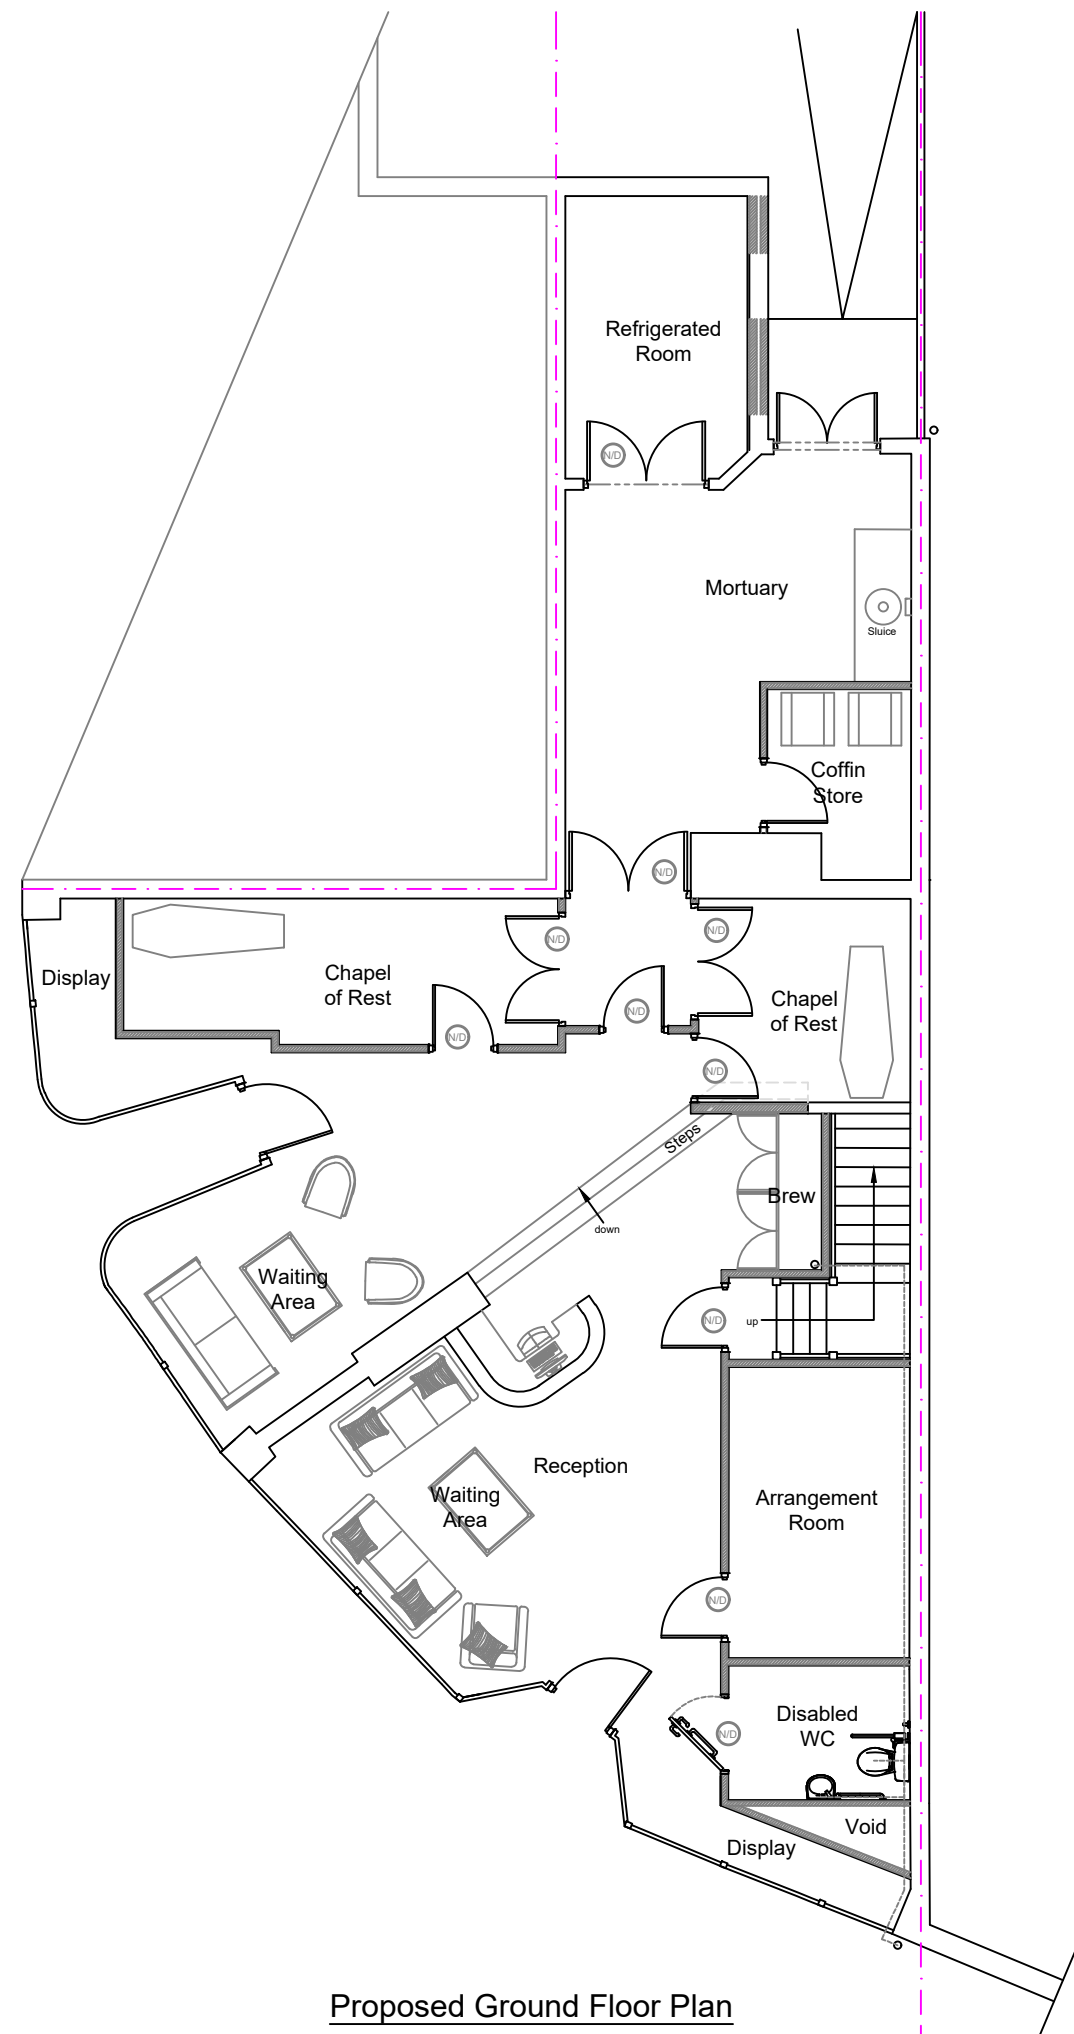

Proposed Ground Floor Plan

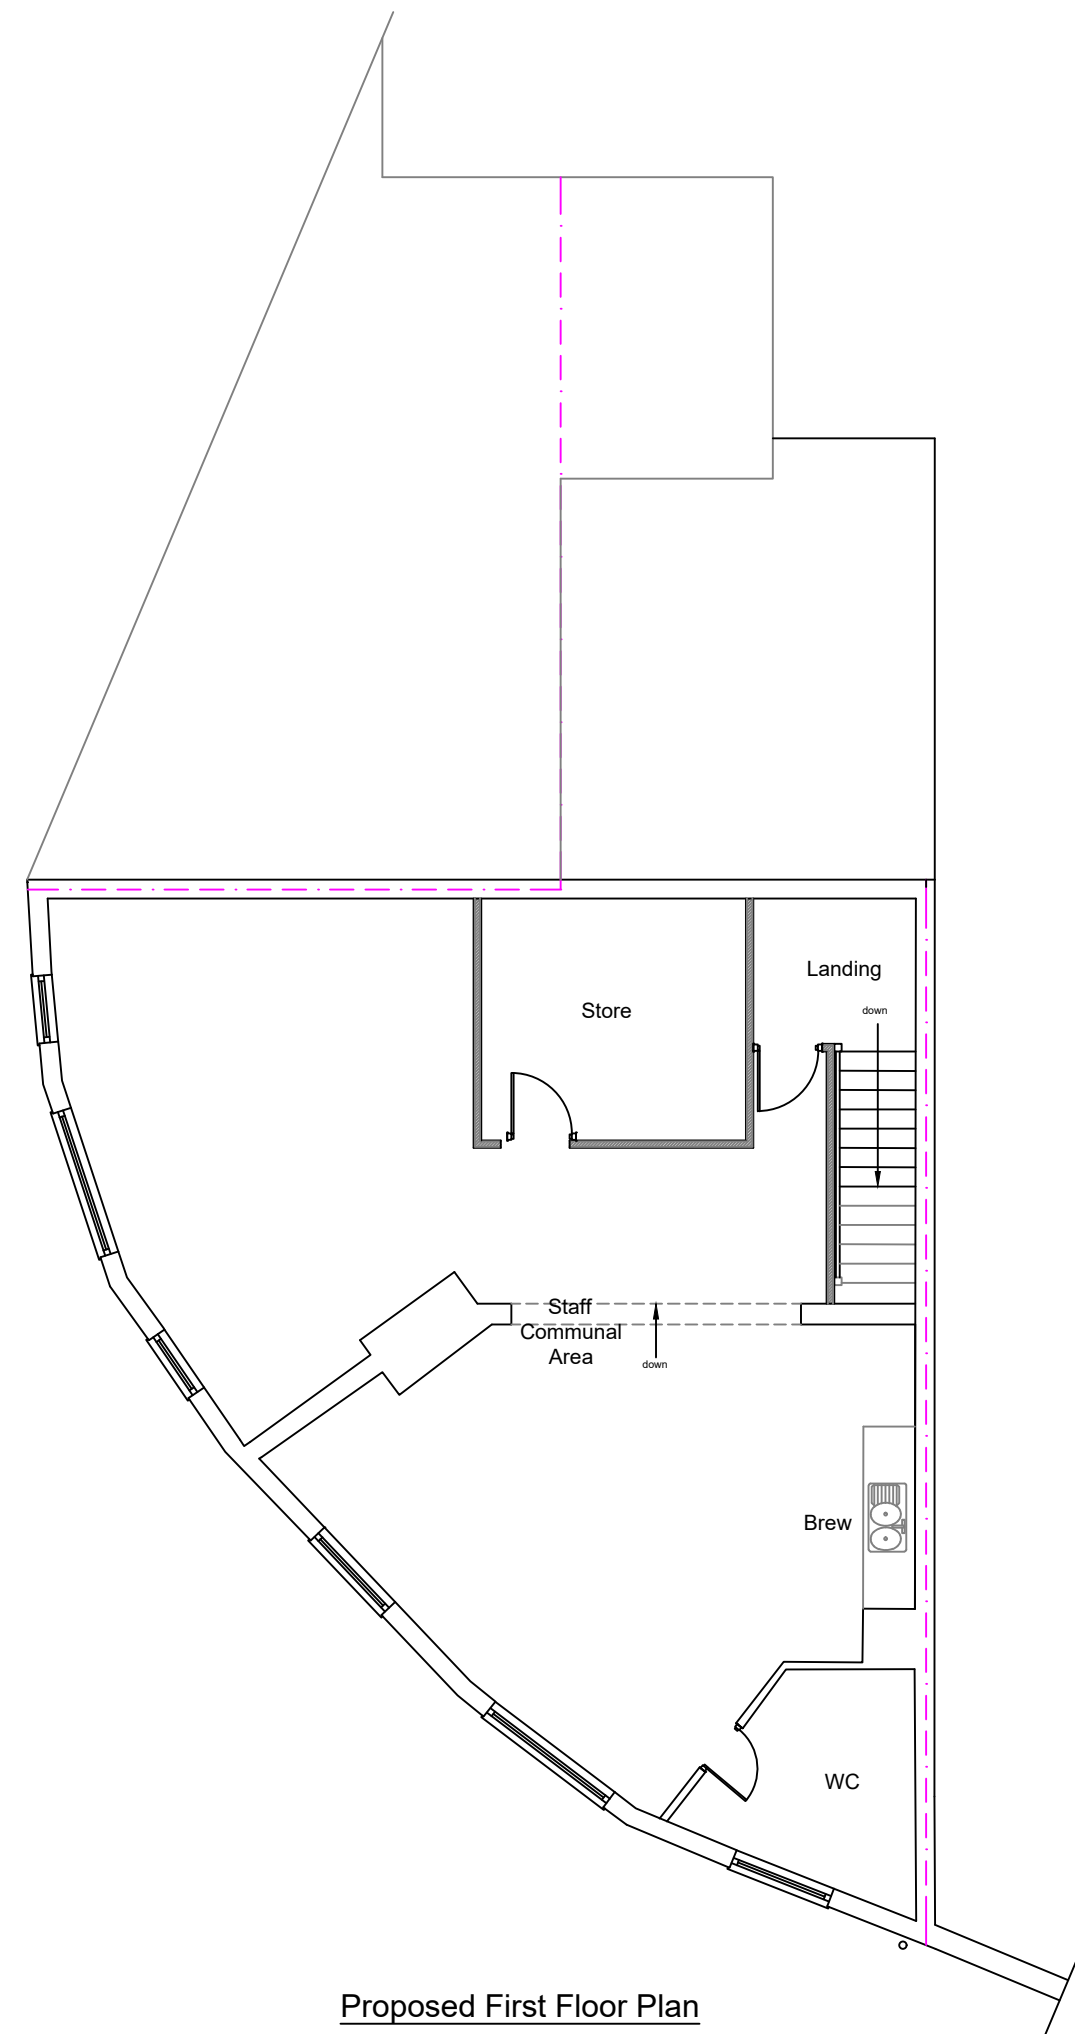

Proposed First Floor Plan

1:100

Stage :-				Full Planning					
Project Title :-				New Shop Front & External Changes to Elevations					
Drawing Title :-				Existing & Proposed Plans & Elevations					
Client :-				Beverley Funeral Services					
Drwg No. :-				1 of 2		Date :-		Rev :-	
01 25 09						June '24			
Scale :-				Drawn:-		Checked :-			
1:100@A1				SCM					
Site Address :-				25 Townley Street, Middleton, Manchester, M24 1AT					