



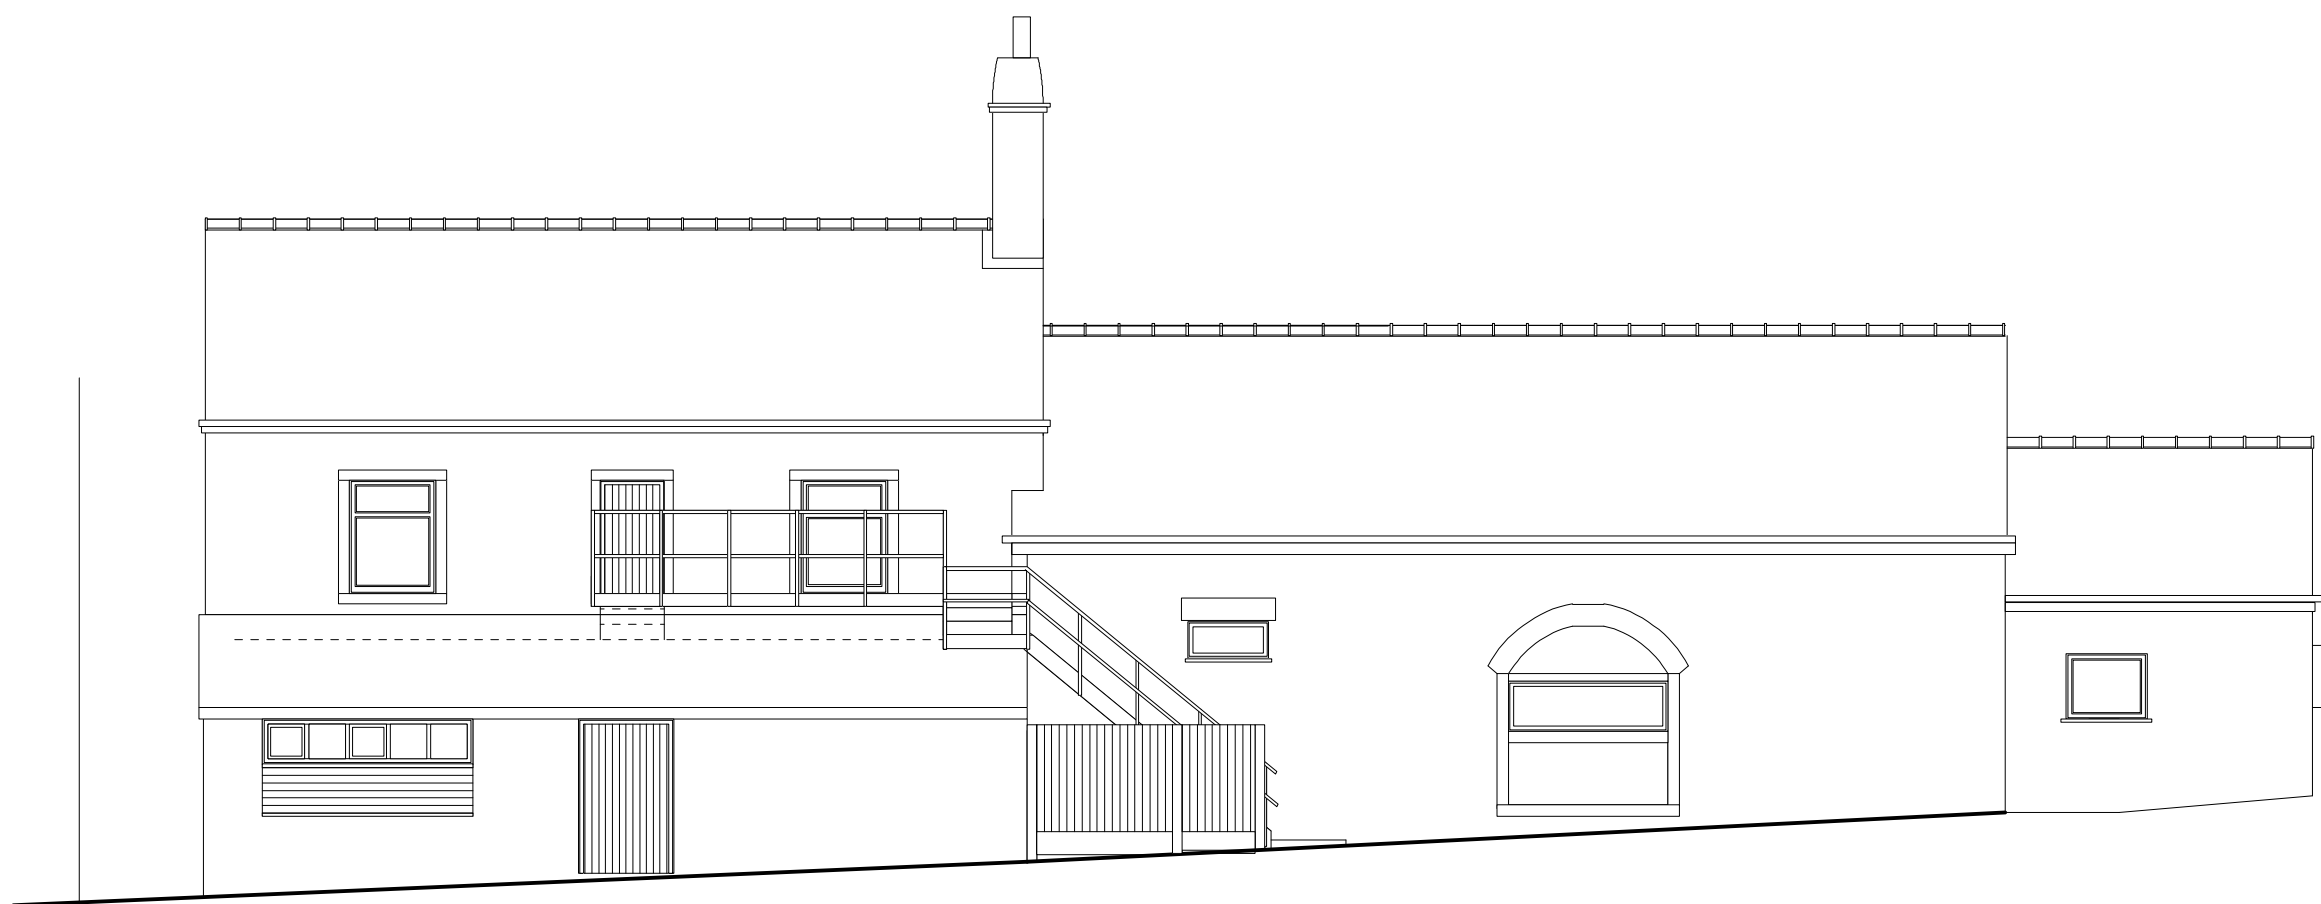


PROPOSED REAR ELEVATION Scale 1:100




PROPOSED END ELEVATION Scale 1:100

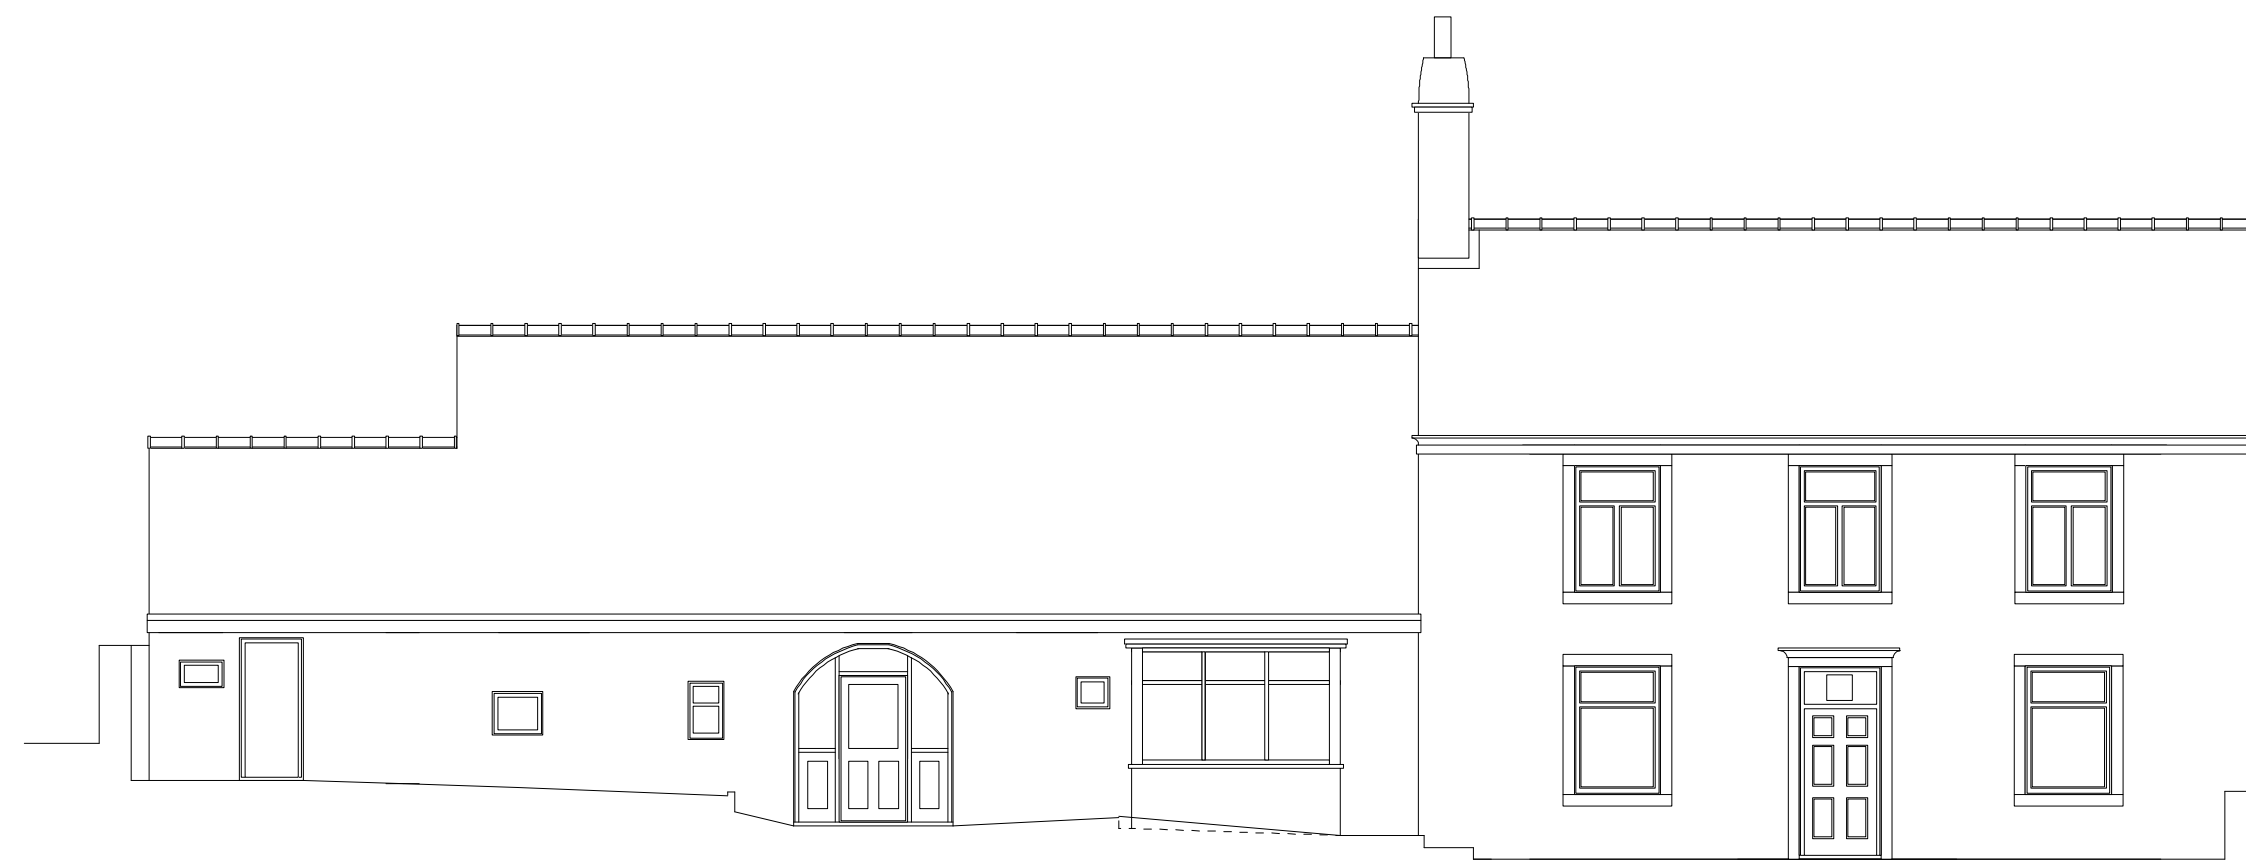


PROPOSED FRONT ELEVATION
NO CHANGE Scale 1:100

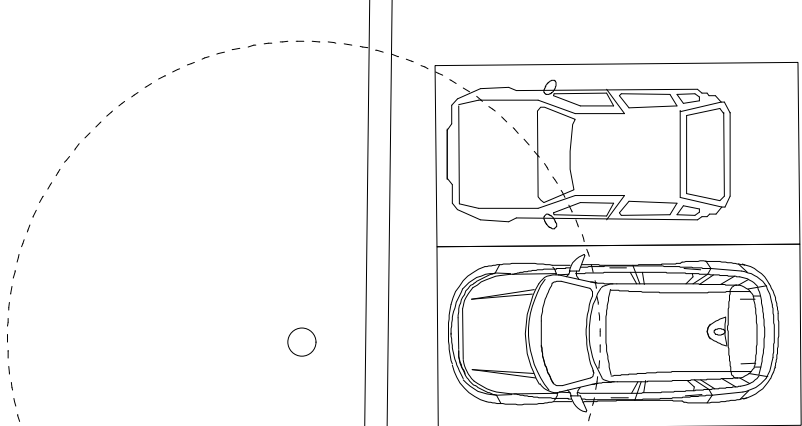

Car parking to be provided
on existing Golf Club parking area

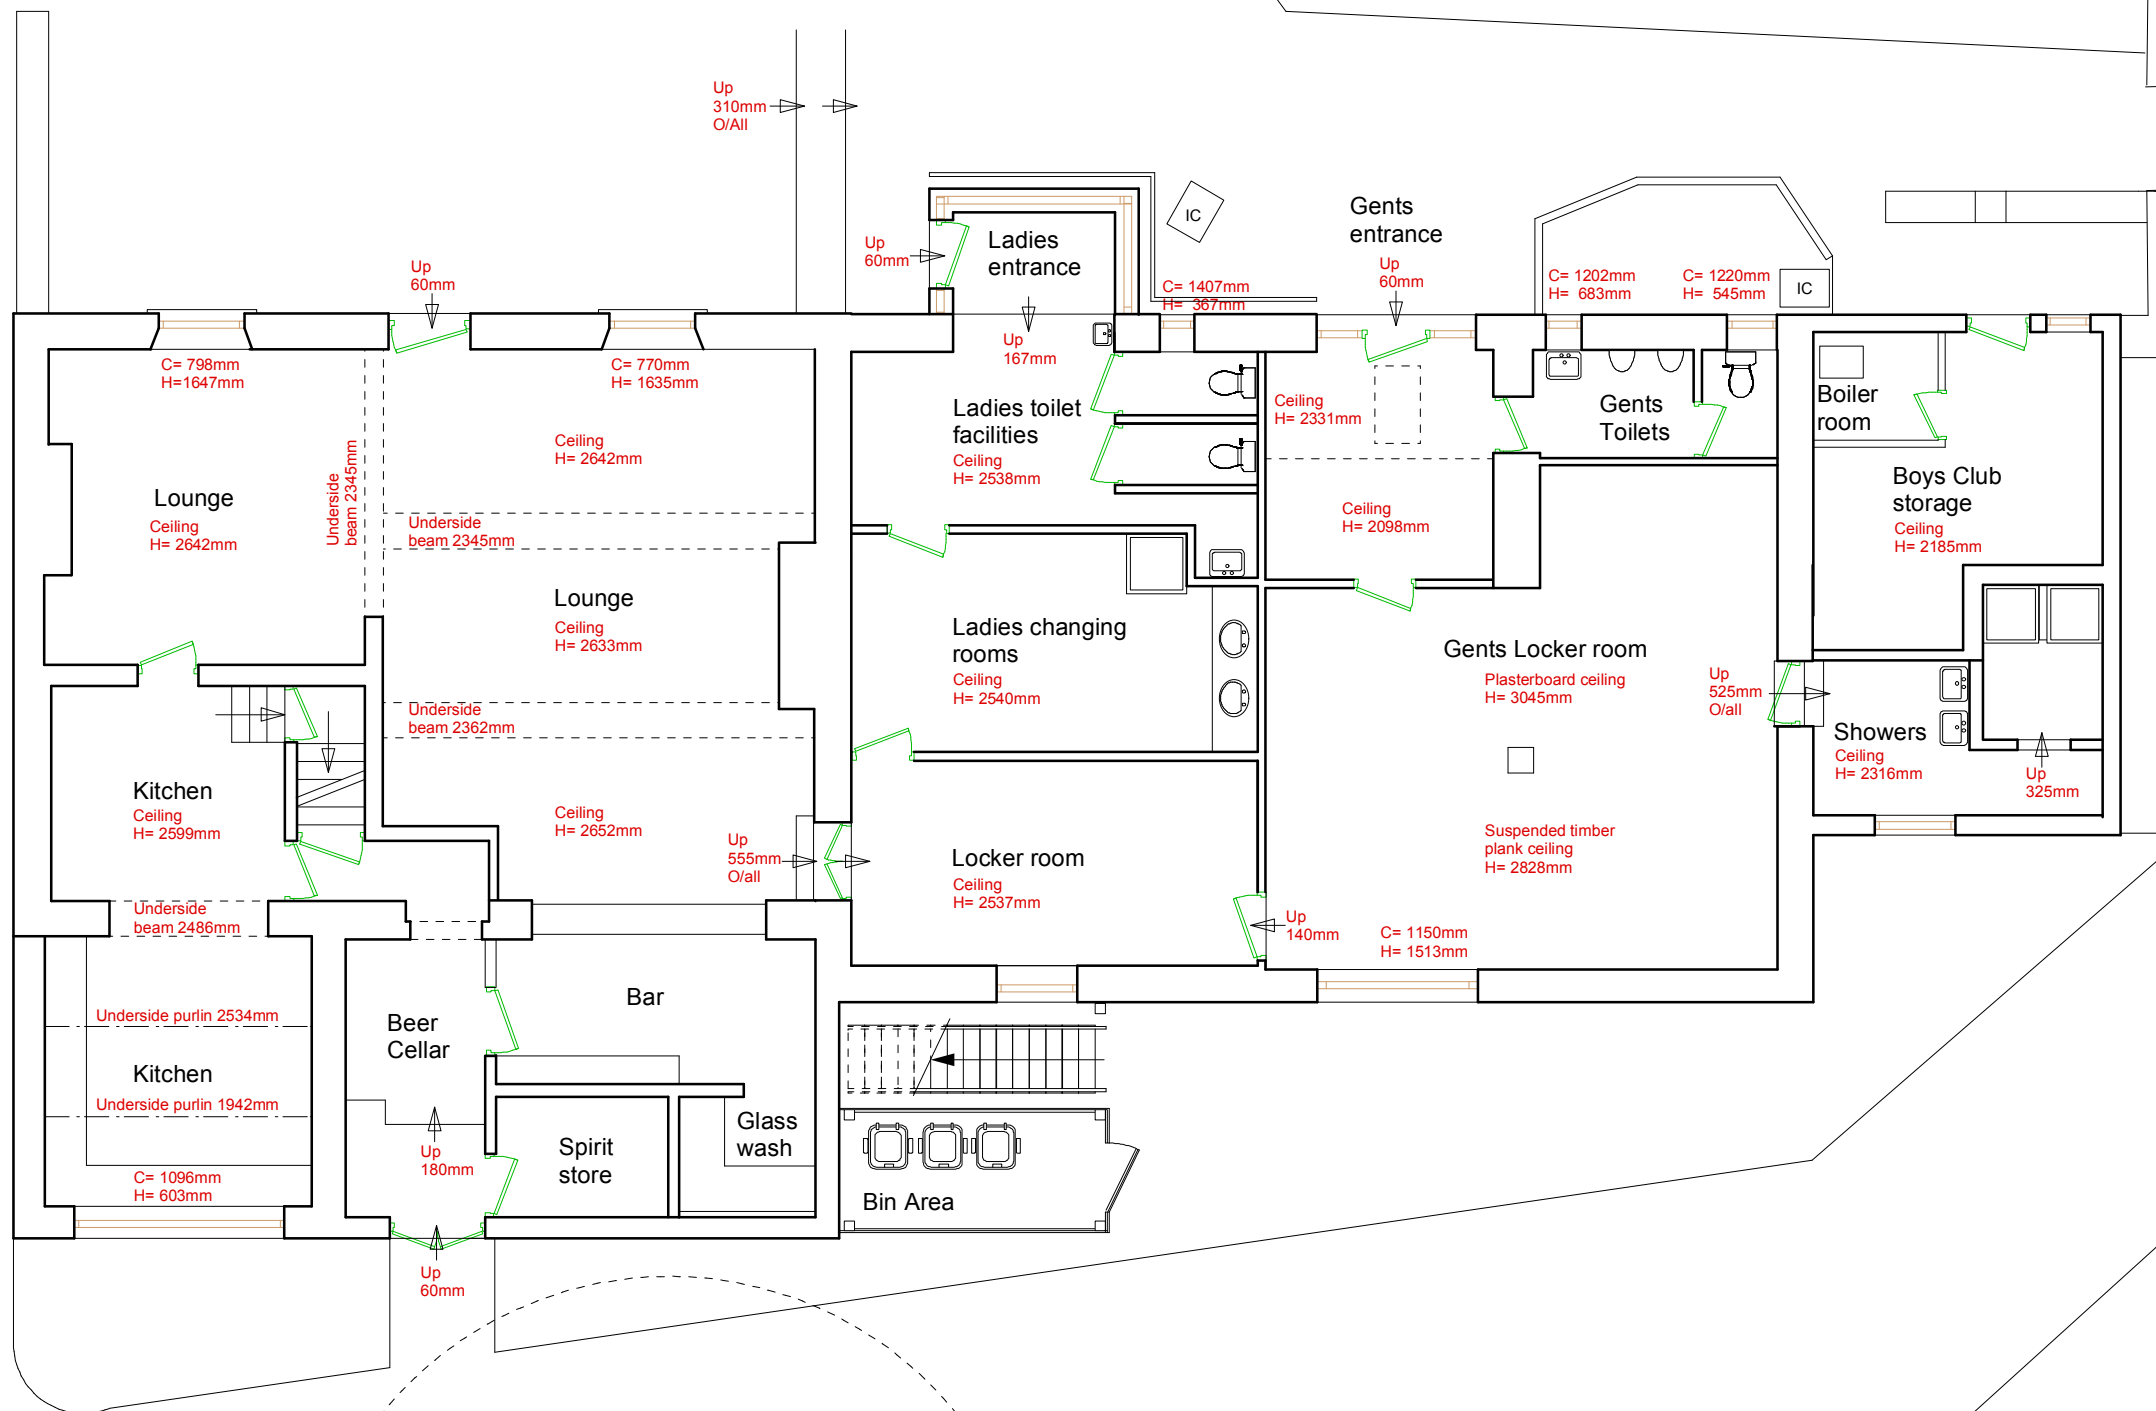

PROPOSED GROUND FLOOR AND PART SITE PLAN Scale 1:100

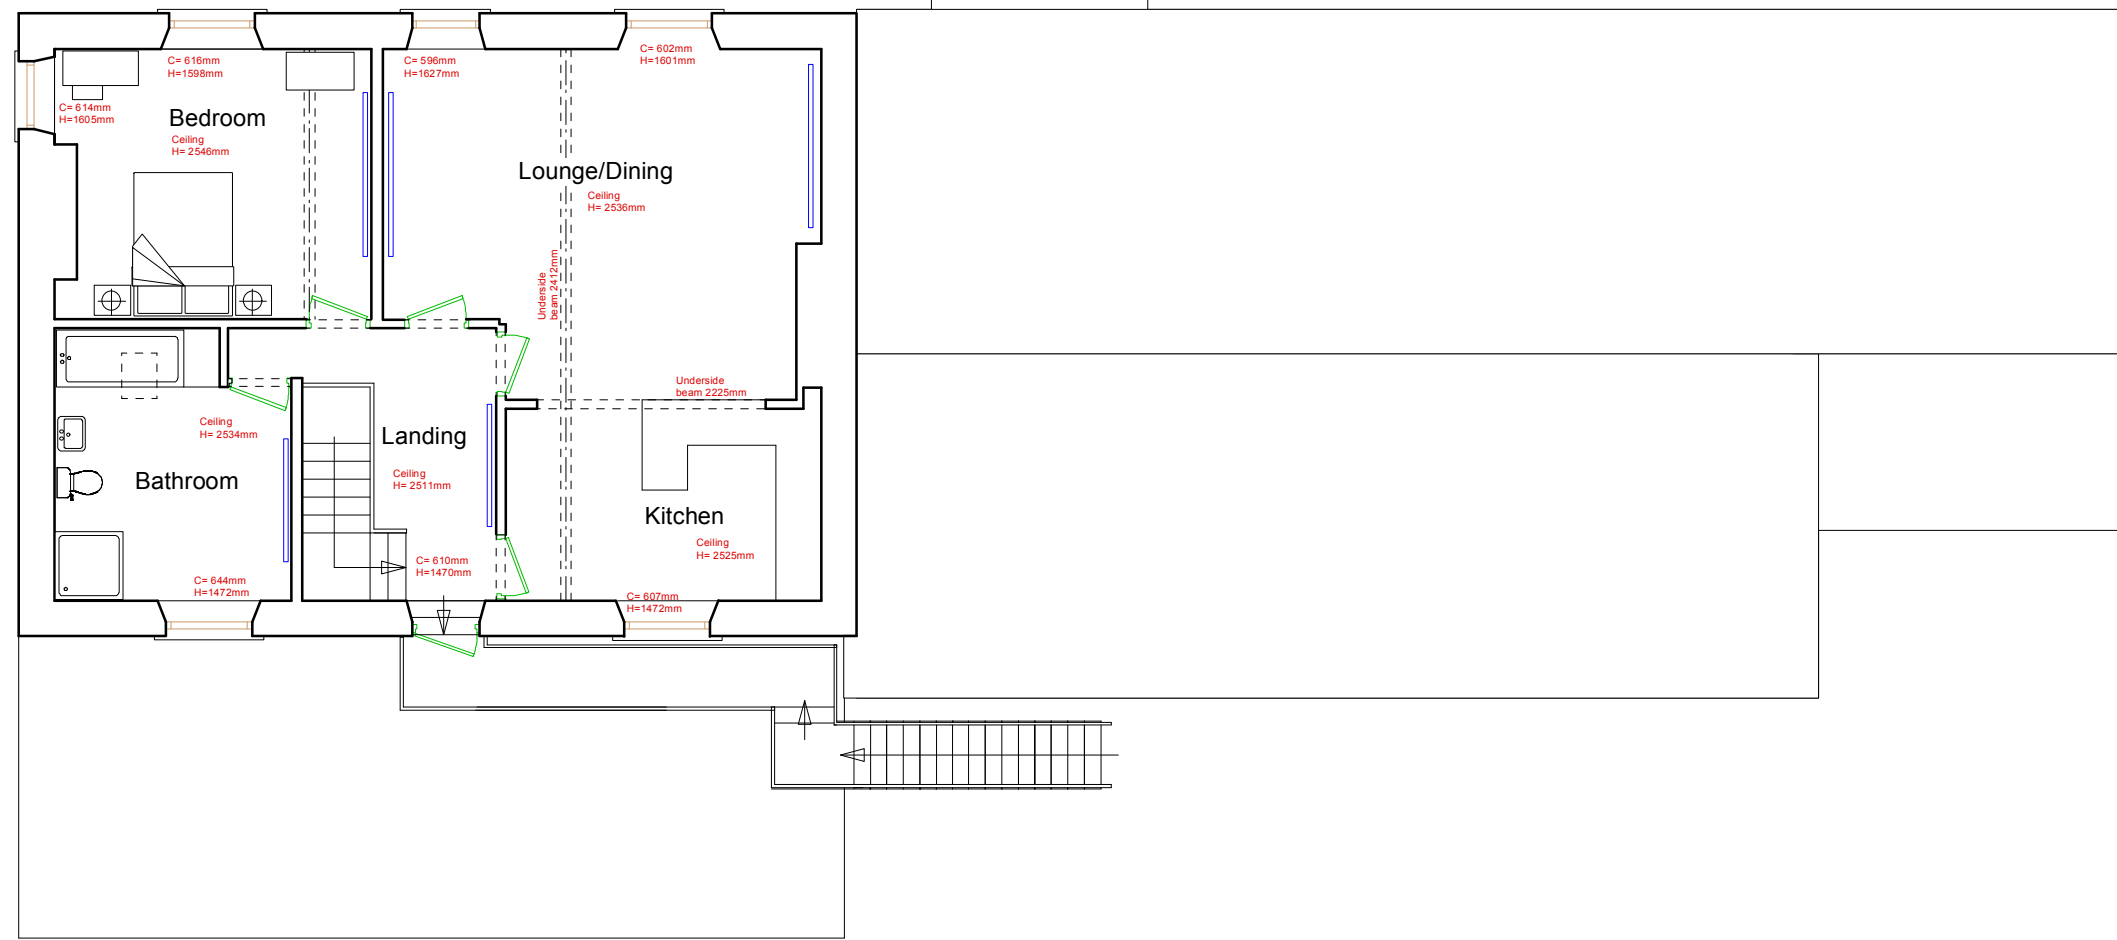

PROPOSED FIRST FLOOR PLAN Scale 1:100



PROPOSED END ELEVATION Scale 1:100

REVISIONS
Revision A
1 Added bin store location
2 Added note regarding car parking

CLIENT
WHITTAKER GOLF CLUB WHITTAKER HAMLET WHITTAKER LANE LITTLEBOROUGH OL15 0LH

PROJECT
PROPOSED CHANGE OF USE OF FIRST FLOOR TO SELF CONTAINED APARTMENT WITH EXTERNAL MEANS OF ESCAPE STAIRCASE

DRAWING
Proposed Floor Plans And External Elevations

DRAWING NO
PL.2373.002C

DRAWN
AAL

DATE
28.09.2023

SCALE
1:100@A1

design306

design306
306 Minnow Road
Rochdale
OL16 5BQ
Tel 07794 332098
email alex@design306.co.uk