


PROJECT REF 22027
DRAWING REF 210 C
SCALE 1:50 @ A1
DATE MAR '22
CLIENT MR G CARTER
18 CHESTER AVENUE
BAMFORD
ROCHDALE
OL11 5LY

EXTENSIONS, RENOVATIONS
& DDA ADAPTATIONS

PROPOSED ELEVATIONS

DRAWING TITLE
PLANNING

SIDE ELEVATION (WEST)

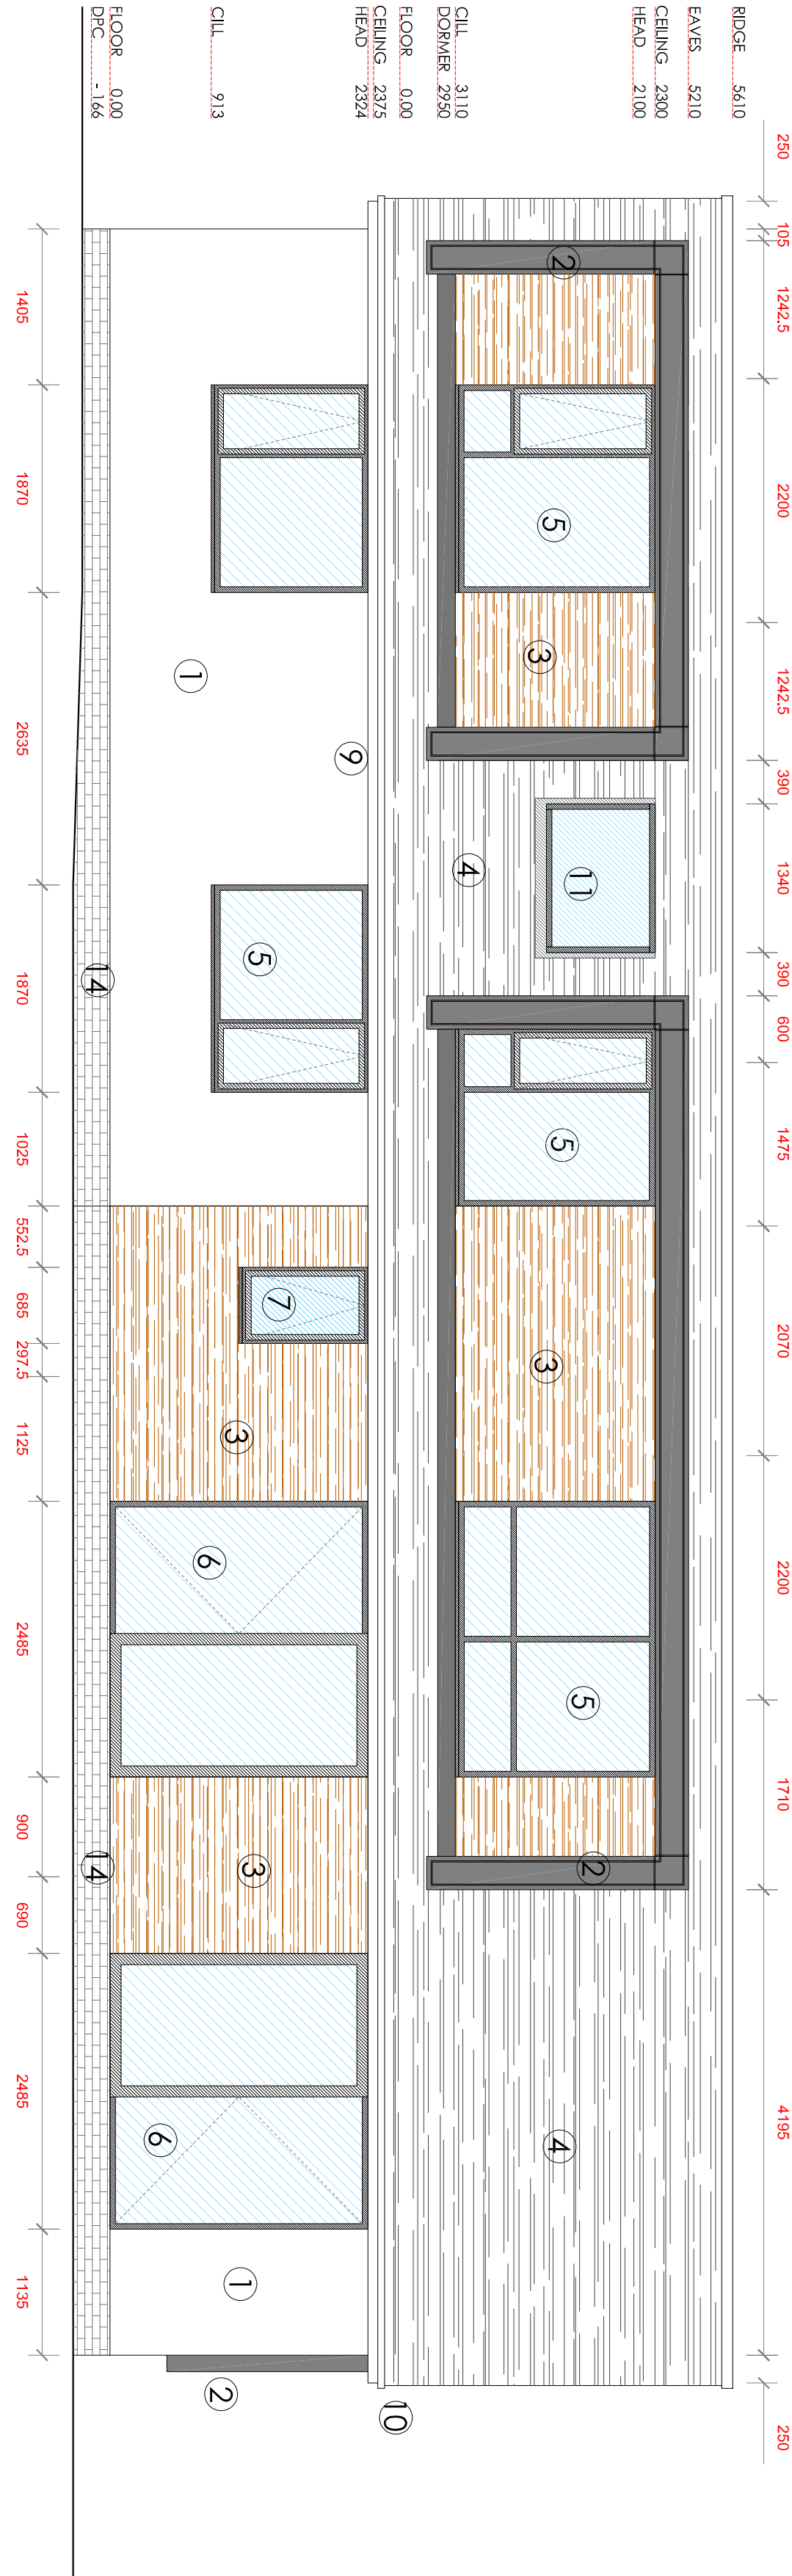

RIDGE 5610
EAVES 5210
CEILING 2300
HEAD 2100


CILL 3110
DORMER 2550
FLOOR 0.00
HEAD 2407
CEILING 2375

CILL 913
S/CILL 513
FLOOR 0.00
DPC -166
GCL -332


CONSTRUCTED UNDER
PERMITTED DEVELOPMENT

CONSTRUCTED UNDER
PERMITTED DEVELOPMENT

FRONT ELEVATION (SOUTH)

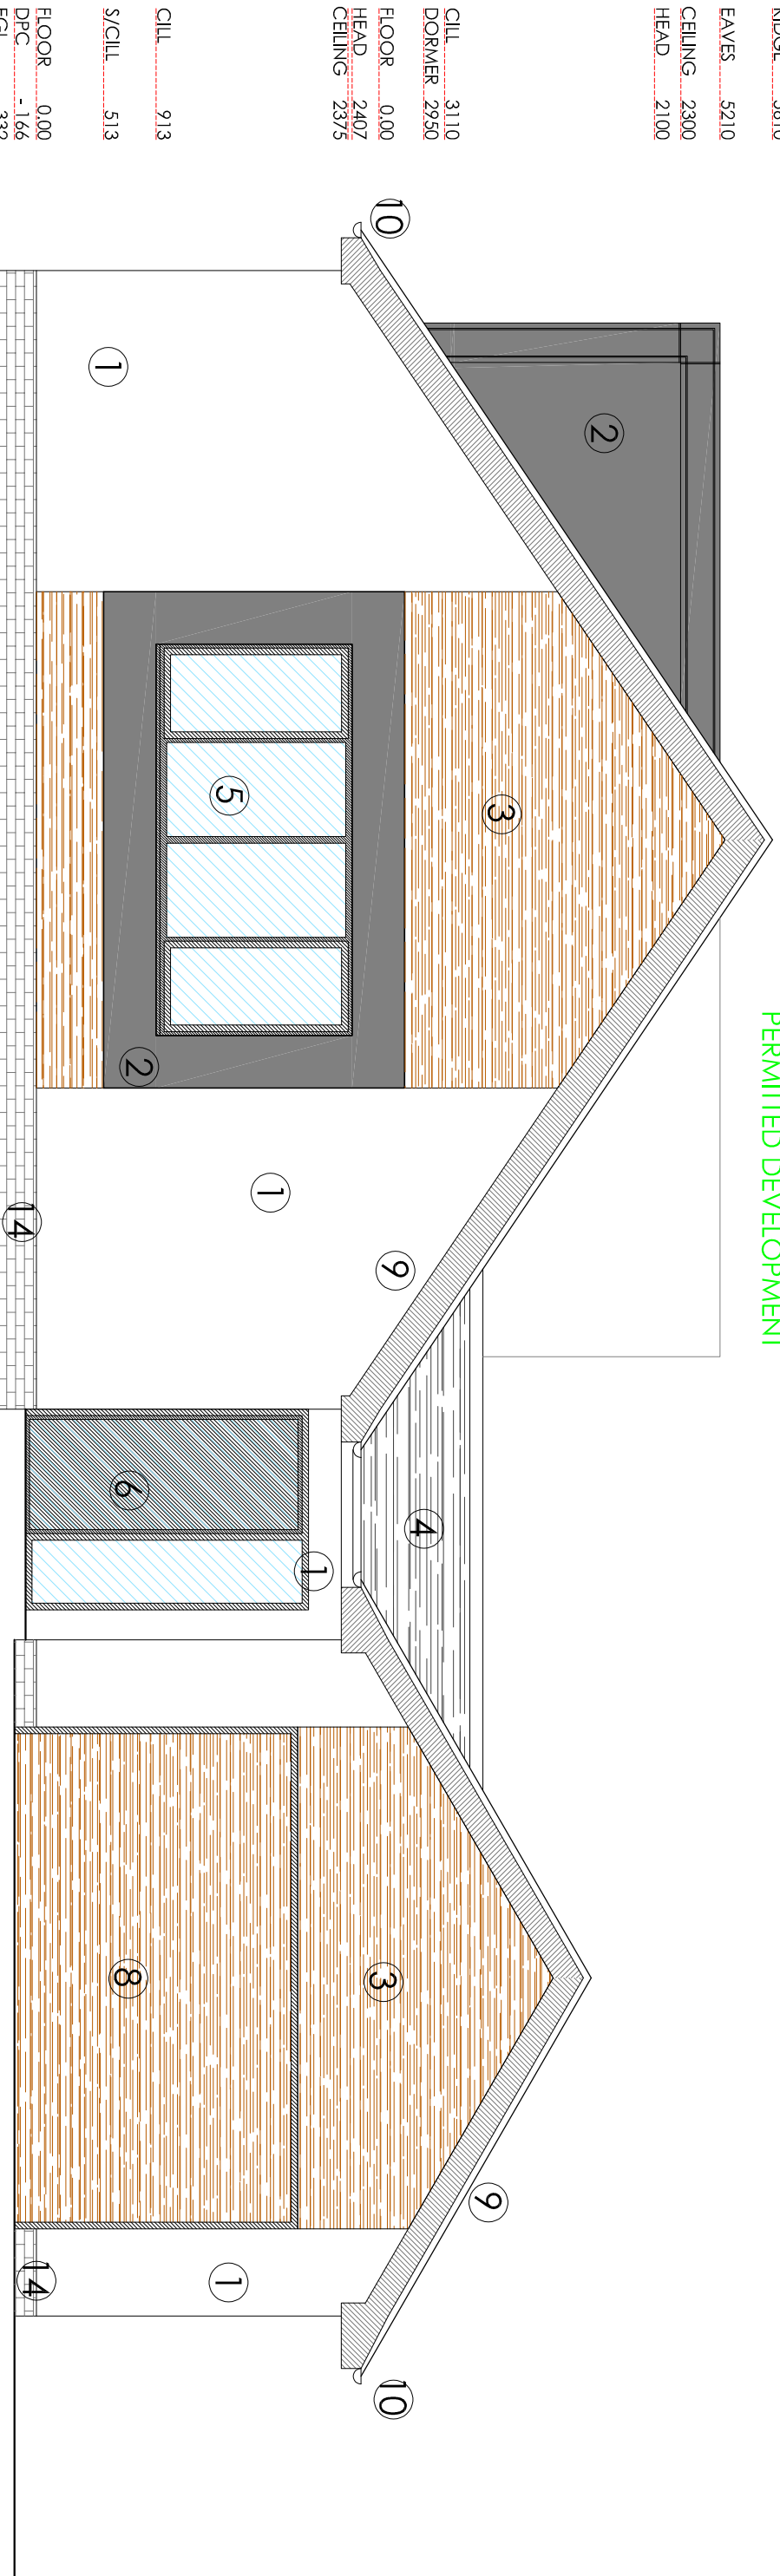

REAR ELEVATION (NORTH)

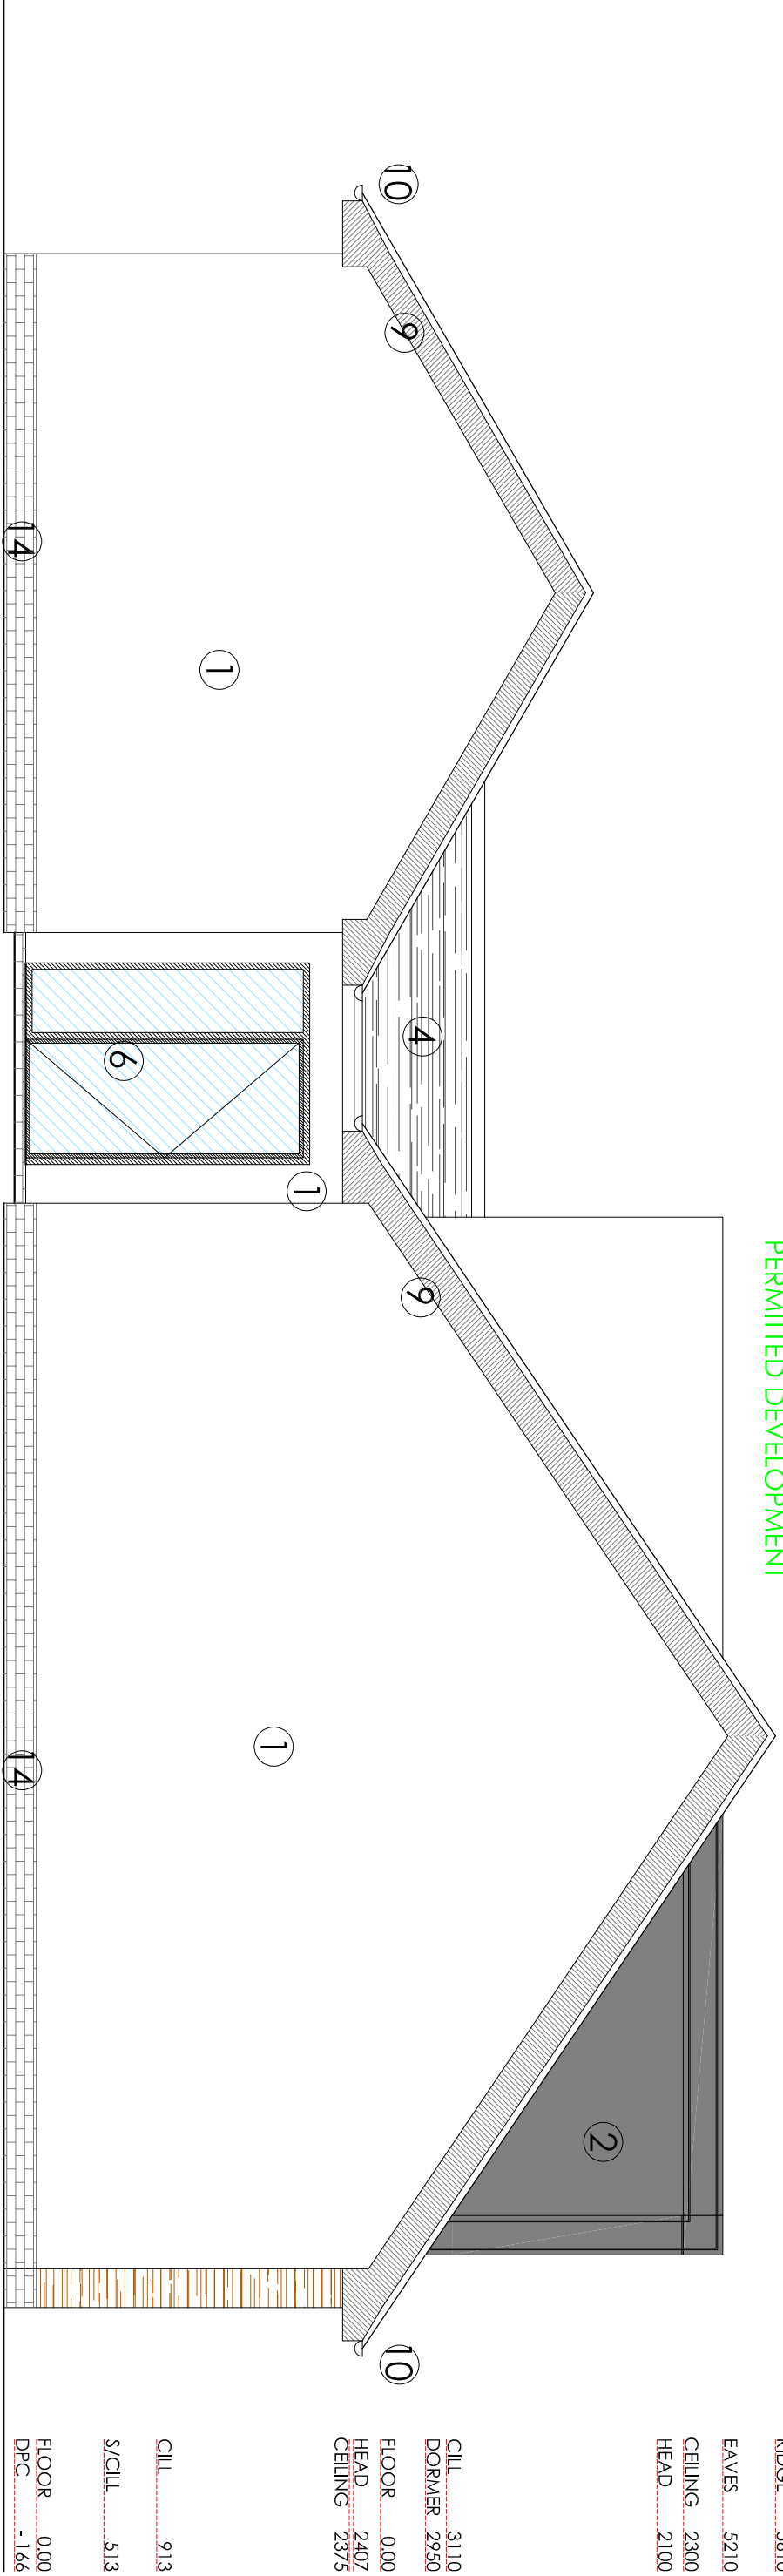

RIDGE 5610
EAVES 5210
CEILING 2300
HEAD 2100

CILL 3110
DORMER 2550
FLOOR 0.00
HEAD 2407
CEILING 2375

CILL 913
S/CILL 513
FLOOR 0.00
DPC -166

1 WHITE RENDER

2 DARK ALUMINIUM CLADDING

3 NATURAL TIMBER CLADDING

4 MARLEY BIRKDALE ROOF TILE

5 BLACK ALUMINIUM WINDOWS

6 BLACK ALUMINIUM DOORS

7 SATIN GLASS

8 COMPOSITE GARAGE DOOR

9 GREY FASCIA & SOFFITS


10 BLACK RWGS

11 VELUX SKYLIGHT

12 EXTERNAL LIGHTING

13 HANGING MARLEY BIRKDALE

14 FACING BRICK BELOW DPC

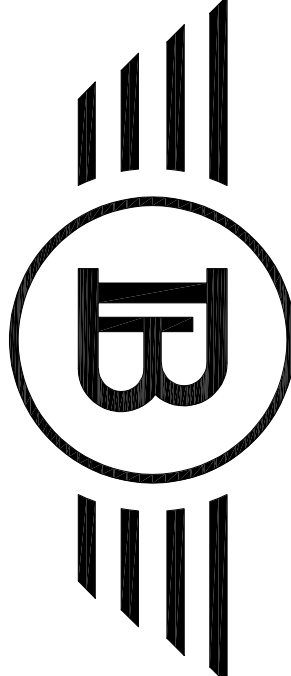


BLUECHIP ARCHITECTURE

07999 294 675

DESIGN@BLUECHIP-ARCHITECTURE.CO.UK
WWW.BLUECHIP-ARCHITECTURE.CO.UK

SIDE ELEVATION (EAST)

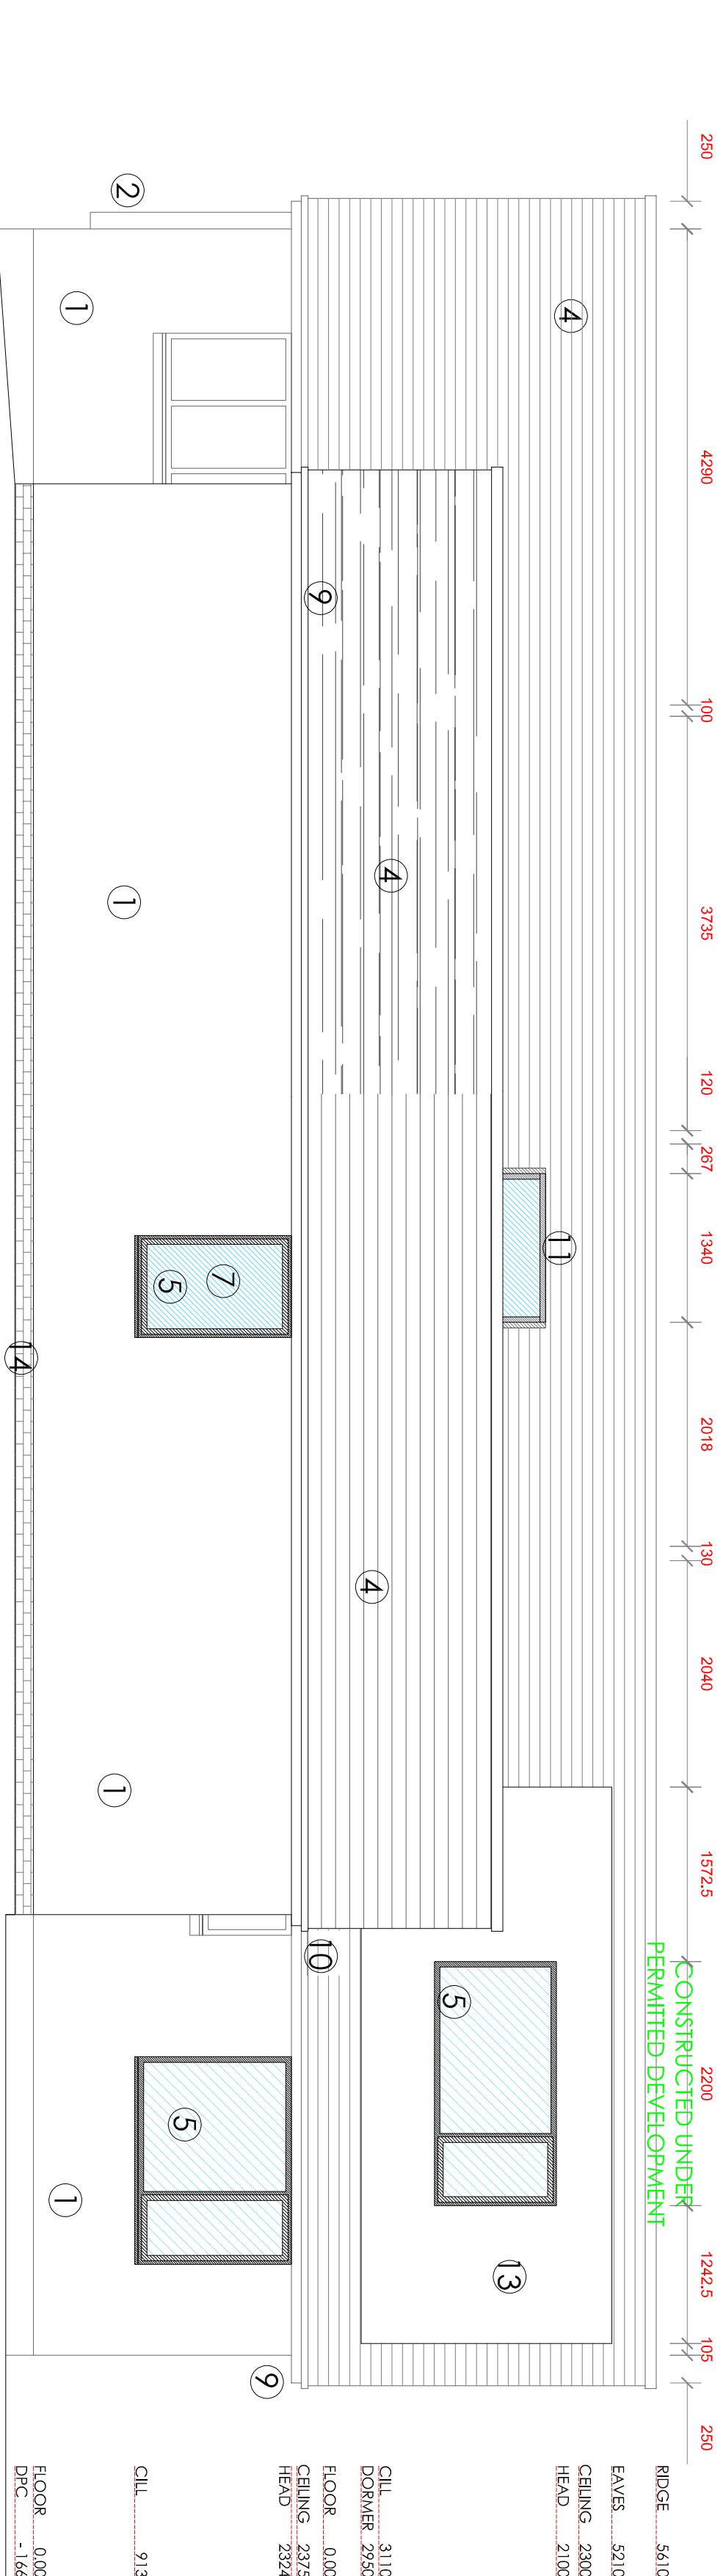

RIDGE 5610
EAVES 5210
CEILING 2300
HEAD 2100

CILL 3110
DORMER 2550
FLOOR 0.00
CEILING 2375
HEAD 2324

CILL 913
FLOOR 0.00
DPC -166

CONSTRUCTED UNDER
PERMITTED DEVELOPMENT

CONSTRUCTED UNDER
PERMITTED DEVELOPMENT

DO NOT SCALE FROM THIS DRAWING. COPYRIGHT PROTECTED & ISSUED UNDER LICENCE TO THE CLIENT NAMED BELOW. ALL INFORMATION CONTAINED HEREIN IS NON-TRANSFERABLE WITHOUT APPROVAL FROM BLUECHIP ARCHITECTURE.