




SCALE 1:2500

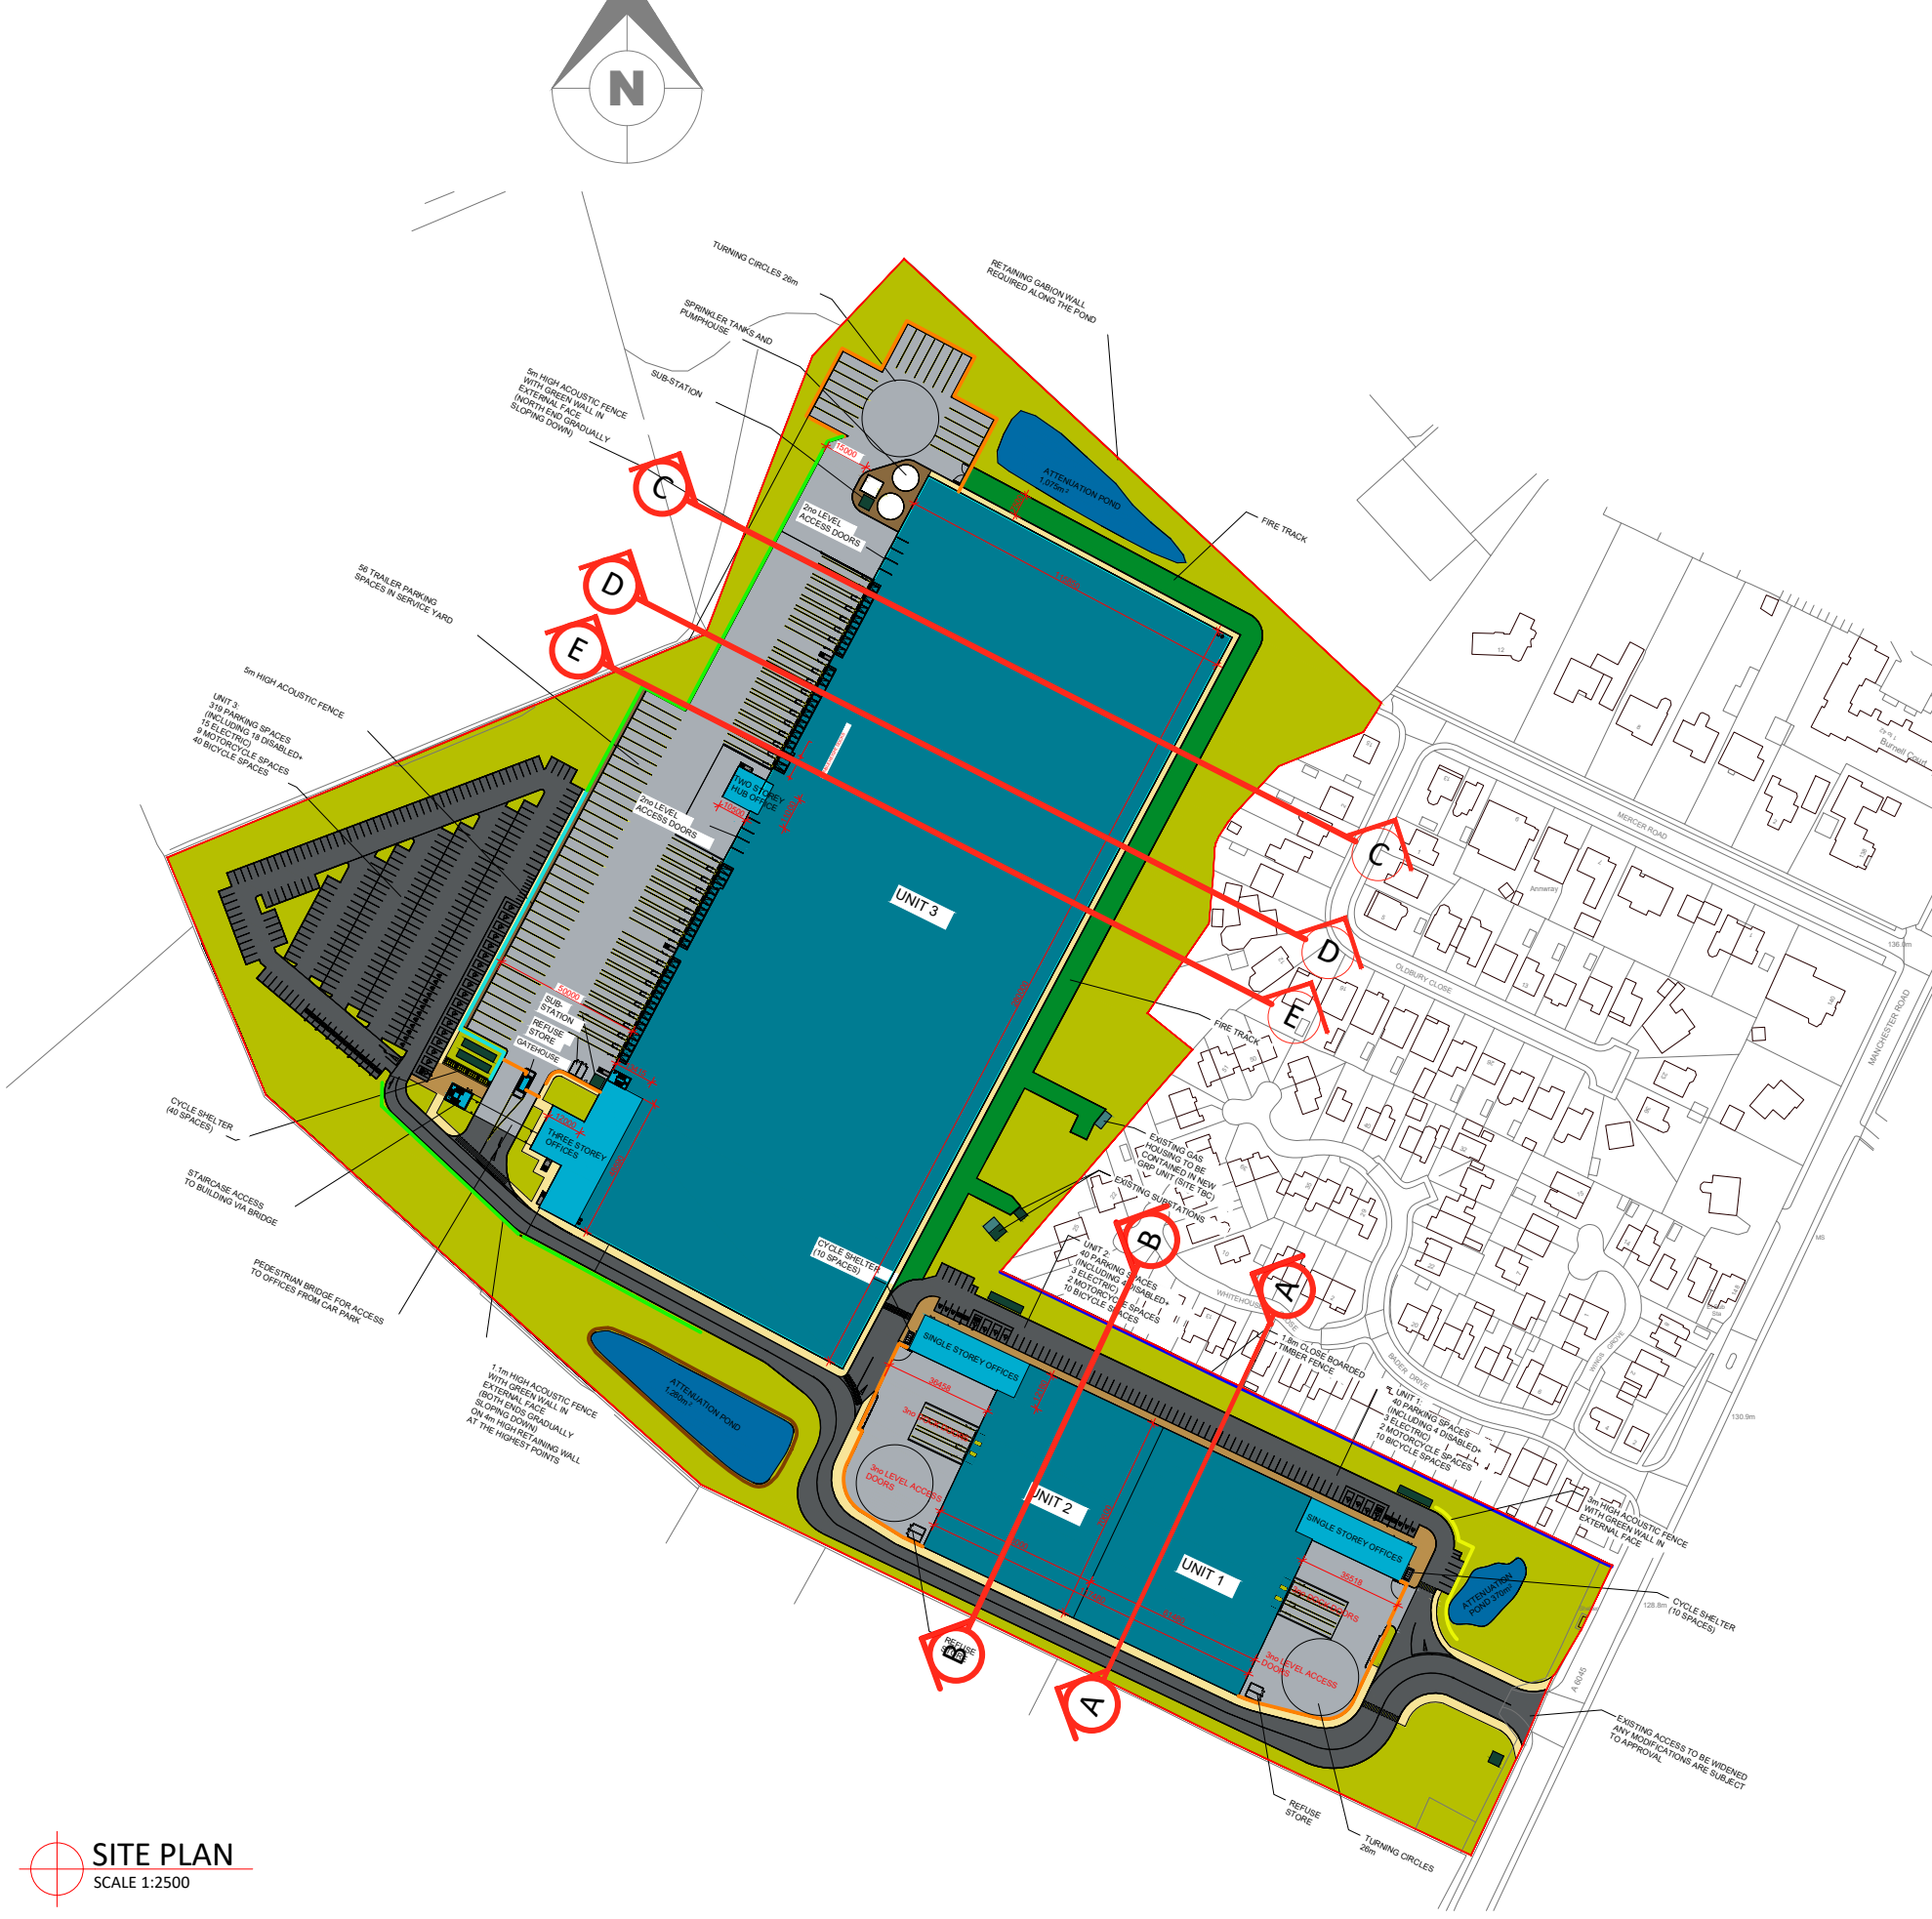


SITE PLAN
SCALE 1:2500

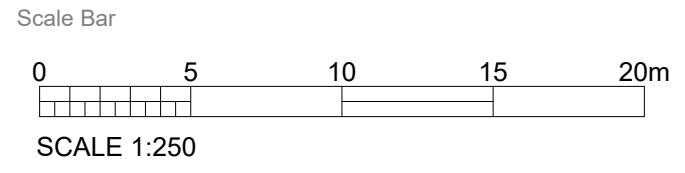


SCALE 1:250

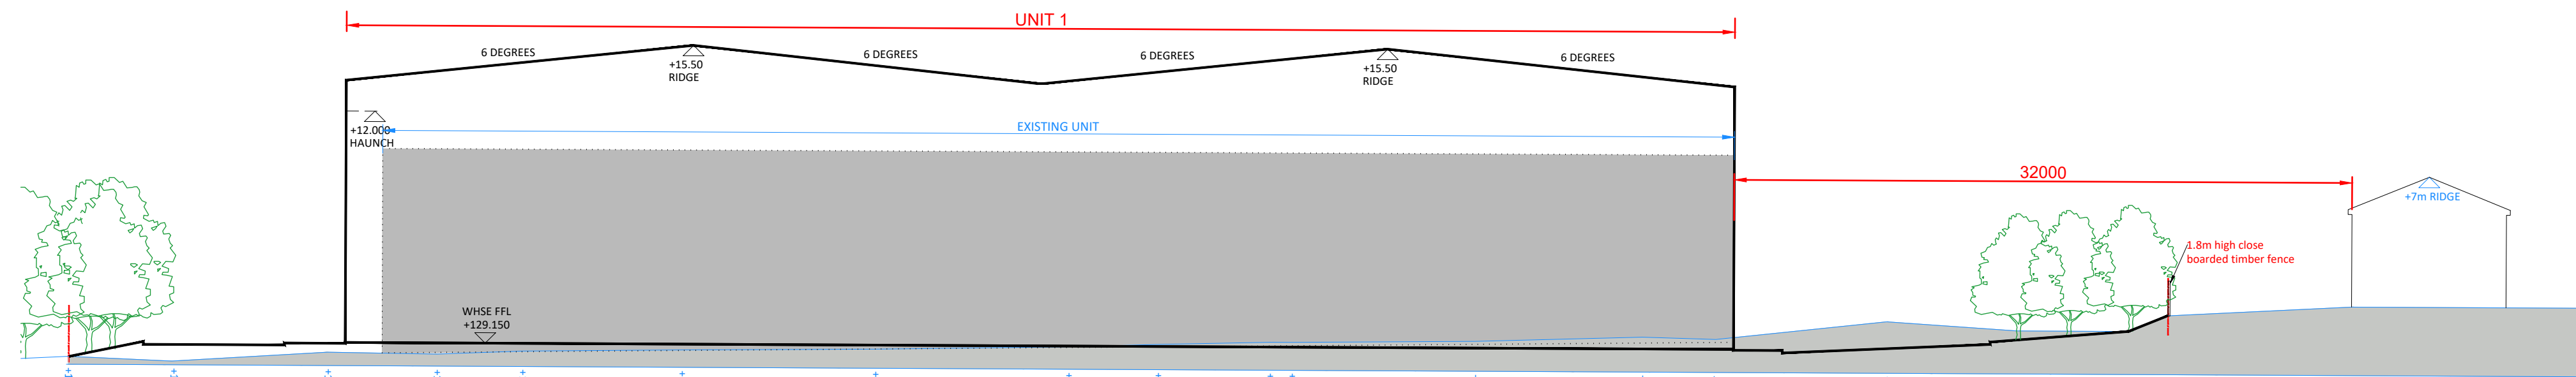


UNIT 1 SITE SECTION AA
SCALE 1:250

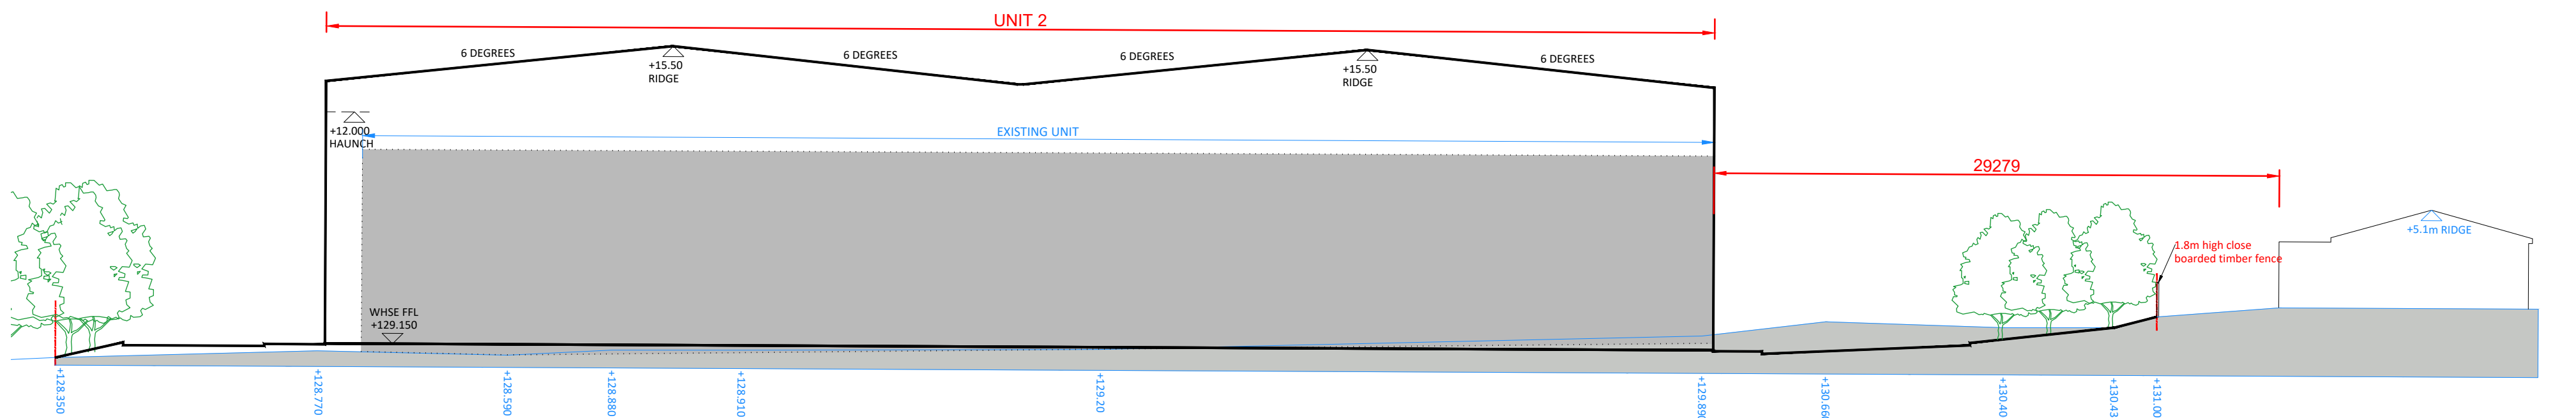


UNIT 2 SITE SECTION BB
SCALE 1:250

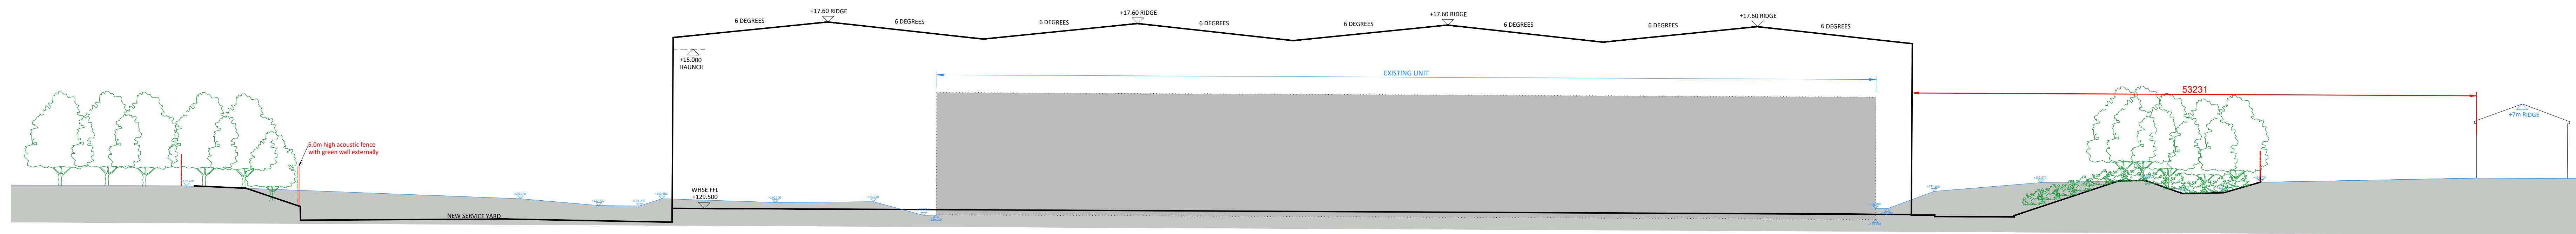

UNIT 3 SITE SECTION CC
SCALE 1:250

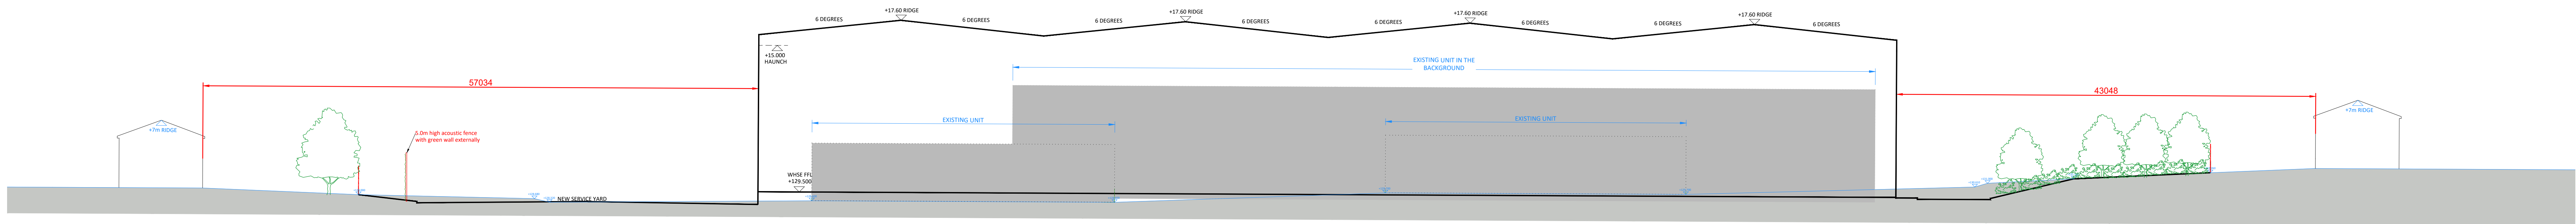

UNIT 3 SITE SECTION DD
SCALE 1:250

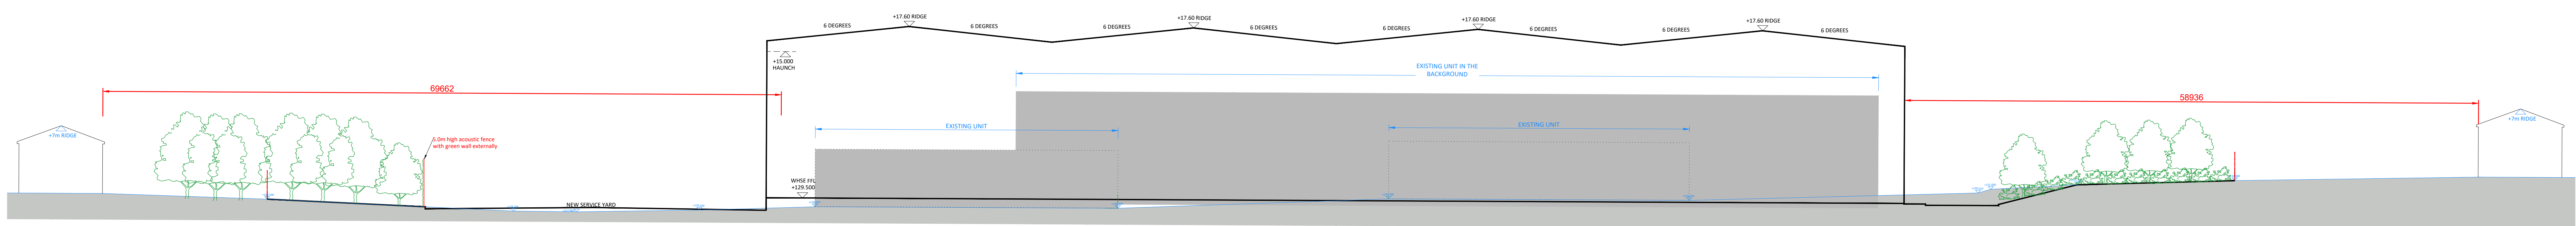

UNIT 3 SITE SECTION EE
SCALE 1:250

NOTES:

Site Boundary - 11.1152 hec / 27.46 acres

Existing Levels shown in Blue

Existing Building Profile

REV	DATE	DESCRIPTION
P10	07.03.21	Unit 3 reduced in length 5.05m, and increased in width 3m. Rotation plot 3 by 1 degree clockwise
P9	01.03.21	Unit 3 roof structure updated
P8	27.02.21	Planning update in Unit 3, 362 boundary
P7	23.02.21	Unit 3 reduced 30m in height, and 8m in length
P6	07.02.21	Site level updated
P5	14.09.20	Additional section
P4	18.08.20	Units 1&2 reduced in width
P3	12.08.20	Landscaping added
P2	08.08.20	Existing buildings volume coloured
P1	25.07.20	Initial drawing stage

REV	DATE	DESCRIPTION
JA		
RR		
JA		
RR		
JA		
RR		
JA		
RR		
JA		
RR		
JA		
RR		

PROJECT TITLE			
MANCHESTER ROAD, HEYWOOD			
DRAWING TITLE			
EXISTING AND PROPOSED SITE SECTIONS			
1 OF 2			
REVISION		STATUS	
P10		PLANNING	
P9		JA	
P8		RR	
P7		JA	
P6		RR	
P5		JA	
P4		RR	
P3		JA	
P2		RR	
P1		JA	
P0		RR	

CLIENT	
TrammellCrowCompany	
AshtonSmith	
Beyond Design	
Ashton Smith, Belvedere House, 2 Victoria Avenue, Warrington, North Yorkshire, HG2 8L	
Tel: 01423 520882 Fax: 01423 565558	
www.ashtonsmith.co.uk	