


PROPOSED ROOF PLAN
52 NEWHOUSE ROAD
HEYWOOD OLIO 2NU

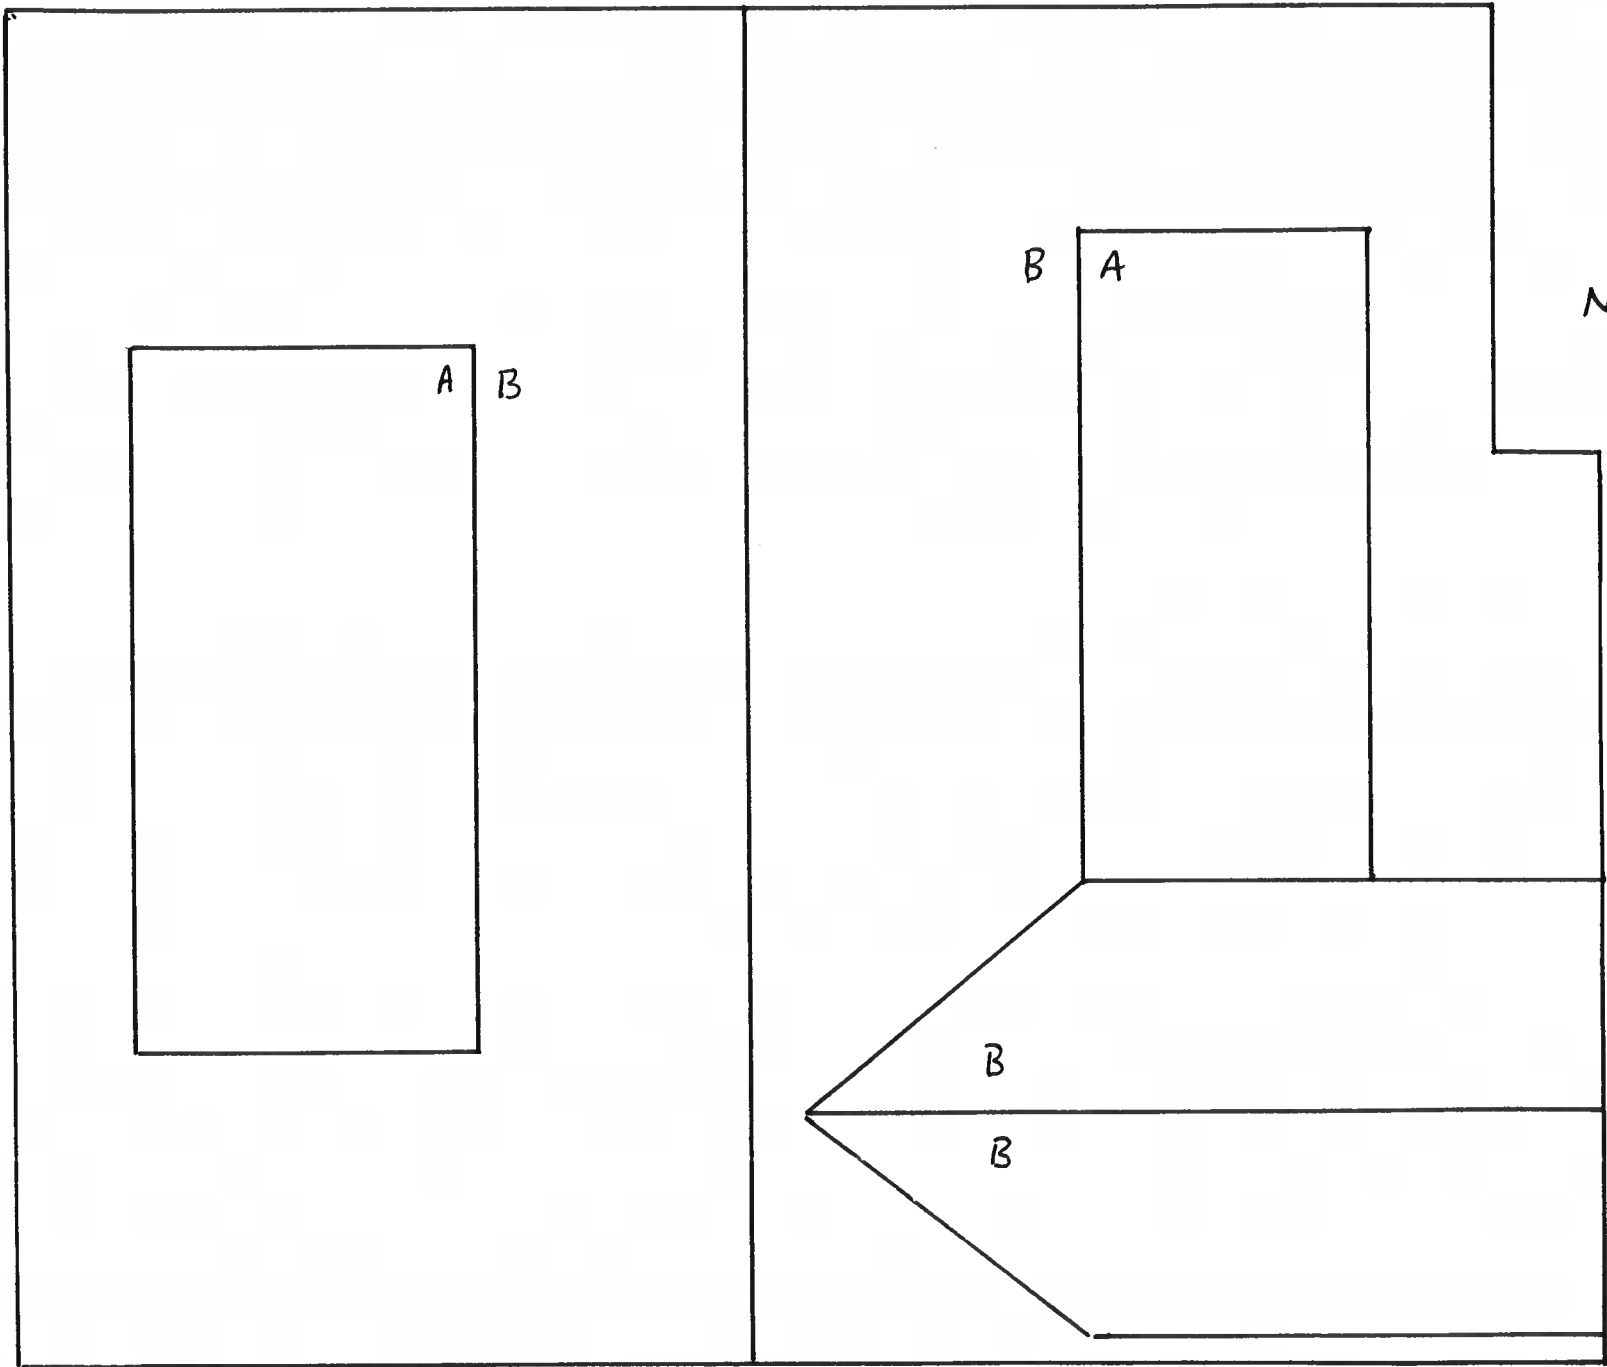

A. FLAT ROOF
B CEMENT TILE SLOPING ROOF.



SCALE 1:50