


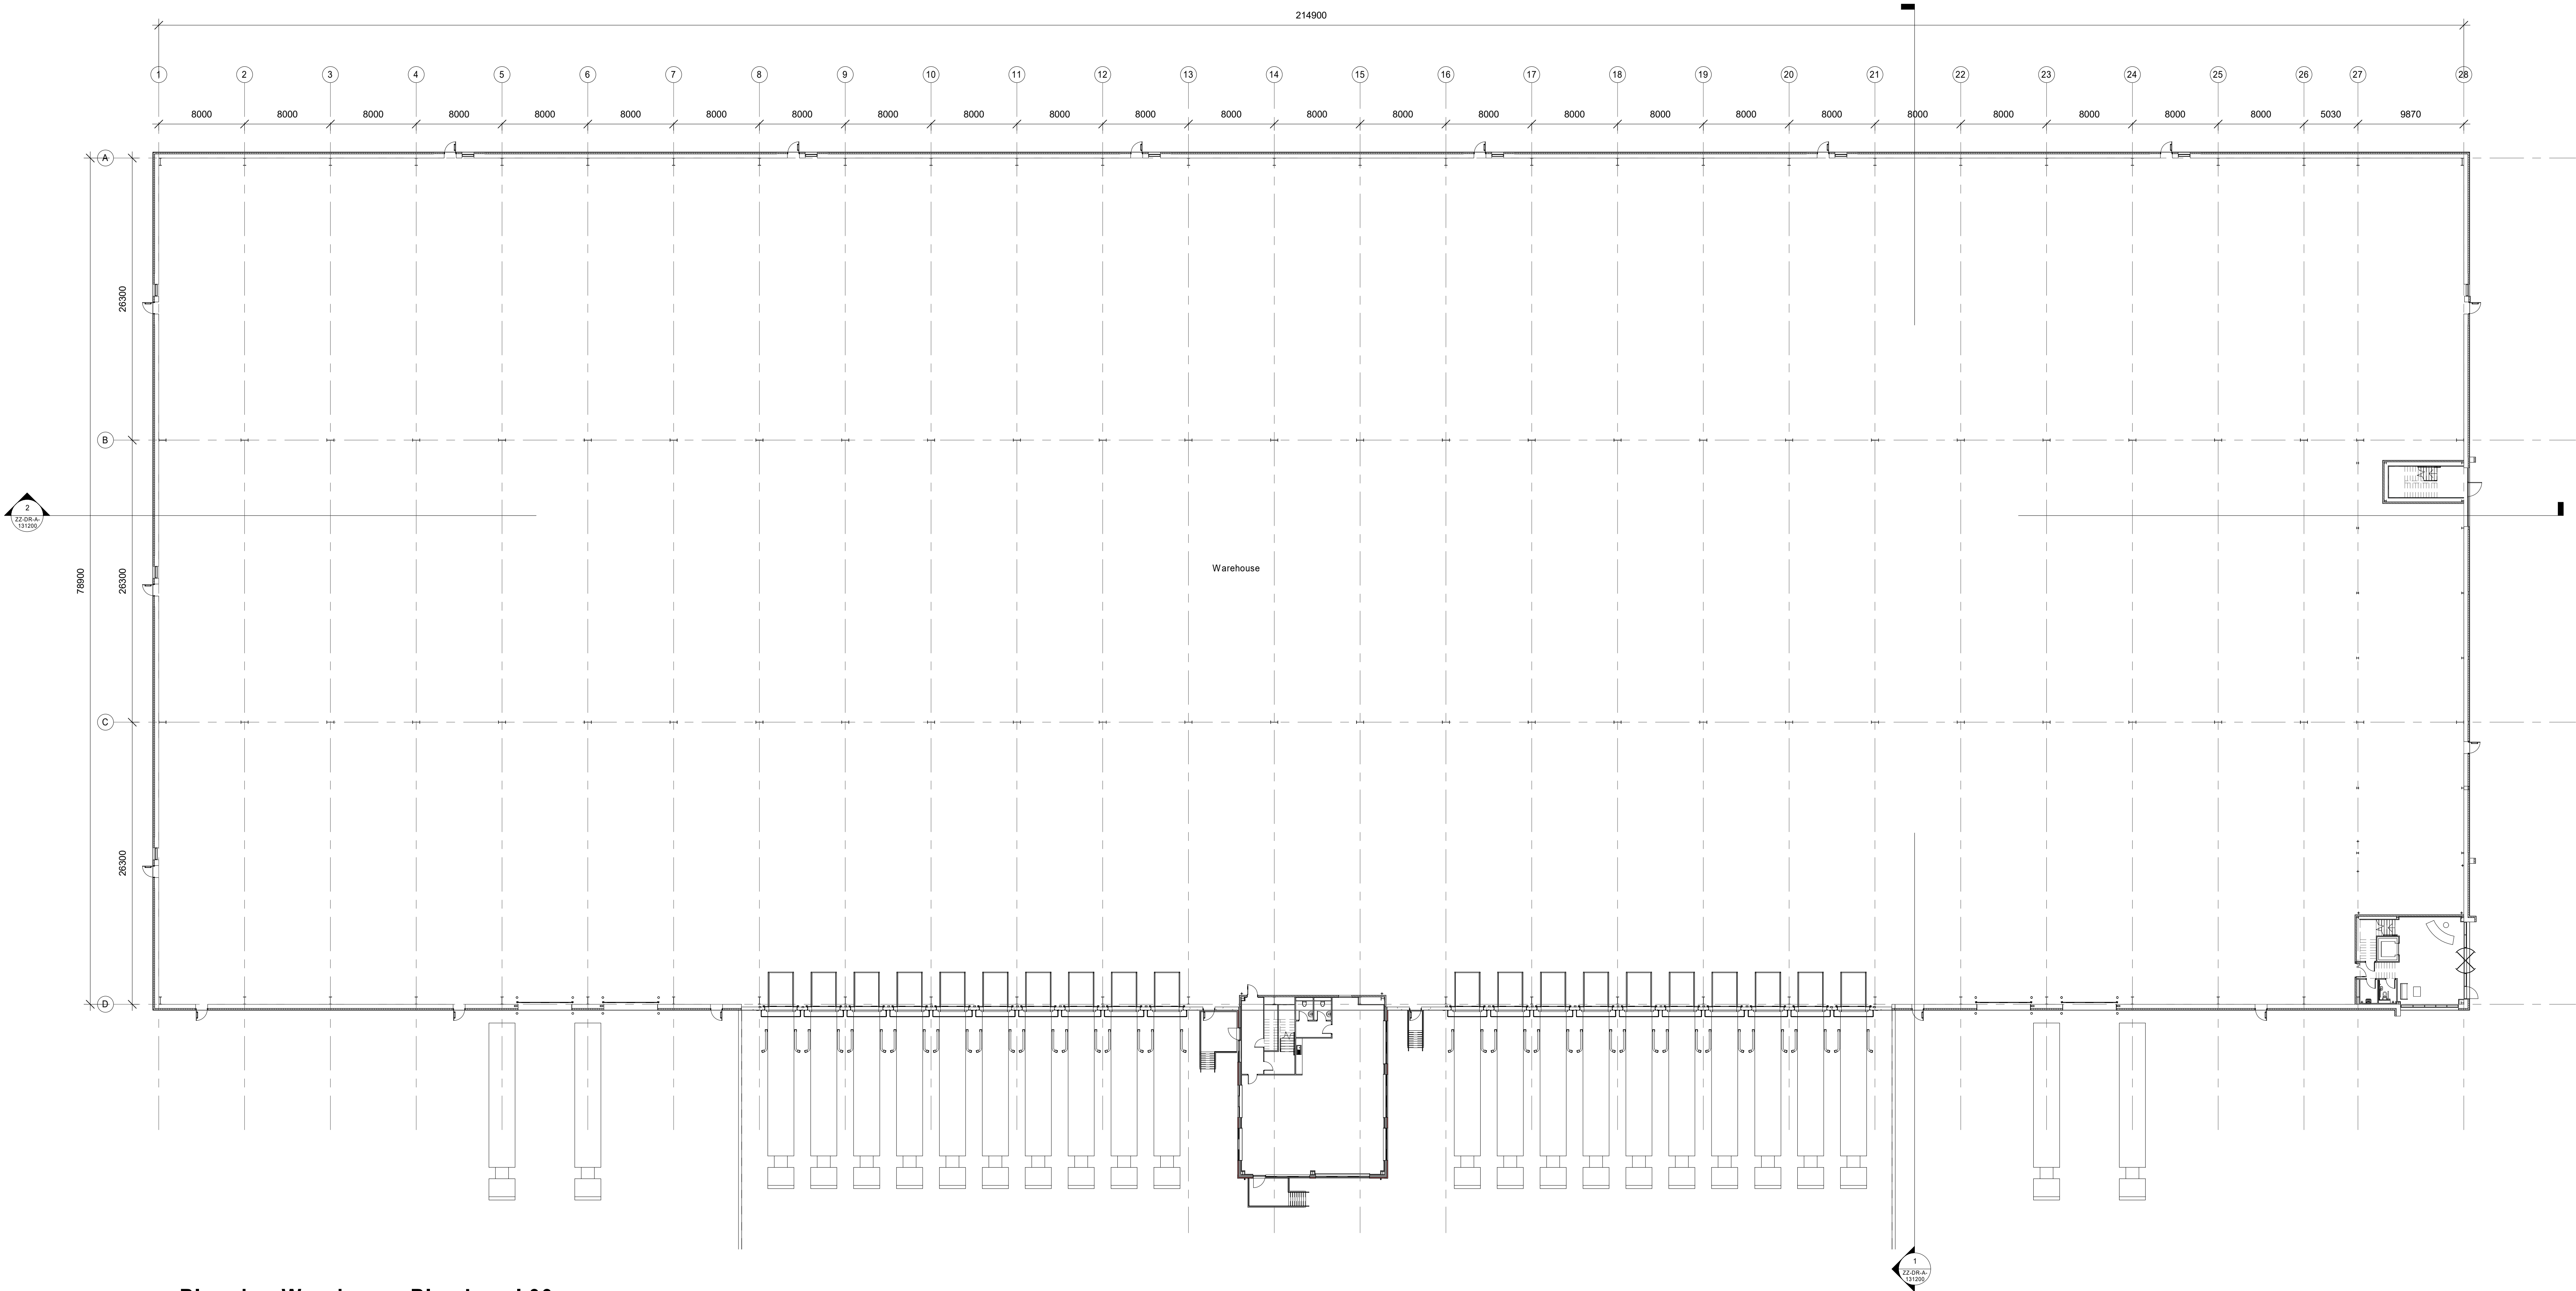

Planning Warehouse Plan Level 00
1 : 250

Dock Door Schedule	
Dock Type	Count
Dock Leveller (High Shelter)	4
Dock Leveller (Standard Shelter)	16
Level Access Dock	4



SGP

Architects + Masterplanners

Waterfront House
2a Smith Way
Grove Park
Enderby
Leicester LE19 1SX

t: +44 (0)116 247 0557

www.stephengeorge.co.uk

Waterford Business Park,
Bury

Drawing Name:
Warehouse Layout

Drawing Stage: Planning

Status: 00

SGP File Ref: 2-244-SGP-ZZ-ZZ-M3-A-0001-Building

22-244 08/09/23 ELF MMS 1:250 (B) A0 P3

SGP Project No: 22-244 08/09/23 ELF MMS 1:250 (B) A0 P3

Drawing Number: 22-244-SGP-ZZ-ZZ-DR-A-131100

Project Code: 22-244-SGP-ZZ-ZZ-DR-A-131100



SCALE 1:500
10m 50m