


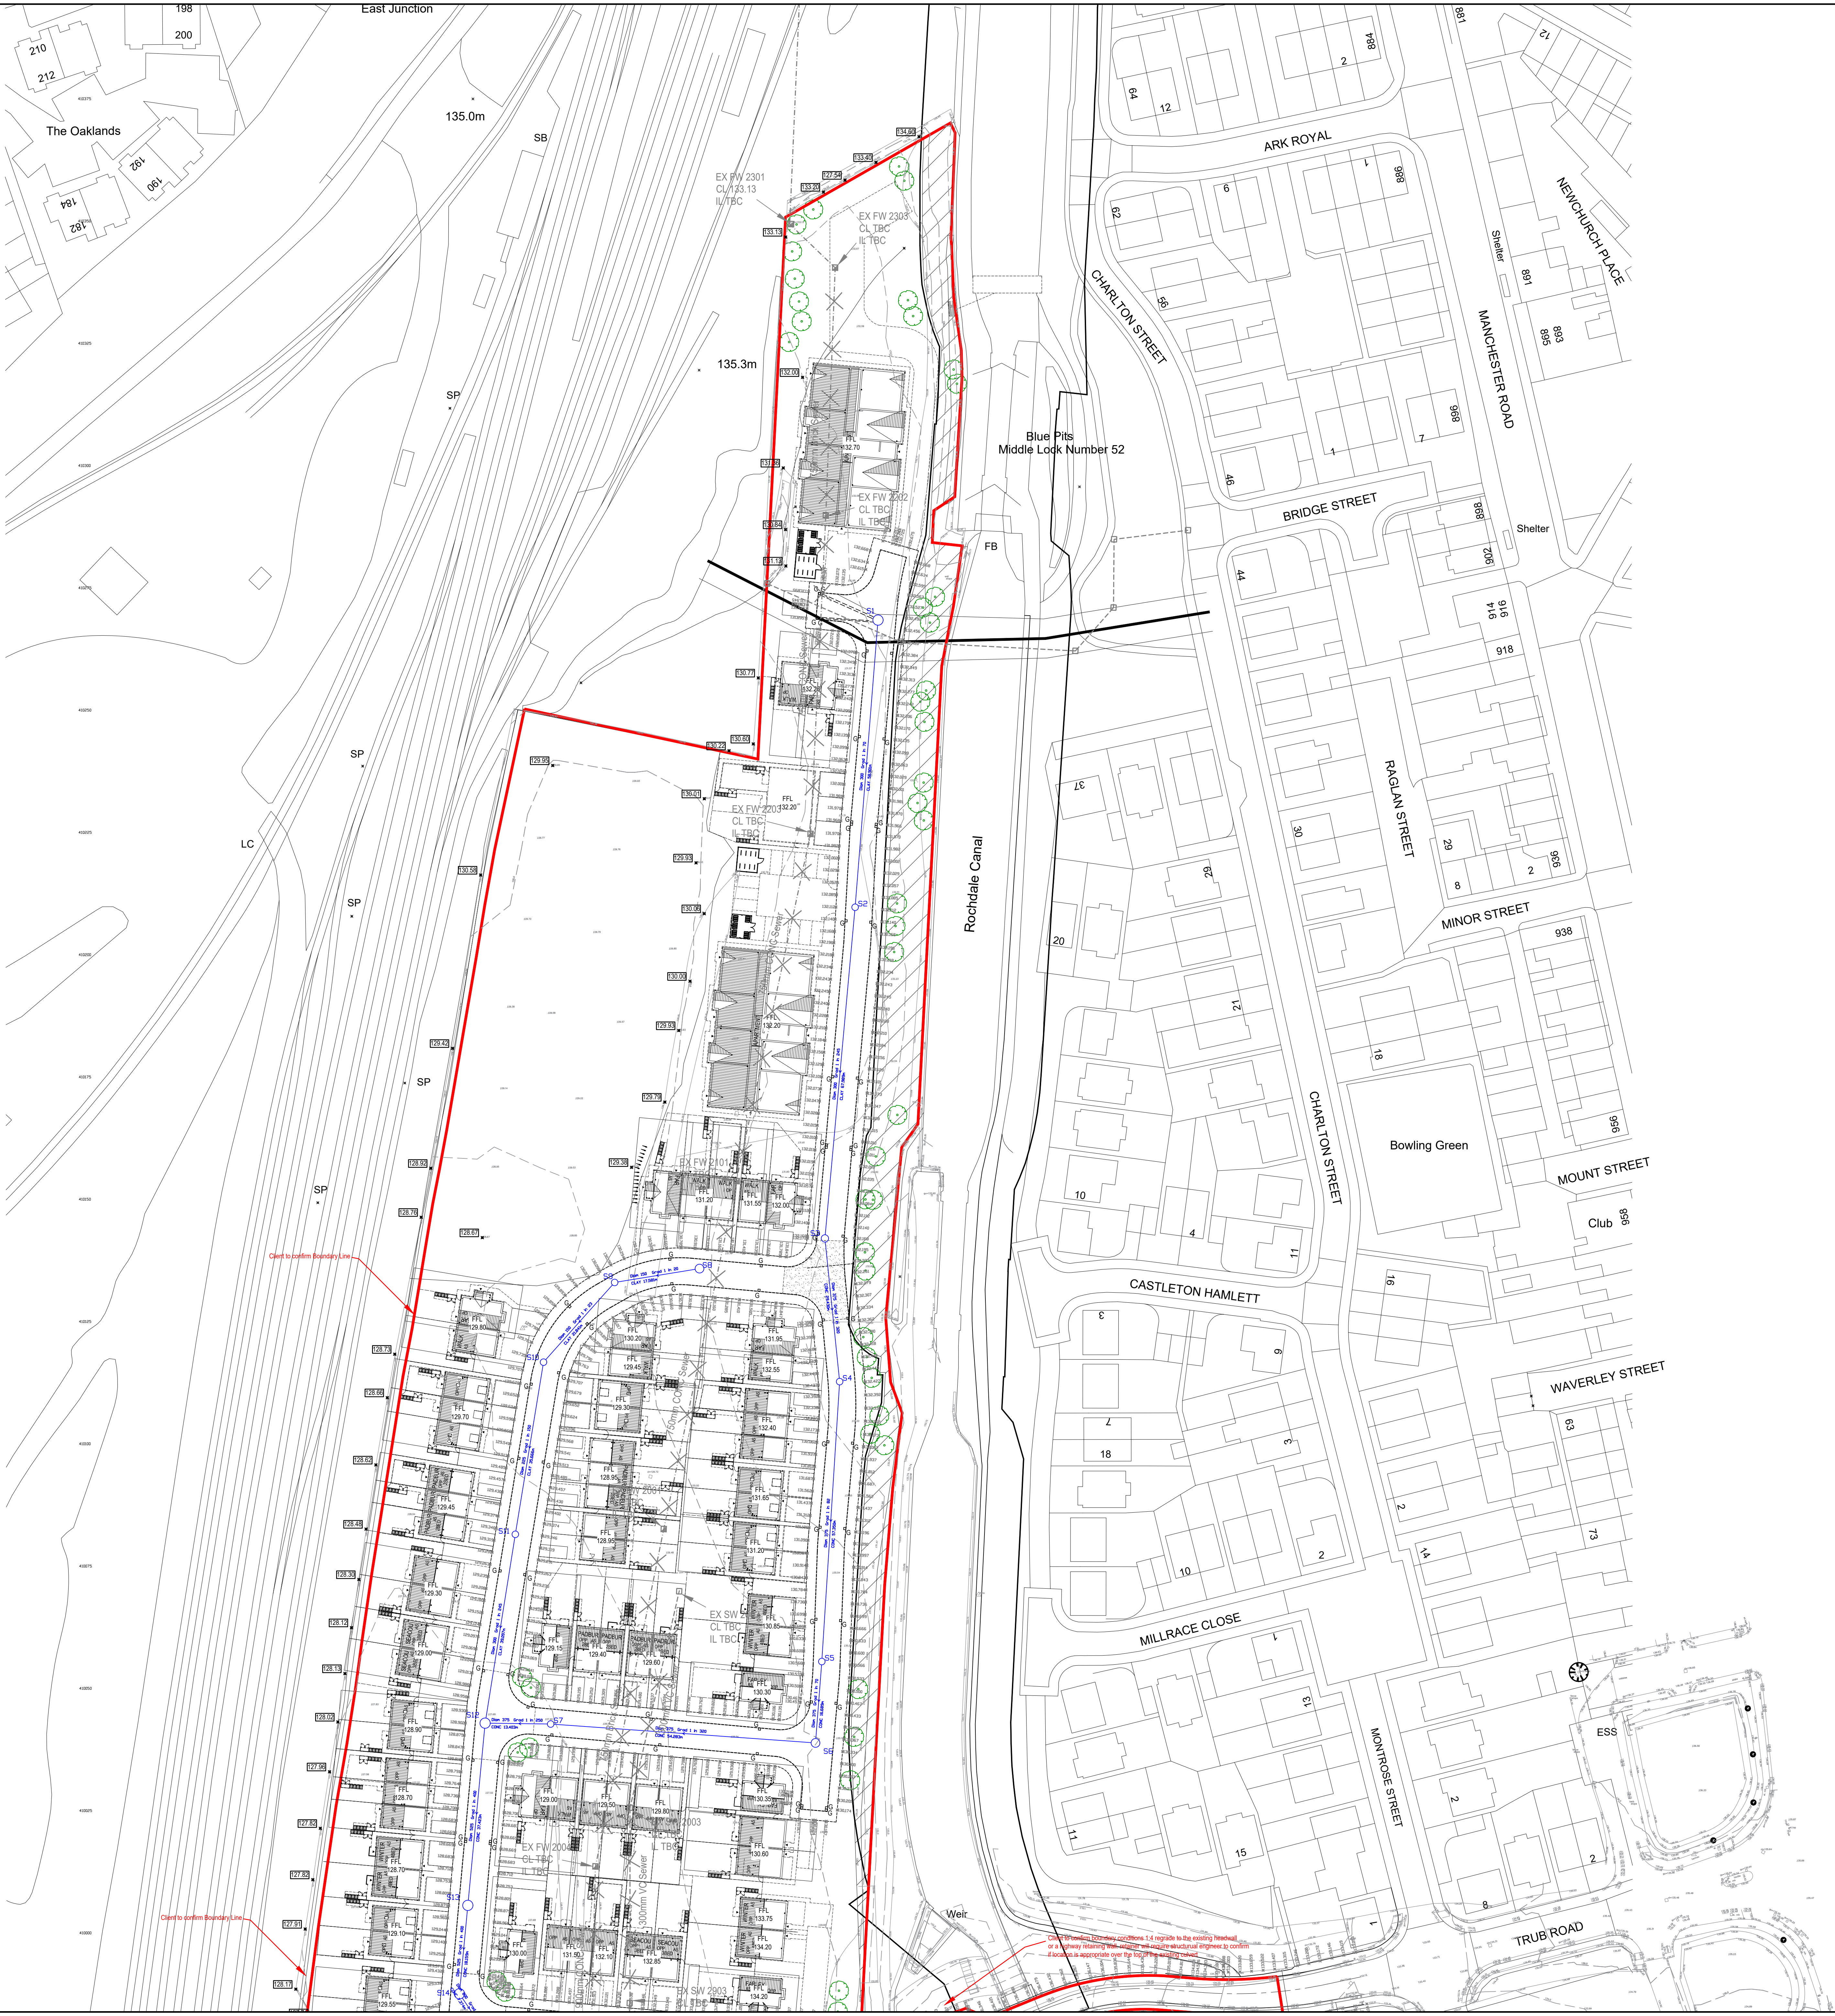

- GENERAL**
- All adoptable sewers and associated works are to comply fully with "Design and Construction Guidance" & Local Practices
  - All highway works to be to adoptable standards and to comply fully with the Local Authority specification.
  - All private drainage works are to comply fully with part II of the Building Regulations
  - All existing invert levels to be checked by the Contractor at the start of works and any discrepancies notified to ALD Design. All levels are based on topographical survey information provided by others.
  - All materials to bear the relevant B.S.Kilomark and comply fully with the specifications.  
All concrete & concrete products must use Sulphate resistant cement (unless the site investigation report proves that sulphate attack from soils and groundwater will not occur)
  - All opening notices etc. as required under highways acts etc. are to be obtained prior to commencement of works.  
All works are to be inspected by L.A., NHBC or Relevant Water Authority as applicable.
- C.D.M. REGULATIONS, 2015**
- In line with the above regulations we are obliged to inform the Client of their responsibilities under section CDM 15/1, and residual risks that may be encountered in the construction of these works. All design work has been carried out with Health and Safety aspects given full consideration. Wherever possible risks have been eliminated from the design, however due to the very nature of this type of work it is not possible to remove all the risks from the design. We would also respectfully remind the Client of his obligations to take all reasonable steps in ensuring that only competent Contractors who have a valid safety policy are employed. They should also provide satisfactory responses at tender stage as to the manner in which they will deal with the elements of risk involved in this type of work and in particular those highlighted by ALD Design below:-
- Support / treatment for ALL excavation work.
  - Guarding to edges of excavations to prevent people, materials and vehicles falling into excavation.
  - Guarding of excavations outside working hours to prevent unauthorised access.
  - Undermining to adjacent roads or structures.
  - Confined space operations.
  - Dealing with existing services.
  - Traffic management on existing highways.
  - Procedure to be followed in event of accident or emergency.
  - Method of working where contaminated ground is present on site.
  - Confirmation will be required that all operatives are adequately trained, copies of relevant training certificates to be supplied.
- The above list is by no means exhaustive but it does highlight operations that present a risk to contractors and the general public.  
For clarification on any item please contact ALD Design.

|      |          |             |       |       |       |
|------|----------|-------------|-------|-------|-------|
| A    | 22/05/25 | First Issue |       | AP    |       |
| Rev. | Date     | Amendment   | Drawn | Chkd. | Appd. |

Web: www.ALDesign.co.uk | Email: Ant@alldesign.co.uk

3 Woodhurst Drive, Standish, Wigan, WN4 2RN, United Kingdom  
Tel: +44 (0) 1257 686003

Client: **MCI** A KEEPMOAT COMPANY

Project Title: **Trub Farm Rochdale**

Status: **Preliminary**

Drawing Title: **Adoptable Drainage Layout Sheet 1 of 2**

|       |        |         |      |          |      |
|-------|--------|---------|------|----------|------|
| Drawn | Date   | Checked | Date | Approved | Date |
| AP    | May 25 |         |      |          |      |

|       |           |            |
|-------|-----------|------------|
| Scale | Orig Size | Dimensions |
| 1:500 | A0        |            |

|             |              |
|-------------|--------------|
| Project No: | Drawing File |
| 25013       |              |

|             |      |
|-------------|------|
| Drawing No: | Rev. |
| 20-01-01    | A    |

Scale 1:500