




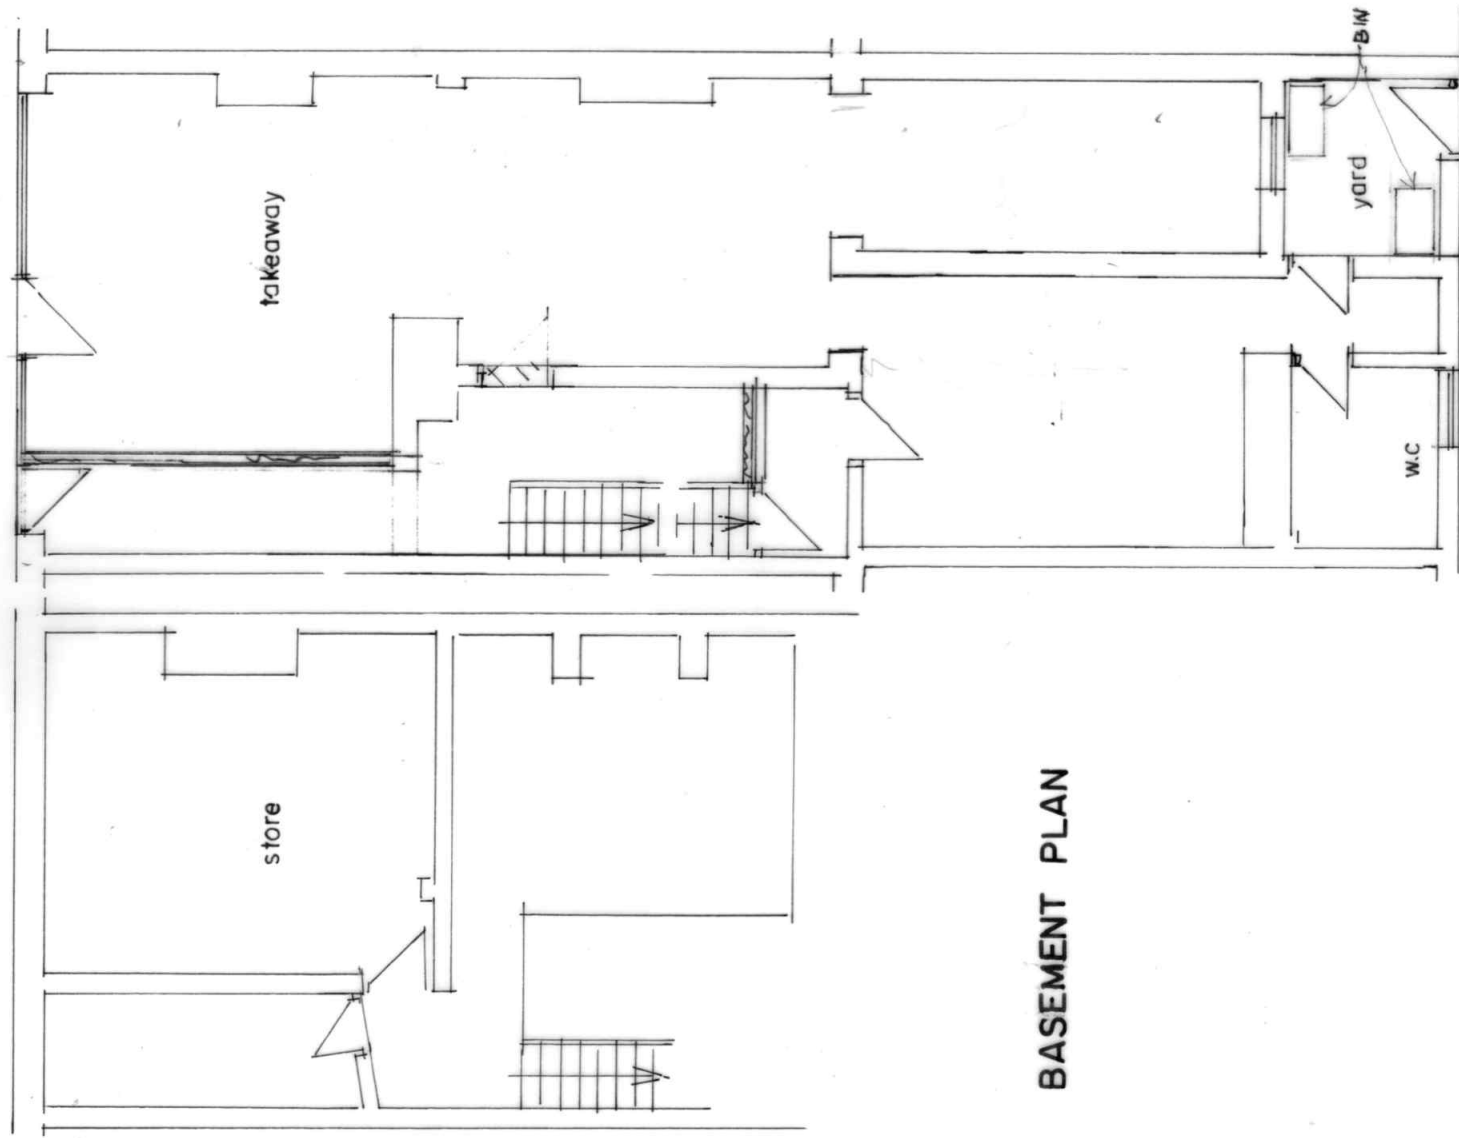

BASEMENT PLAN

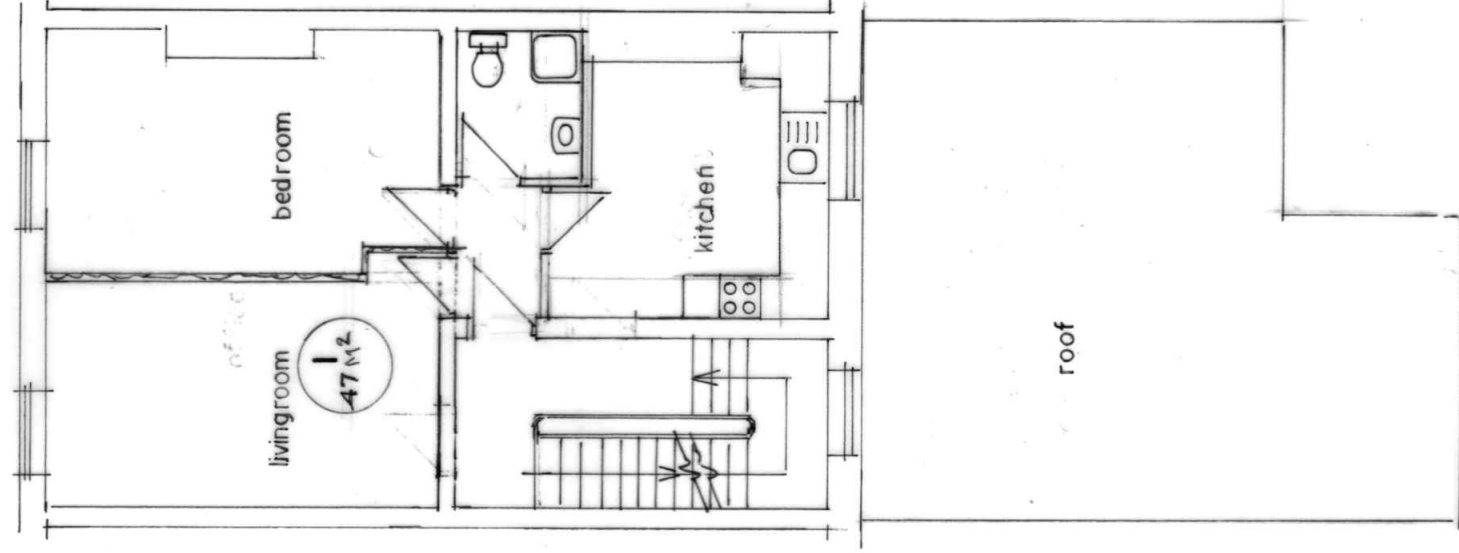


FIRST FLOOR PLAN
(PROPOSED)

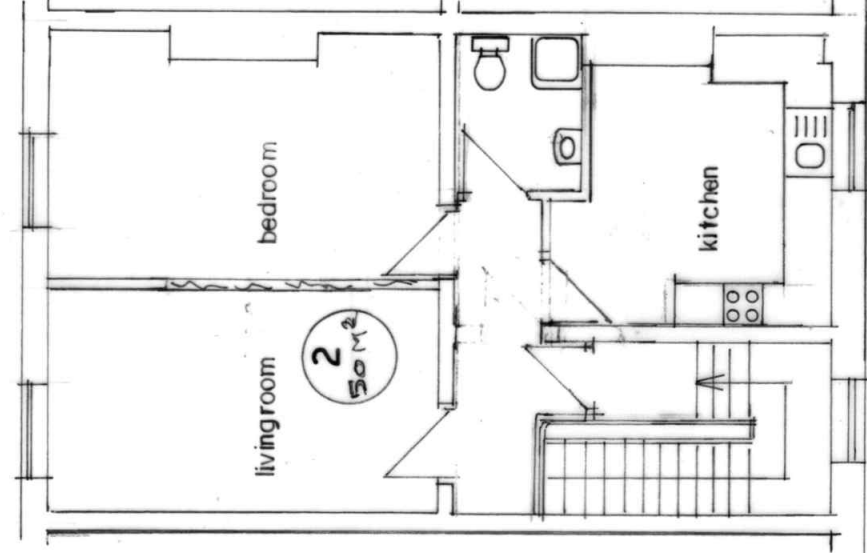

SECOND FLOOR PLAN
(PROPOSED)

YORKSHIRE STREET

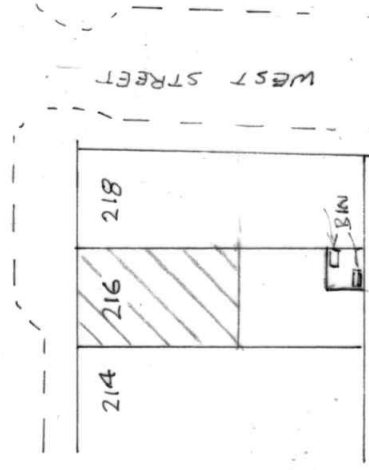

SITE PLAN SCALE 1:500
(PROPOSED)

BUILDING DESIGN SERVICES
M. FAROOQ
418 Bury Road Rochdale OL11 5EU.
Tel: 01706 712231 Mob: 07967605763

**PROPOSED CHANGE OF USE AT FIRST & SECOND FLOOR
FROM STORAGE INTO TWO SELF CONTAINED FLATS AT
216 YORKSHIRE STREET ROCHDALE OL16 2DW**

For: Mr YASSER ARAFAT

Plan Scale 1:100

2063/2