




REAR ELEVATION
(PROPOSED)

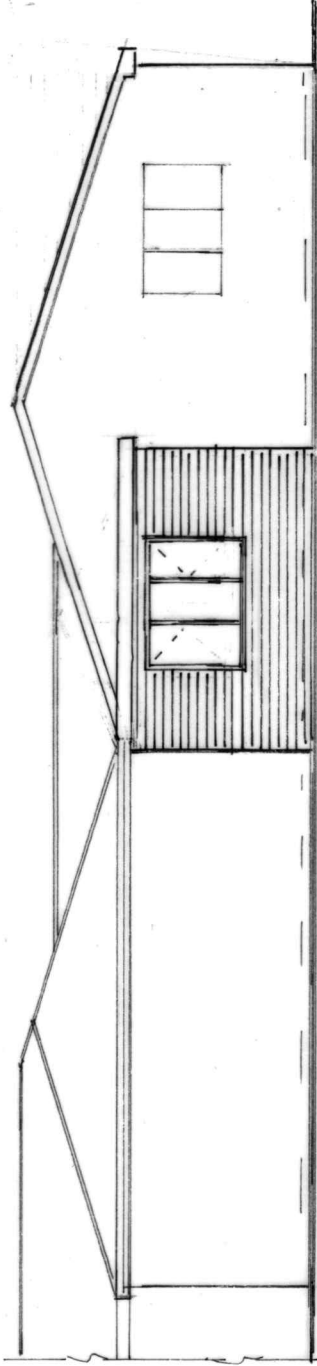

SIDE ELEVATION
(PROPOSED)

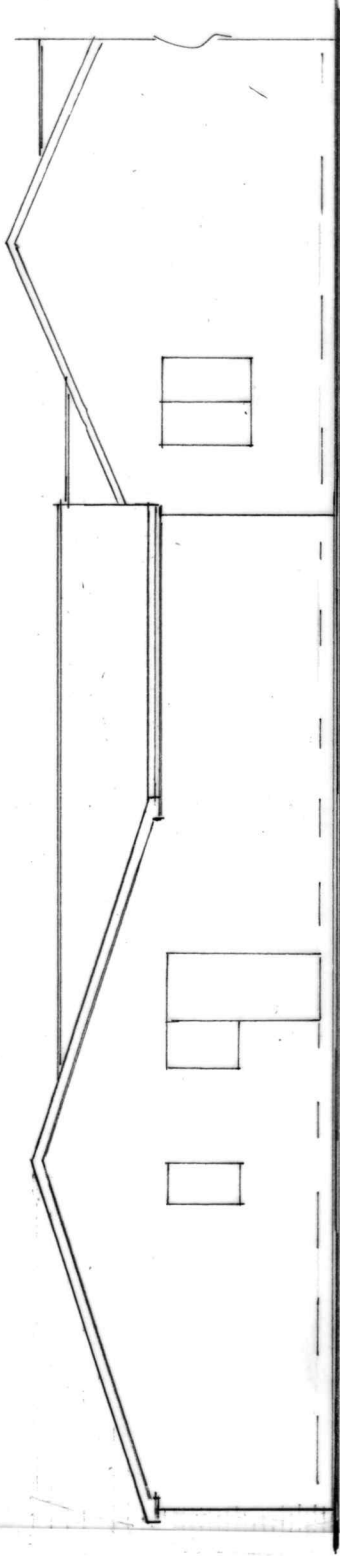

SIDE ELEVATION
(PROPOSED)

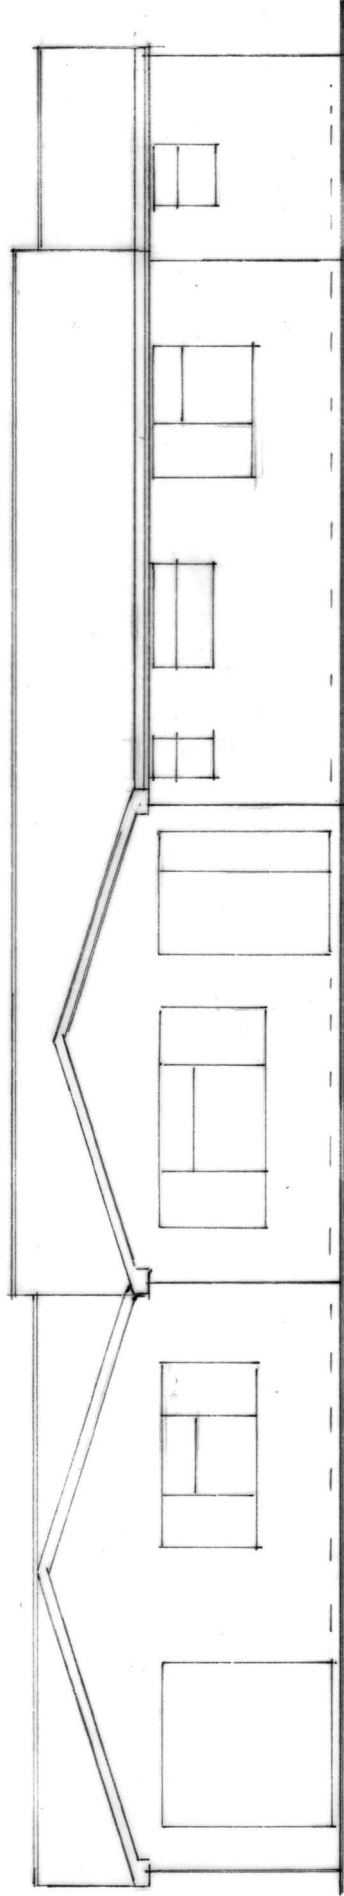

FRONT ELEVATION
(PROPOSED)

BUILDING DESIGN SERVICES

M. FAROOQ

6 Stock Close, Shawclough, Rochdale OL12 6BB

Tel: 01706 712231 Mob: 07967605763

PROPOSED SINGLE STOREY REAR EXTENSION
FOLLOWING DEMOLITION OF CONSERVATOY AT
16 ROCHBURY CLOSE BAMFORD ROCHDALE OL11 5JF

For: Mrs ANJUM SIDDIQUI

Elevation

Scale 1:100

A 1926/4