




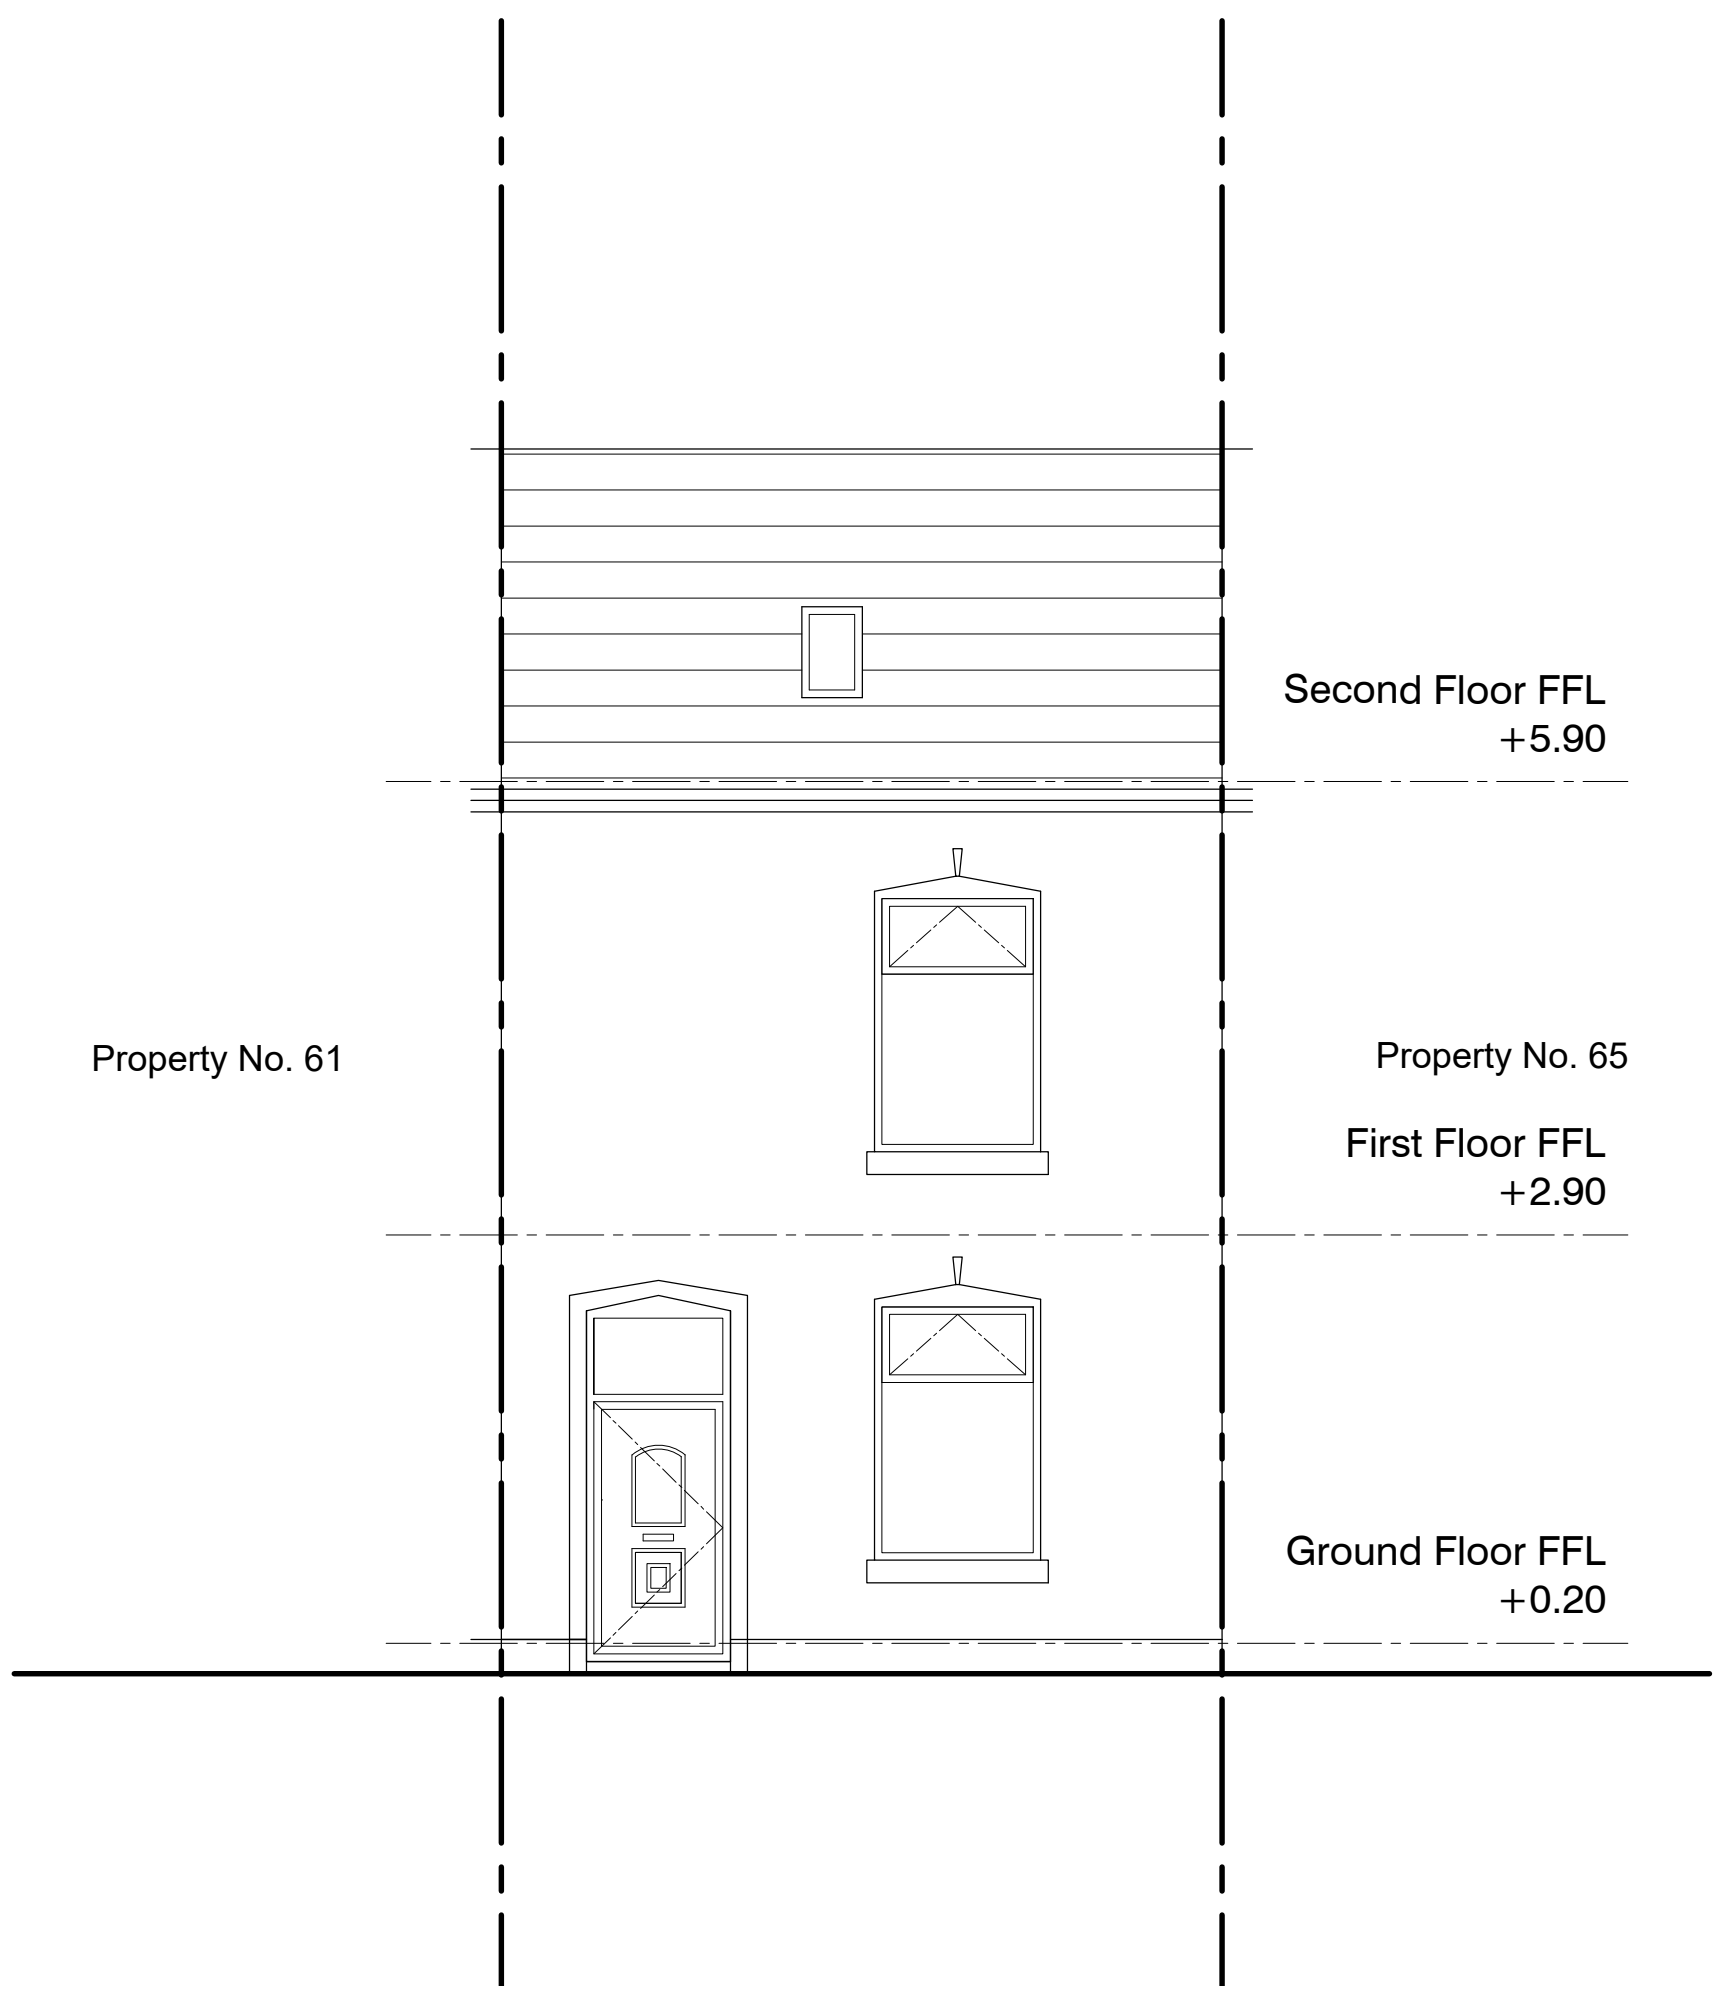


Proposed Front Elevation - A  
scale 1:50

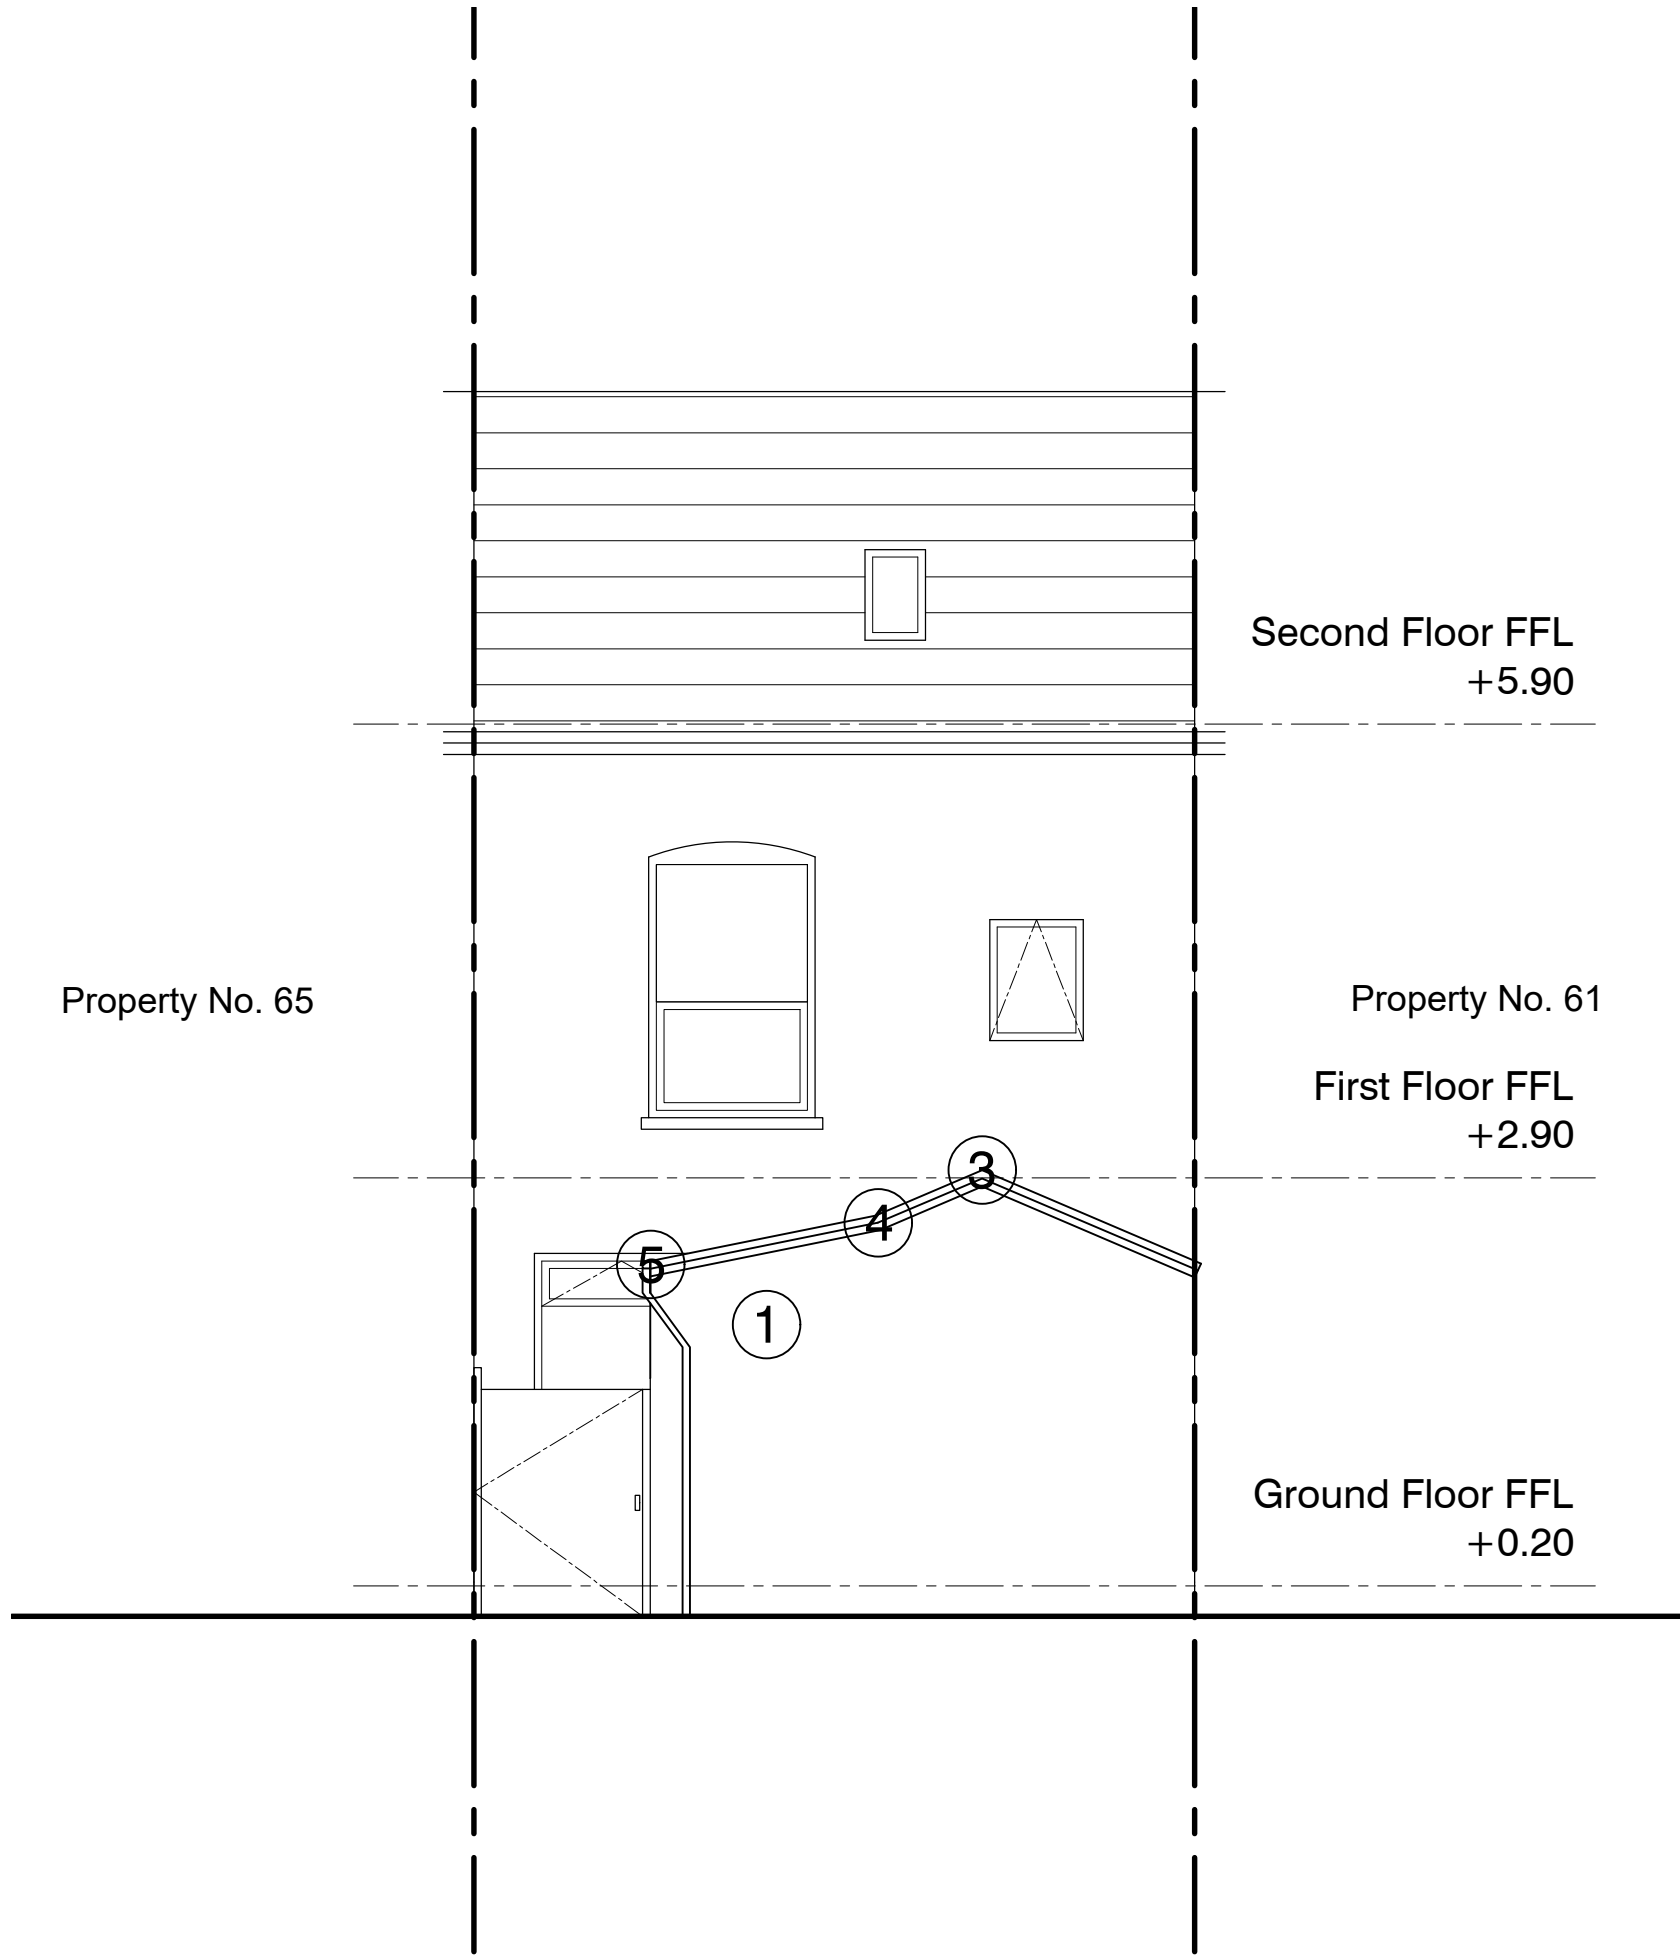


Proposed Back Elevation - B  
scale 1:50

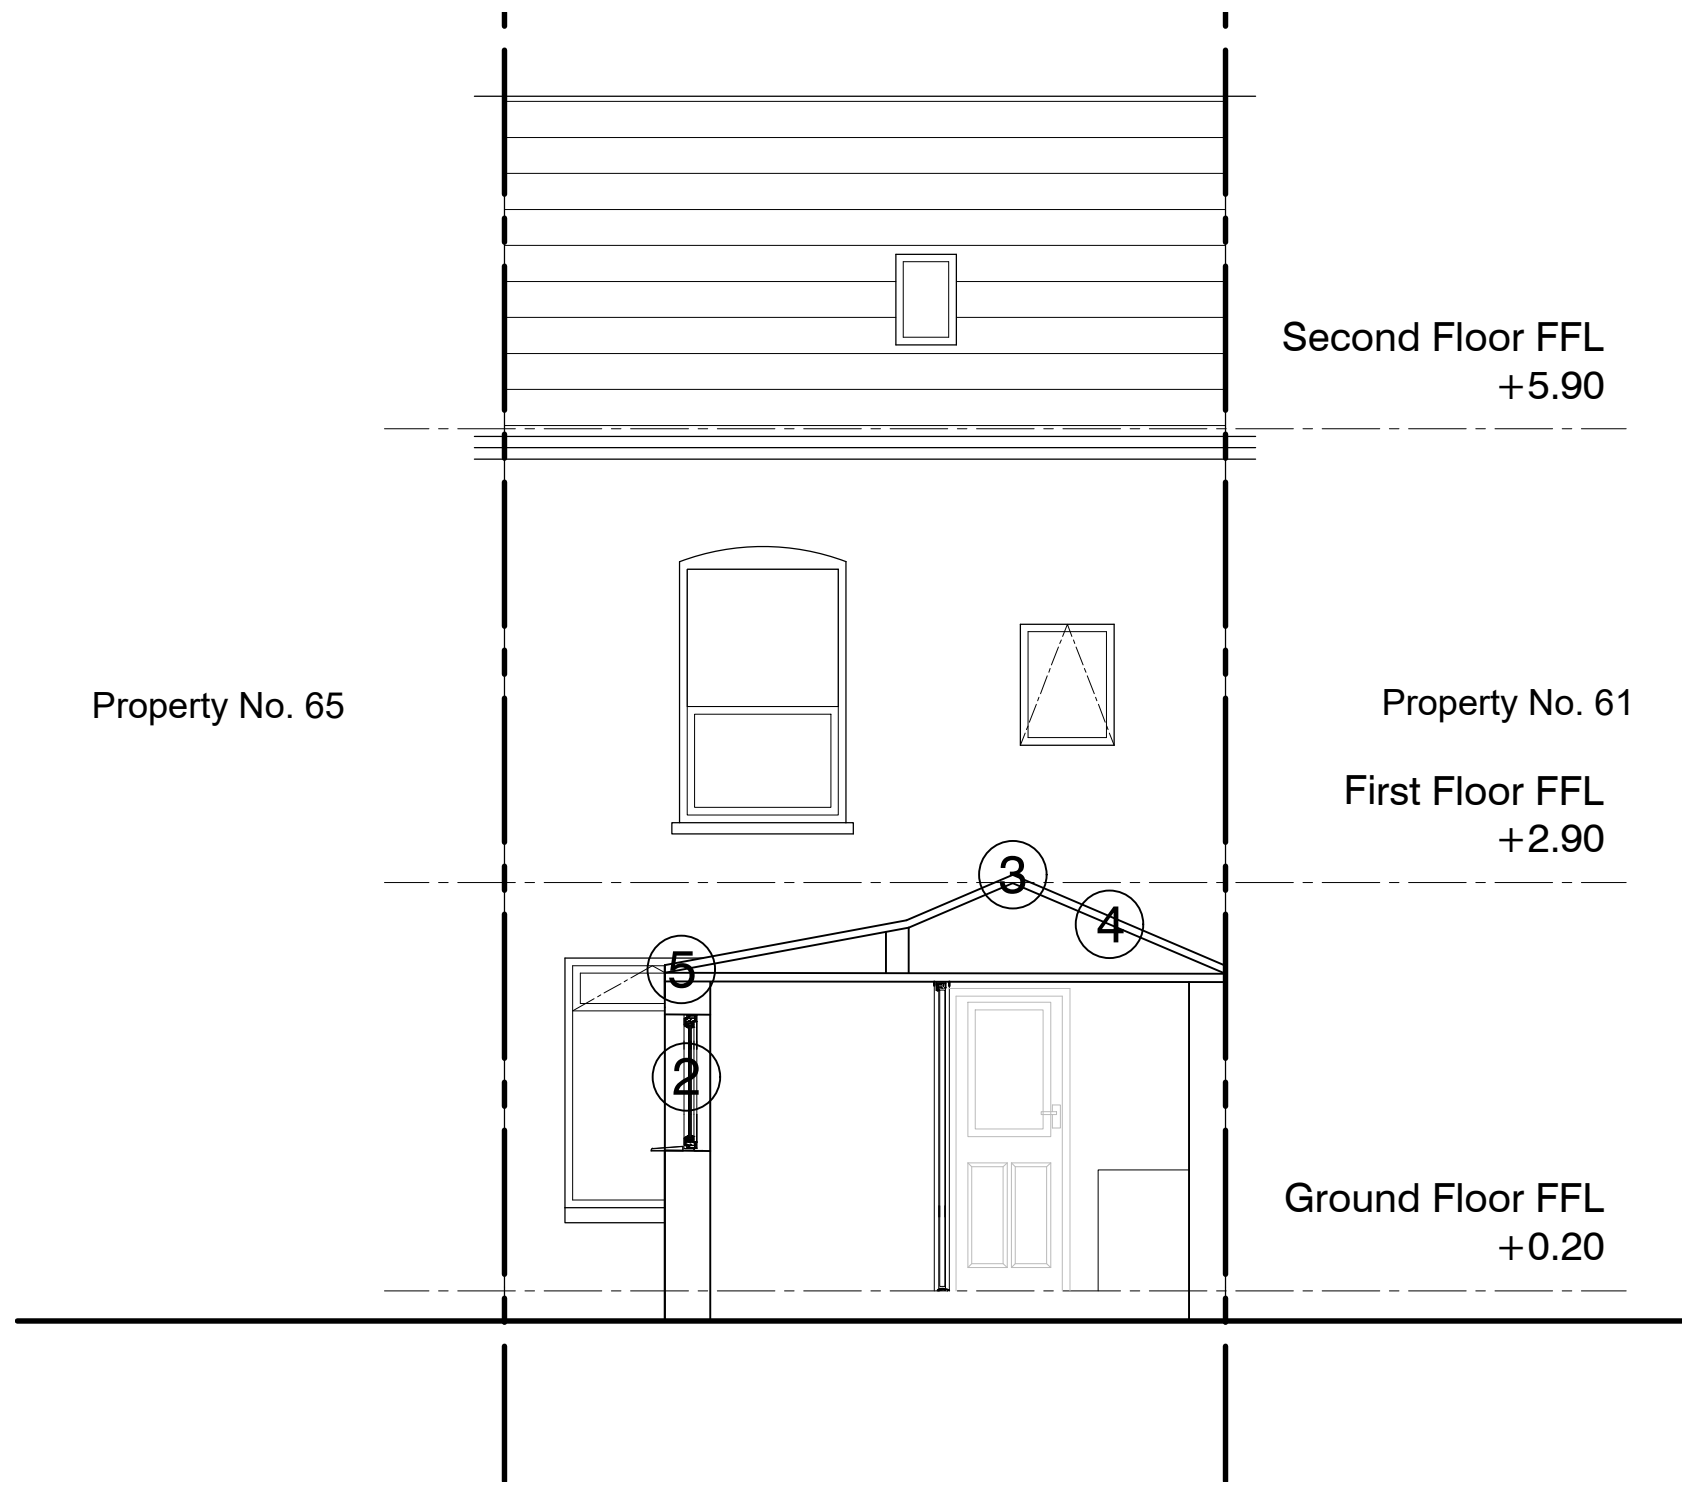

Proposed Back Elevation Without Garden Wall - C  
scale 1:50

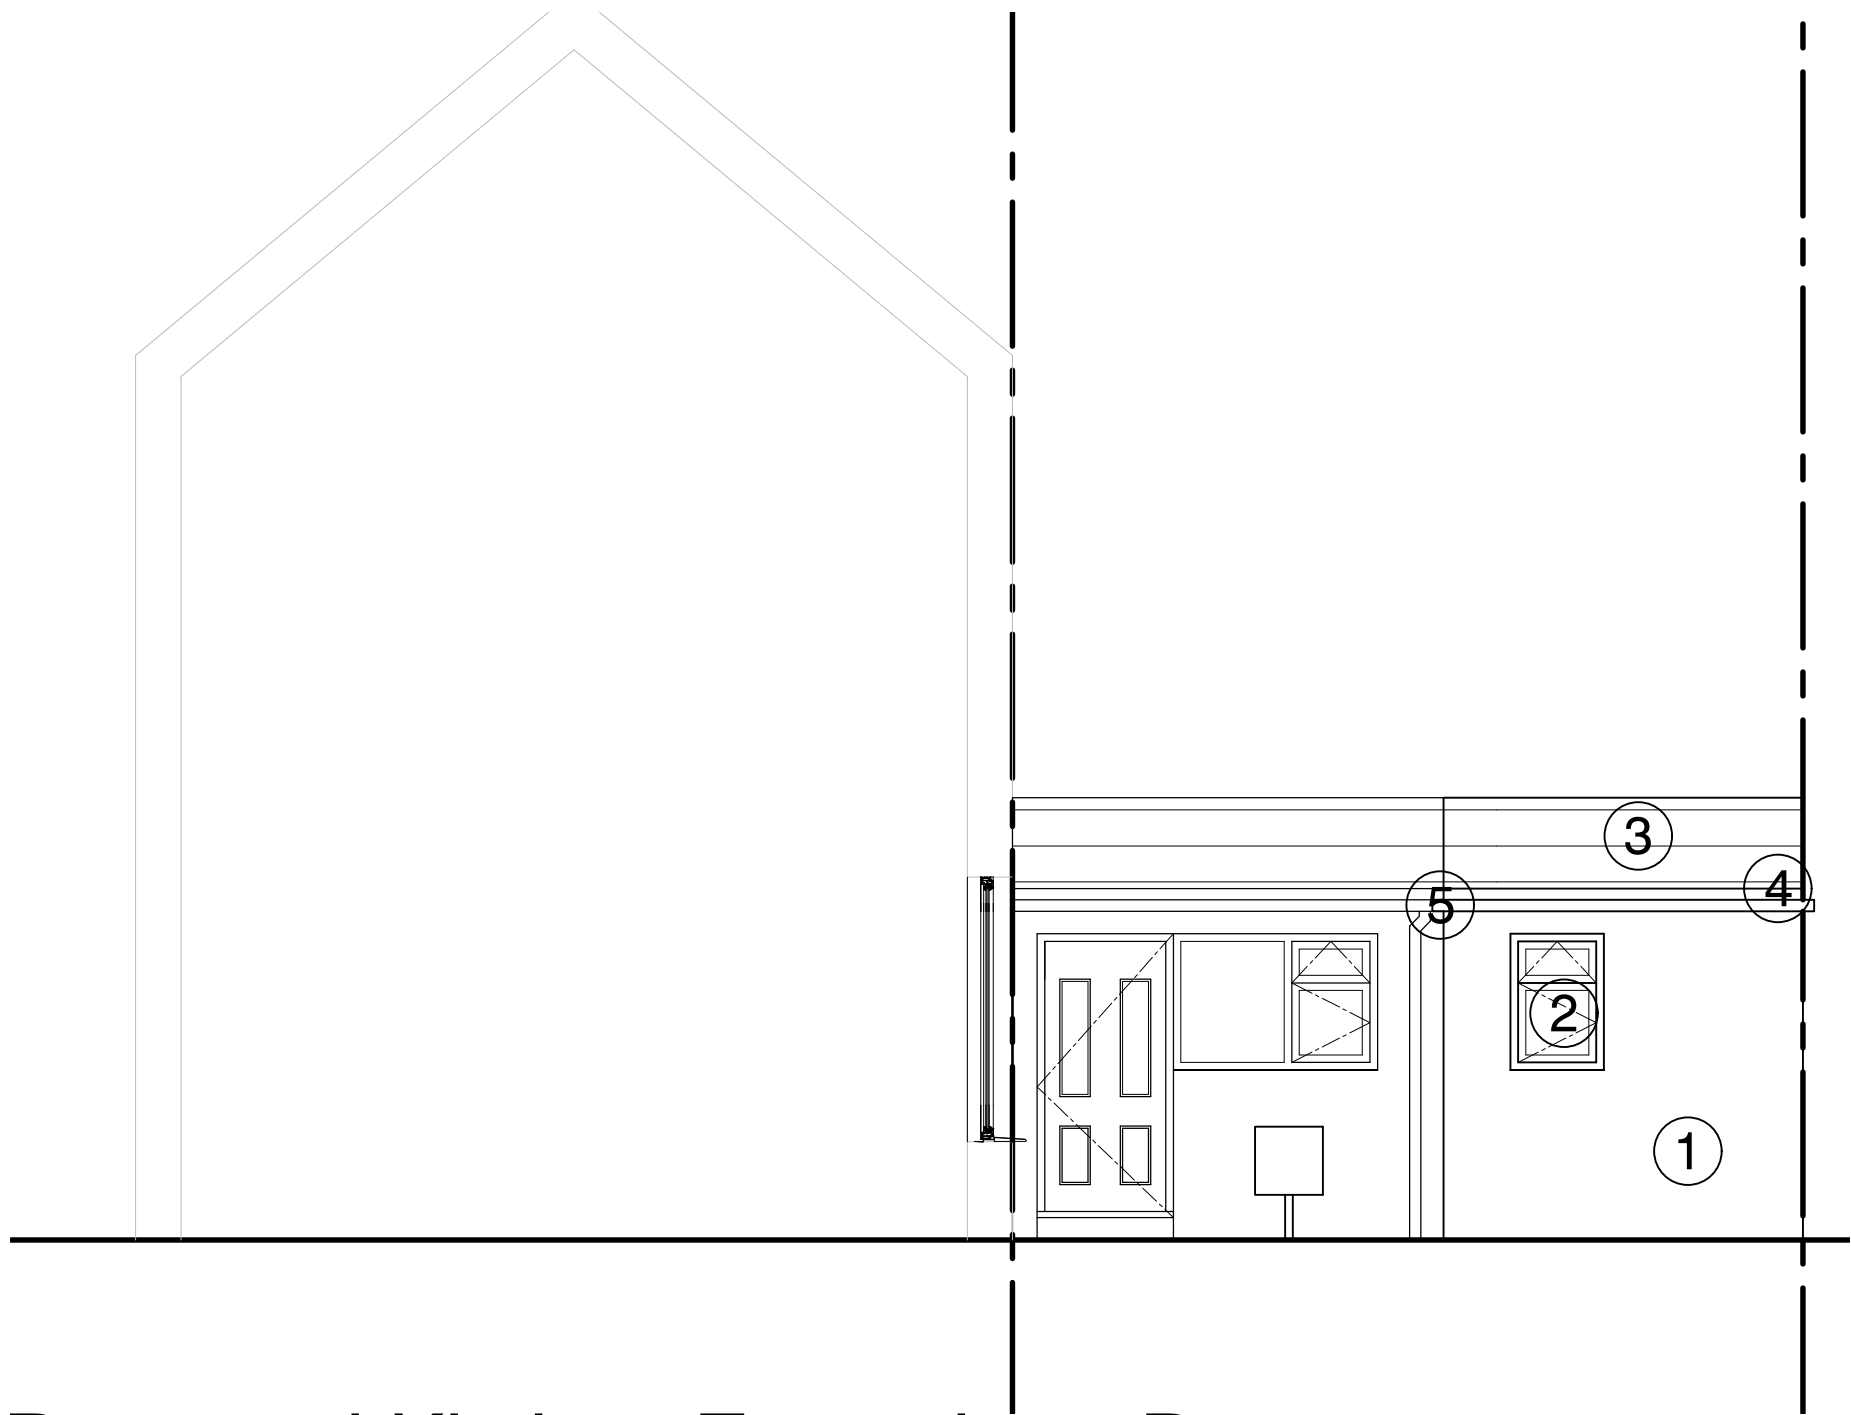

Proposed Kitchen Extension - D  
scale 1:50

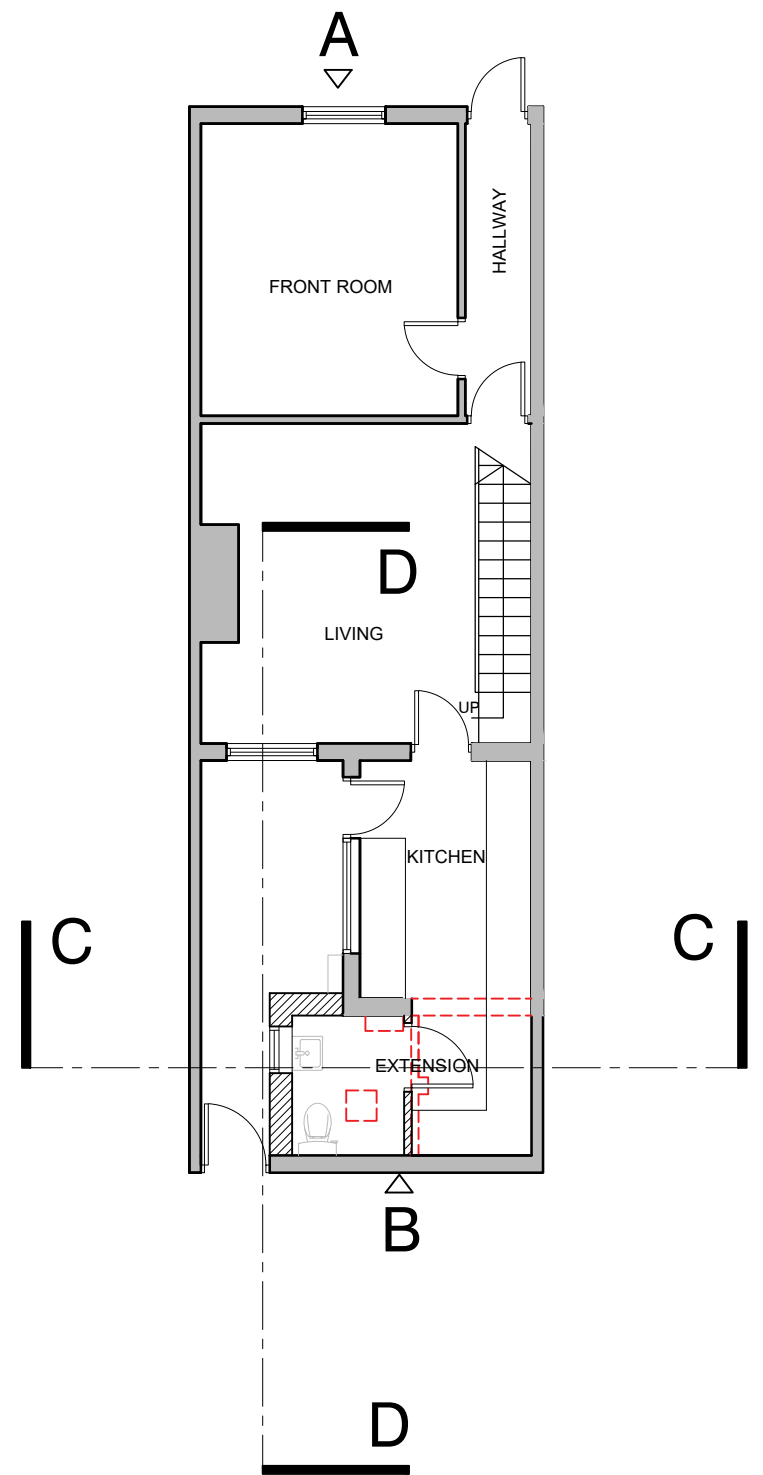

KEY:

- ① Red Brickwork to match existing
- ② Brown UPVC double glazed window assemblies to match existing
- ③ Interlocking roof tiles to match existing
- ④ Black UPVC fascia board to match existing
- ⑤ Black UPVC rainwater & soil goods

scale 1:50 0 2.5m

| DRAWING STATUS: |      |             | FOOTPRINT DESIGN                                          |         |          |
|-----------------|------|-------------|-----------------------------------------------------------|---------|----------|
| INFORMATION     |      |             | E: info@footprintdesign.net<br>W: www.footprintdesign.net |         |          |
| REVISION        | DATE | DESCRIPTION | CLIENT:                                                   | SCALE:  | DATE:    |
|                 |      |             | AMIR MUSHTAQ                                              | 1:50@A1 | 09.04.24 |
|                 |      |             | PROJECT: 63 EXETER STREET, ROCHDALE                       |         |          |
|                 |      |             | DRAWING TITLE: PROPOSED ELEVATIONS                        |         |          |
|                 |      |             | DRAWING NO: A118_L(63)007                                 |         |          |