



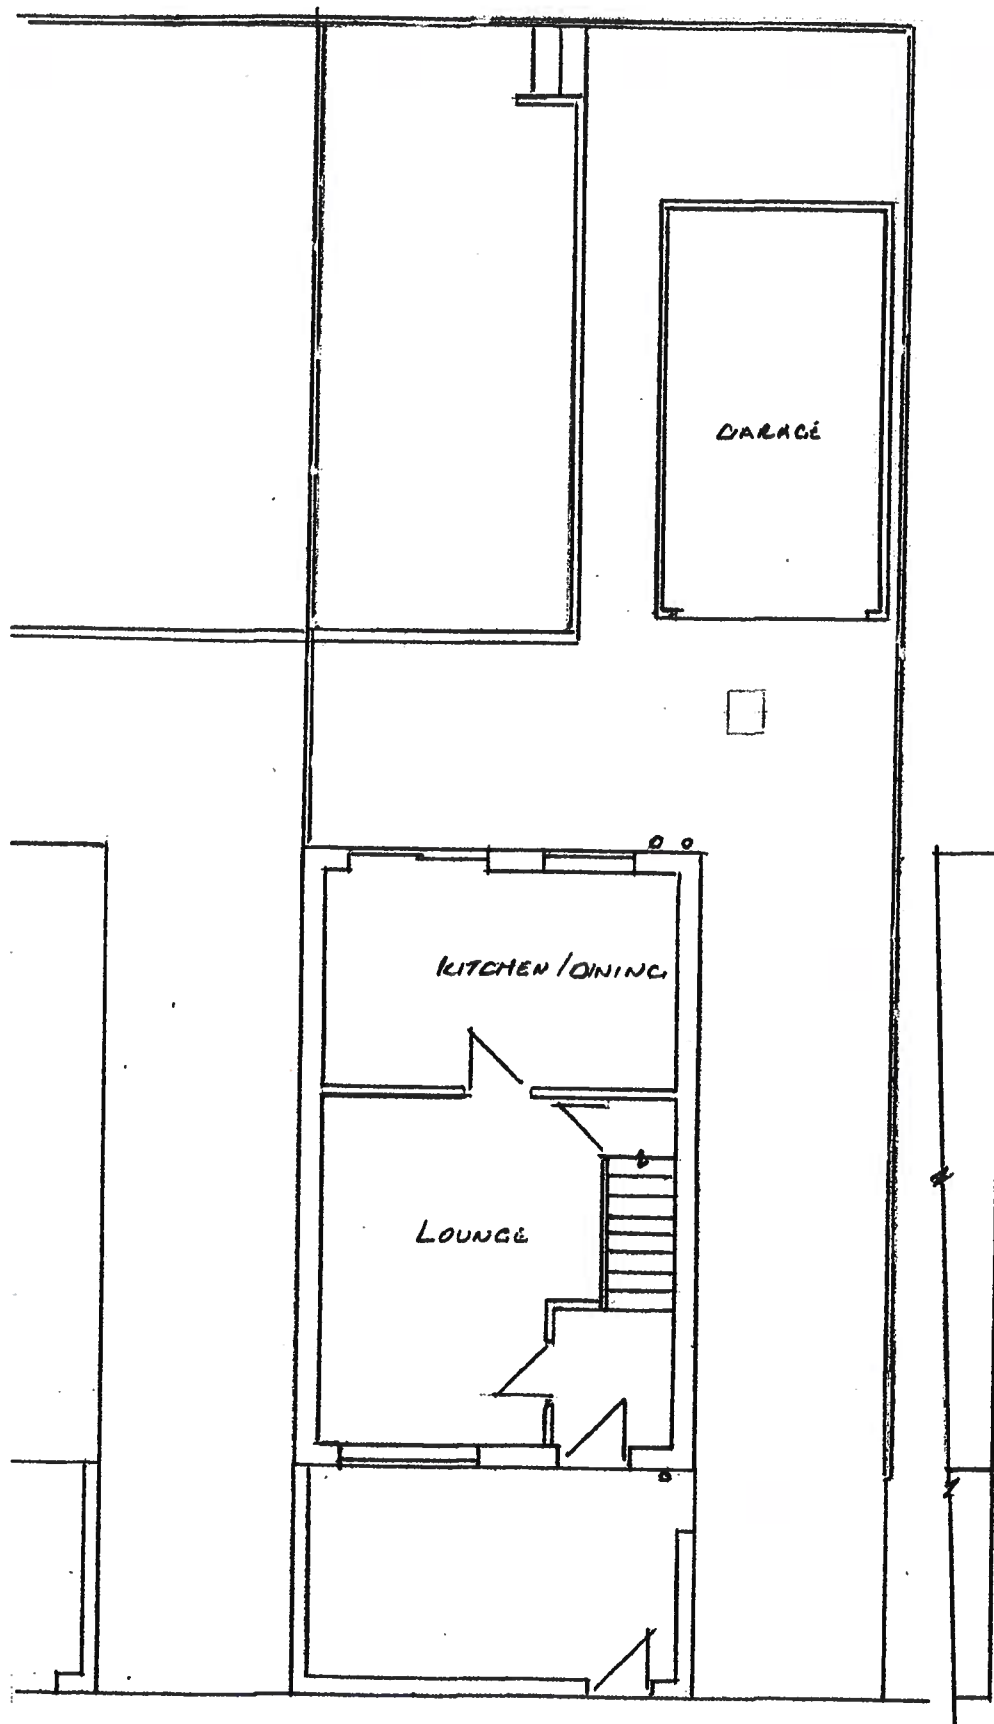

EXISTING GROUND FLOOR PLAN

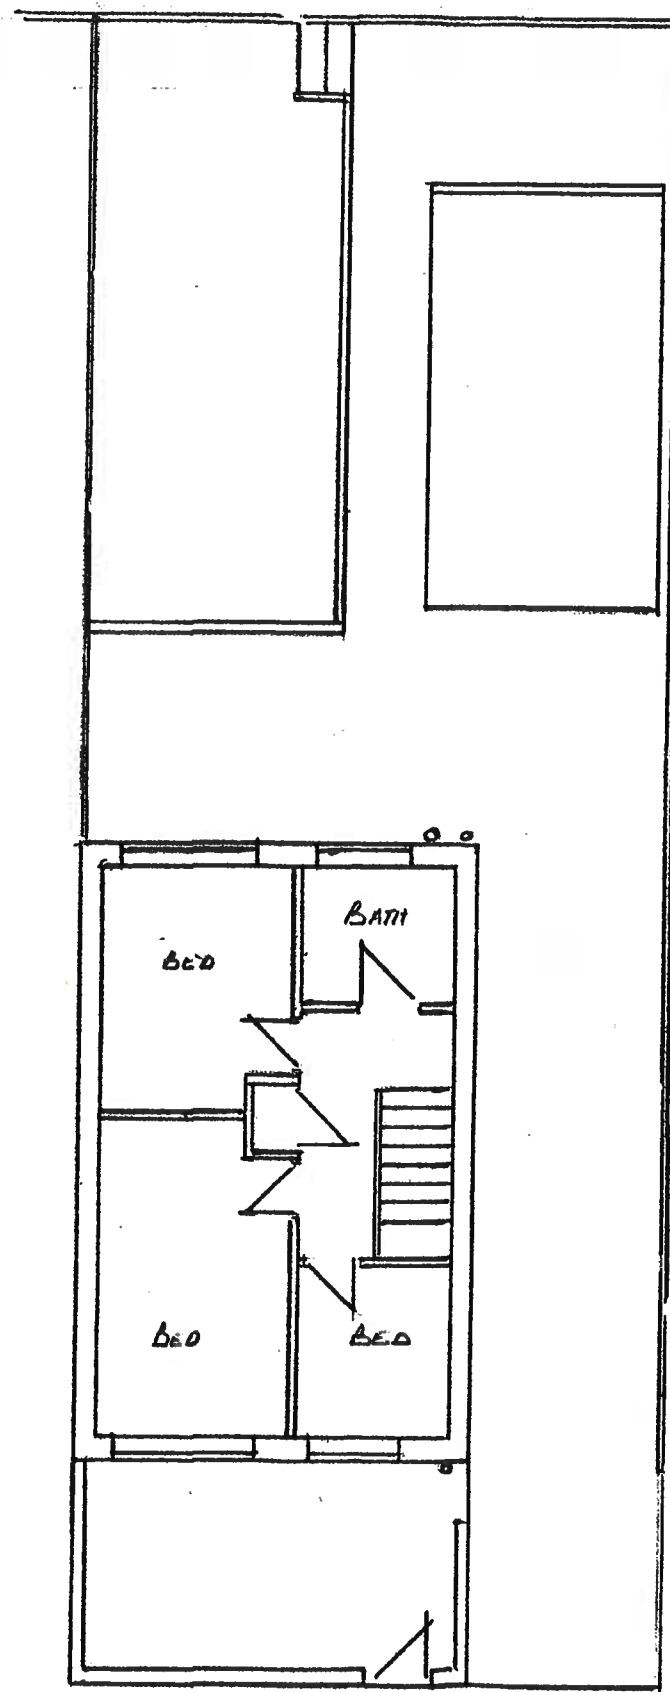

EXISTING FIRST FLOOR PLAN

Thompson Designs Tel 0161 705 1458 Mob 07884 318634
Sheet 2 Existing Plans 9 Spring Mill Walk Rochdale OL16 2PF Scale 1:100 @ A3 Date October 2023