


Applicable to Plots
10-13 inclusive

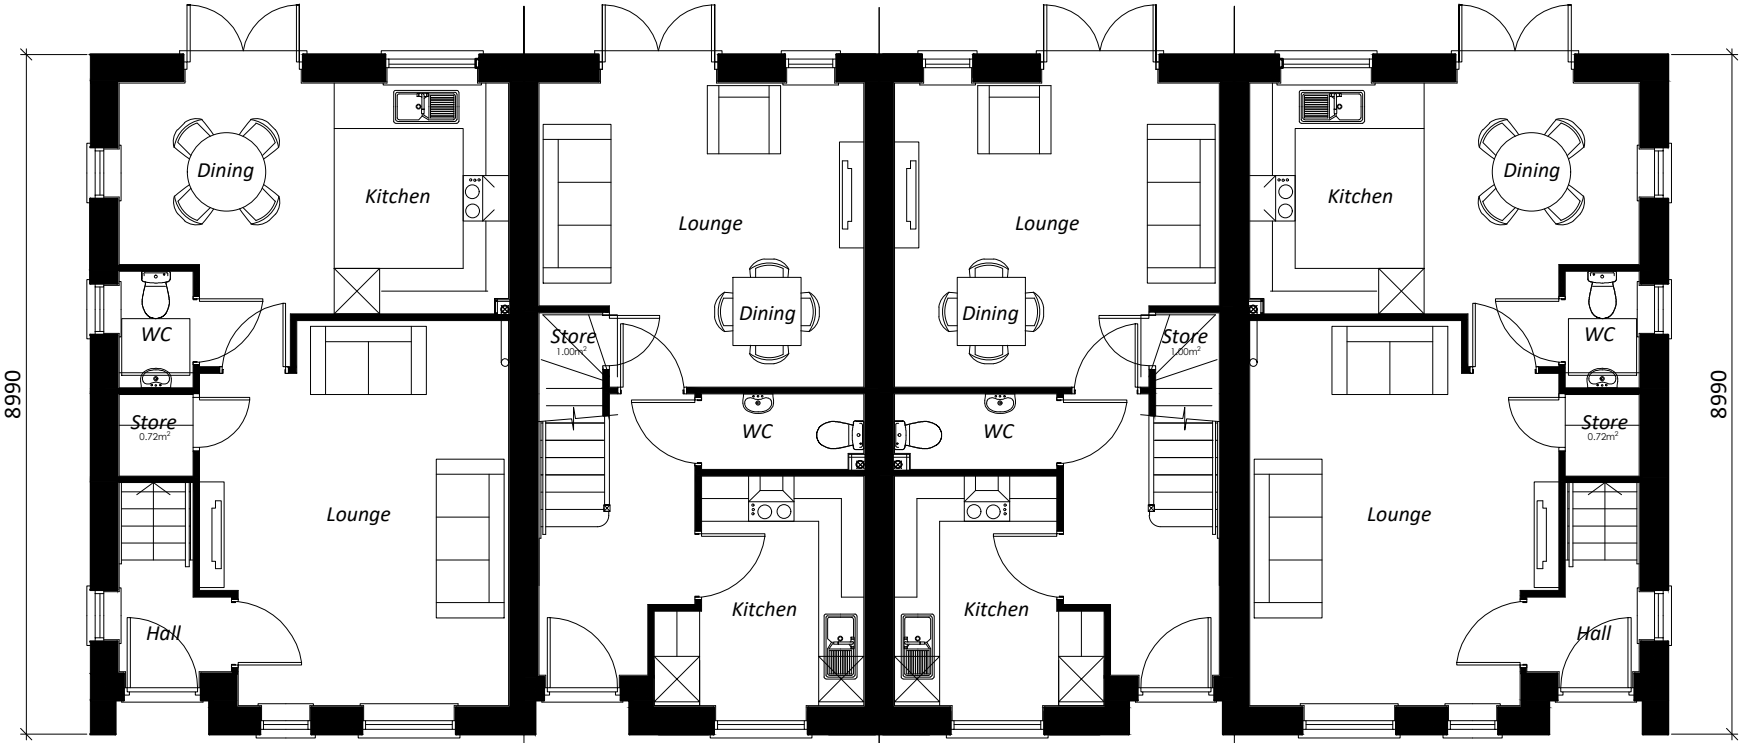


Plot 10- D22

Plot 11- F222

Plot 12- F222

Plot 13- D22

Ground Floor Plan

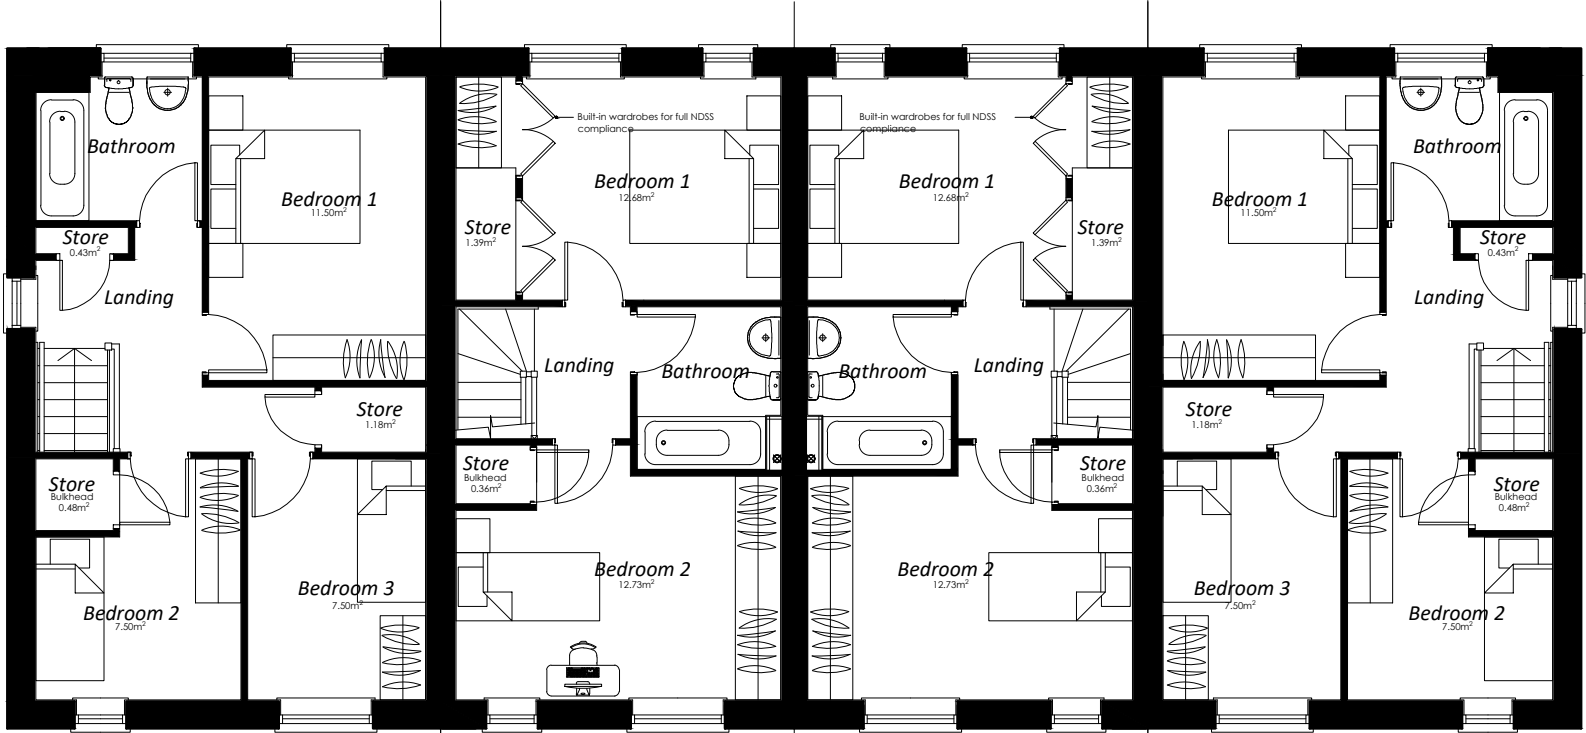

Plot 10- D22

Plot 11- F222

Plot 12- F222

Plot 13- D22

First Floor Plan

FULLY NDSS
COMPLIANT



Type F222 - 2B3P Inner Mews (70.15 sqm / 755 sqft)

Floor Plans - DWG: 20042_HT_04 - Scale 1:100 @ A3, Date - May 2022