



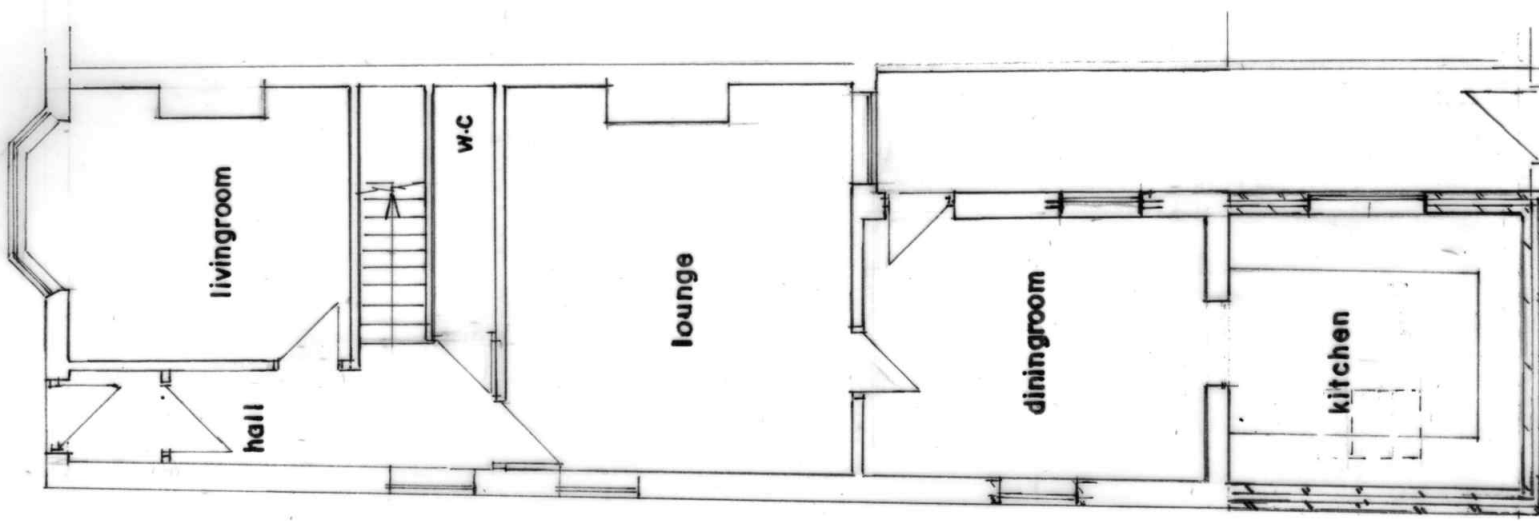

GROUND FLOOR PLAN
(PROPOSED)

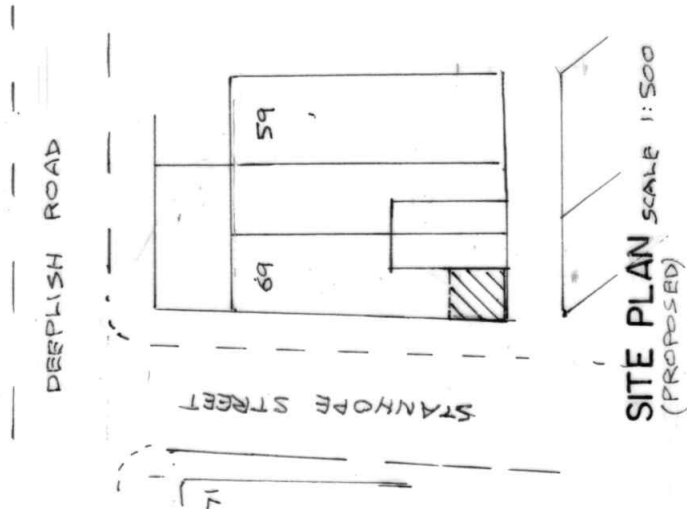

BUILDING DESIGN SERVICES M. FAROOQ 418 Bury Road Rochdale OL11 5EU. Tel: 01706 712231 Mob: 07967605763	
PROPOSED SINGLE STOREY REAR EXTENSION AT 69 DEEPLISH ROAD ROCHDALE OL11 1PQ	
For: MR MUHAMMAD SHAHBAZ ASLAM	
Plan	Scale 1:100 2141/2