


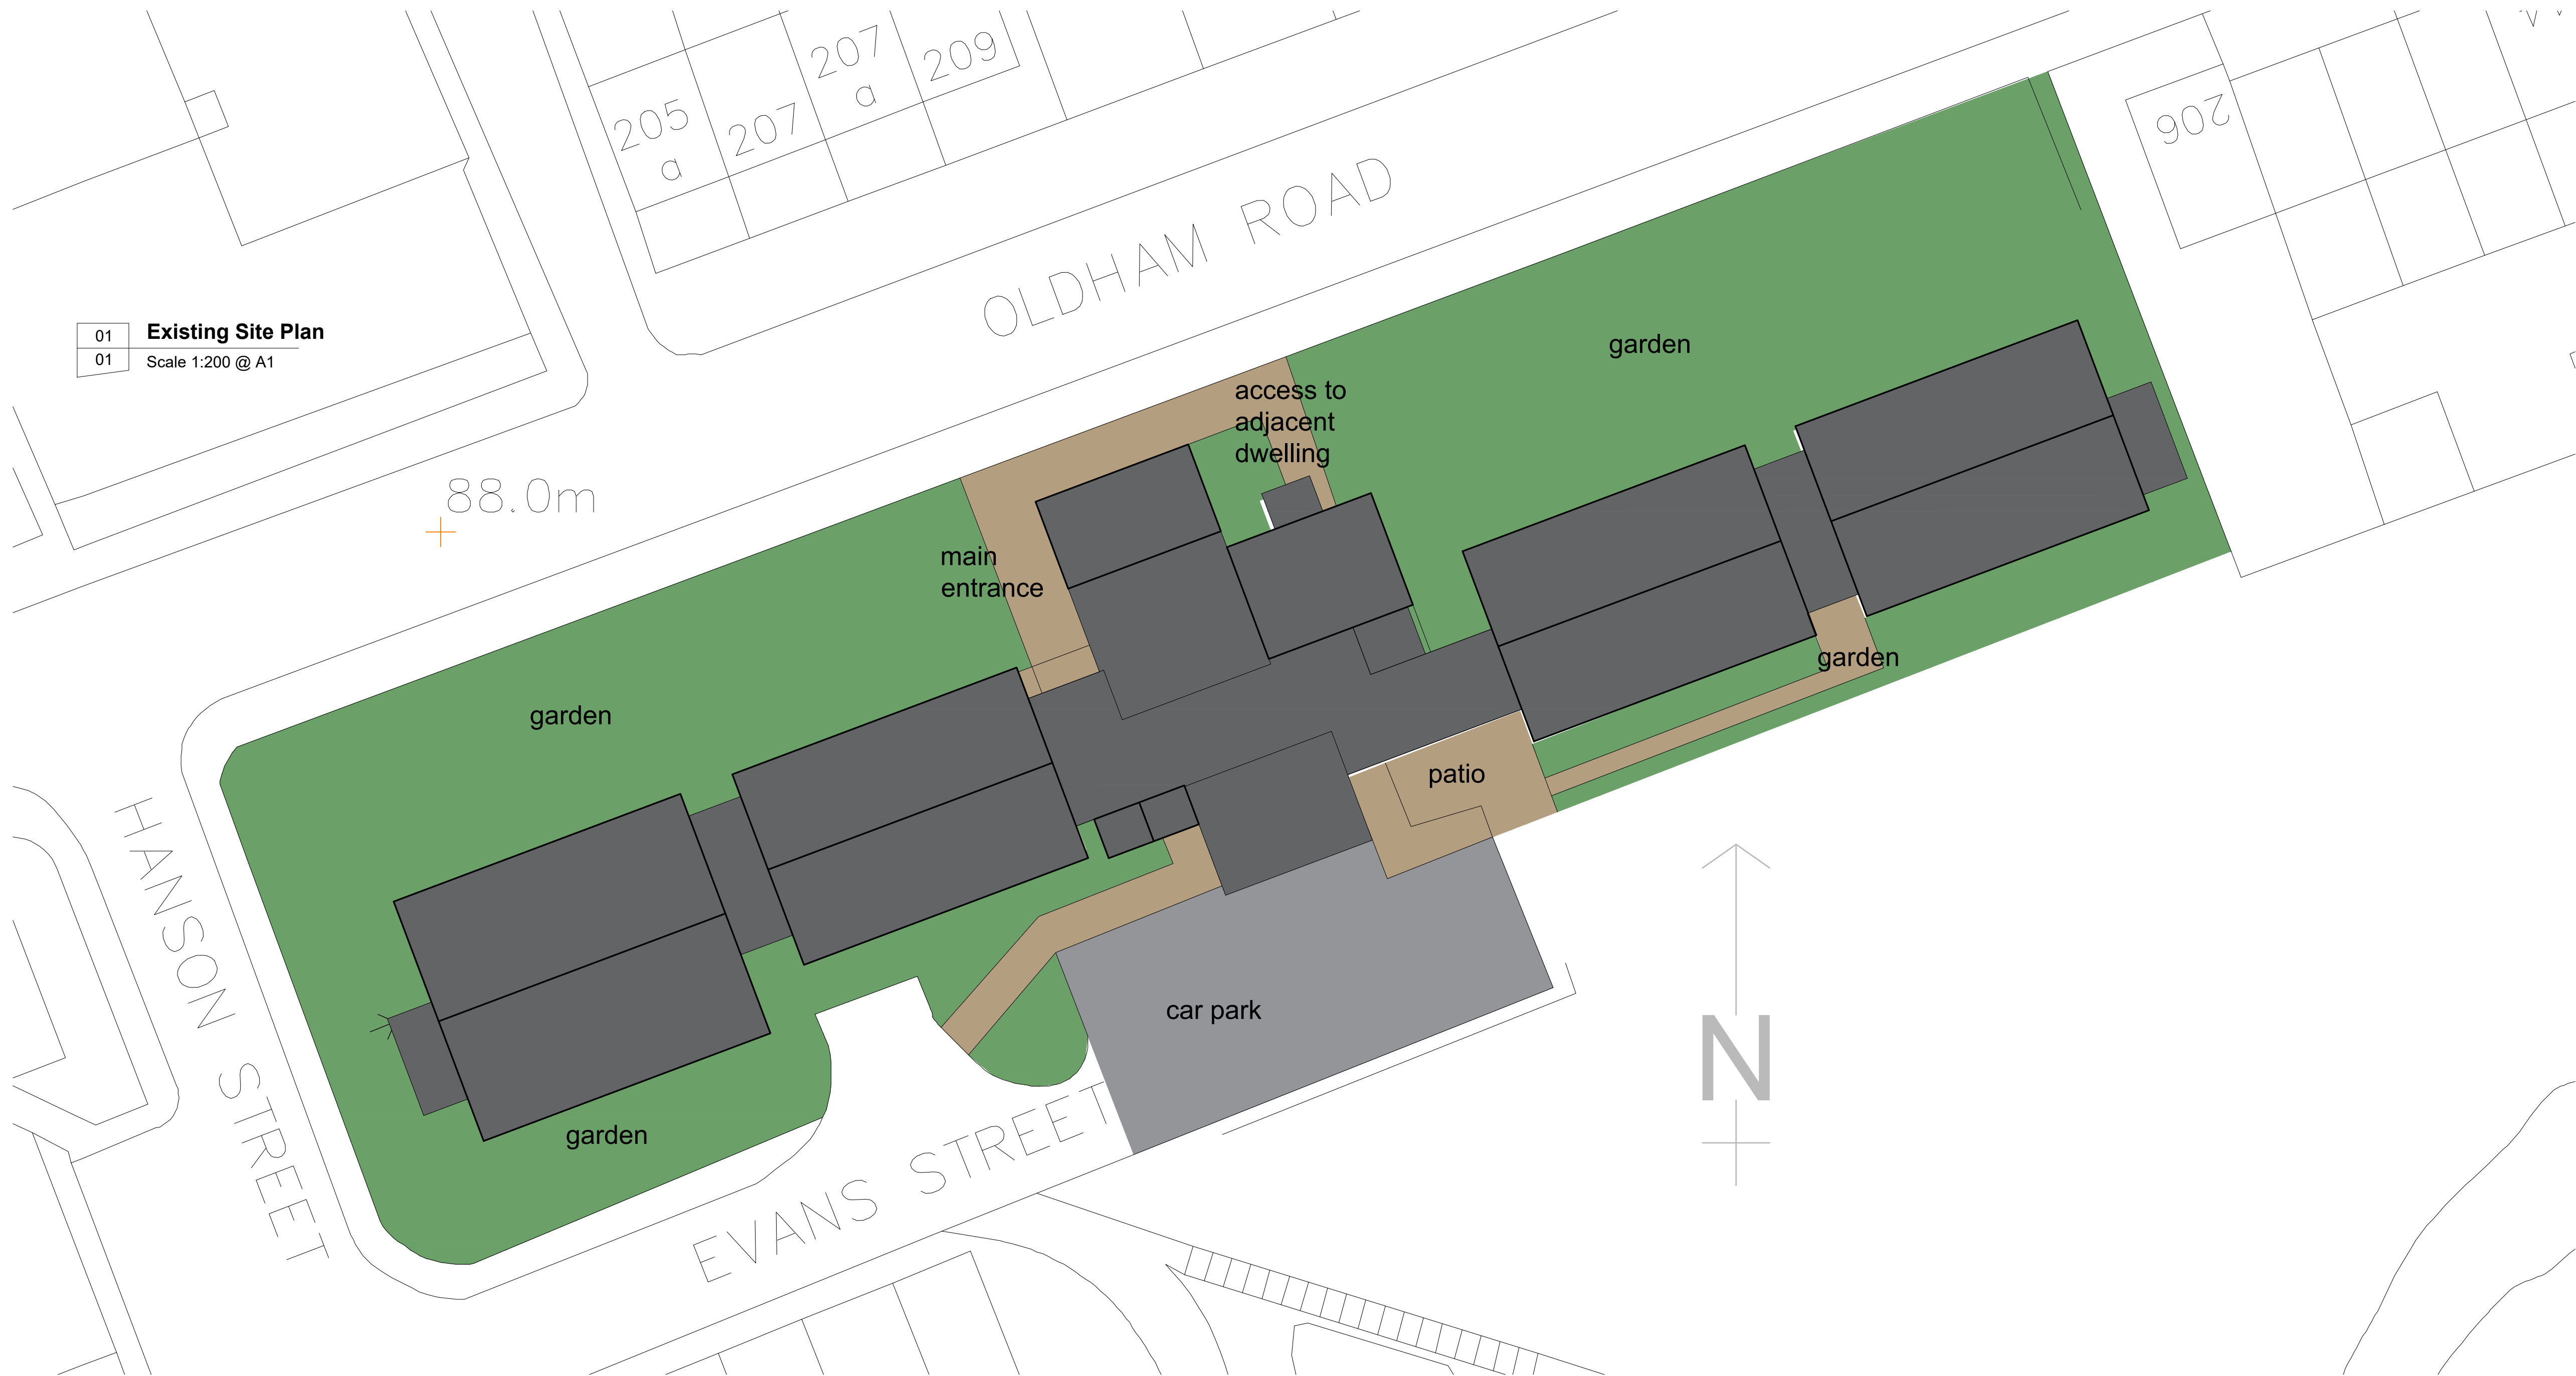

01 Existing Site Plan
01 Scale 1:200 @ A1

General Notes
01: Dimensions must not be scaled from this drawing. If in doubt, please ask.
02: All dimensions are in millimetres unless noted otherwise.
03: All dimensions should be verified on site before proceeding with the work.
04: TADW Architects shall be notified in writing of any discrepancies.
05: © TADW Limited (UK) 2015

Legend

P2	Existing ground floor plan and reference notes added	2.10.23	MH	AM
P1	Issued for comment	17.7.23	MH	AM
Issue	Description	Date	Drawn	Checked

Drawing Status
P - Planning | T - Tender | C - Construction | R - As Record

For Approval



Client Rochdale Boroughwide Housing


Job Tonge Court Middleton

Title Existing Site Plan

Scale 1:200 @ A1

Note - Prints from PDF files may not be to scale, check accuracy against scale

Job Number 221323 Drawing Number 01 Issue P2

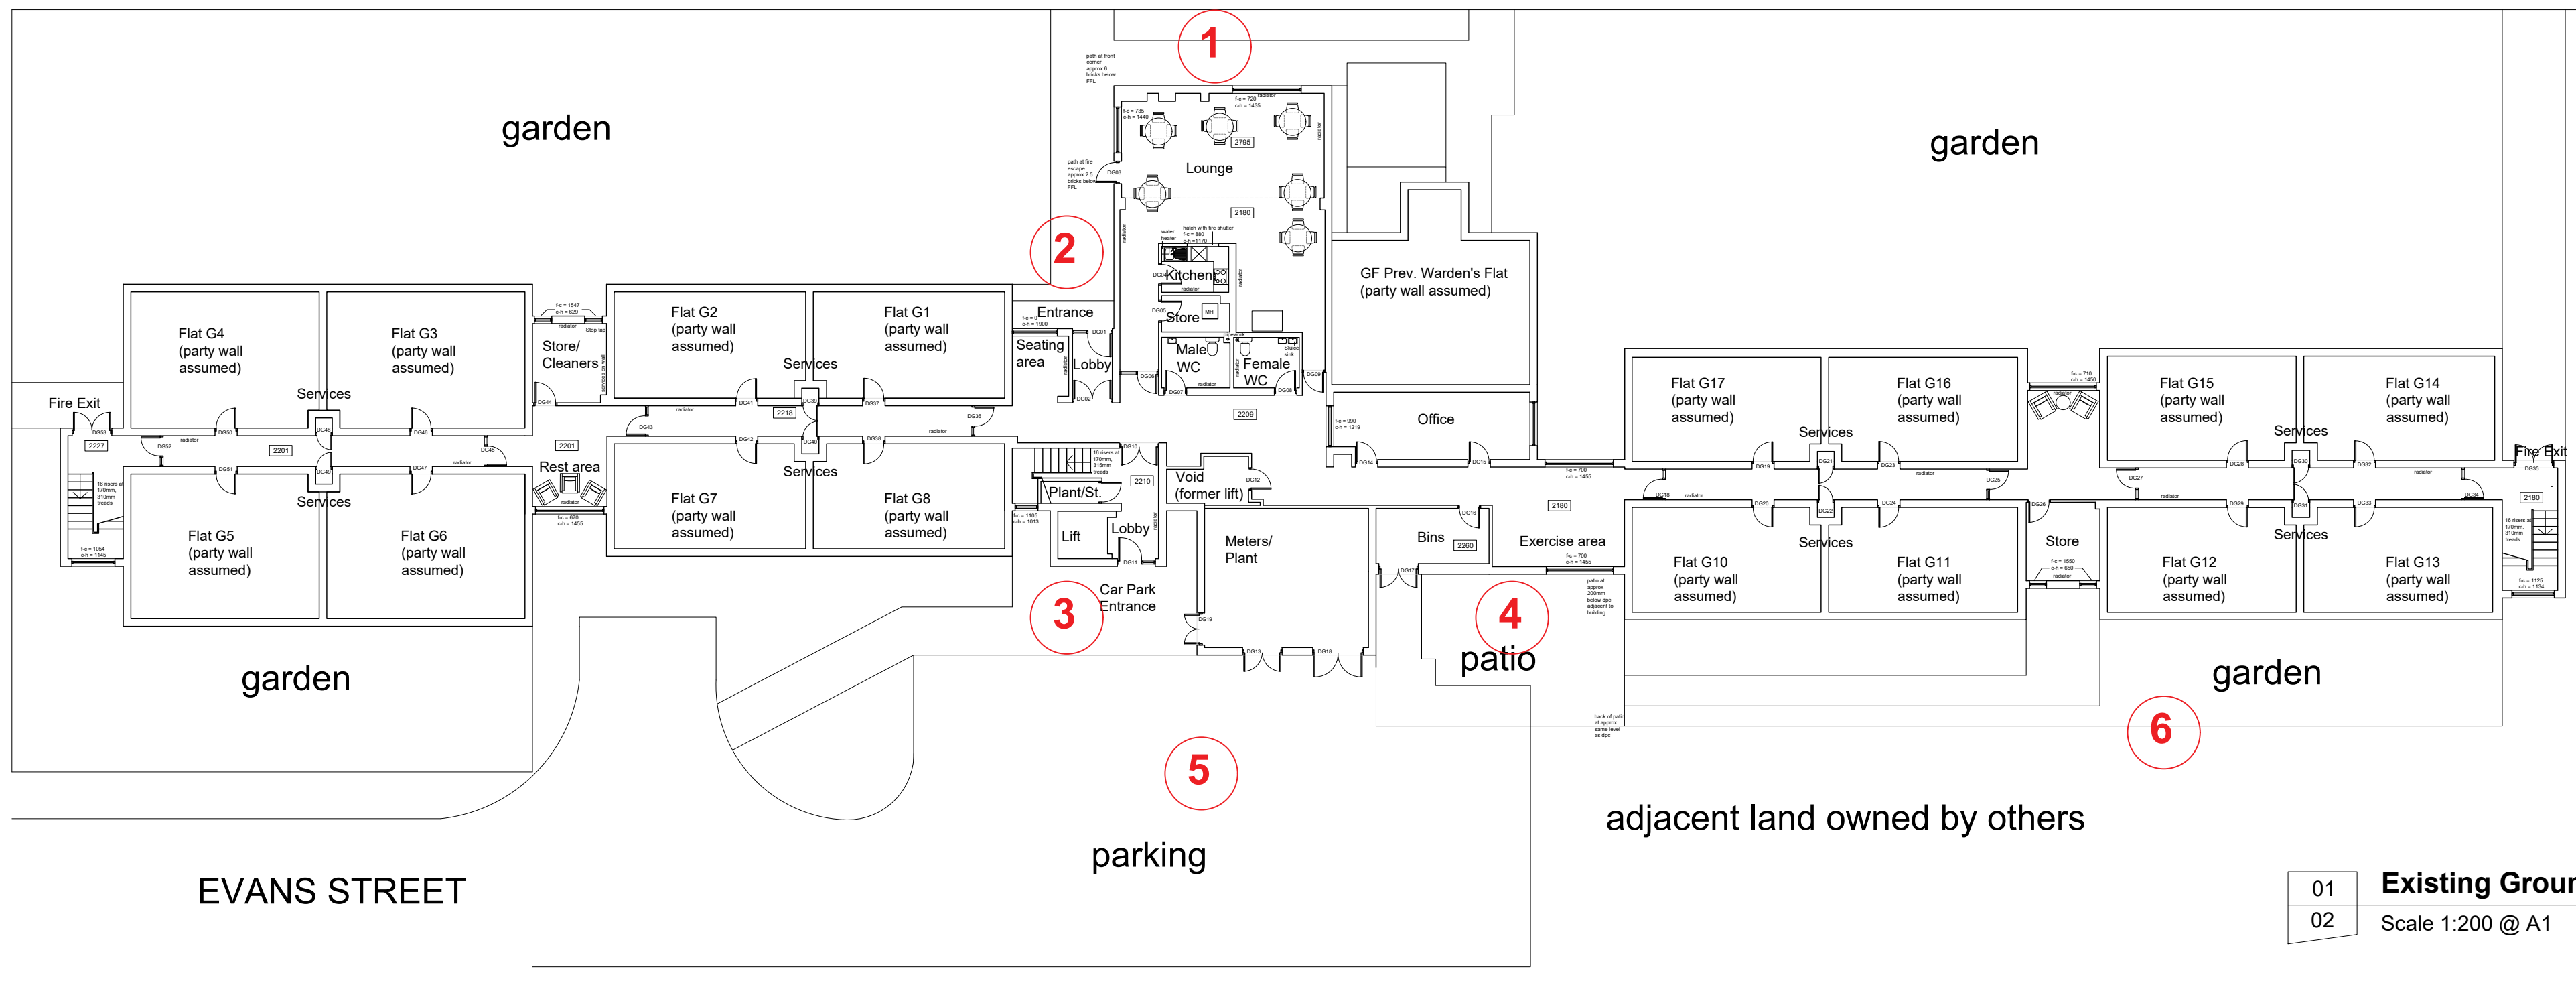

01 Existing Ground Floor Plan
02 Scale 1:200 @ A1

Relevant Planning Items

1. External appearance of lounge on Oldham Road to be modified (see drawing 5)
2. Small extension at site entrance (see drawing 5)
3. Canopy added to rear entrance (see drawing 6)
4. New patio door opening formed and patio resurfaced (see drawing 6)
5. Resurfacing of existing hard surfaces to rear of site (car park and patio) (see drawing 6)
6. New fence to boundary with adjacent land (see drawing 6)