




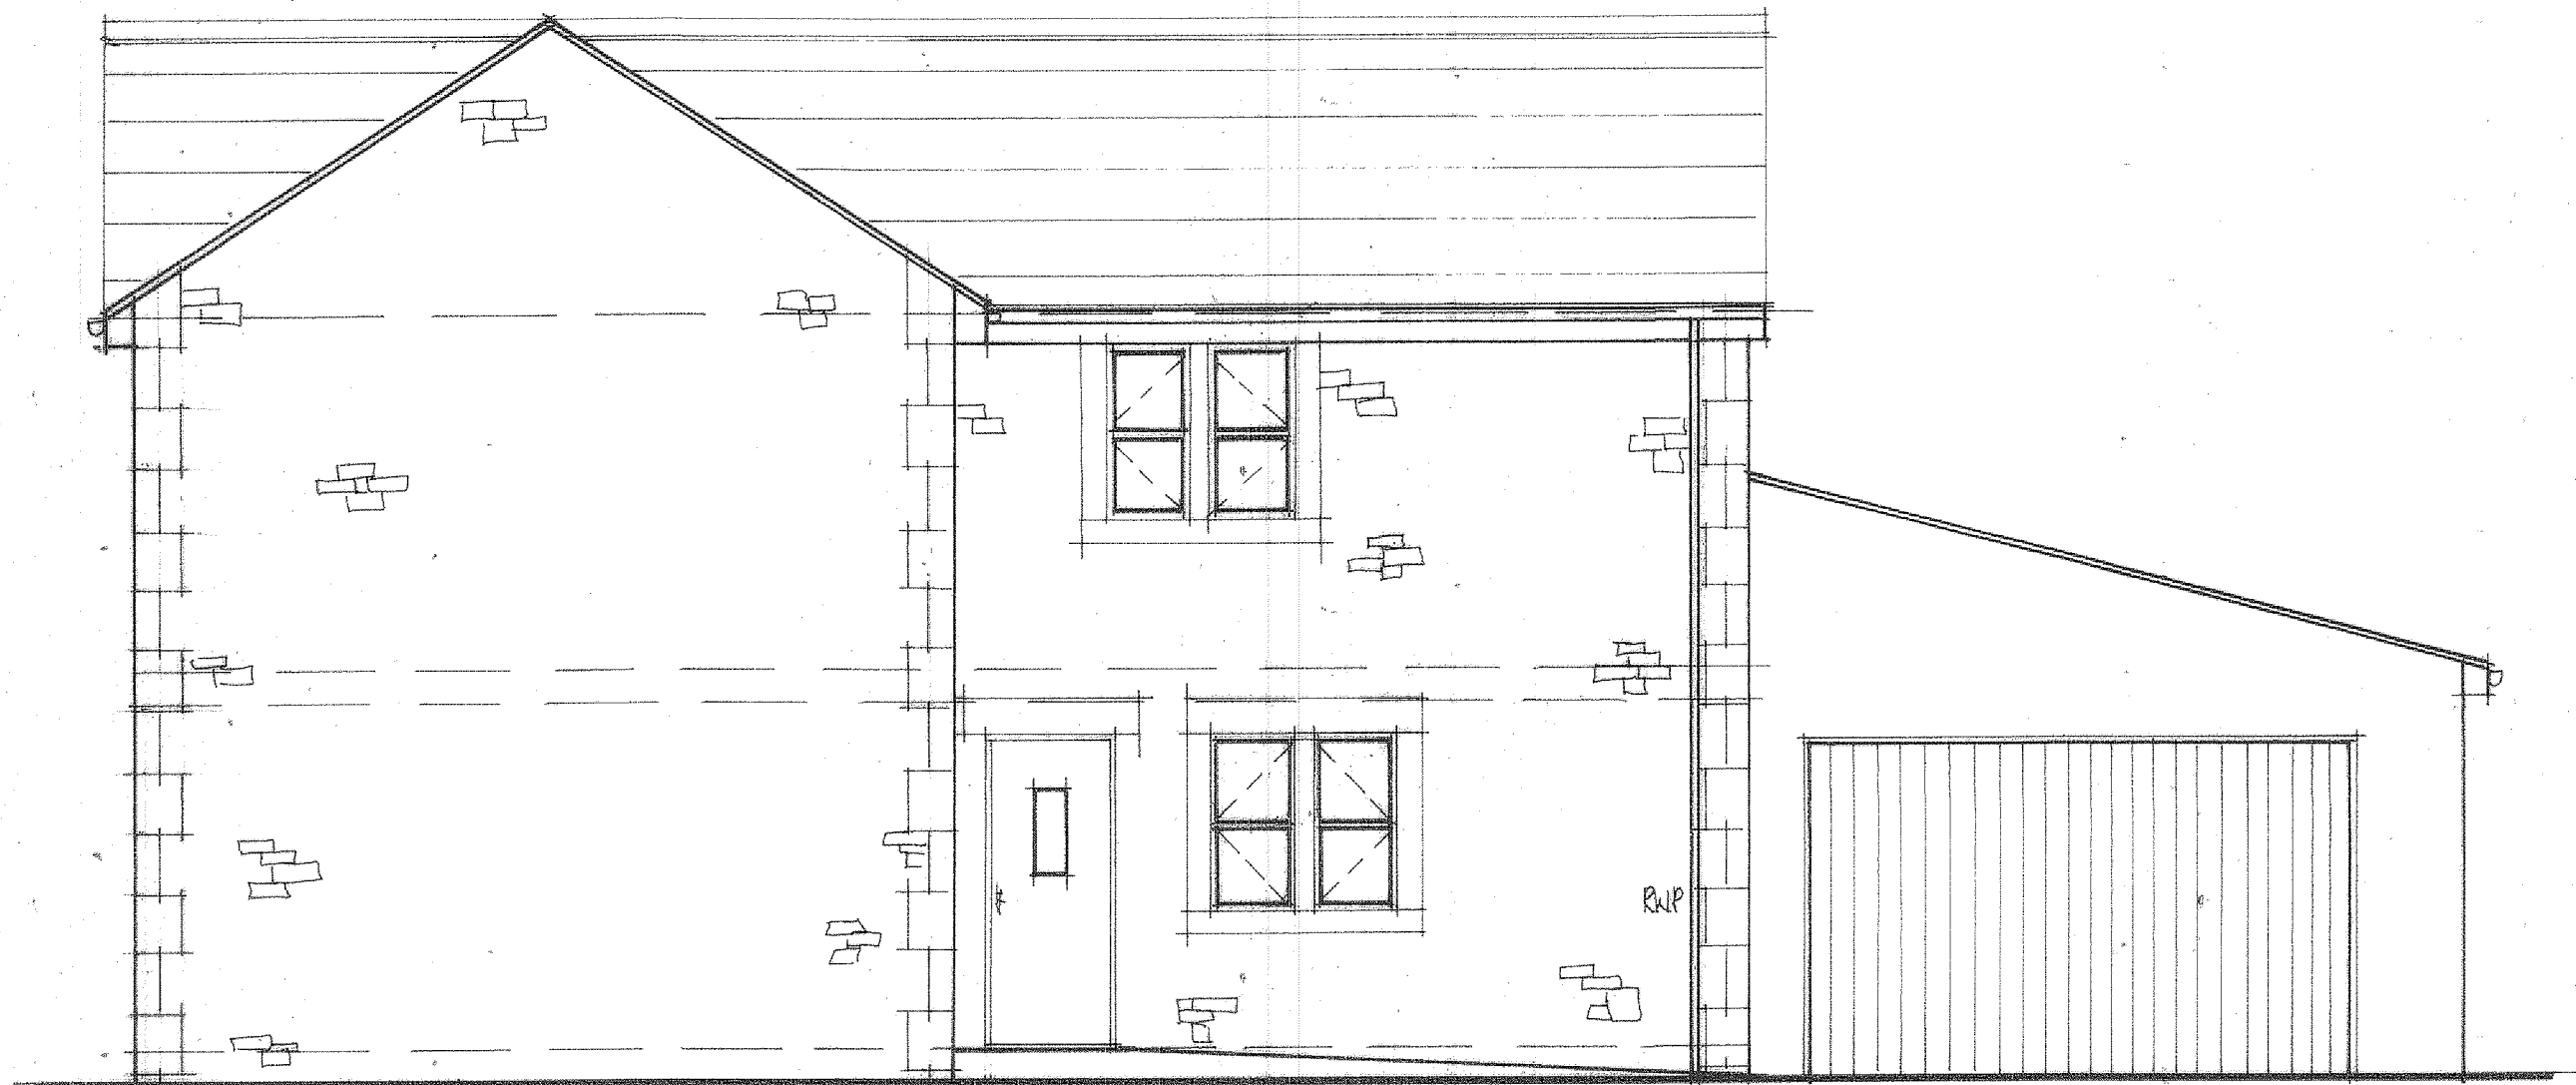

FRONT ELEVATION

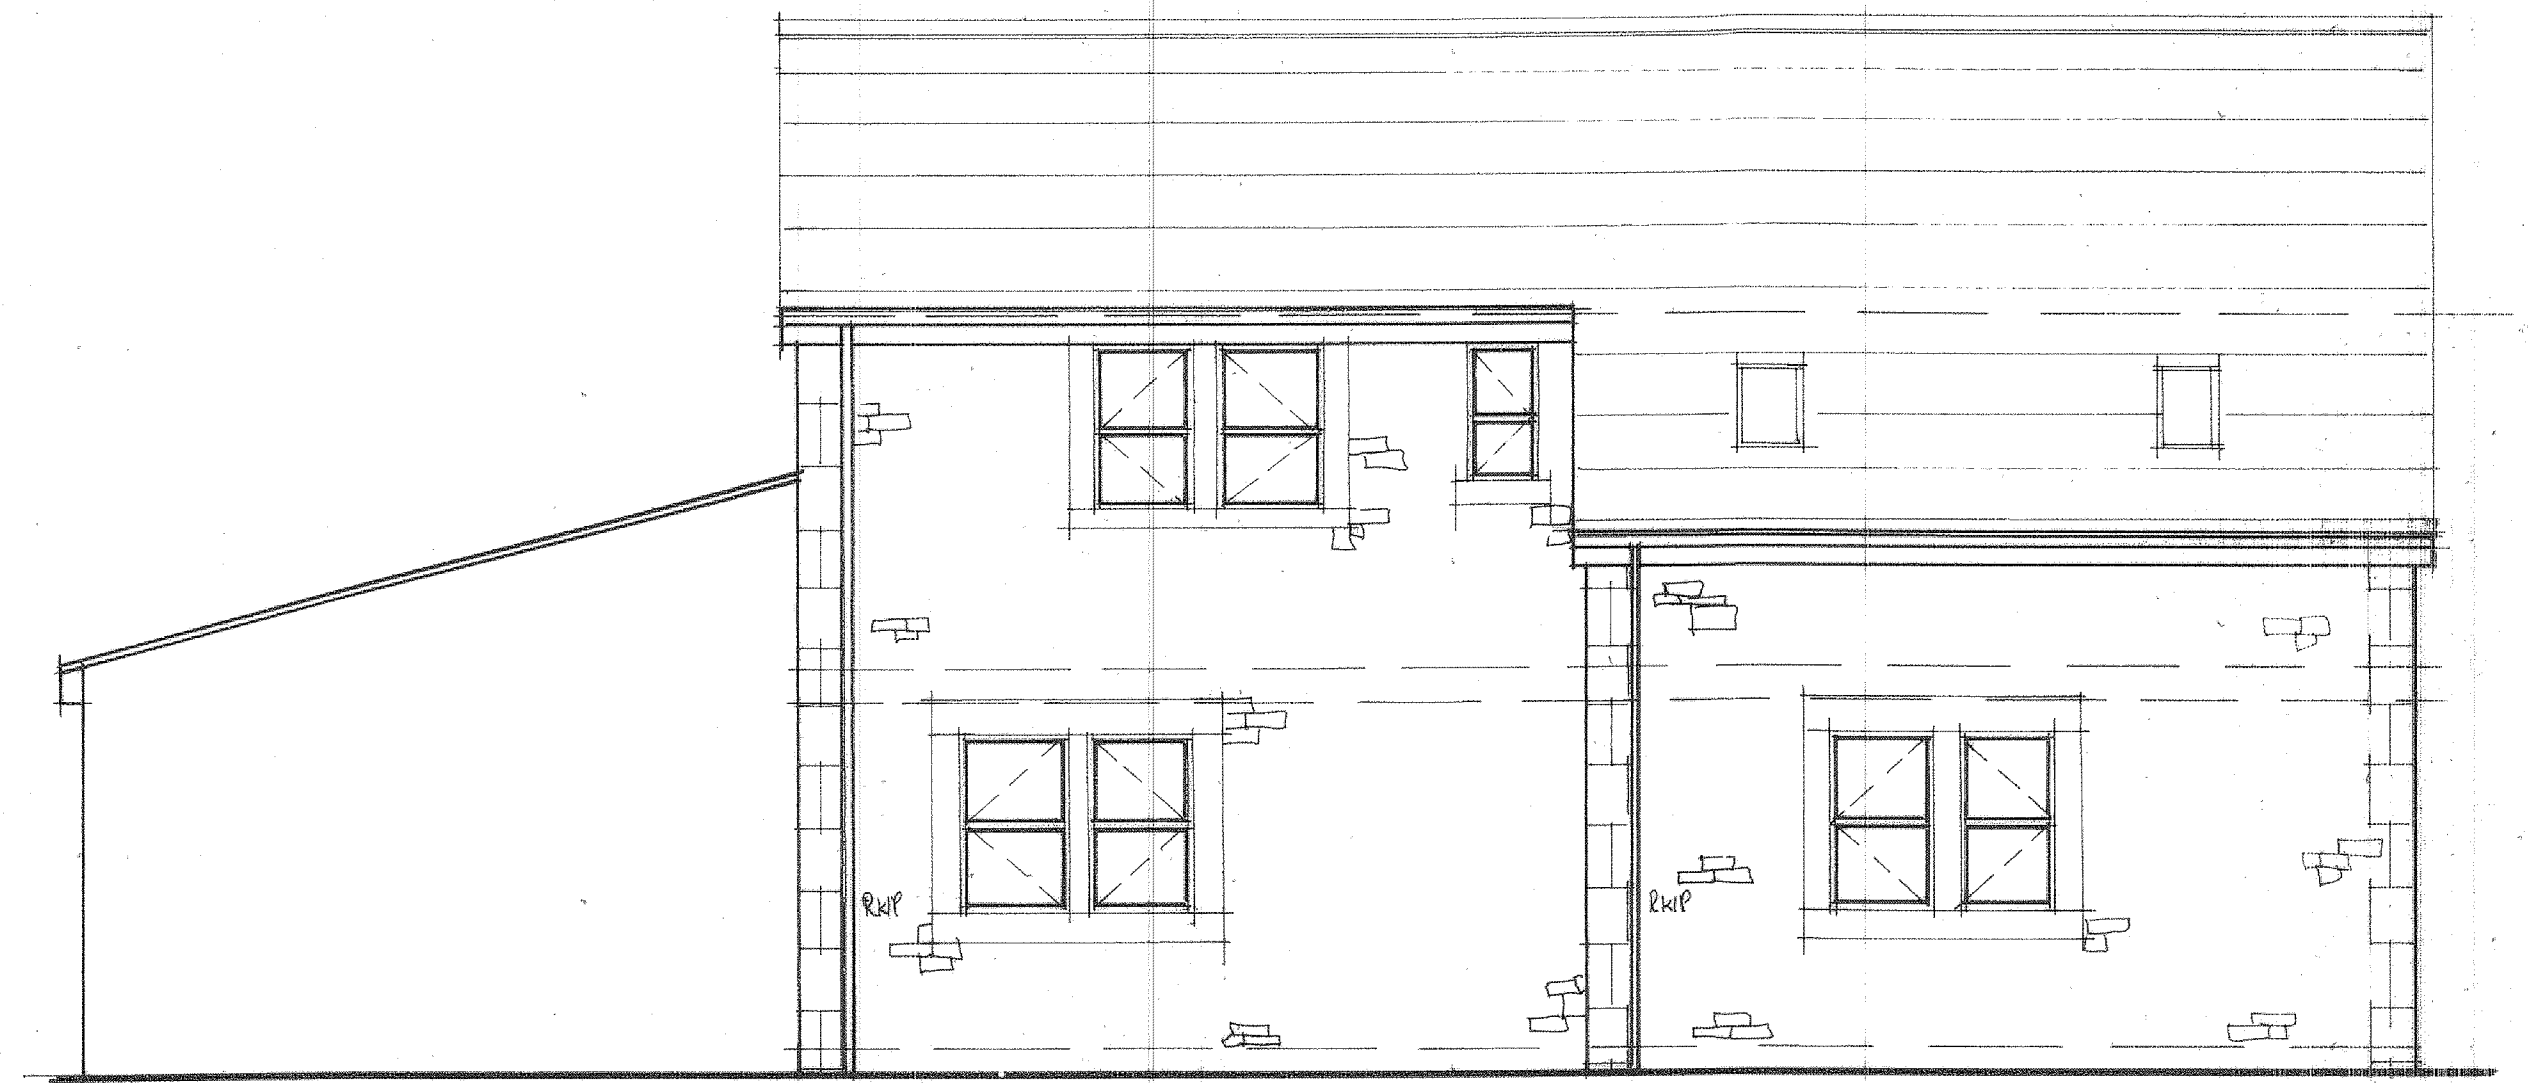


REAR ELEVATION

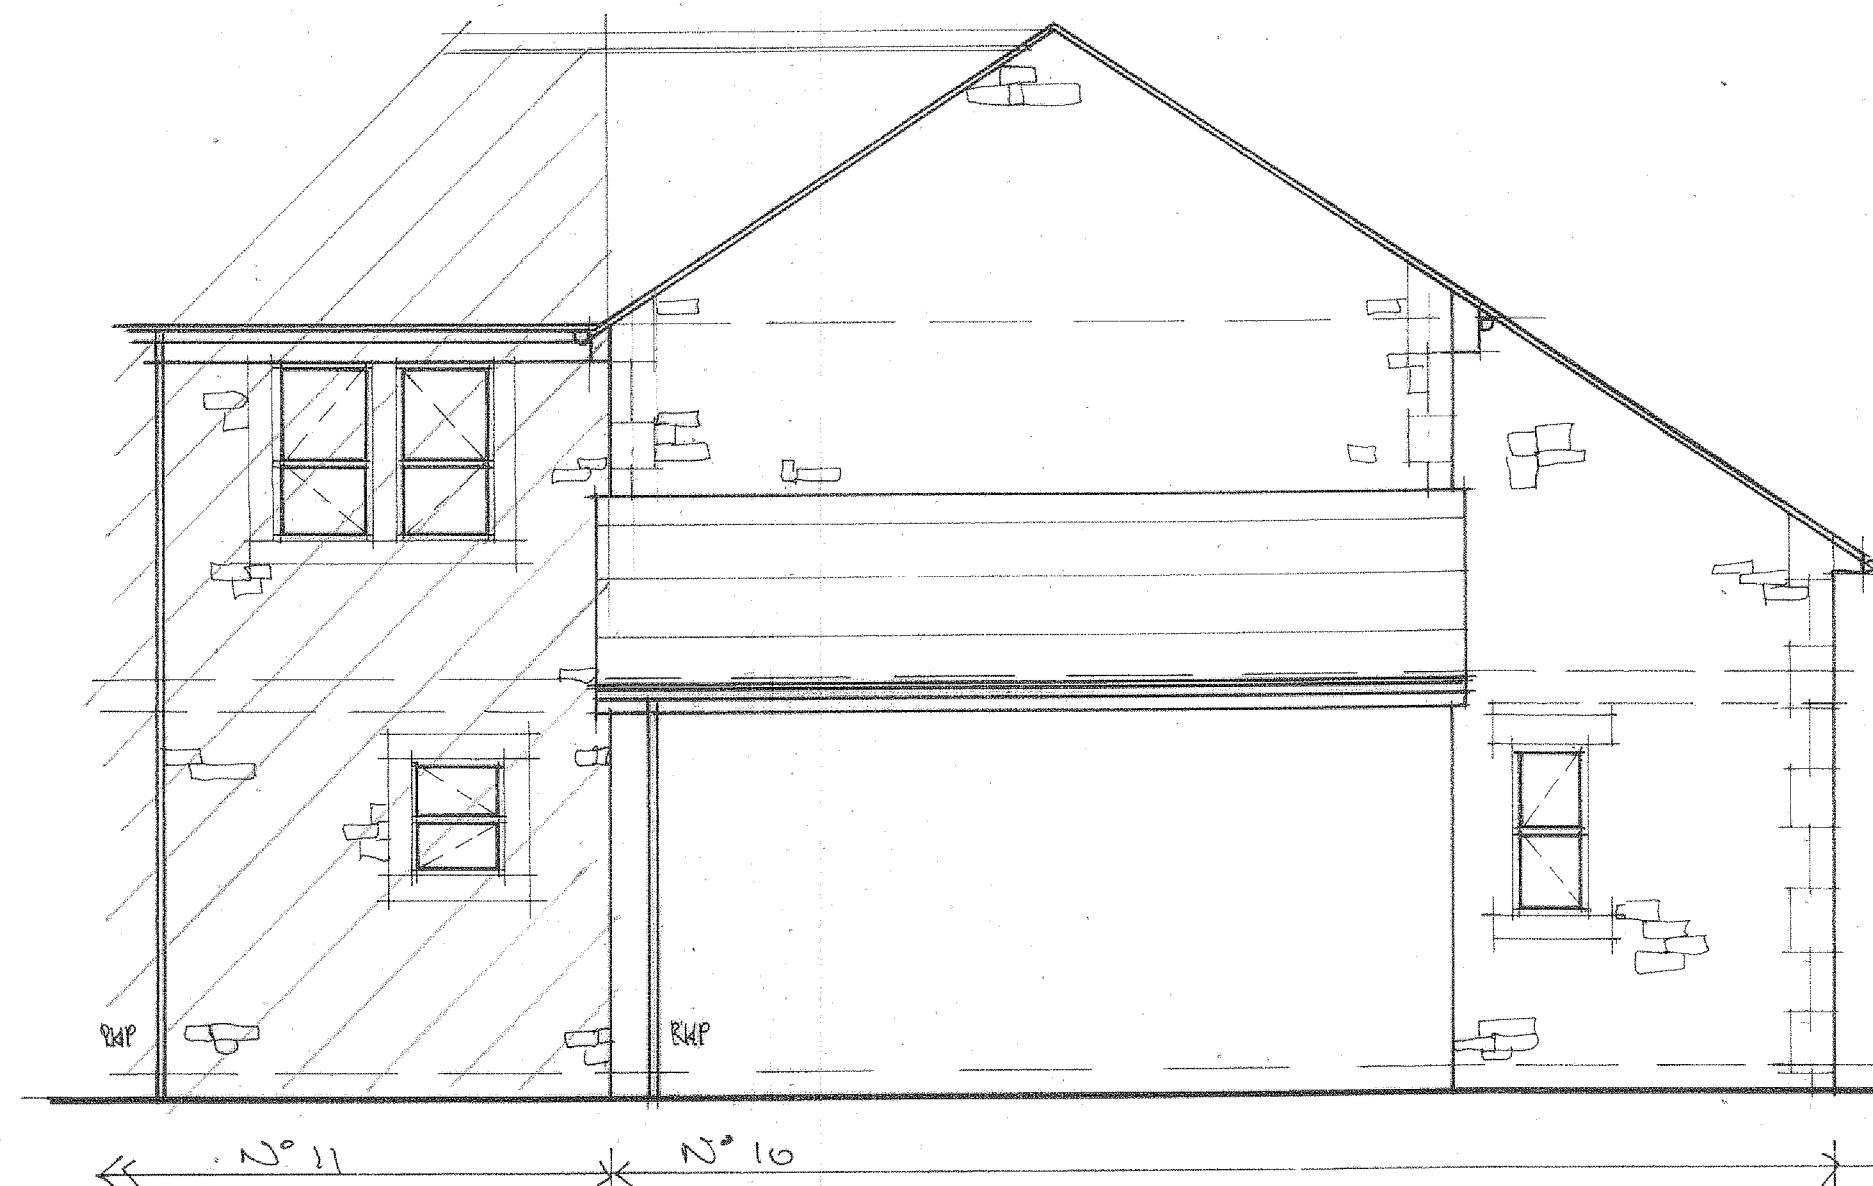

SIDE ELEVATION




RETURN ELEVATION

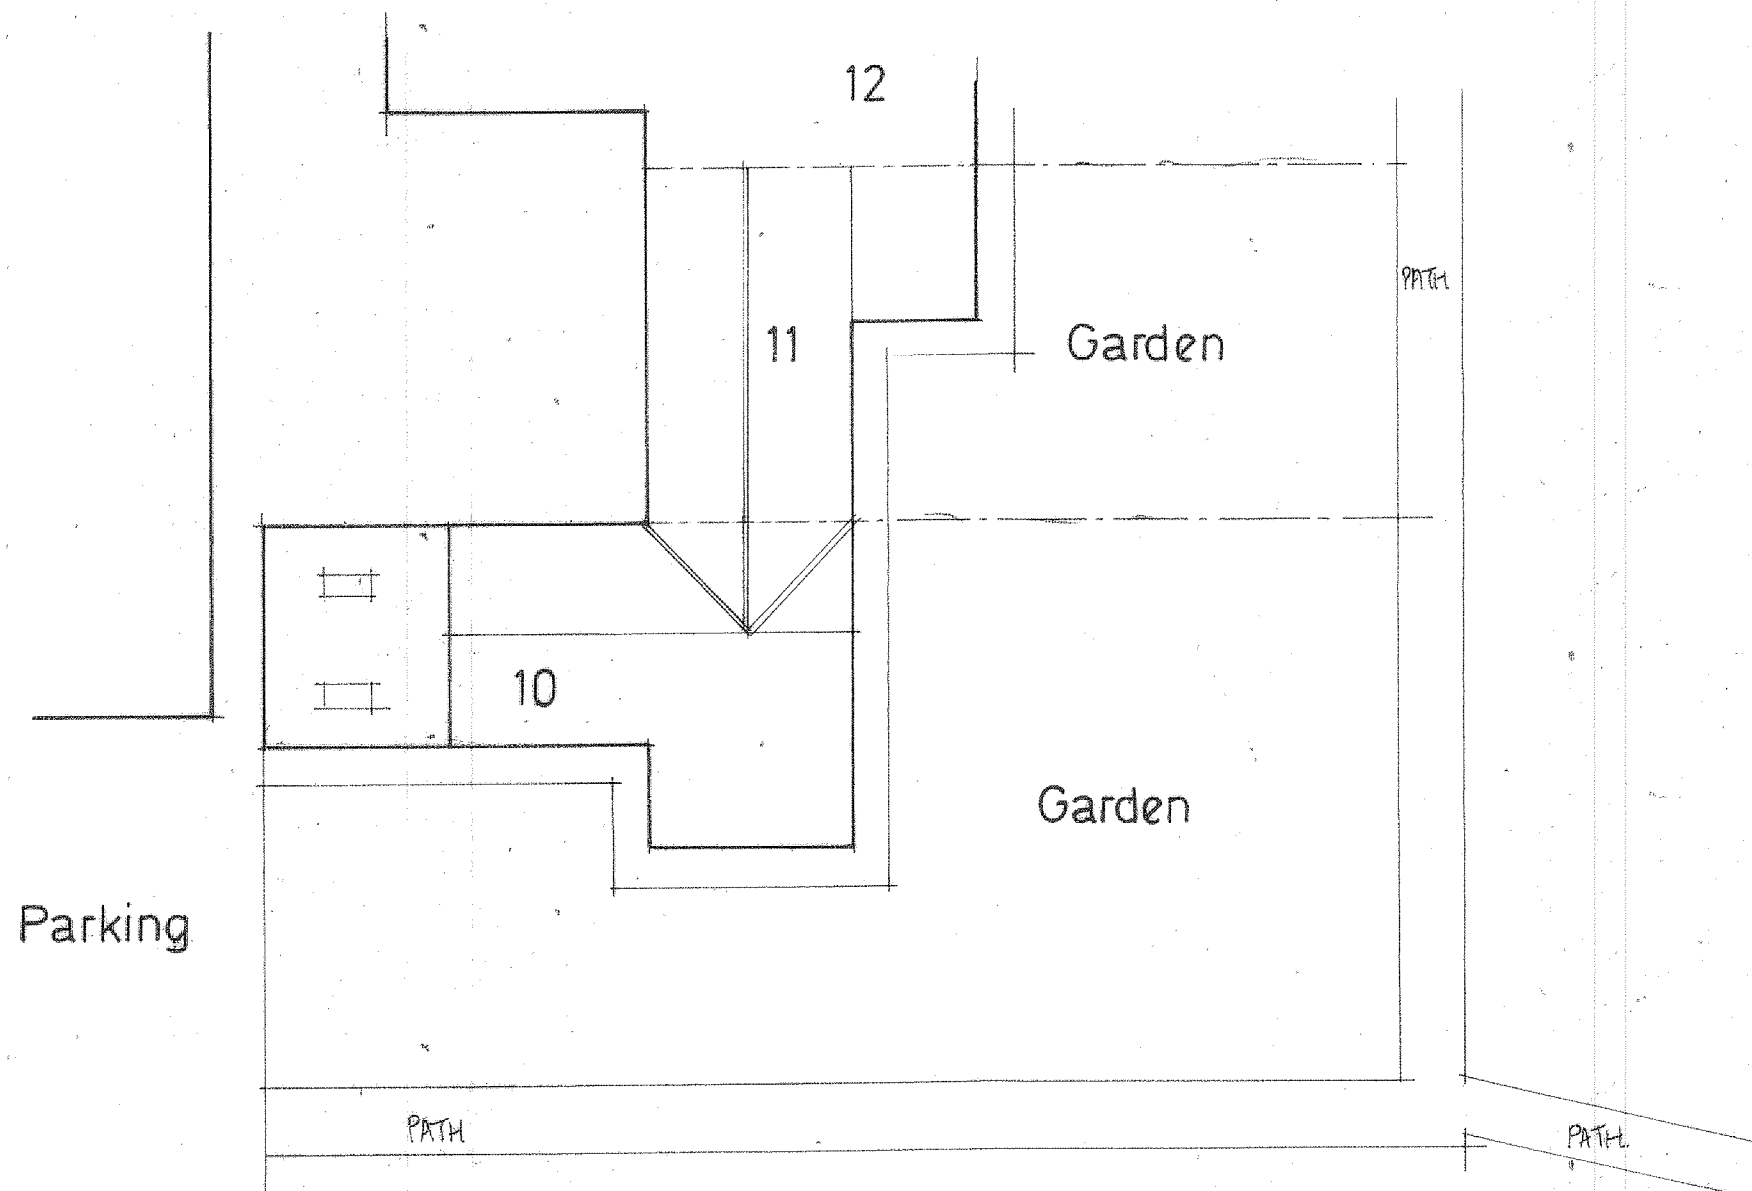

EXISTING SITE AND ROOF PLAN SCALE 1:200

Existing.
Existing windows and patio doors are softwood painted Cotswold Green set in natural stone heads, cills, mullins with and jamb surrounds, carefully remove and prepare for replacement. Remove existing hardwood front door and prepare for new replace.

Notes.
These drawings are for the purpose of obtaining planning permission only. All work thereafter is undertaken solely at the clients/contractors discretion and liability is therefore transferred. All work must be carried out in accordance with the relevant building regulations and codes of practice. Do not scale from drawing. All dimensions to be checked on site and any discrepancies to be notified to the relevant bodies immediately.

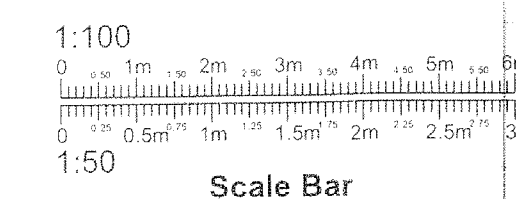

Rev	Rev Details	Date
PROJECT PROPOSED WINDOW REPLACEMENTS.		
DRAWING TITLE EXISTING ELEVATIONS, ROOF AND SITE PLAN.		
CLIENT MR. S. BULL.		
ADDRESS 10, BIRCHINLEY MANOR, BIRCHINLEY LANE, MILNROW, ROCHDALE. OL16 3DG.		
SCALE SCALE 1:50 & 1:200 @ A1.		
DATE NOV 2023		
DRAWING No CLEGGY 11235866/1.		